


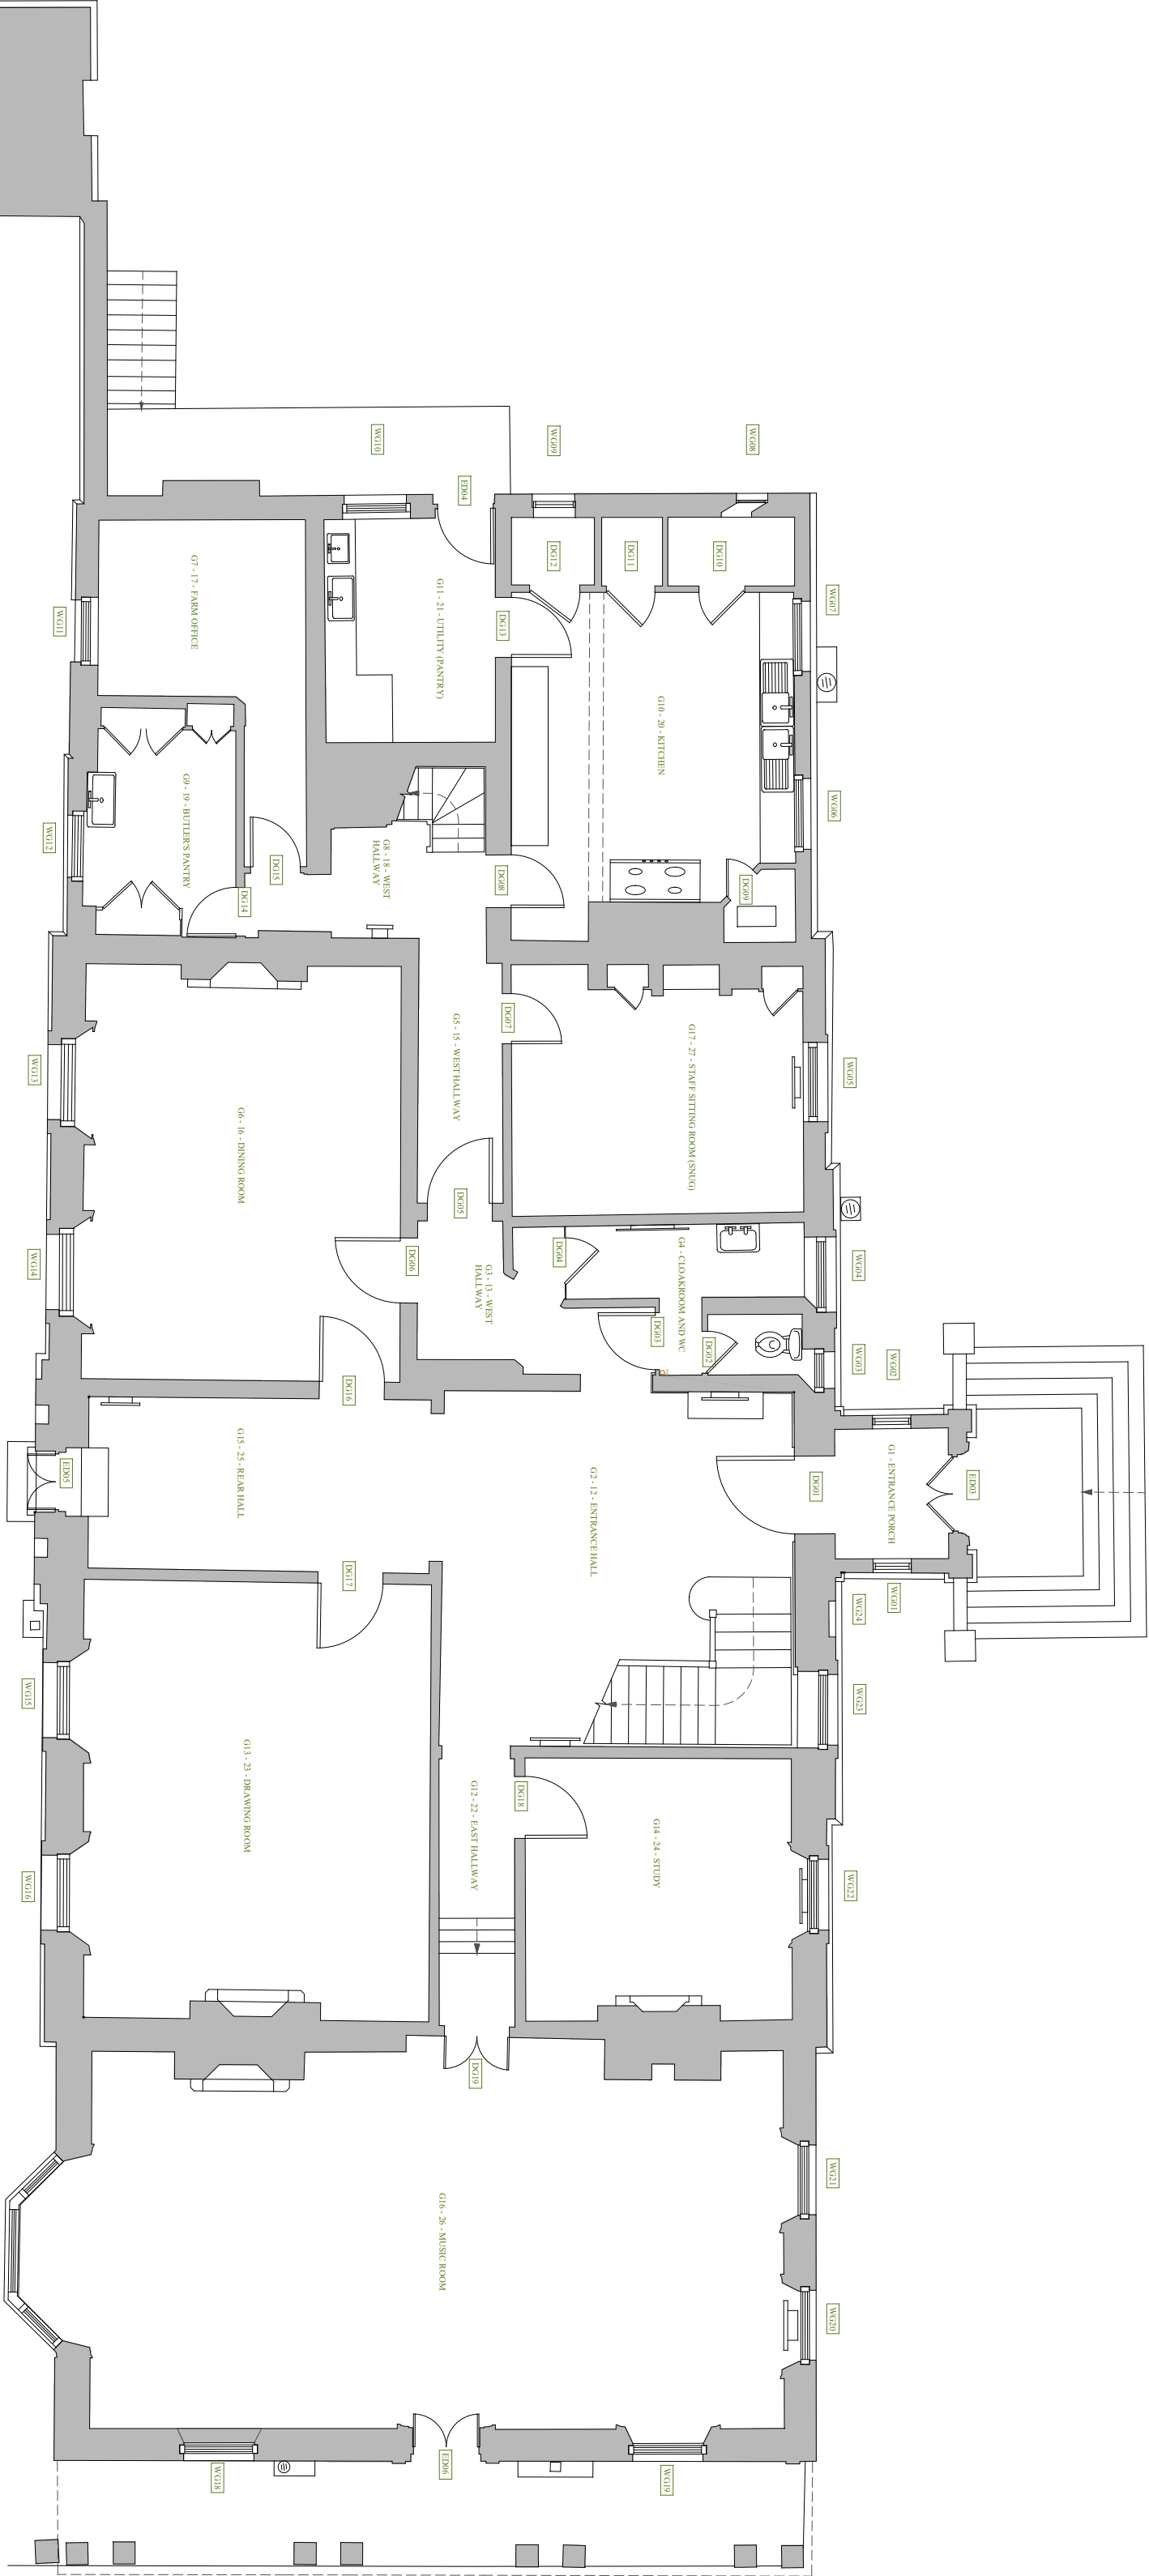


Ground Floor Plan

1:100 | EXISTING

Areas with new zoned under floor heating

Key:

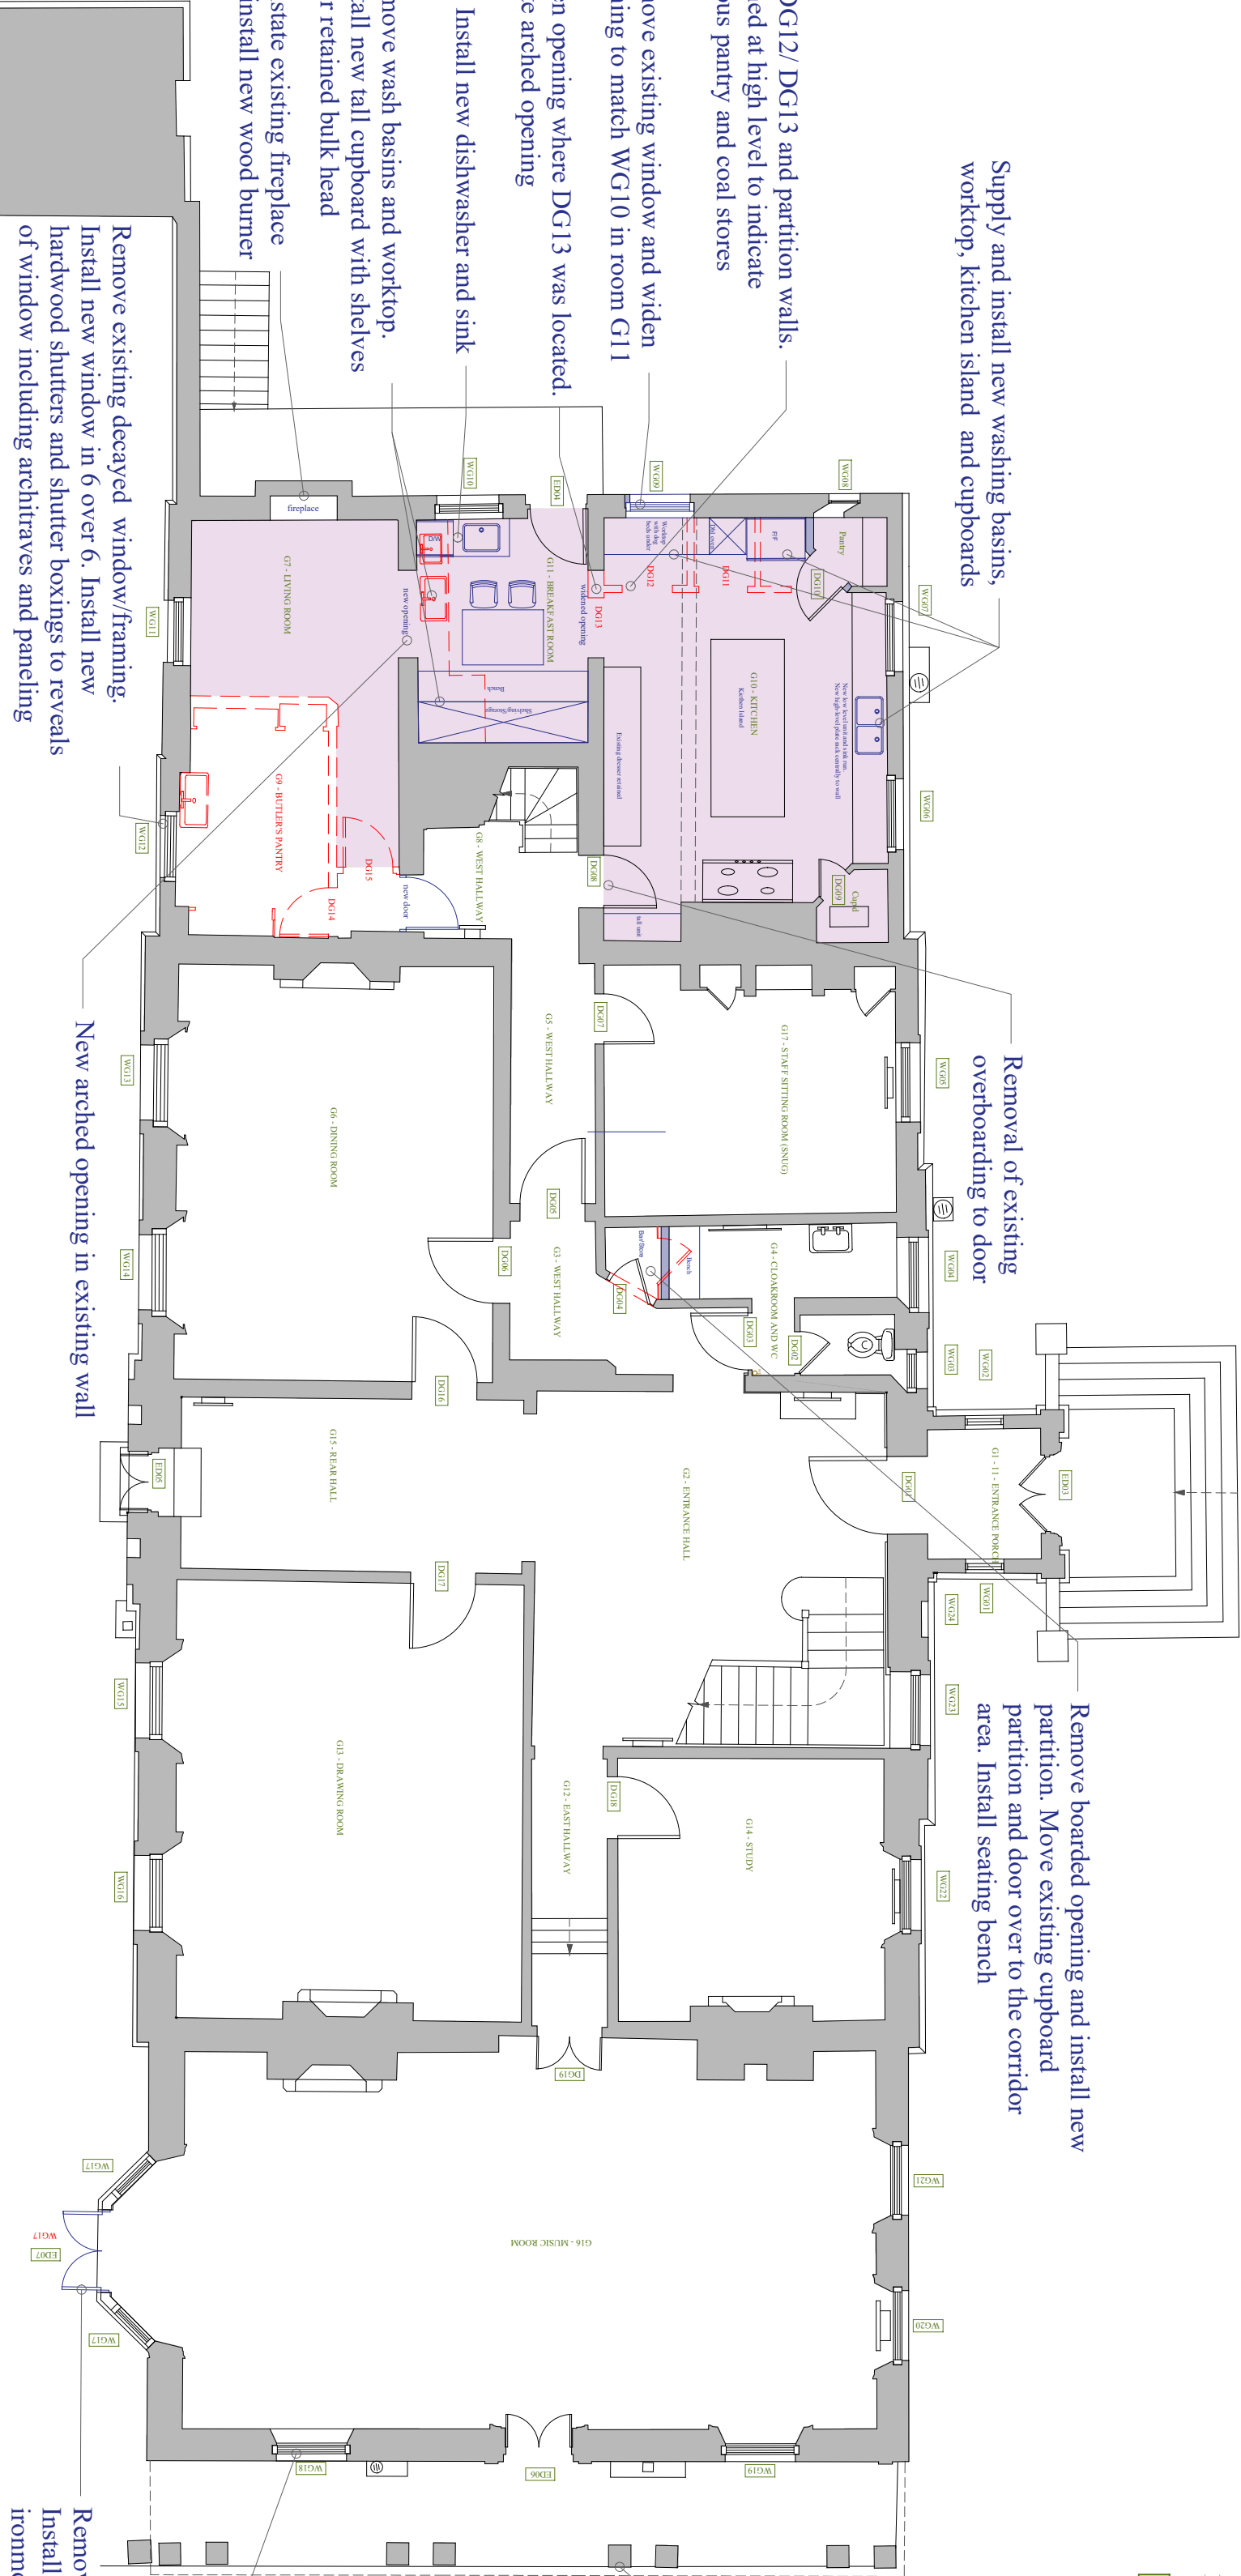

Ground Floor Plan

1:100 | PROPOSED

Remove DG11/ DG12/ DG13 and partition walls. Downstand retained at high level to indicate location of previous pantry and coal stores

Remove existing window and widen opening to match WG10 in room G11

Widen opening where DG13 was located. Create arched opening

Install new dishwasher and sink

Remove wash basins and worktop. Install new tall cupboard with shelves over retained bulk head

Unblock and reinstate existing fireplace like-for-like and install new wood burner

Remove existing decayed window/framing. Install new window in 6 over 6. Install new hardwood shutters and shutter boxings to reveal of window including architraves and panceling

Supply and install new washing basins, worktop, kitchen island and cupboards


Removal of existing overboarding to door

Remove boarded opening and install new partition. Move existing cupboard area. Install seating bench

Rebuild existing veranda

Open blocked window

Remove central panes of existing bow window. Install new painted timber french doors with ironmongery and shutters to match existing.

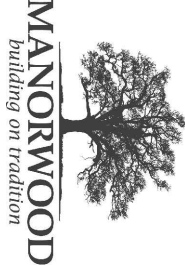

Suite 114
26 The Hornet
Chichester
West Sussex
PO19 7JH

Address
Sternbury Place, Brighton Rd,
Hove BN1 5SH

Drawing No. 2405SH_R2_100

Scale @ A2 1:100

Job No. 2405SH_R2

Drawn By VM

Checked By BK

Drawn On 15.12.2025

Issued On 15.12.2025

Status Existing and Proposed

Drawing Ground Floor Plan

Submission Planning

Revision 02

