



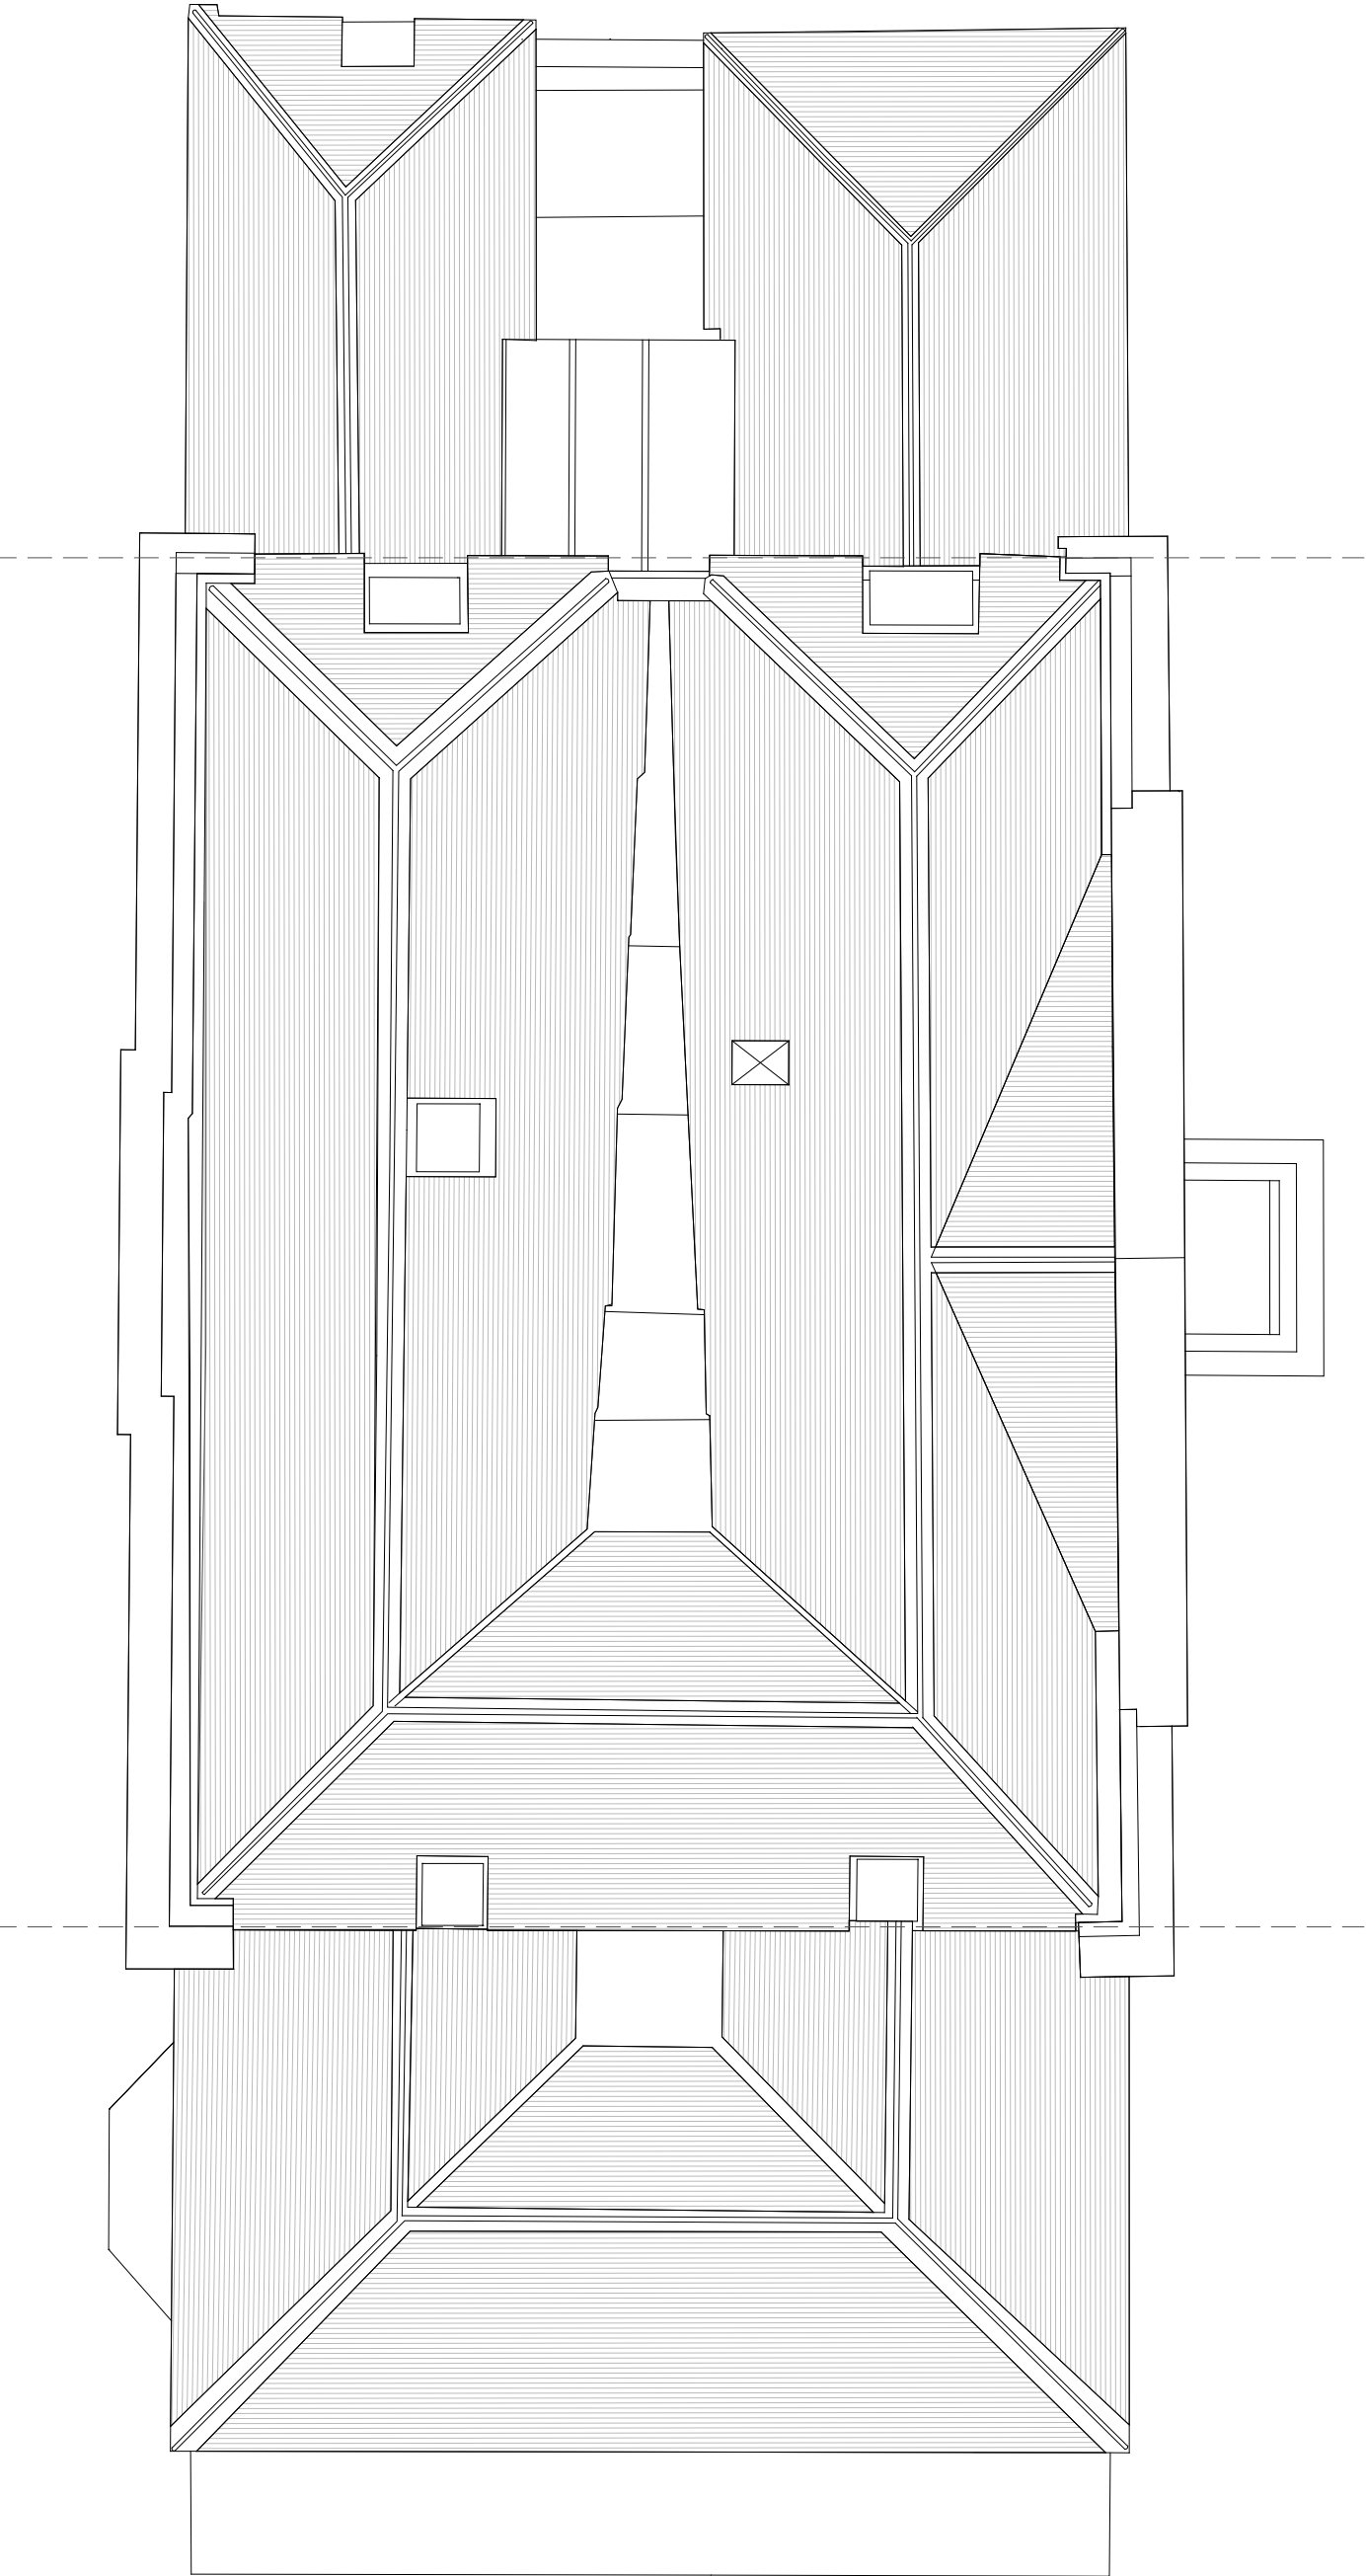

Proposed solar panels array

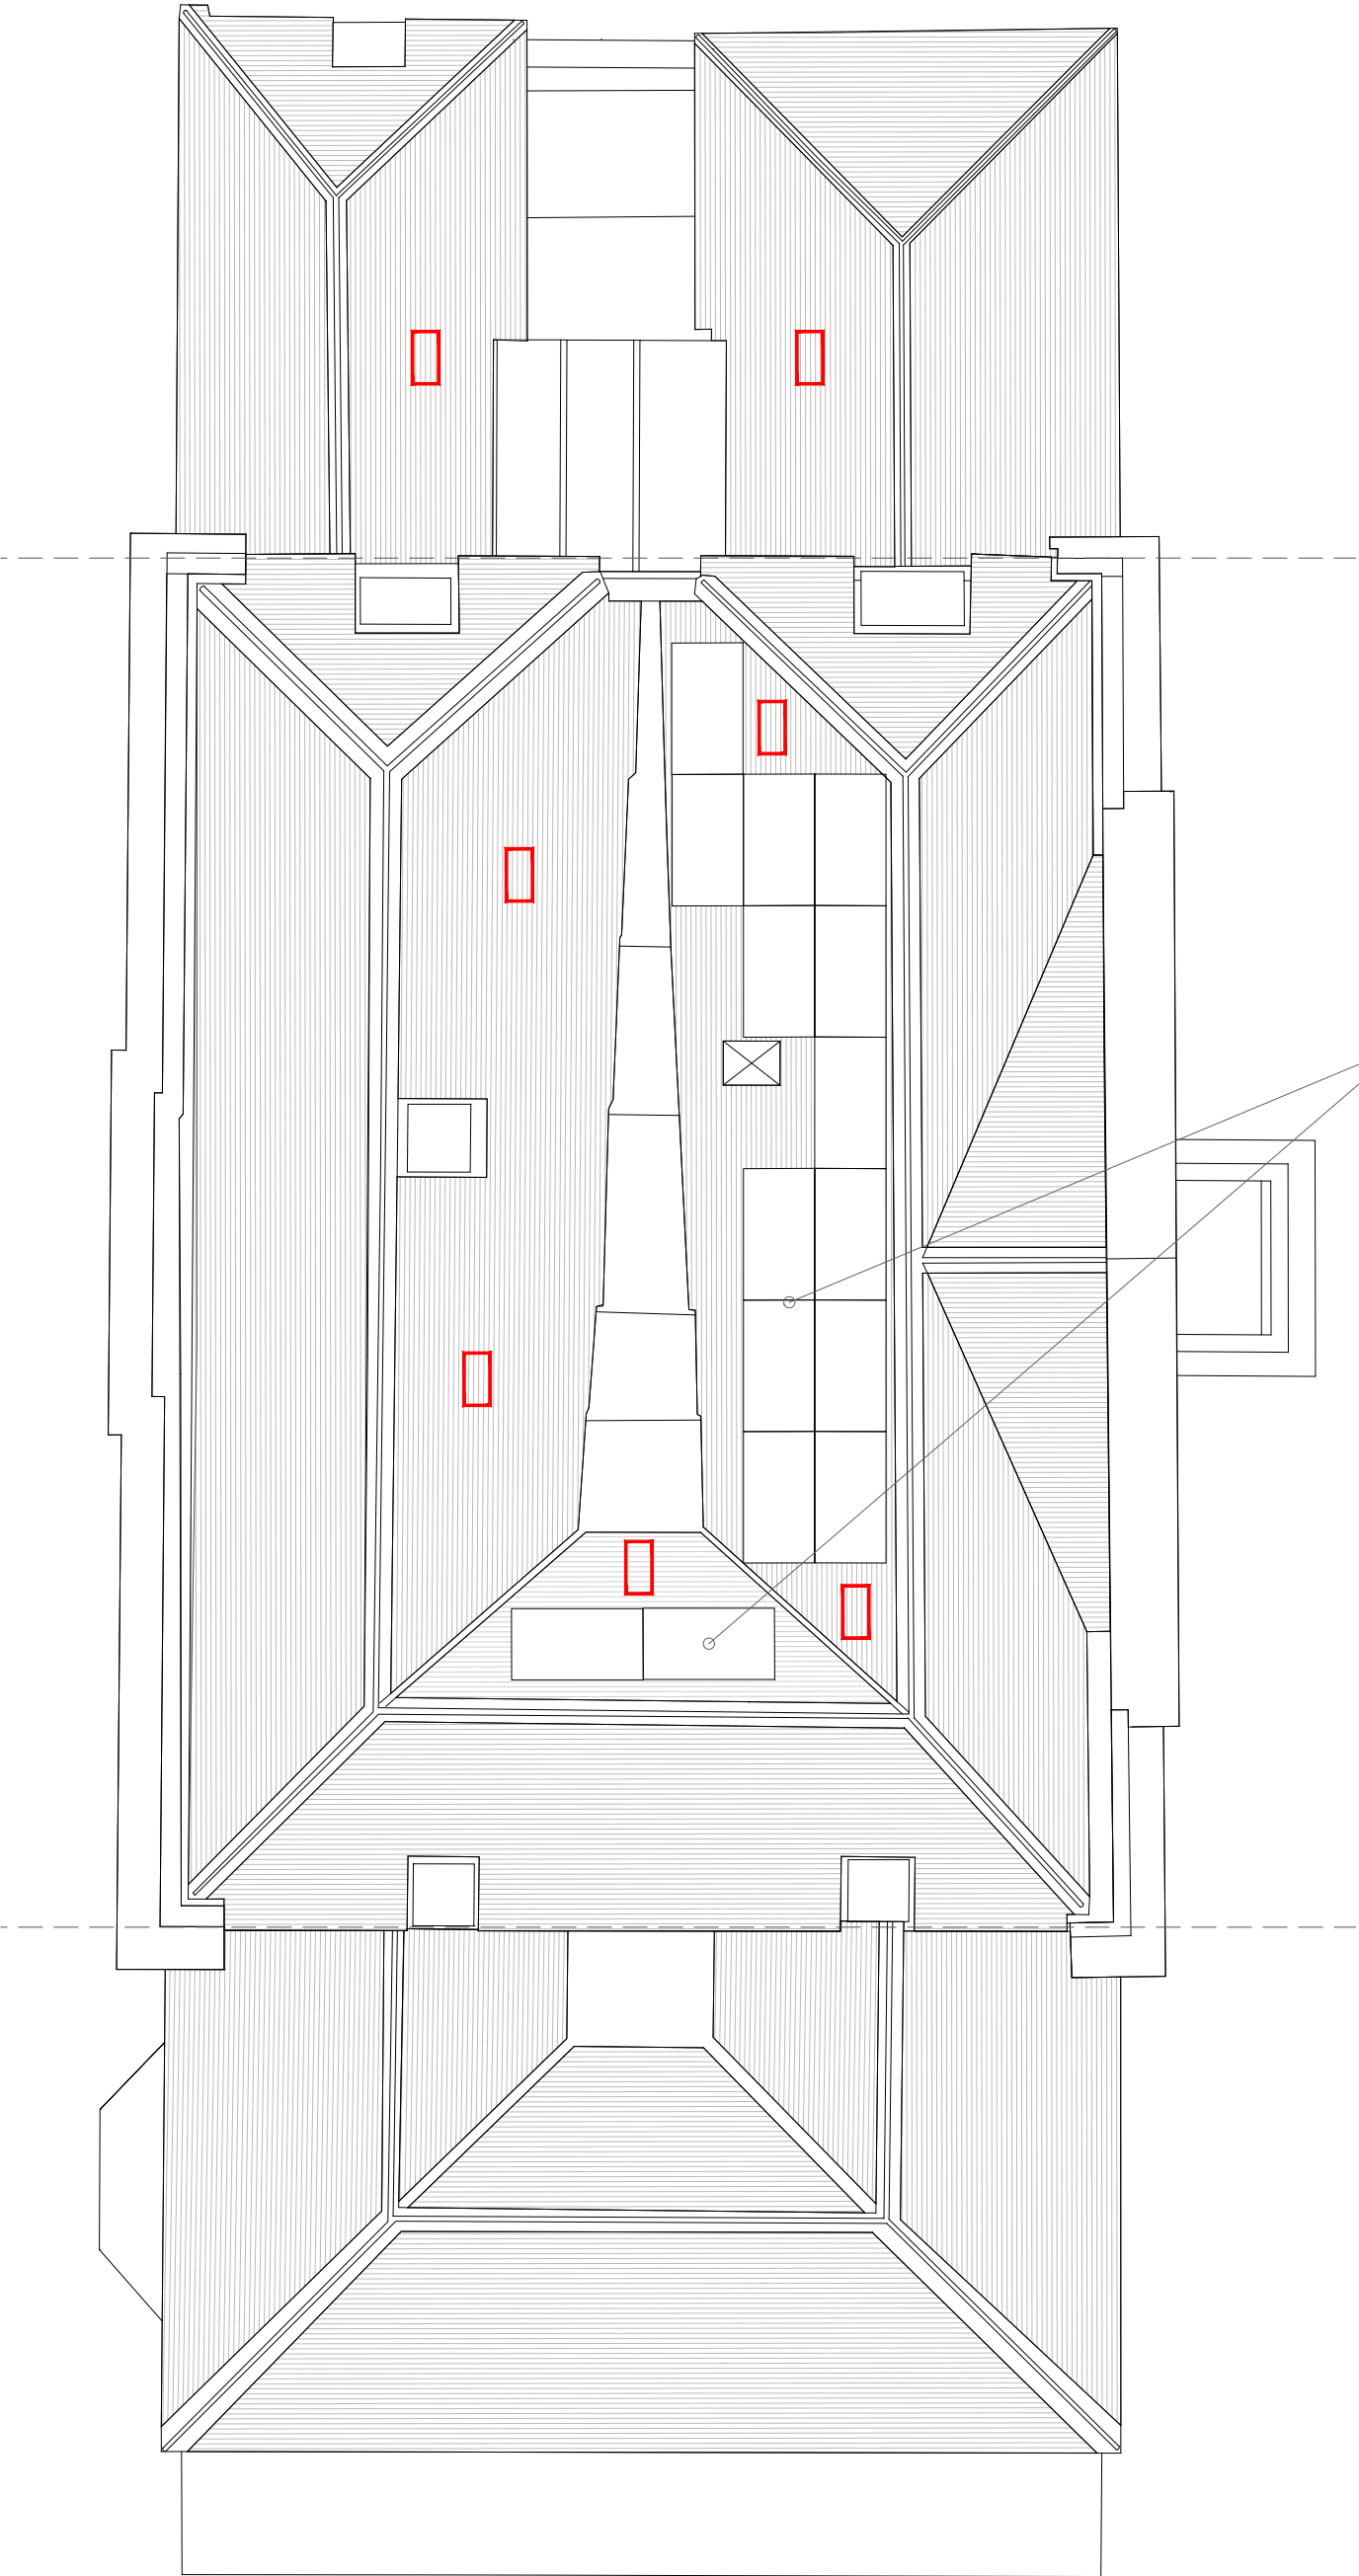

Key - As approved in the Shermanbury Repairs Package:

Recommended positions of new, purpose made bat access slates

This drawing is the copyright of Manorwood Construction Ltd but may be used for planning purposes by the client and its advisers without breach of copyright.

Do not scale from this drawing unless for Local Authority planning purposes. All dimensions must be checked on site prior to commencement of works.

Construction (Design and Management) Regulations 2015
This drawing is intended for Planning purposes only and as such does not highlight residual design related health and safety risks.

This information can be provided on request; however, it is anticipated that the information will be used to identify any potential health and safety risks identified during the detailed Building Regulations or construction design team and prior to construction works commencing on site.

All responsibilities and duties of the Principal Designer as stated within the above regulations now revert to the client unless Manorwood are appointed to undertake the Building Regulations or construction drawings.



Suite 114
26 The Hornet
Chichester
West Sussex
PO19 7JH
t4: 01243 201 102
email: enquiries@manorwood.co.uk
web: www.manorwood.co.uk

Address

Shermanbury Place, Brighton Rd,
Horsham RH13 8HP

Drawing No. 2405SH_R2_102

Scale @ A2 1:100

Job No. 2405SH_R2

Drawn By VM

Checked By BK

Drawn On 15.12.2025

Issued On 15.12.2025

Status Existing and Proposed

Drawing Roof Plan

Submission Planning

Revision 00



Indicative 0"

1m @ 1:

