

Suite 114
26 The Homel
Chichester
West Sussex
PO19 7BB


tel: 01243 201 102
email: enquiries@manorwood.co.uk
web: www.manorwood.co.uk

Address

Shernanbury Place, Brighton Rd,
Horsham RH13 8HF


Drawing No.	2405SH_R2_200
Scale @ A3	1:100
Job No.	2405SH_R2
Drawn By	VM
Checked By	BK
Drawn On	15.12.2025
Issued On	15.12.2025
Status	Existing and Proposed
Drawing	East
Submission	Planning
Revision	01

Key Plan:

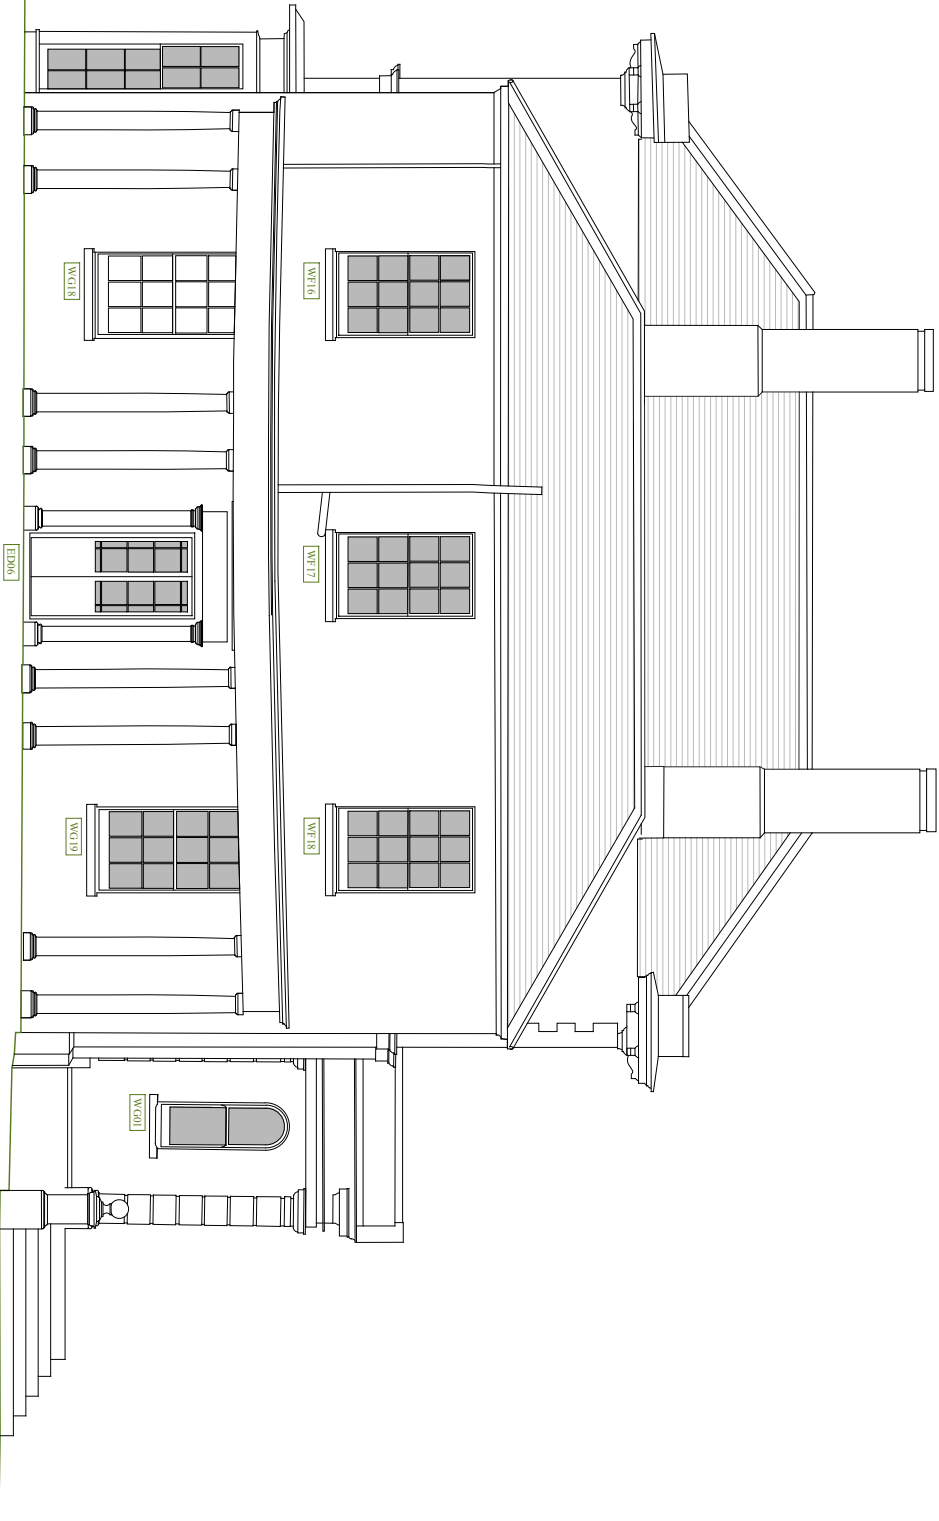

East

1:100 EXISTING

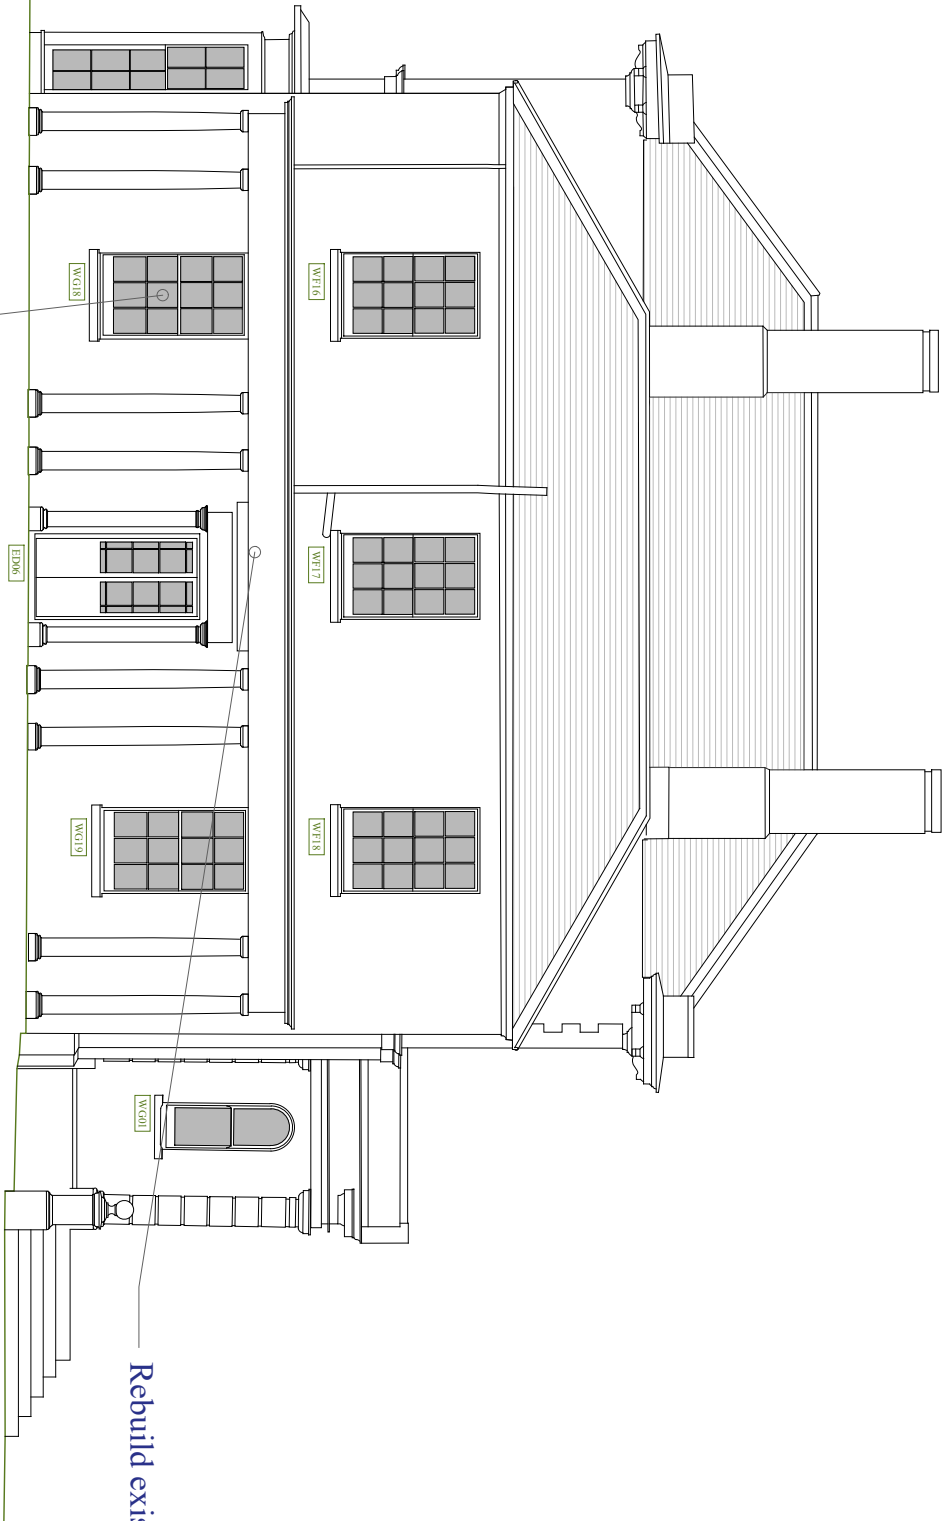

East

1:100 PROPOSED

EAST ELEVATION

East Elevation - E12:

- Rebuild east end veranda like-for-like.
- Open blocked window WGI8 and install new timber sash and internal shutters to match WGI9