


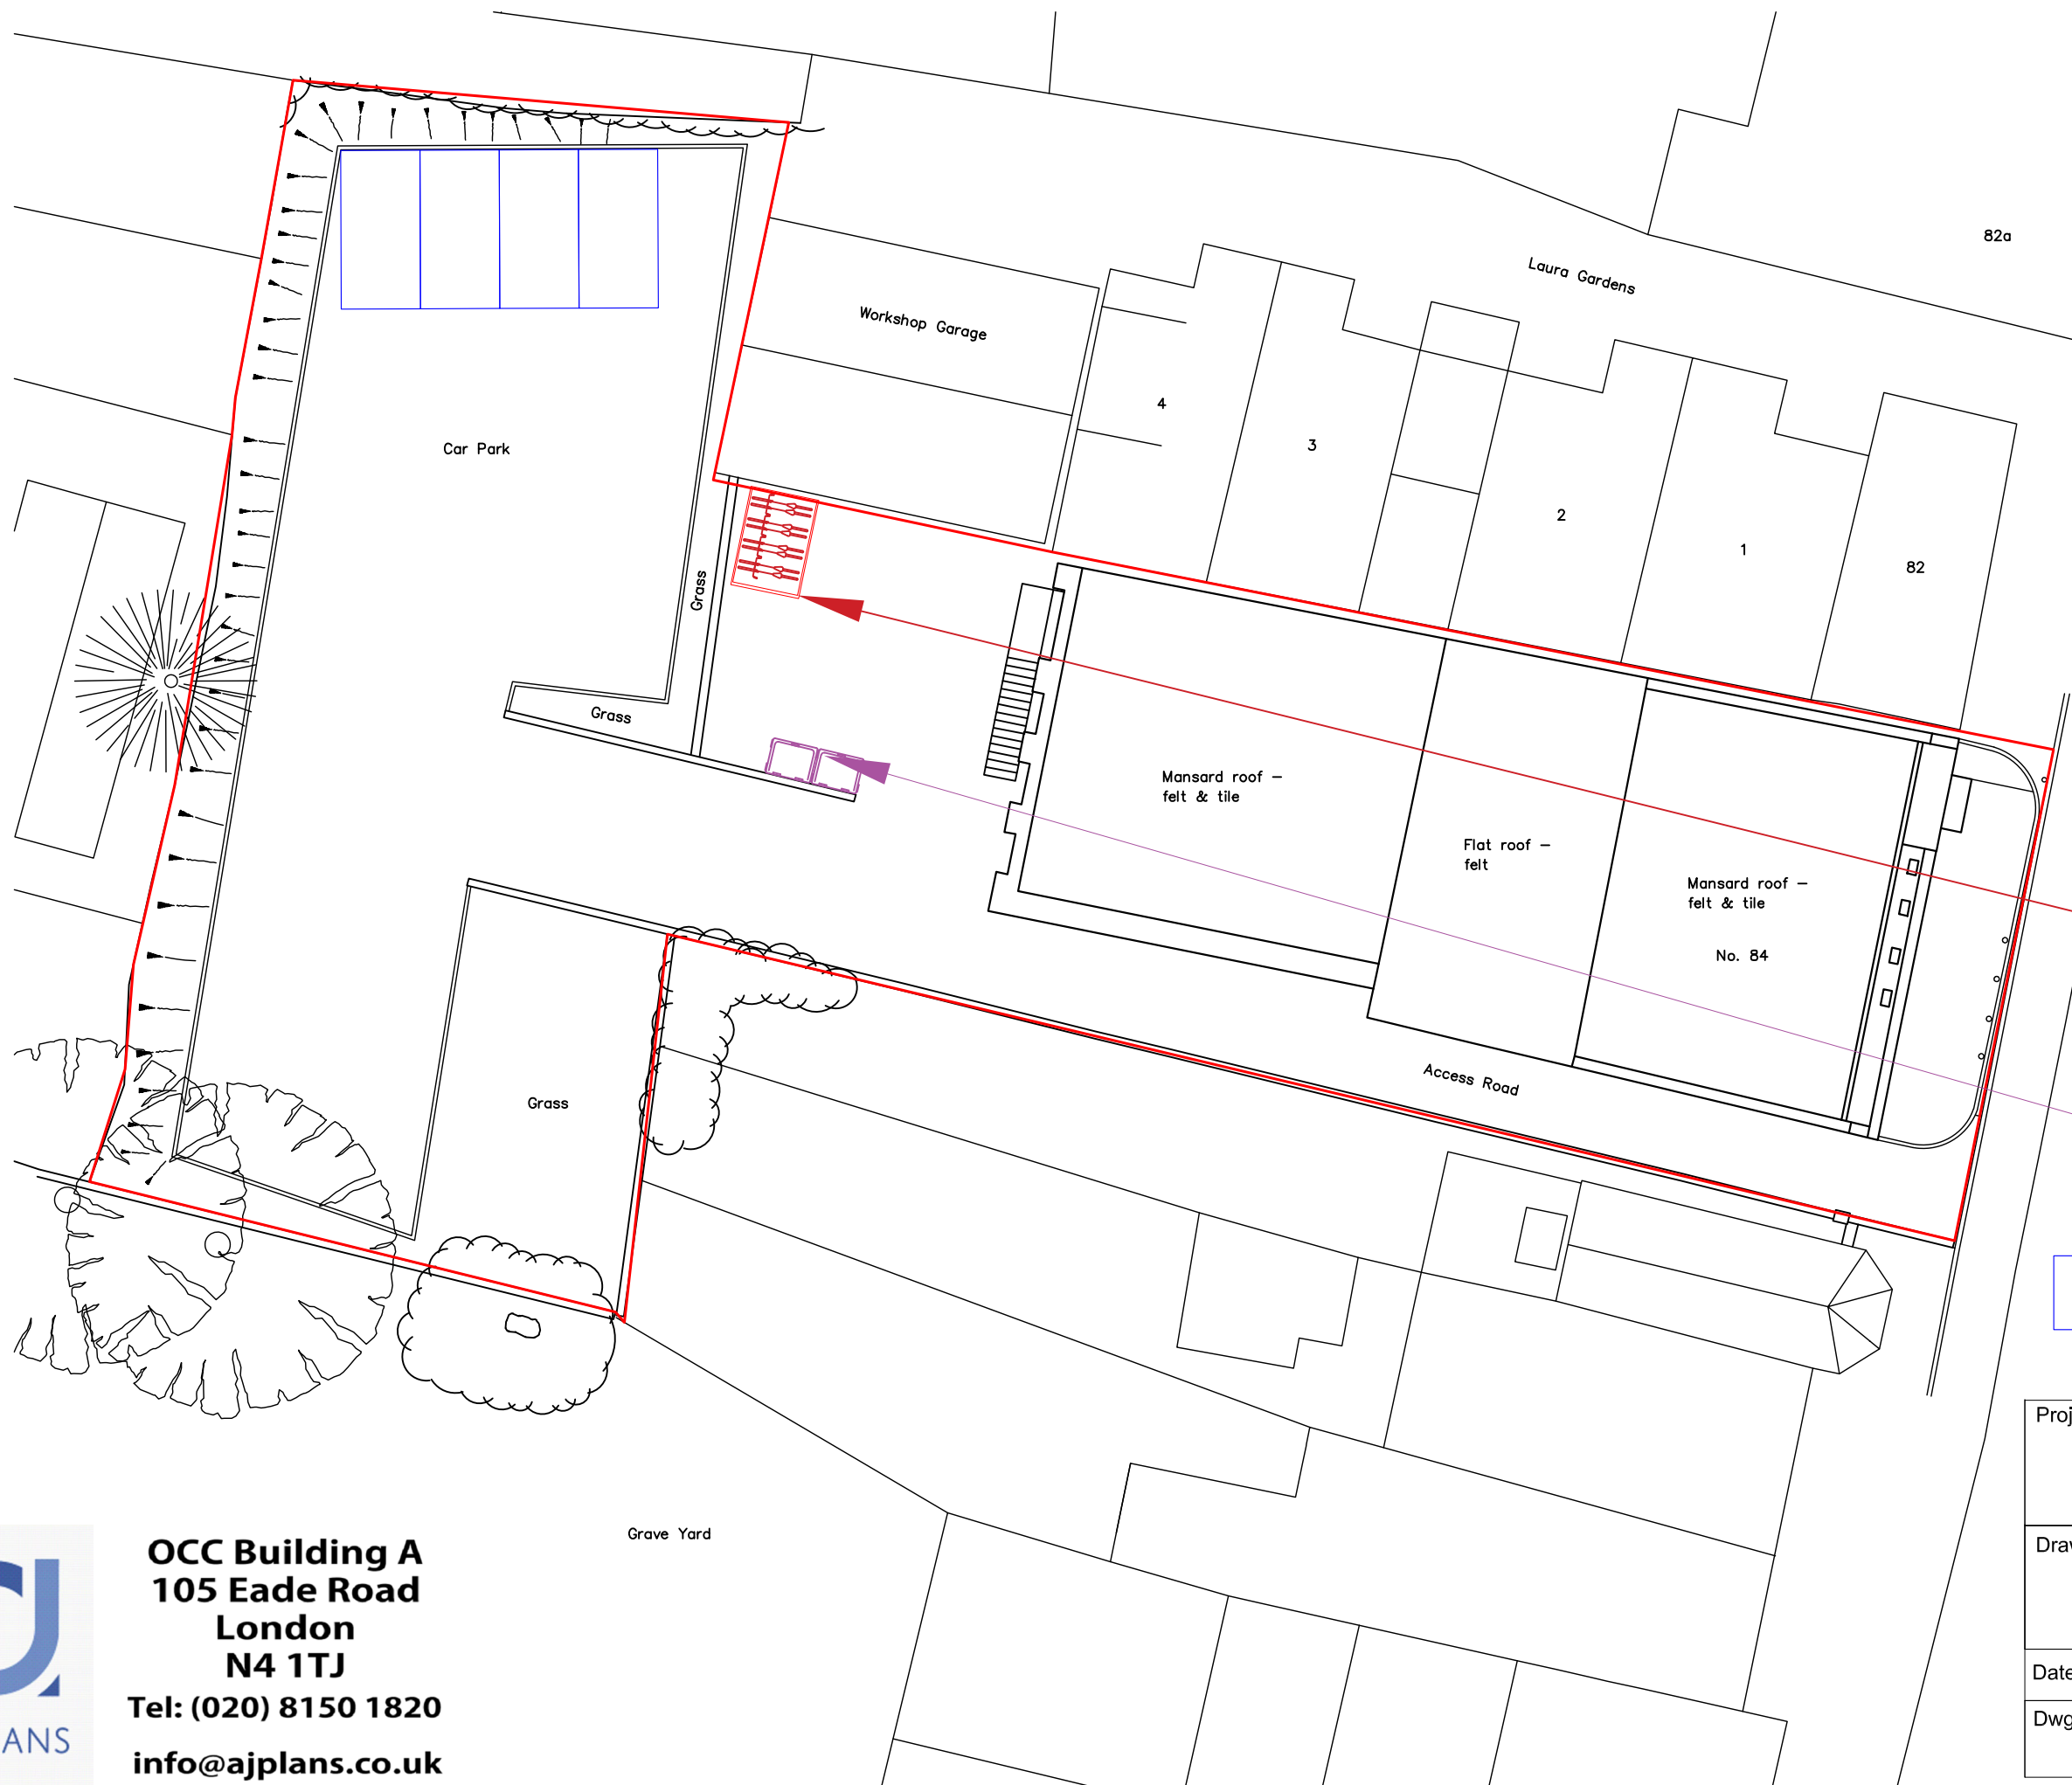

1 x 8 Space Secured
enclosed
N17 BDS Cycle Shelter
& Sheffield Bike Stands,
Total 8 spaces.

Bins, 2x 1100L bin
1x Refuse &
1x Recycle bins

4 Parking Spaces

Project: 84 High Street
Billingshurst RH14 9QS

Drawing type:
PROPOSED
Site Plan

Date: Jan '26 Scale: 1;200 @ A3 Rev.

Dwg. No. HSB.84.PR.SP Drawn by. B.W



OCC Building A
105 Eade Road
London
N4 1TJ
Tel: (020) 8150 1820
info@ajplans.co.uk