



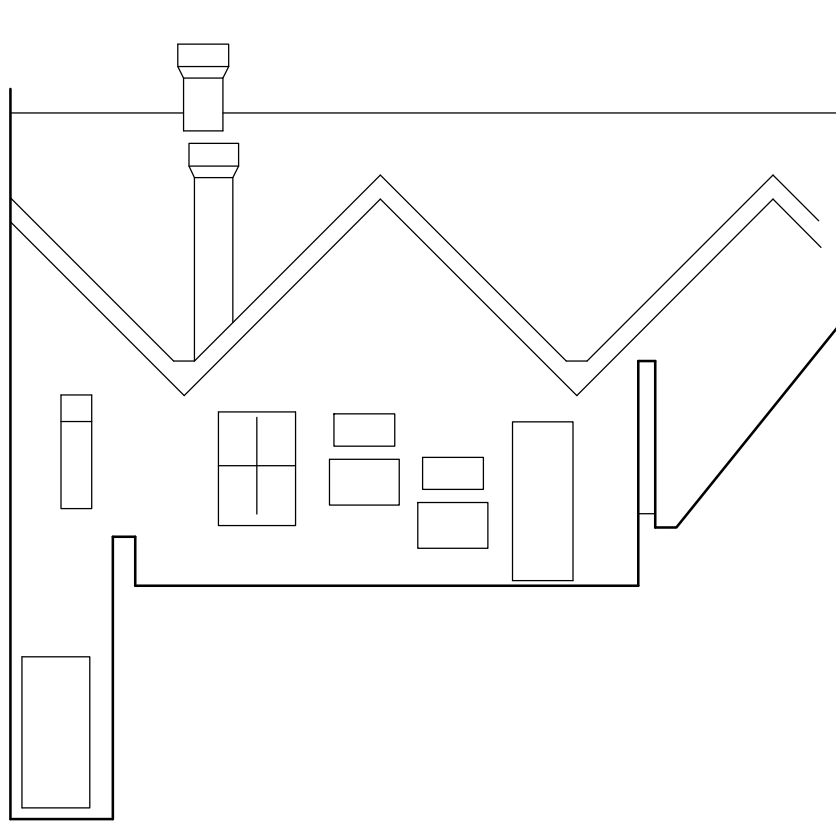


Rear Elevation @ 1:100 As Existing



Front Elevation @ 1:100

As Existing

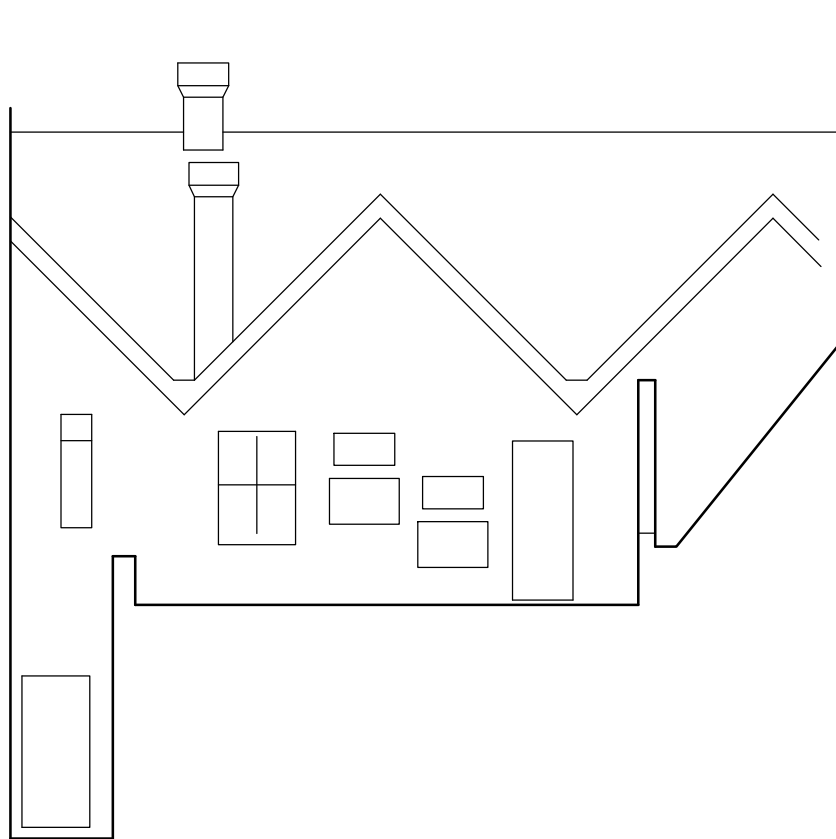 

Rear Elevation @ 1:100
As Proposed



Front Elevation @ 1:100

As Proposed

Rev	Description				Date	
Job Reference First Floor Flat 56 B West Street Horsham				Client Mr Amarjeet		
Drawing Title Front and Rear Elevations Existing & Proposed				Drawing No ADC 1730 / 04		
Date 29.09.26	Scale 1:100	Dwg Size A3	Plot Style ADCgreyscale	Drawn ZD	Checked AD	
All dimensions to be checked on site and do not scale from this drawing. This drawing should be approved by Local Authority Building Control or other appropriate checking authority prior to commencement of work. This drawing should not be reproduced without the prior consent of the author						
 ADC Alistair Dodd Consulting						
Architectural Services Citibase Brighton . 95 Ditchling Road Brighton . East Sussex . BN1 4ST Tel: 01273 558330 Email: info@adcbrighton.co.uk www.adcbrighton.com						