


Housetype: 1 BED MAIS		
Beds: 1	Pers: 2	SQFT: 686
Housetype: 2 BED MAIS A		
Beds: 2	Pers: 4	SQFT: 762
Housetype: 2 BED MAIS B		
Beds: 2	Pers: 4	SQFT: 870

THE COPYRIGHT OF THIS DRAWING BELONGS TO MD-DESIGN (SOUTHERN) LTD.
IT MAY NOT BE REPRODUCED IN WHOLE OR PART, OR USED FOR THE MANUFACTURE
OF ANY ARTICLE WITHOUT THE EXPRESS PERMISSION OF THE COPYRIGHT HOLDER.
NO LIABILITY WILL BE ACCEPTED FOR AMENDMENTS MADE BY OTHER PERSONS.
© CROWN COPYRIGHT 2026 ORDNANCE SURVEY 100053143.
DO NOT SCALE FROM THIS DRAWING FOR CONSTRUCTION.



FRONT ELEVATION
As: 32-35

* Obscure glazing

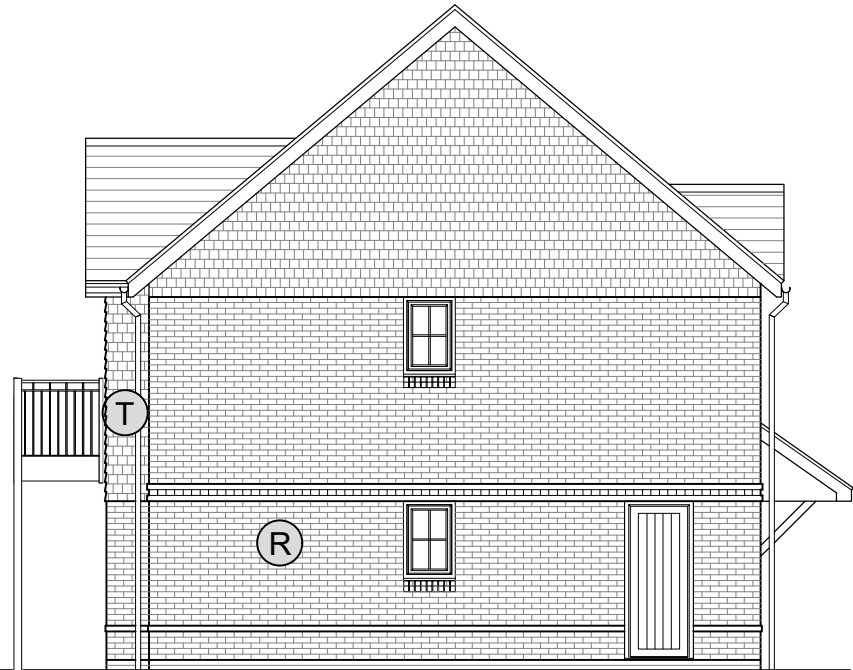


SIDE ELEVATION




REAR ELEVATION



SIDE ELEVATION

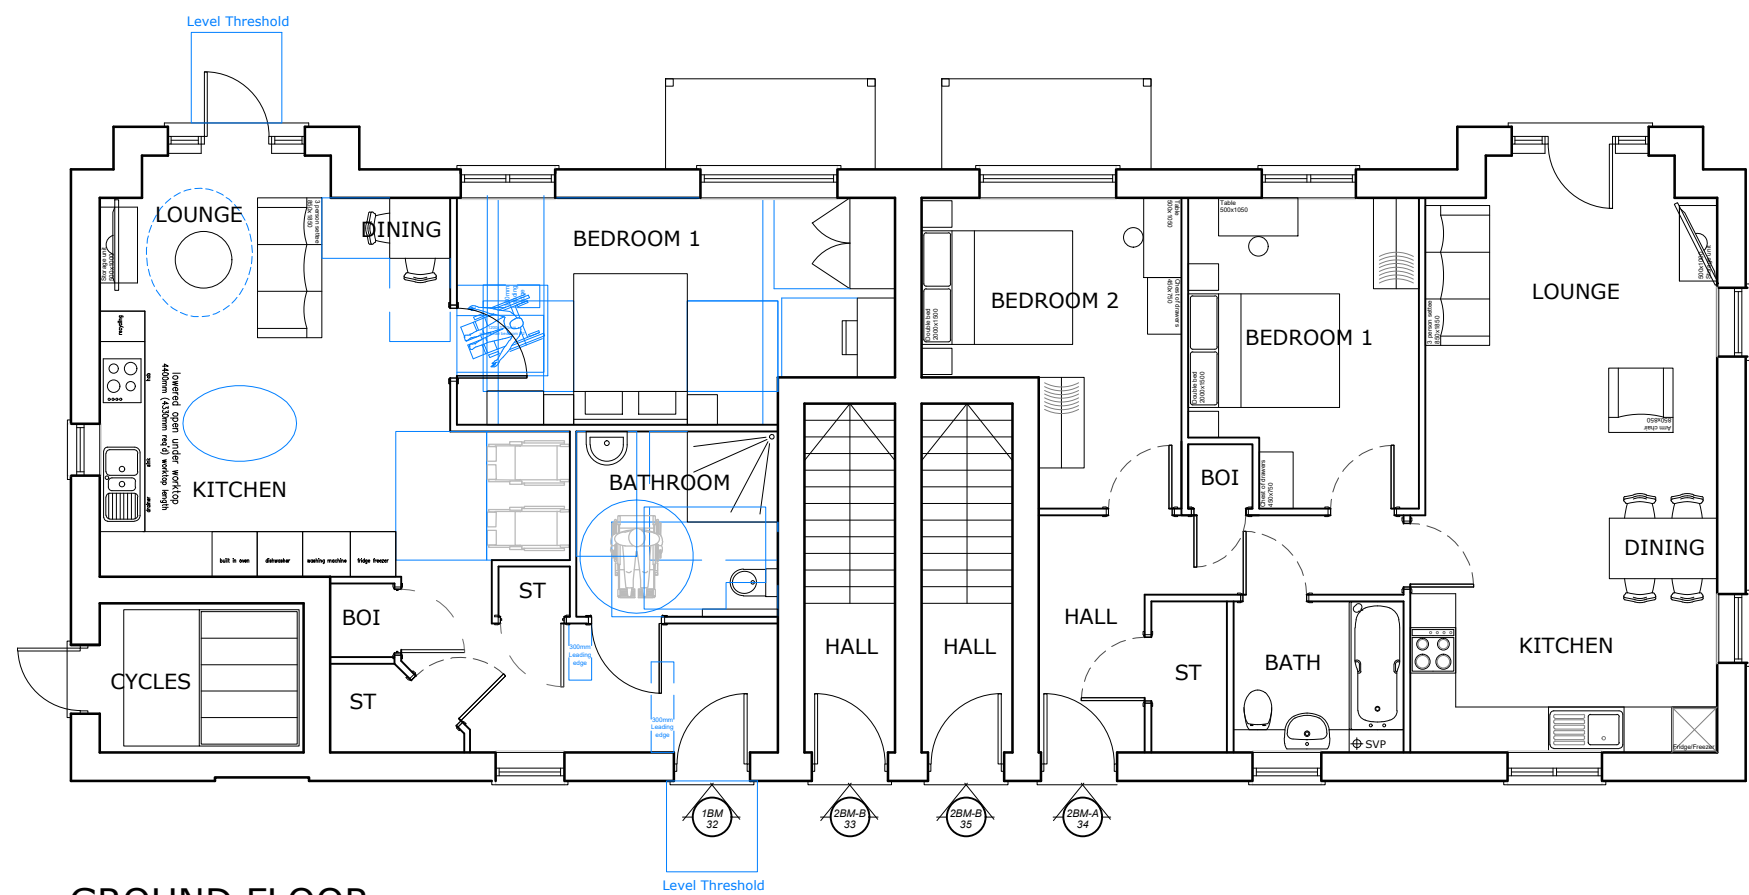

GROUND FLOOR

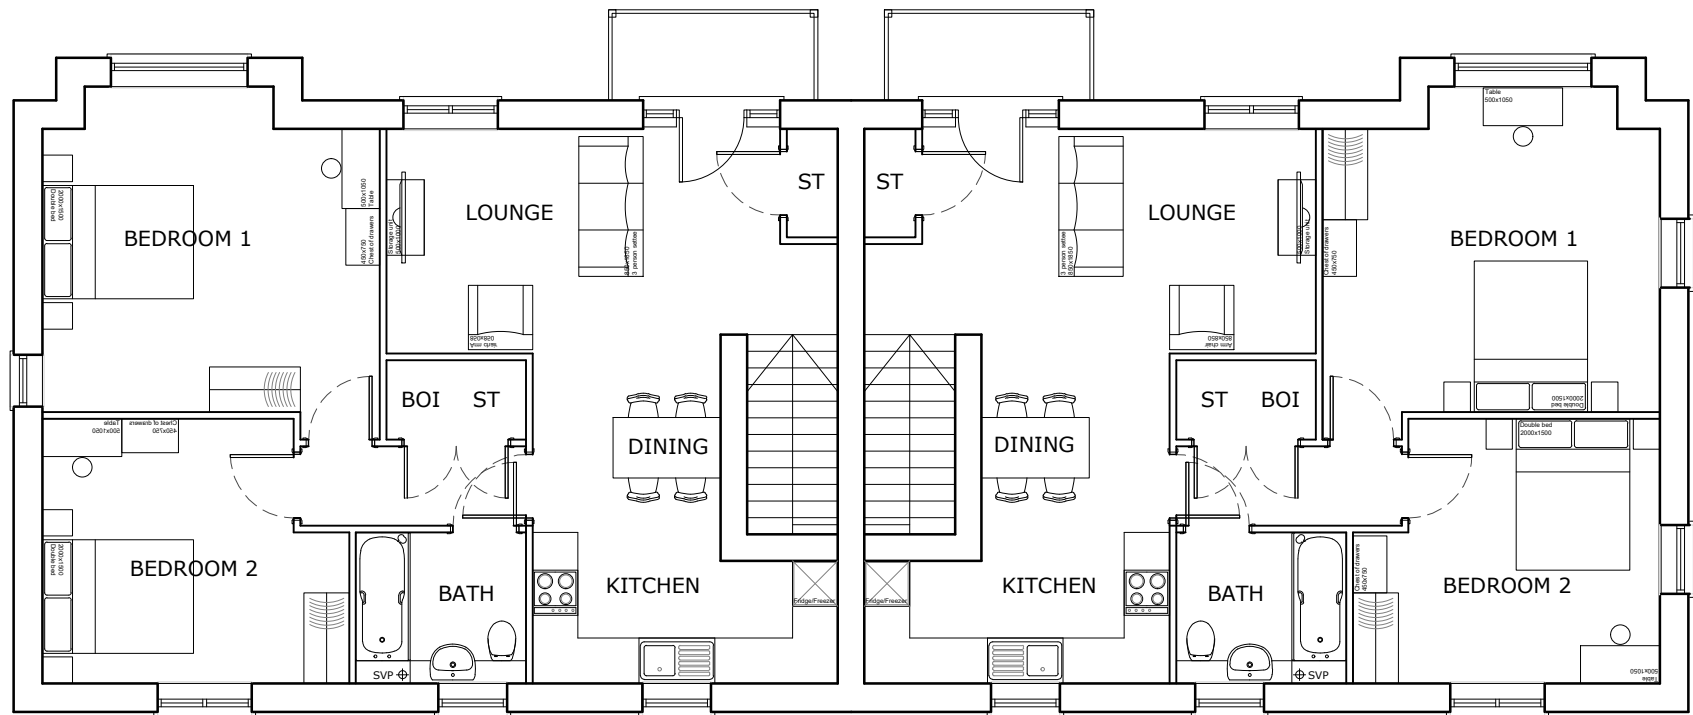

FIRST FLOOR

FACING MATERIALS KEY

- (R) Red Brick
- (T) Tile Hanging
- (W) Weatherboarding

Note: For colours of materials
please refer to the Boundary &
Dwelling Materials Layout
(BDML 01 A)

MDD

MDD Architecture & Urban Design
18 Mulberry Walk - Bordon
Hampshire - GU35 0UL
Email: info@md-design.co.uk

B	Side windows added to elevation facing LAP, front elevation tax window replaced by window, tile hanging added to side elevation upper gables.	MD	24.08.26
REV:	DESCRIPTION:	BY:	DATE:

CLIENT:
Bellway Homes Southern Counties

SITE:	Area 4 - North Horsham
TITLE:	Maisonettes - Plans & Elevations

SCALE AT A1:	DATE:	DRAWN:	CHECKED:
1:100	27.05.26	MD	MD
PROJECT NO:	DRAWING NO:	REVISION:	
BSC-008	MAIS-01	B	