

|                            |         |           |
|----------------------------|---------|-----------|
| Housetype: HT M            |         |           |
| Beds: 2                    | Pers: 4 | SQFT: 861 |
| Housetype: HT M (With Bay) |         |           |
| Beds: 2                    | Pers: 4 | SQFT: 870 |

THE COPYRIGHT OF THIS DRAWING BELONGS TO MD-DESIGN (SOUTHERN) LTD.  
IT MAY NOT BE REPRODUCED IN WHOLE OR PART, OR USED FOR THE MANUFACTURE  
OF ANY ARTICLE WITHOUT THE EXPRESS PERMISSION OF THE COPYRIGHT HOLDER.  
NO LIABILITY WILL BE ACCEPTED FOR AMENDMENTS MADE BY OTHER PERSONS.  
© CROWN COPYRIGHT 2026 ORDNANCE SURVEY 100053143.  
DO NOT SCALE FROM THIS DRAWING FOR CONSTRUCTION.



FRONT ELEVATION  
As: 36-39




SIDE ELEVATION




REAR ELEVATION



SIDE ELEVATION

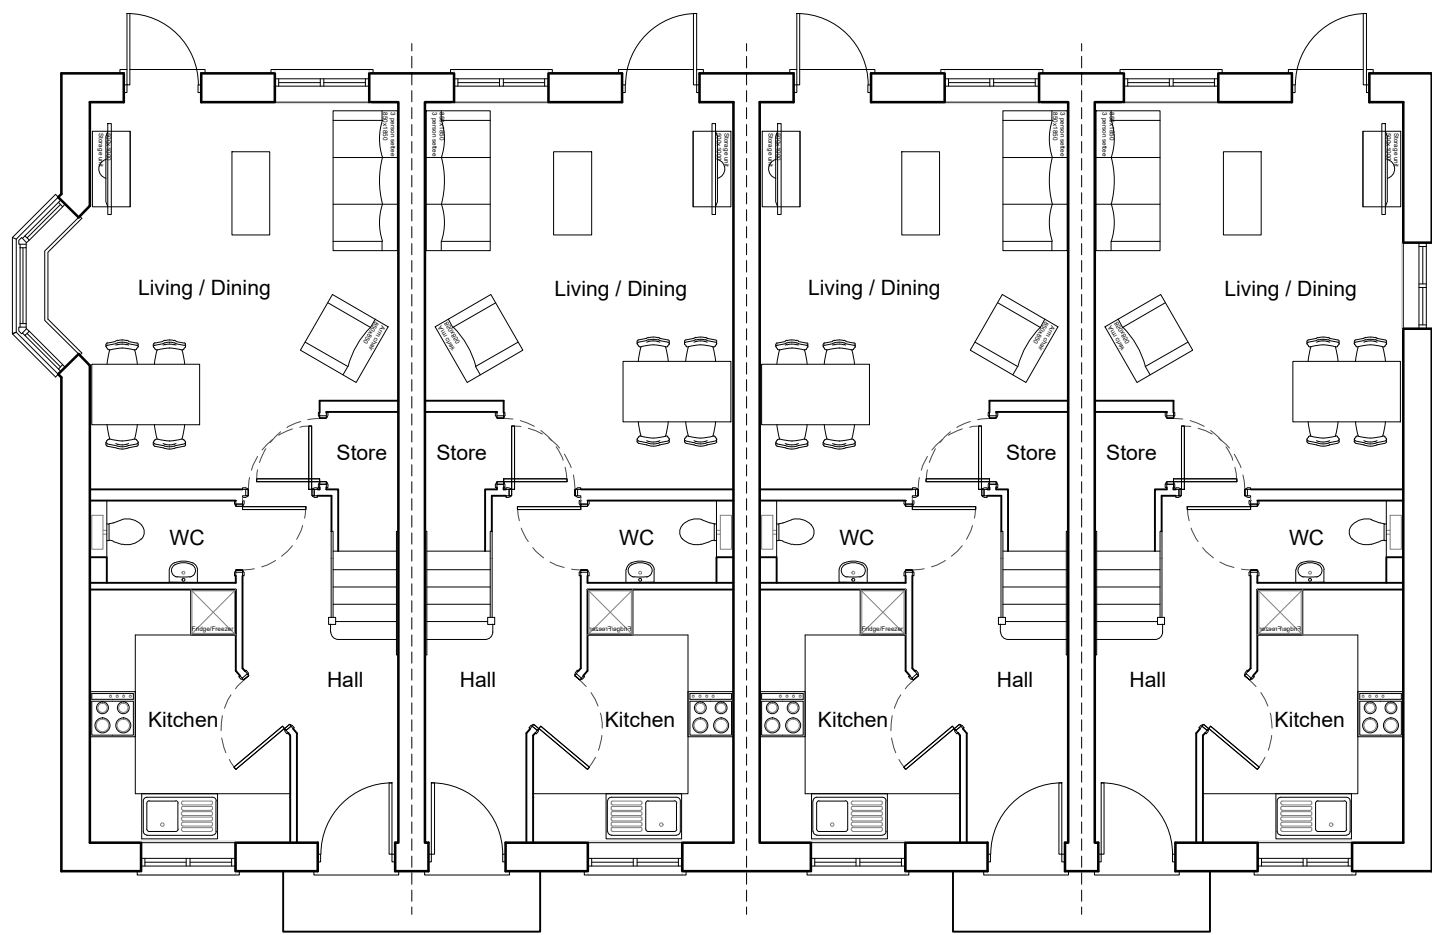

GROUND FLOOR

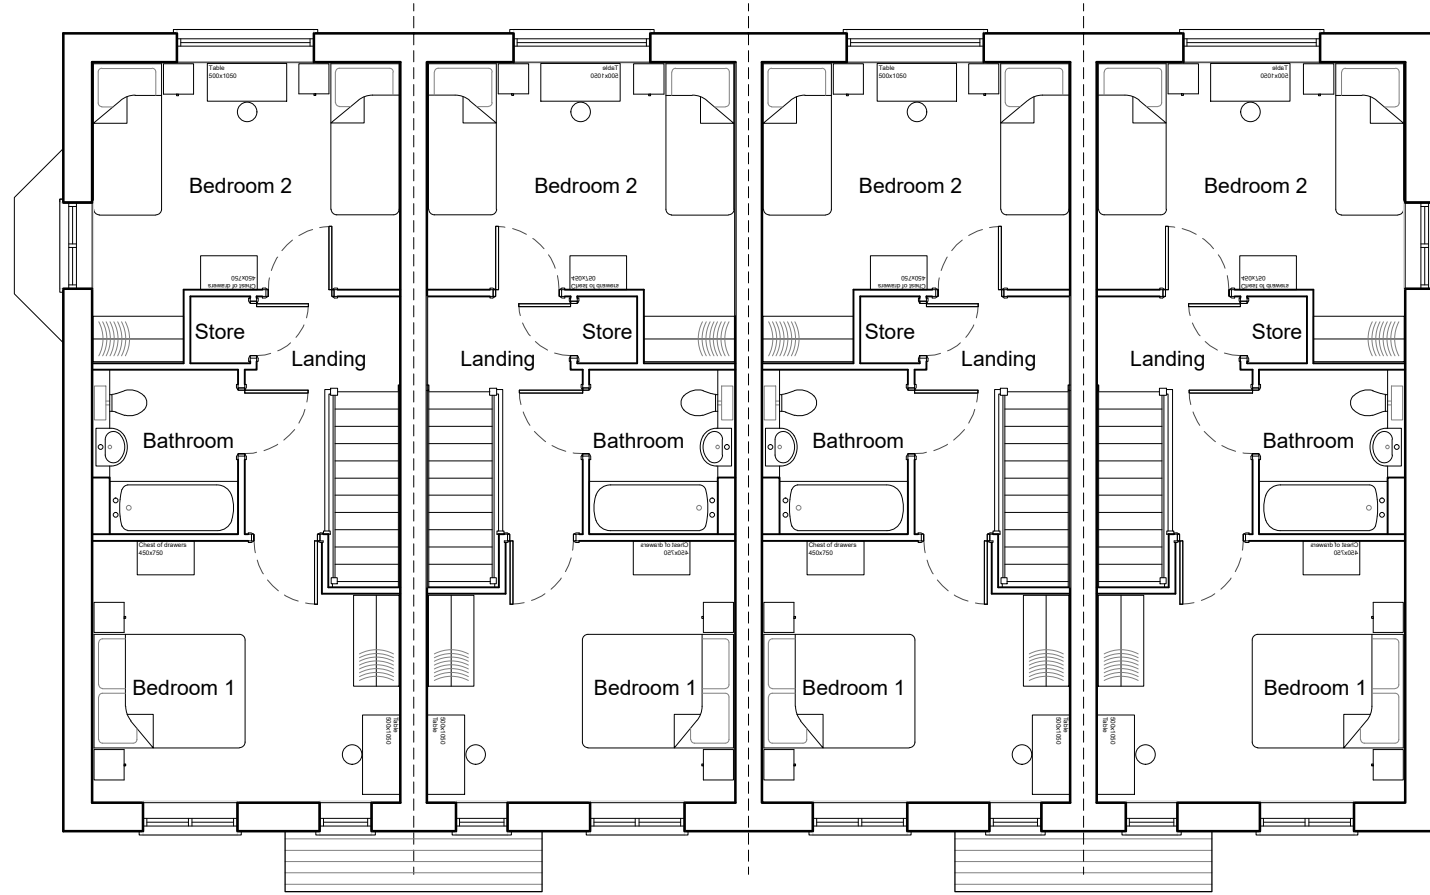

FIRST FLOOR



FACING MATERIALS KEY

- (R) Red Brick  
(T) Tile Hanging  
(W) Weatherboarding

Note: For colours of materials  
please refer to the Boundary &  
Dwelling Materials Layout  
(BDML 01 A)

MDD  
ARCHITECTURE  
& URBAN DESIGN

MDD Architecture & Urban Design  
18 Mulberry Walk - Bordon  
Hampshire - GU35 0UL  
Email: info@md-design.co.uk

 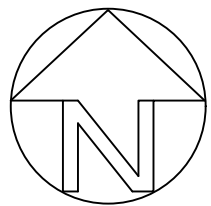

B Side windows and boarding added to  
Plot 36, SQFT updated to include bay.

REV: DESCRIPTION:

MD 24.08.26

BY: DATE:

CLIENT:

Bellway Homes Southern Counties

SITE:

Area 4 - North Horsham

TITLE:

HT M - Plans & Elevations

SCALE AT A1:

1:100

DATE:

27.05.26

DRAWN:

MD

CHECKED:

MD

PROJECT NO:

BSC-008

DRAWING NO:

HTM-01

REVISION:

B