



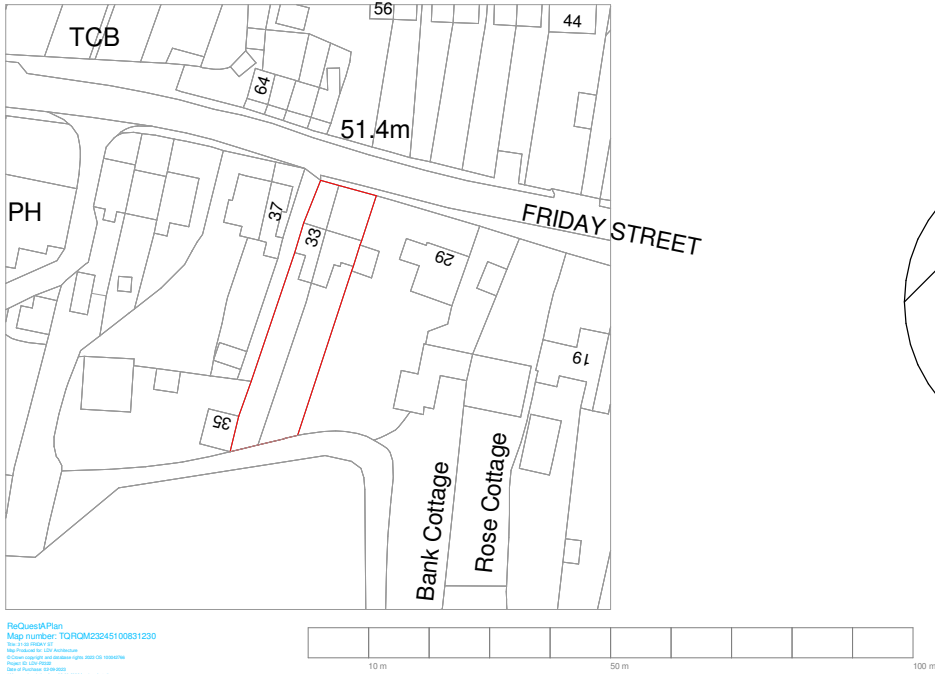

1 Location Plan
1 : 1250



3 Existing Site Plan
1 : 200

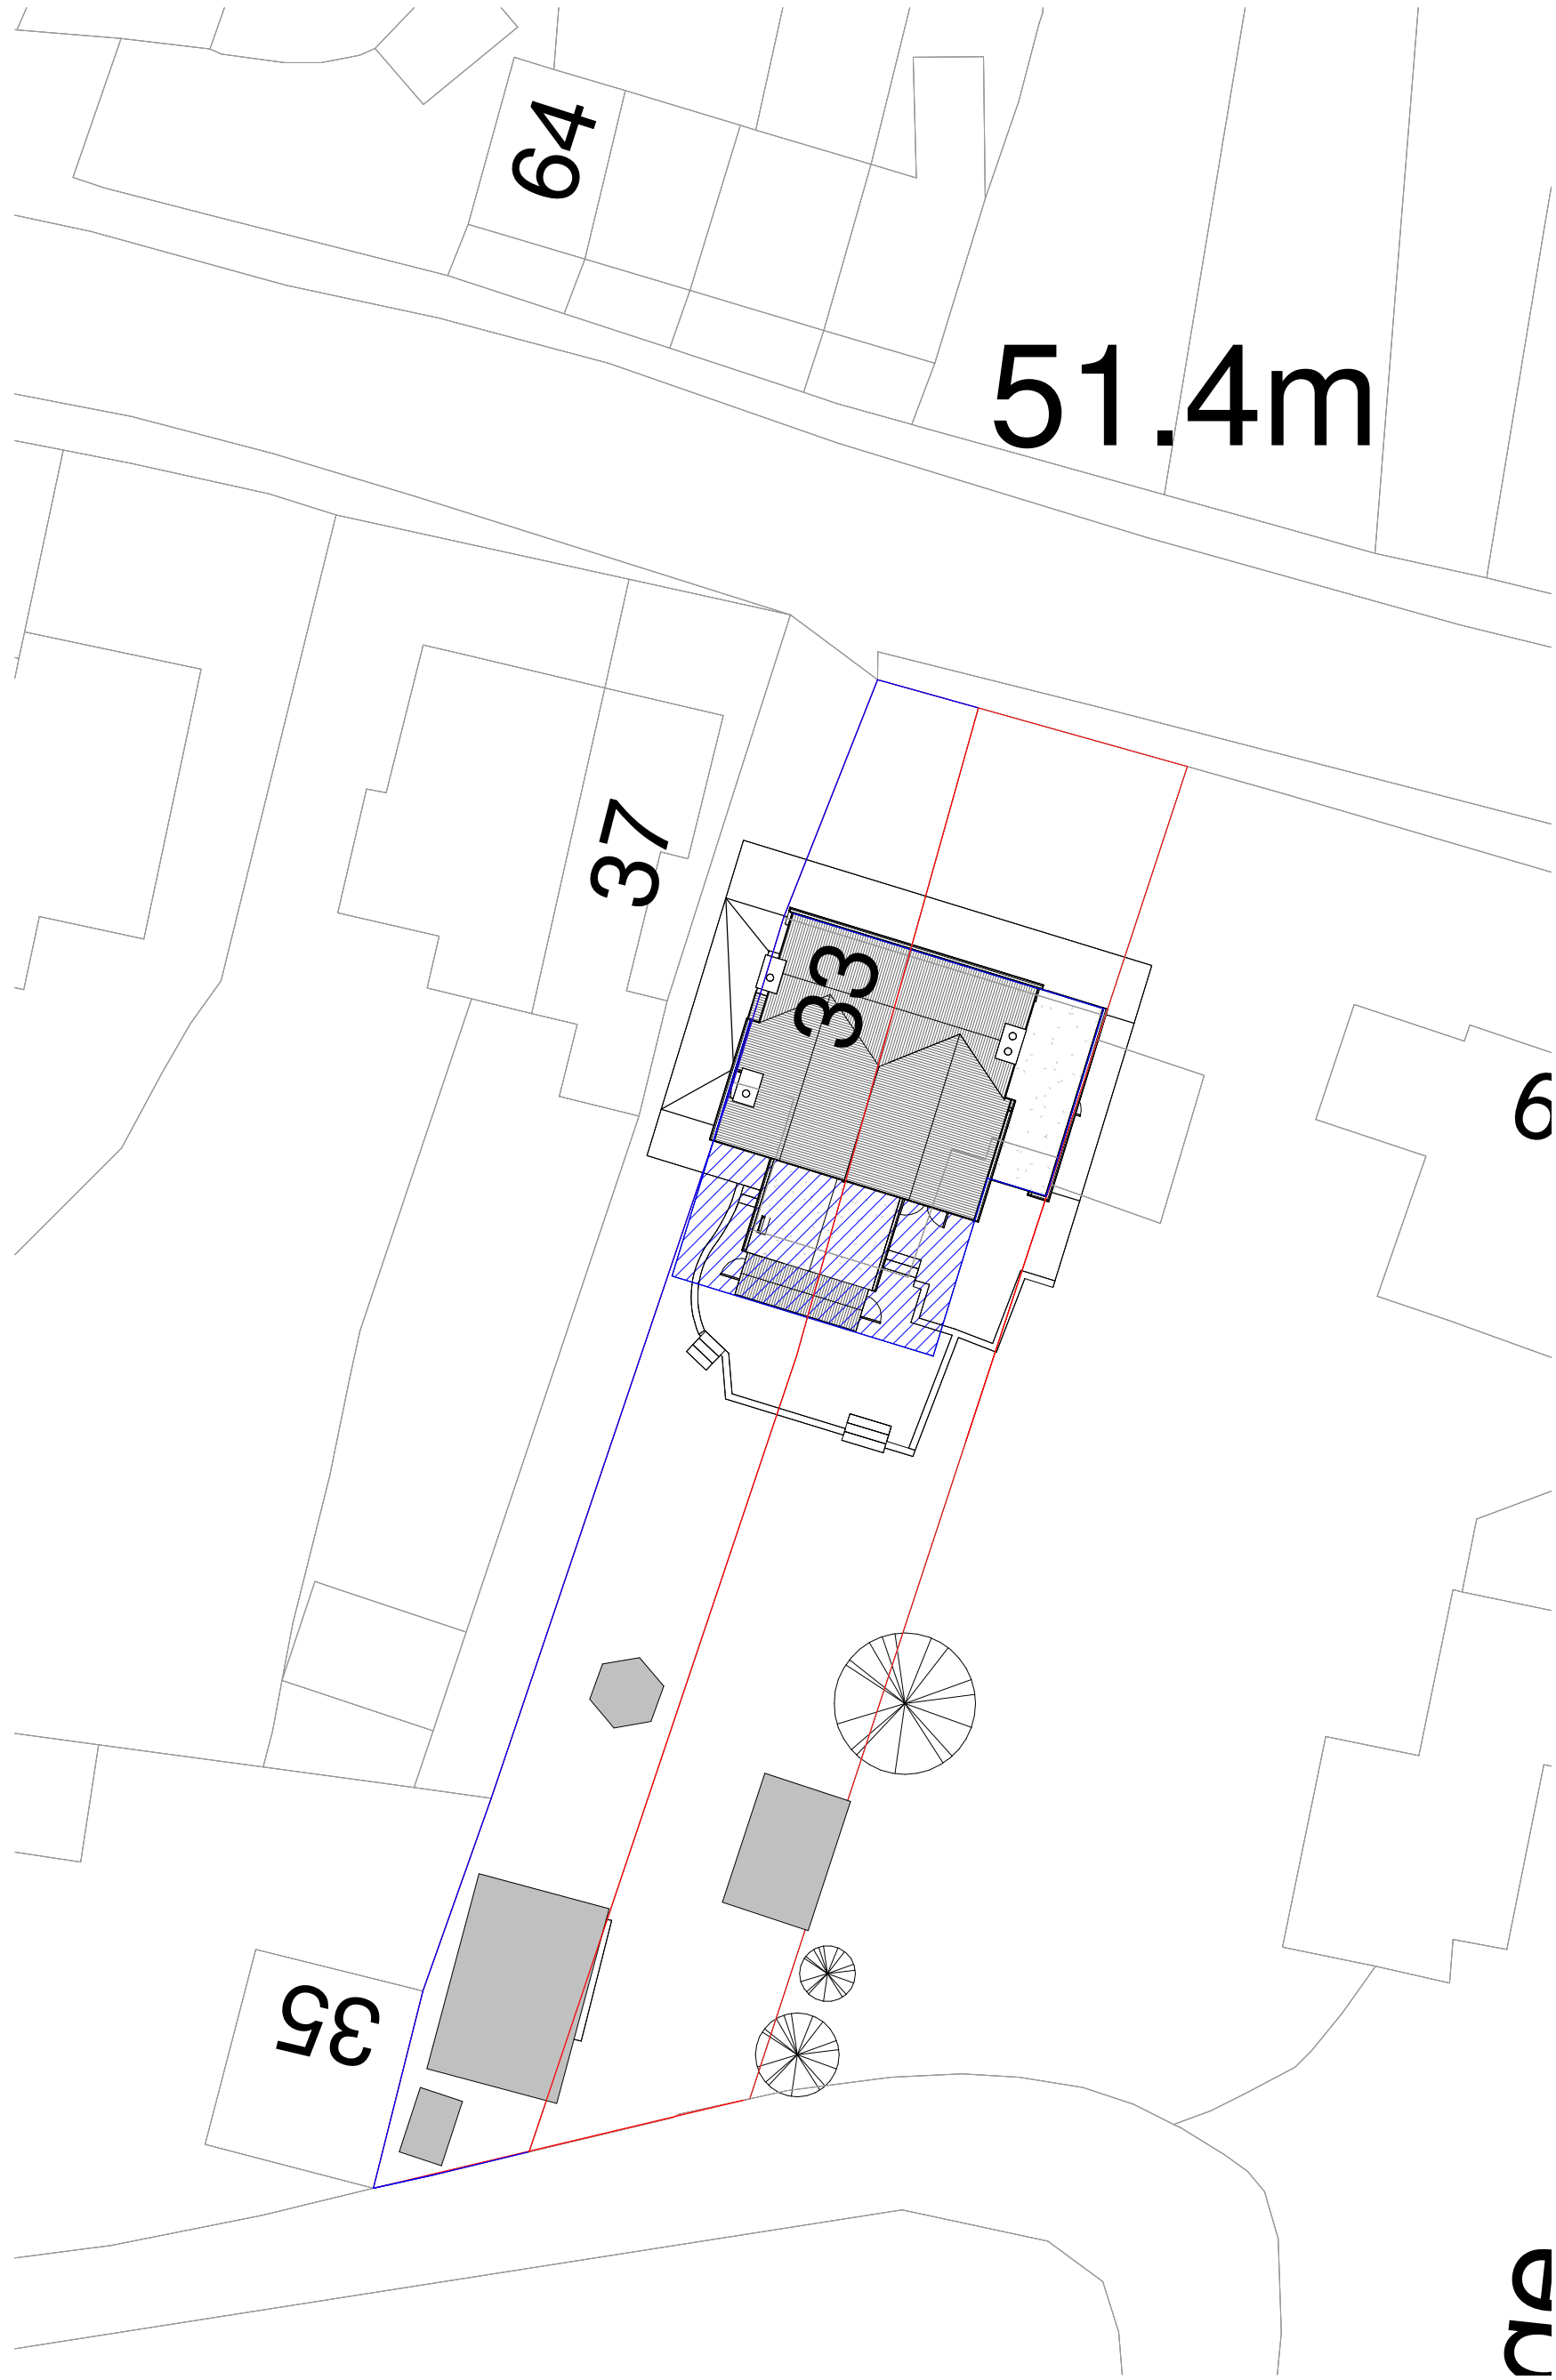

2 Proposed Site Plan
1 : 200



H	Revision 22	LDV	LDV	28/09/26
G	Revision 21	LDV	LDV	27/07/26
F	Revision 20	LDV	LDV	07/07/26
E	Revision 19	LDV	LDV	06/07/26
D	Revision 11	LDV	LDV	24/01/25
C	Revision 4	LDV	LDV	09/10/23
B	Revision 2	LDV	LDV	06/10/23
A	Revision 1	LDV	LDV	14/09/23

rev	description	drawn	checked	date
revisions				

status: PRELIMINARY
This drawing is protected under The Copyright, Designs and Patents Act 1988.
This drawing is produced for PLANNING PURPOSES ONLY and is not to be used for construction.

LDV Architecture
39 PLOVERS ROAD
HORSHAM, WEST SUSSEX
RH13 5PD
TELEPHONE + 44 (0)1403 541 586
EMAIL INFO@LDVARCHITECTURE.CO.UK

client: Mr & Mrs McMINN

project: 31-33 FRIDAY STREET

title: LOCATION AND SITE PLANS

scale: As indicated @ A1

date: 14/09/23

drawn: LDV

checked: LDV

job no: P2322
drawing no: (01)-001
revision: H