




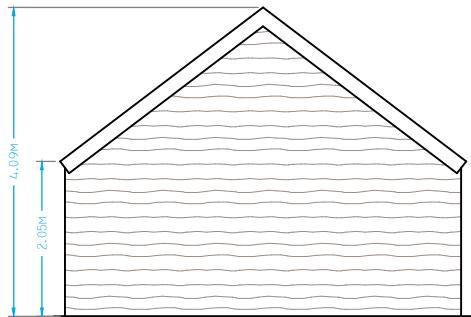


BARN B
SOUTH ELEVATION

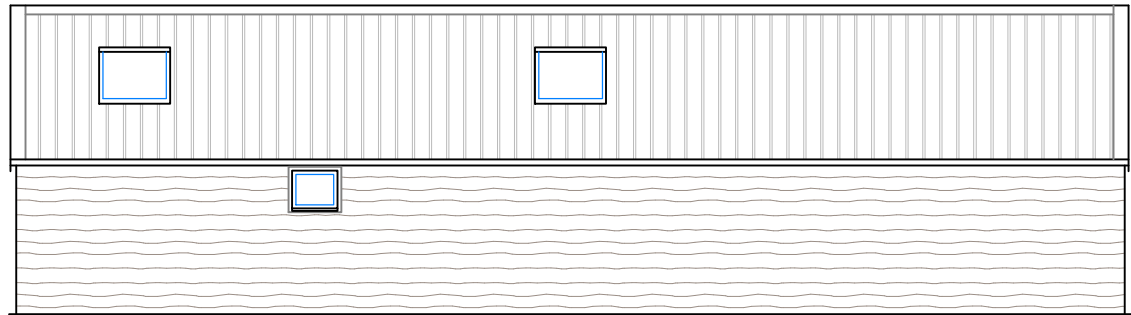

BARN B
EAST ELEVATION

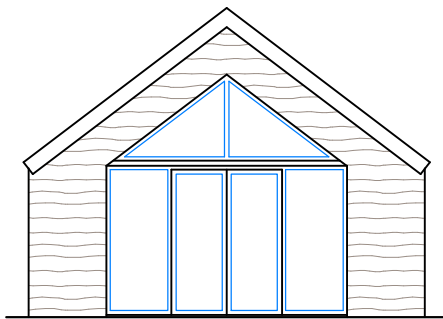


BARN B
NORTH ELEVATION

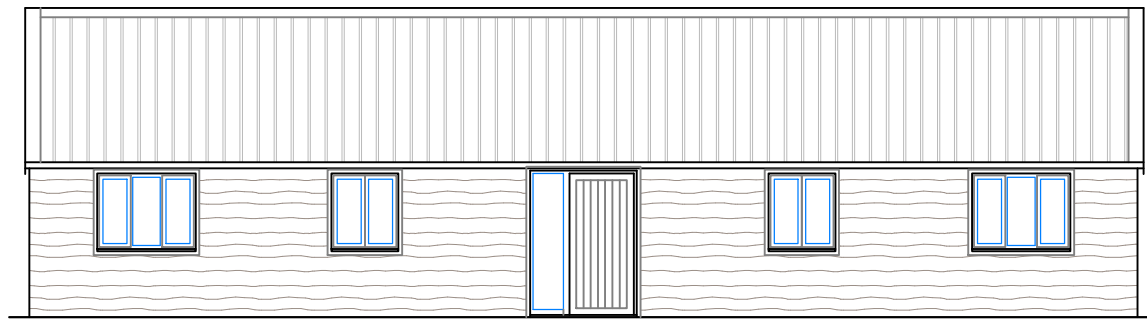

BARN B
WEST ELEVATION

SCALE 1:100m

 

job	Stanford Barn, Bines Green Partridge Green, Horsham RH13 8EH	scale(s)	1:20	☐	job no.	dwg no.	PEV-B
			1:50	☐			
			1:100	☒			
			1:200	☐			
			1:500	☐			
dwg	BARN B - ELEVATIONS AS PROPOSED		drawing size	date	rev		
			A3	16 Mar 2026	A		