



 

2 Bedroom Bungalow
G.I.A. 80.2m²

2 Bedroom Bungalow
G.I.A. 79.5m²

2 Bedroom Bungalow
G.I.A. 80.2m²

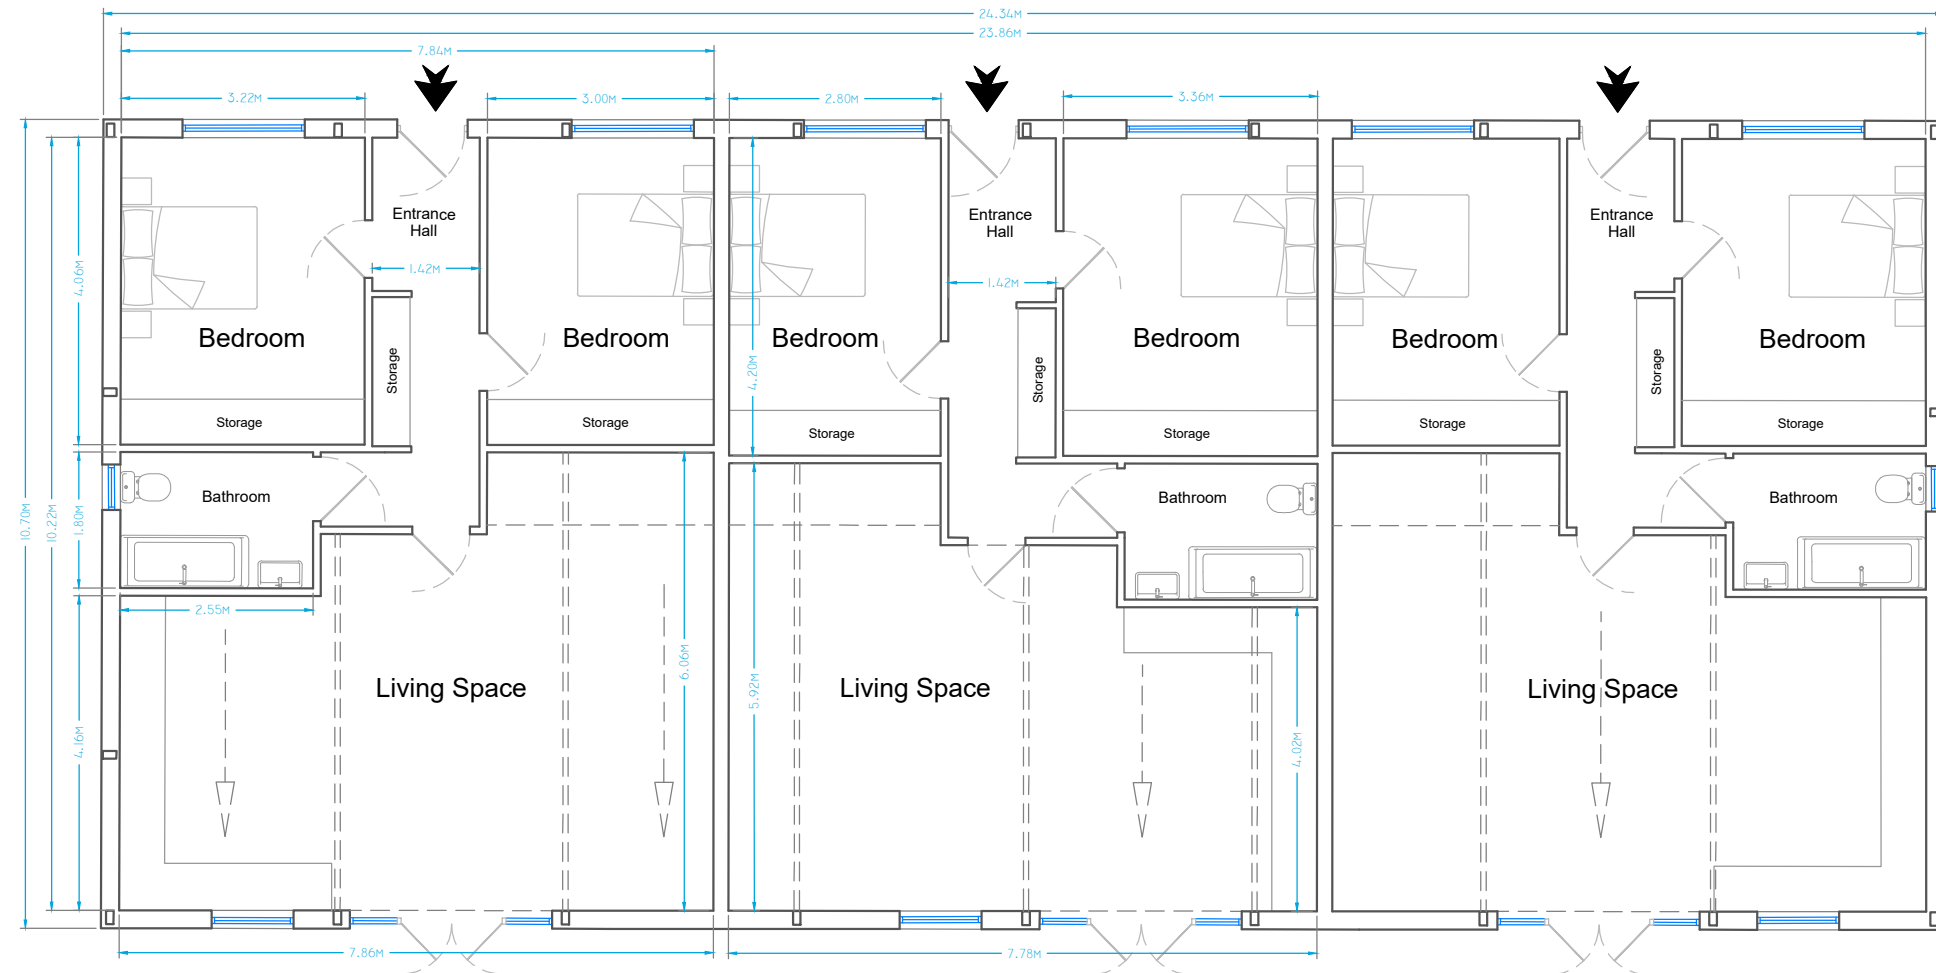

job		Stanford Barn, Bines Green Partridge Green, Horsham RH13 8EH	scale(s)		1:20 ☐	1:50 ☐	1:100 ☒	1:200 ☐	1:500 ☐	job no.	dwg no.	
dwg		BARN C - FLOOR PLAN AS PROPOSED									PFP-C	
											drawing size	rev
											A3	A
											16 Mar 2026	