




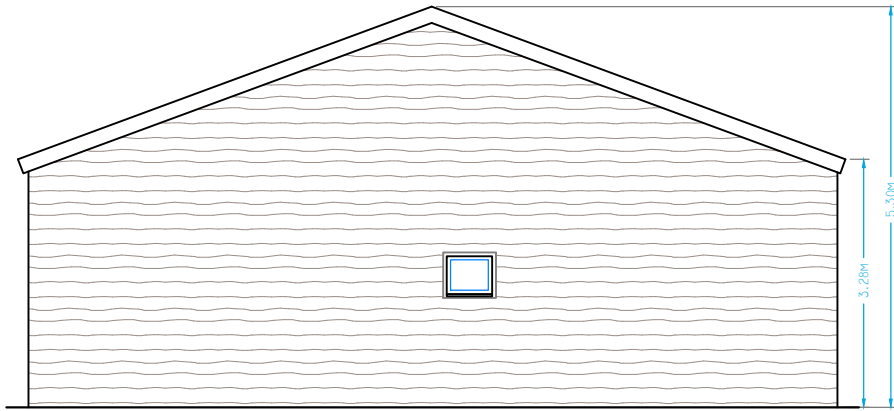


BARN C
EAST ELEVATION

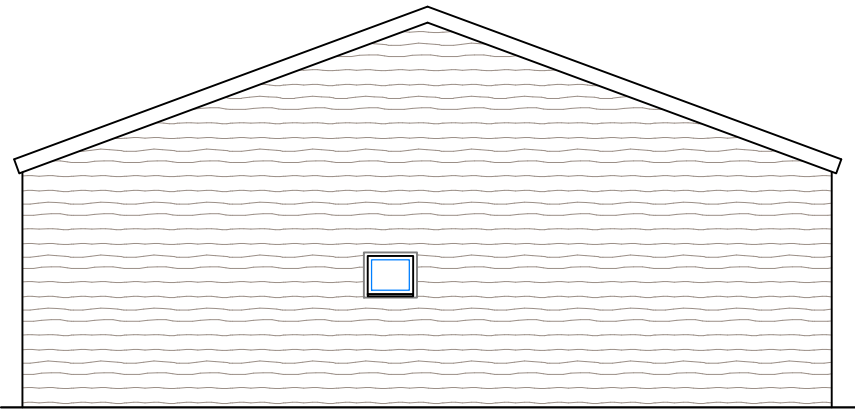

BARN C
WEST ELEVATION

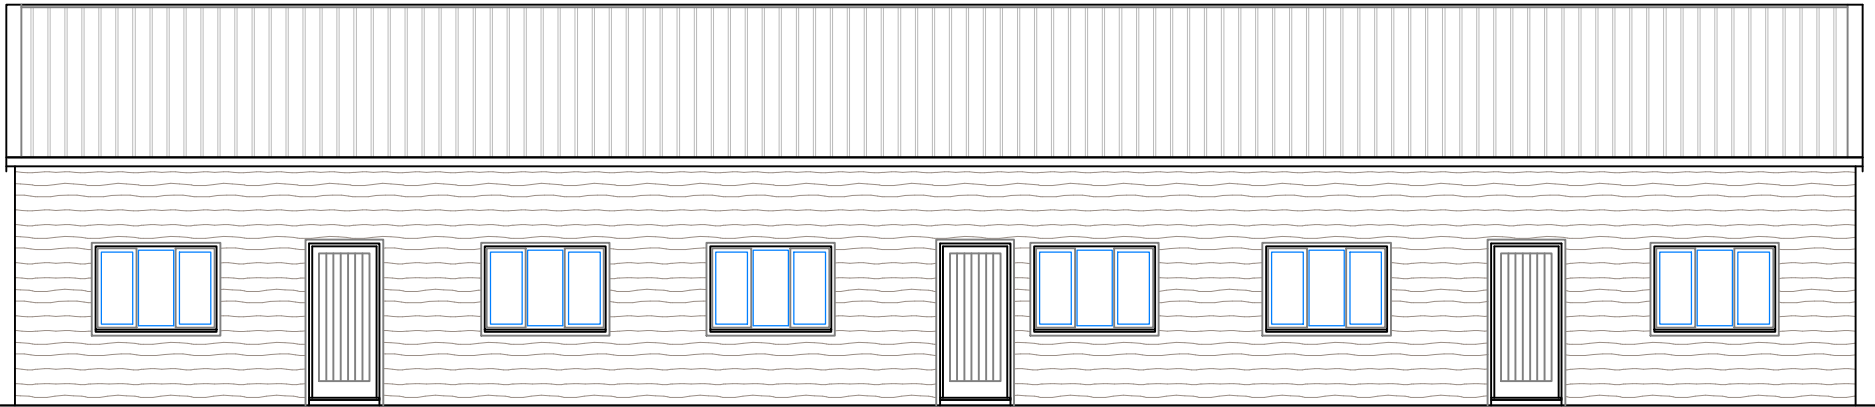

BARN C
NORTH ELEVATION

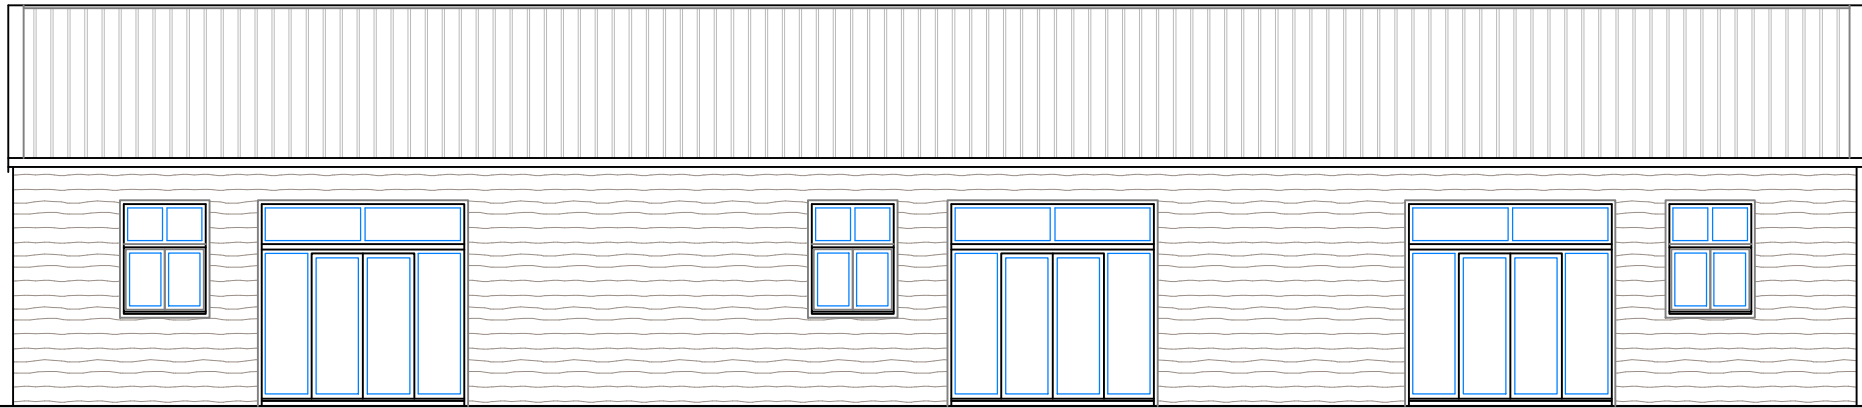

BARN C
SOUTH ELEVATION



job	Stanford Barn, Bines Green Partridge Green, Horsham RH13 8EH	scale(s)	1:20	☐	job no.	dwg no.		
			1:50	☐		PEV-C		
dwg	BARN C - ELEVATIONS AS PROPOSED		1:100	☒	drawing size A3	date 16 Mar 2026		rev A
			1:200	☐				
			1:500	☐				