

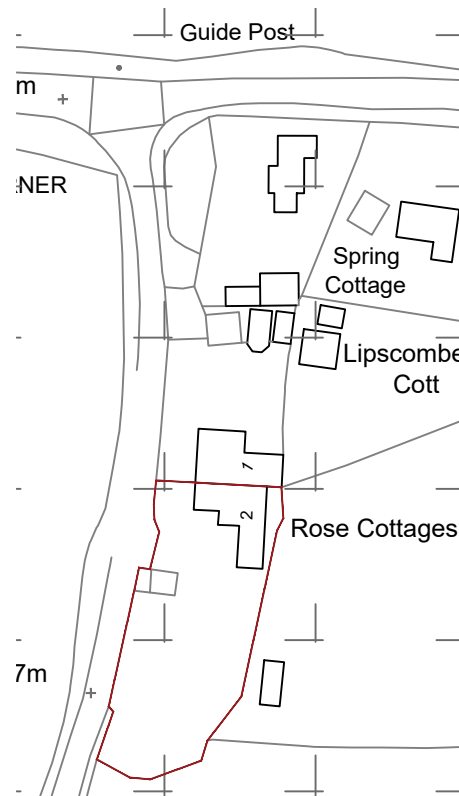


location plan - scale 1:1250 @ A3

 

site plan - scale 1:500 @ A3

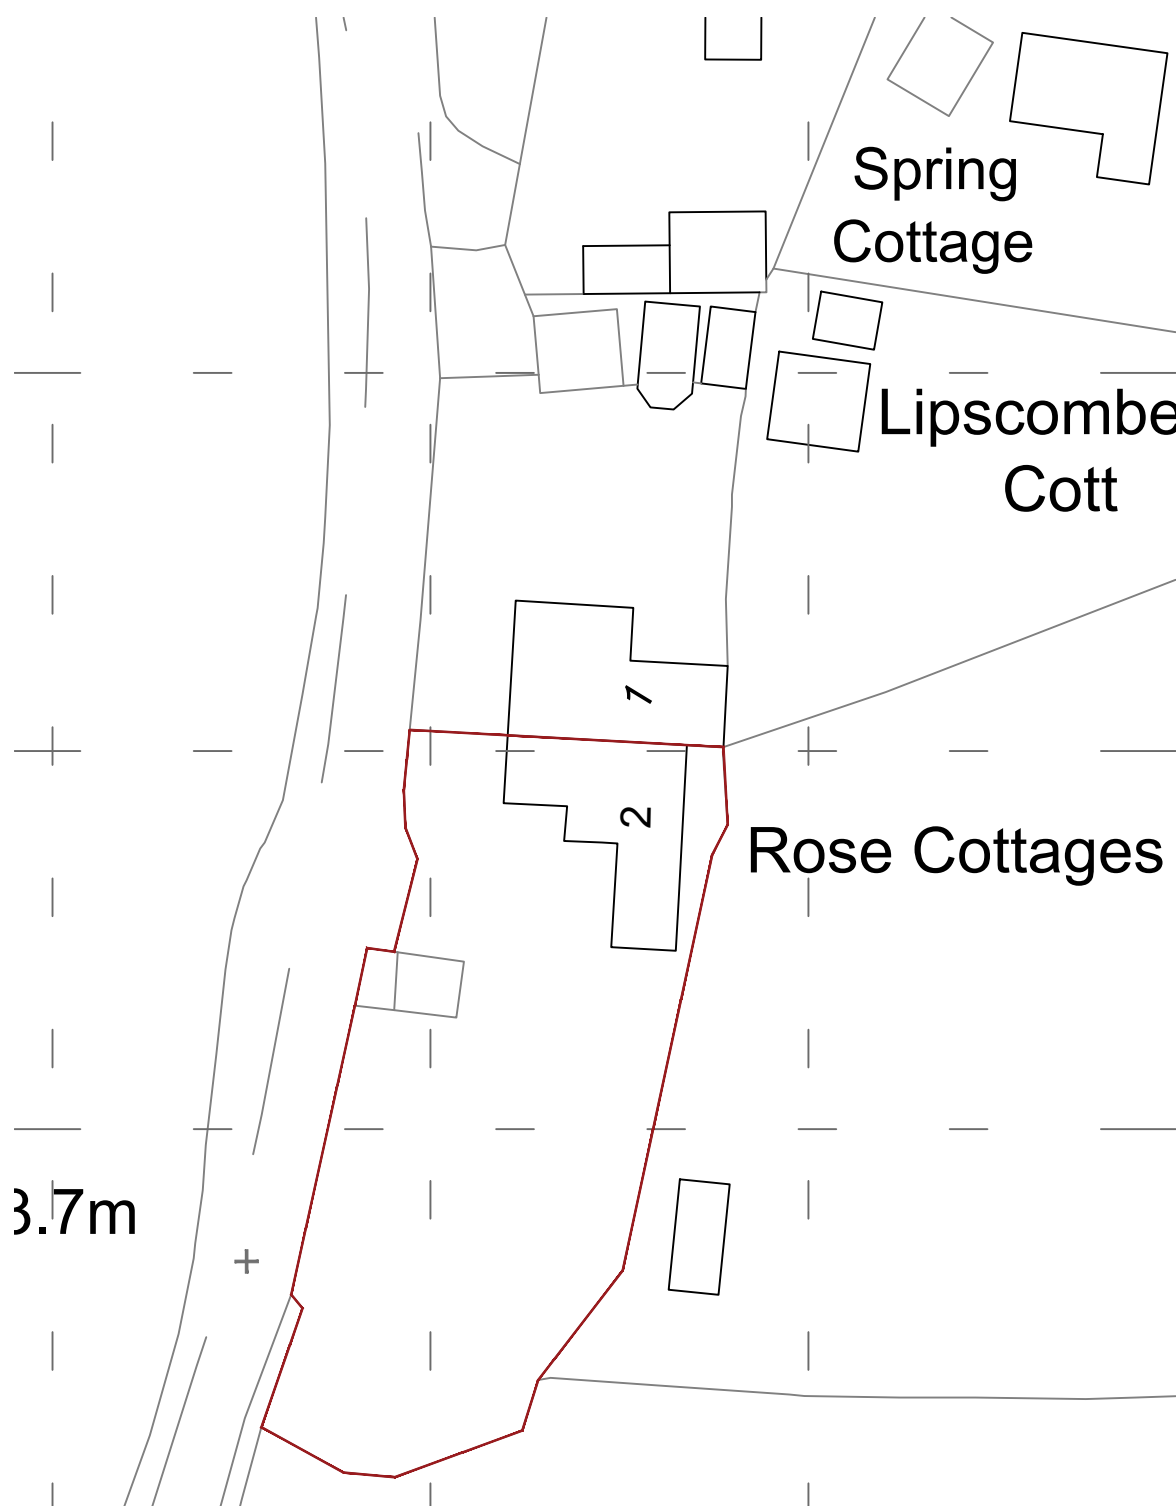

GENERAL NOTES :
1- THIS DRAWING IS THE PROPERTY OF BENTLEYS & CARTER AND IS NOT TO BE REPRODUCED IN ANY WAY OR FORM WITHOUT THE WRITTEN PERMISSION OF BENTLEYS & CARTER.
2 - Do not scale from this drawing unless for planning purposes.
3 - All dimensions to be verified on site prior to any work for submission to the local authority.
4 - This drawing is to be read in conjunction with the relevant Building Regulations.
5 - All works to comply with the relevant British Standards, Codes of Practice and Building Regulations.

PROJECT :
2 Rose Cottages, Friday Street,
Rusper, RH12 4QA

DRAWING :
site - location plan existing

DRAWING STATUS :
planning

JOB NO:
tim - 0343

DRAWING NO:
100

SCALE:
as indicated @ A3

DATE:
march 2026

DRAWN BY:
pc

REVISIONS:
none