
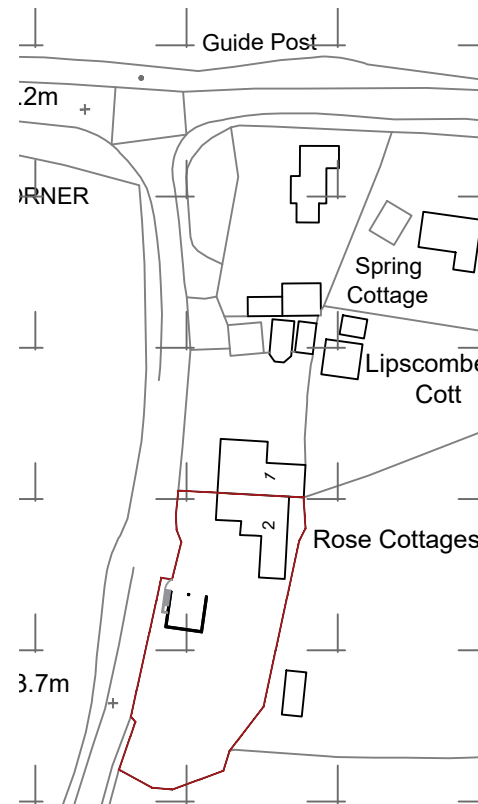
 


location plan - scale 1:1250 @ A3

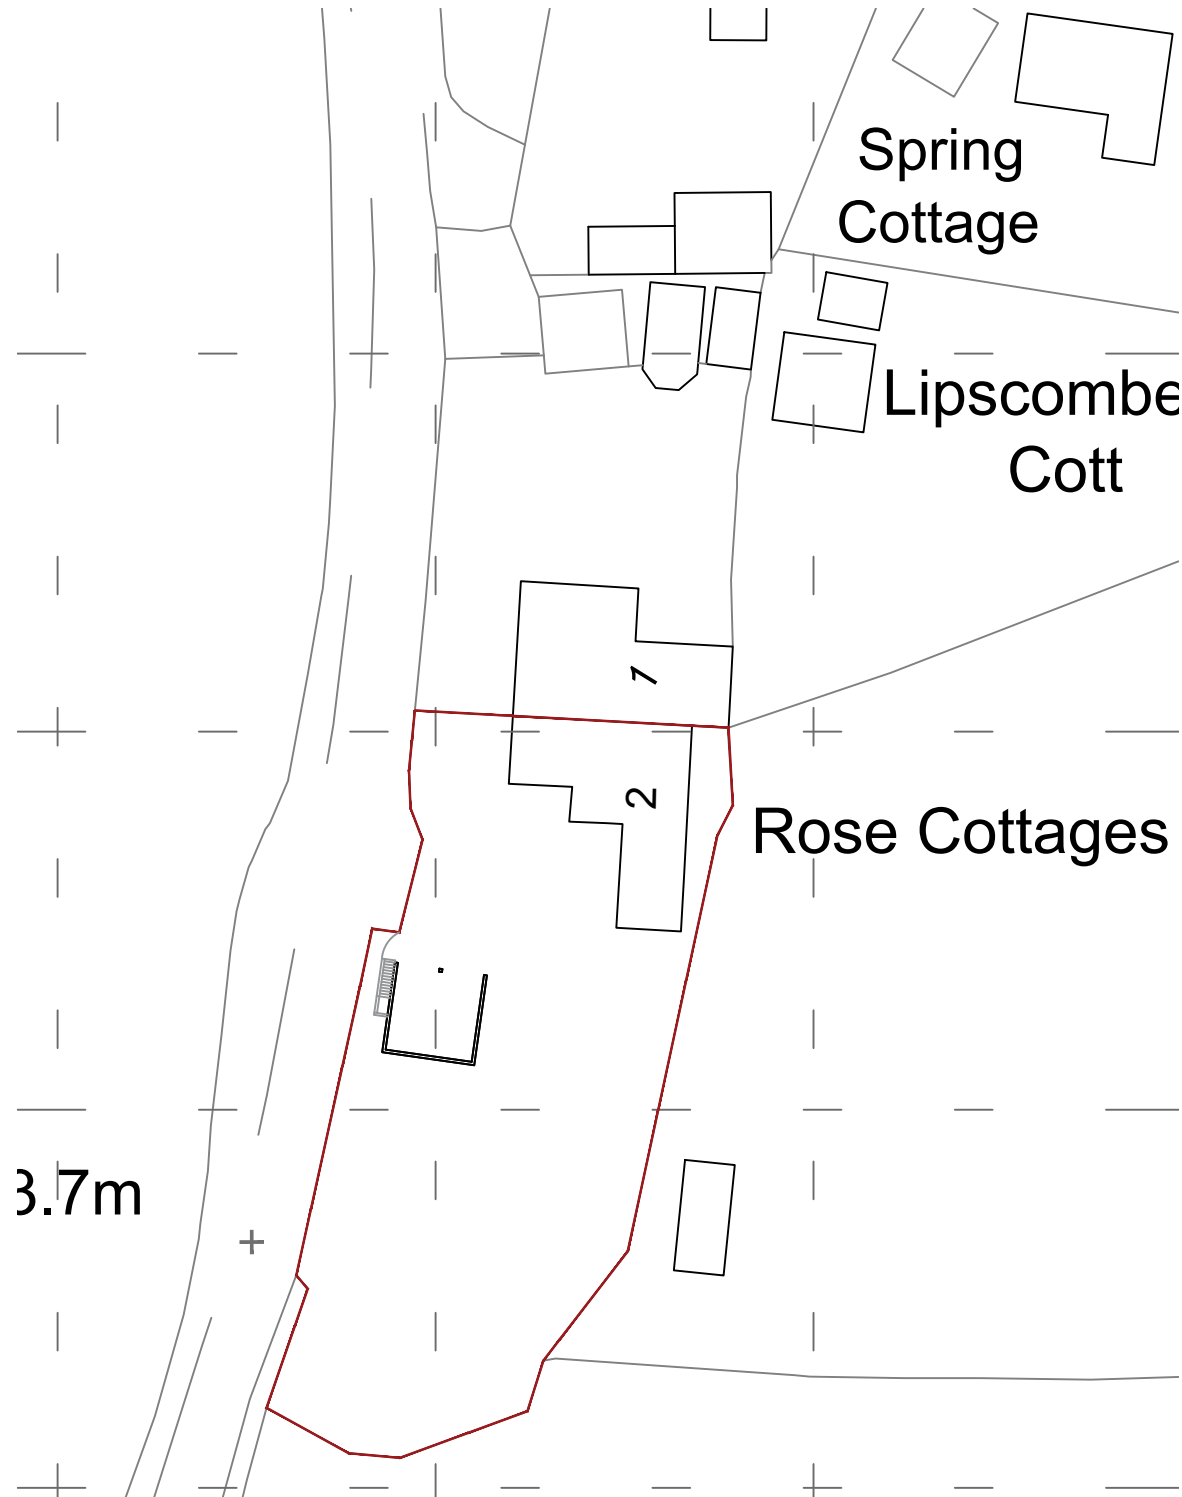

site plan - scale 1:500 @ A3