


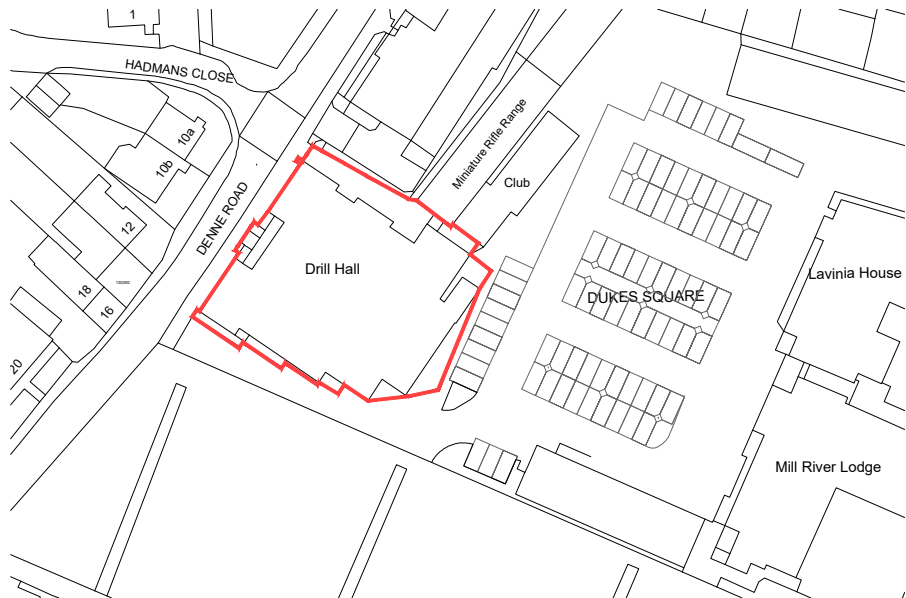

OS LOCATION PLAN
Scale 1:12500 @ A3




PROPOSED BLOCK PLAN
Scale 1:12500 @ A3

PROPOSED GROUND FLOOR PLAN
Scale 1:200 @ A3

THE CONTRACTOR MUST VERIFY ALL DIMENSIONS ON SITE BEFORE MAKING SHOP DRAWINGS OR COMMENCING WORK OF ANY KIND. NO DIMENSIONS TO BE SCALED FROM THIS DRAWING

1. THE BOUNDARIES SHOWN ARE BASED ON INFORMATION BY OTHERS. ALL BOUNDARIES TO BE VERIFIED ON SITE PRIOR TO COMMENCING CONSTRUCTION.
2. TOPOGRAPHICAL LEVELS TO BE CONFIRMED.
3. DESIGN & QUOTED AREAS ARE SUBJECT TO DESIGN DEVELOPMENT & STATUTORY CONSENTS.
4. ALL SURVEY INFORMATION SHOWN IS SUBJECT TO FURTHER SITE INVESTIGATION DURING DEMOLITION.

 

A	24.03.26	Redline corrected	MC
REV	DATE	REVISIONS	CHK

mohsin
cooper

ARCHITECTURE + PLANNING

MOHSIN COOPER LIMITED, 7 HOVE MANOR PARADE,
HOVE STREET, HOVE, EAST SUSSEX, BN3 2DF
www.mohsincooper.com

© COPYRIGHT EXISTS ON THE DESIGN
AND INFORMATION SHOWN ON THIS DRAWING

PROJECT :
THE DRILL HALL, DENNE ROAD, HORSHAM, RH12 1JF

CLIENT :
LIFESPRIING CHURCH

DRAWING TITLE :
OS LOCATION & PROPOSED
BLOCK PLANS

SCALE :	DRAWN : SC	DATE : JAN 2026
1:500/1250@A3	CHECKED : NC	DATE : JAN 2026
NUMBER: 0514-P-001	REVISION: A	

STATUS: S2	PLANNING APPLICATION
----------------------	---------------------------------