




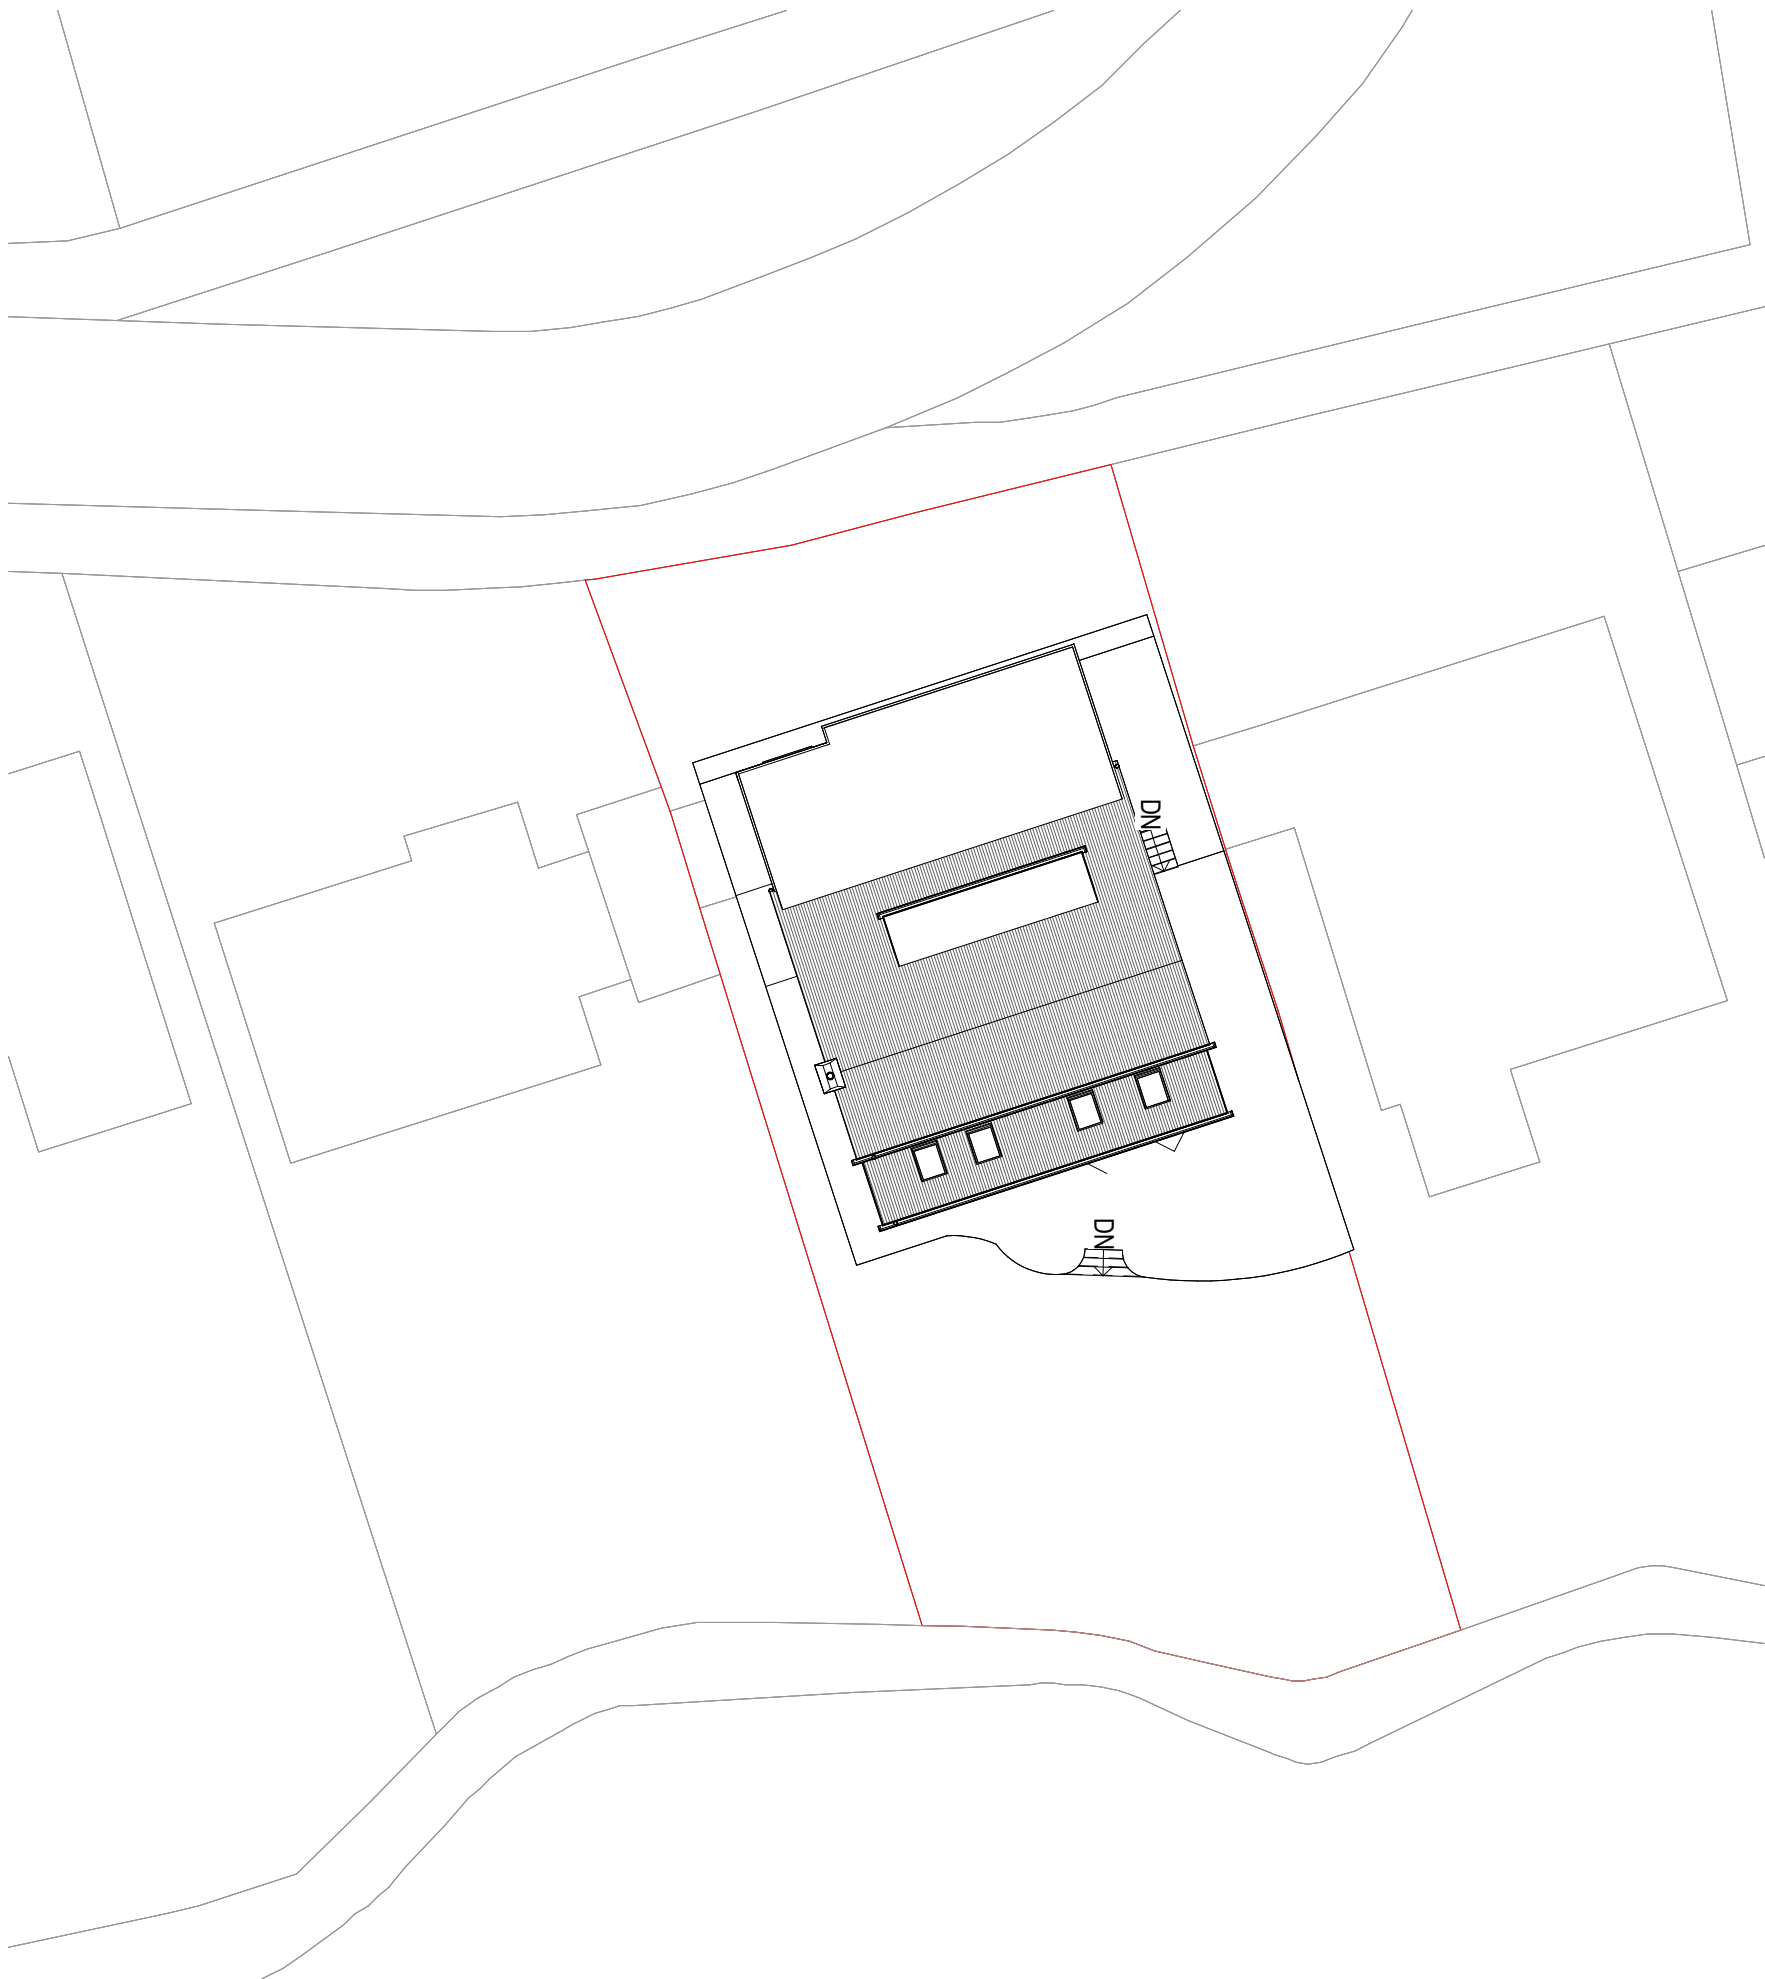

1 Location Plan
1 : 1250

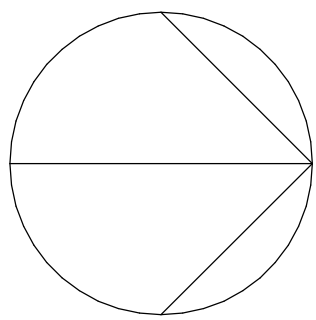

2 Site Plan
1 : 200

 

C	Revision 4	LDV	LDV	LDV	18/12/25
B	Revision 3	LDV	LDV	LDV	17/12/25
A	Revision 1	LDV	LDV	LDV	09/12/25
rev	description	drawn	checked	date	
revisions					

status: **PRELIMINARY**
This drawing is protected under The Copyright, Designs and Patents Act 1988.
This drawing is produced for PLANNING PURPOSES ONLY and is not to be used for construction.

LDV Architecture

39 PLAYERS ROAD
HORSFIAL, WEST SUSSEX
BN13 9PD
TELEPHONE + 44(0)1403 541 588
EMAIL info@ldvarchitecture.co.uk

client: **Mr & Mrs BRYAN**

project: **48 FORESTFIELD**

title: **LOCATION AND SITE PLANS**

scale: **As indicated @ A1**

date: **09/12/25**

drawn: **LDV**

checked: **LDV**

job no: **P2537** drawing no: **(01)-001** revision: **C**