




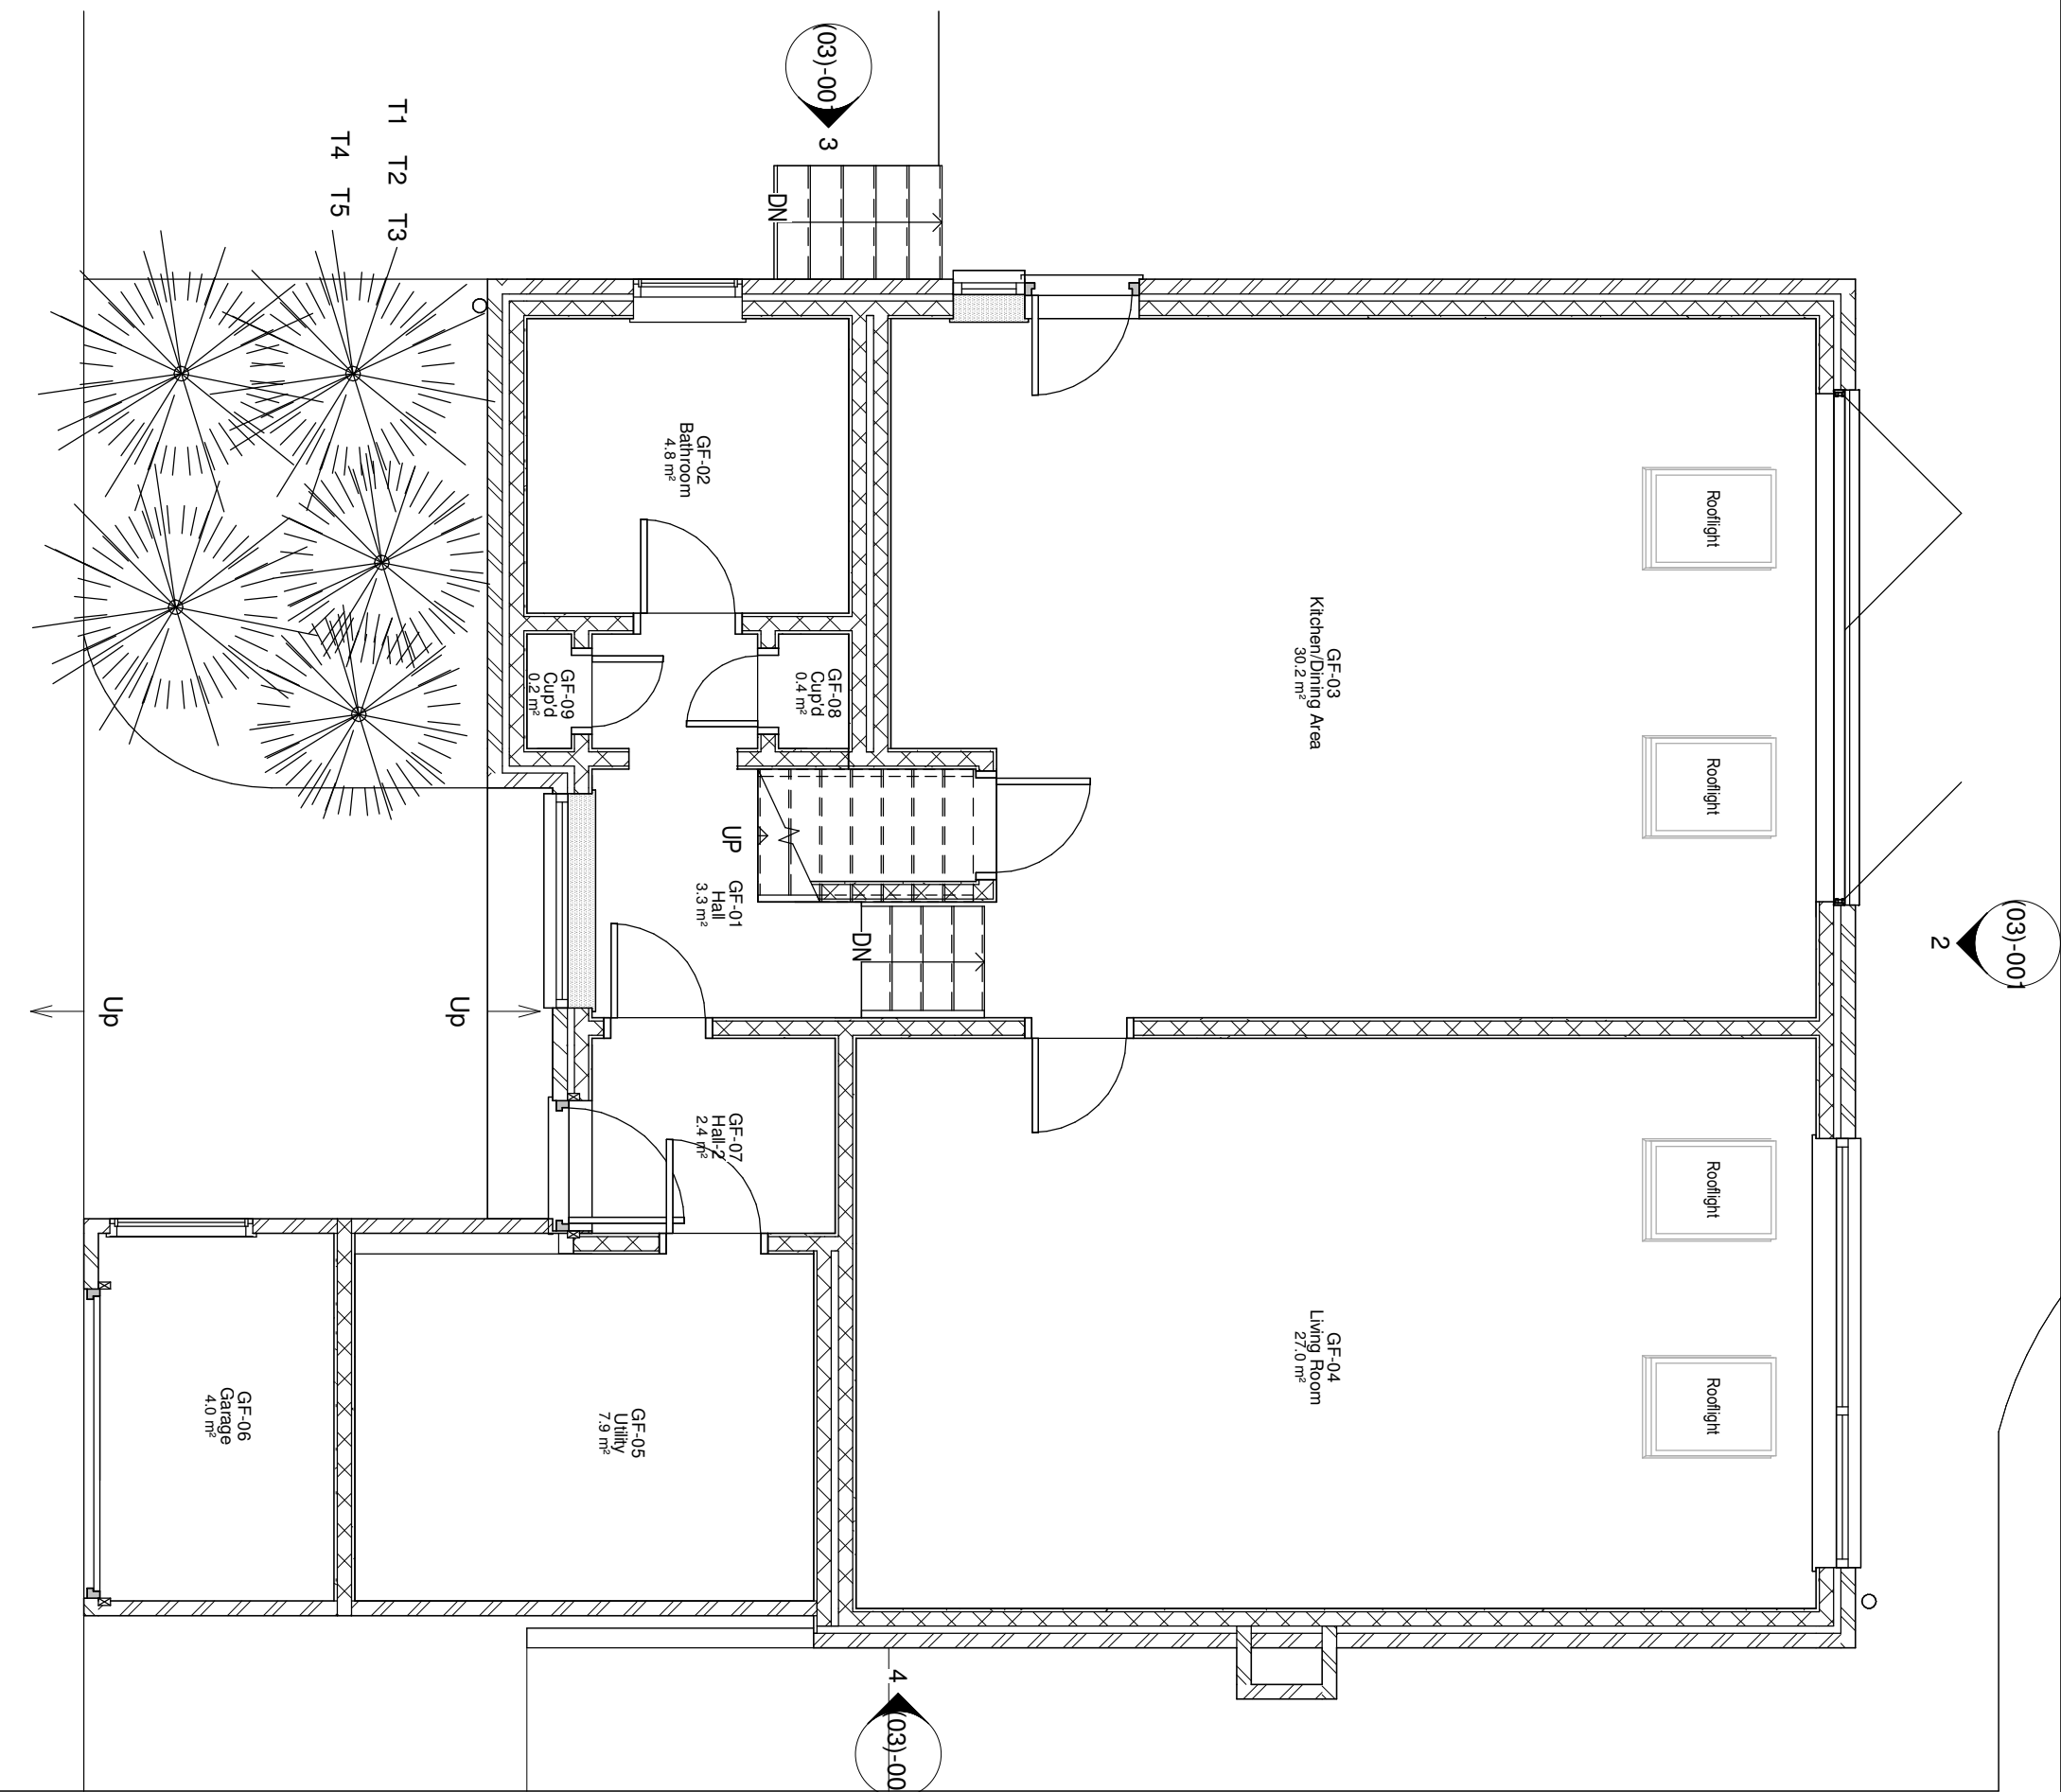


1 Ground Floor - Existing Plan (03/001)
1 : 50

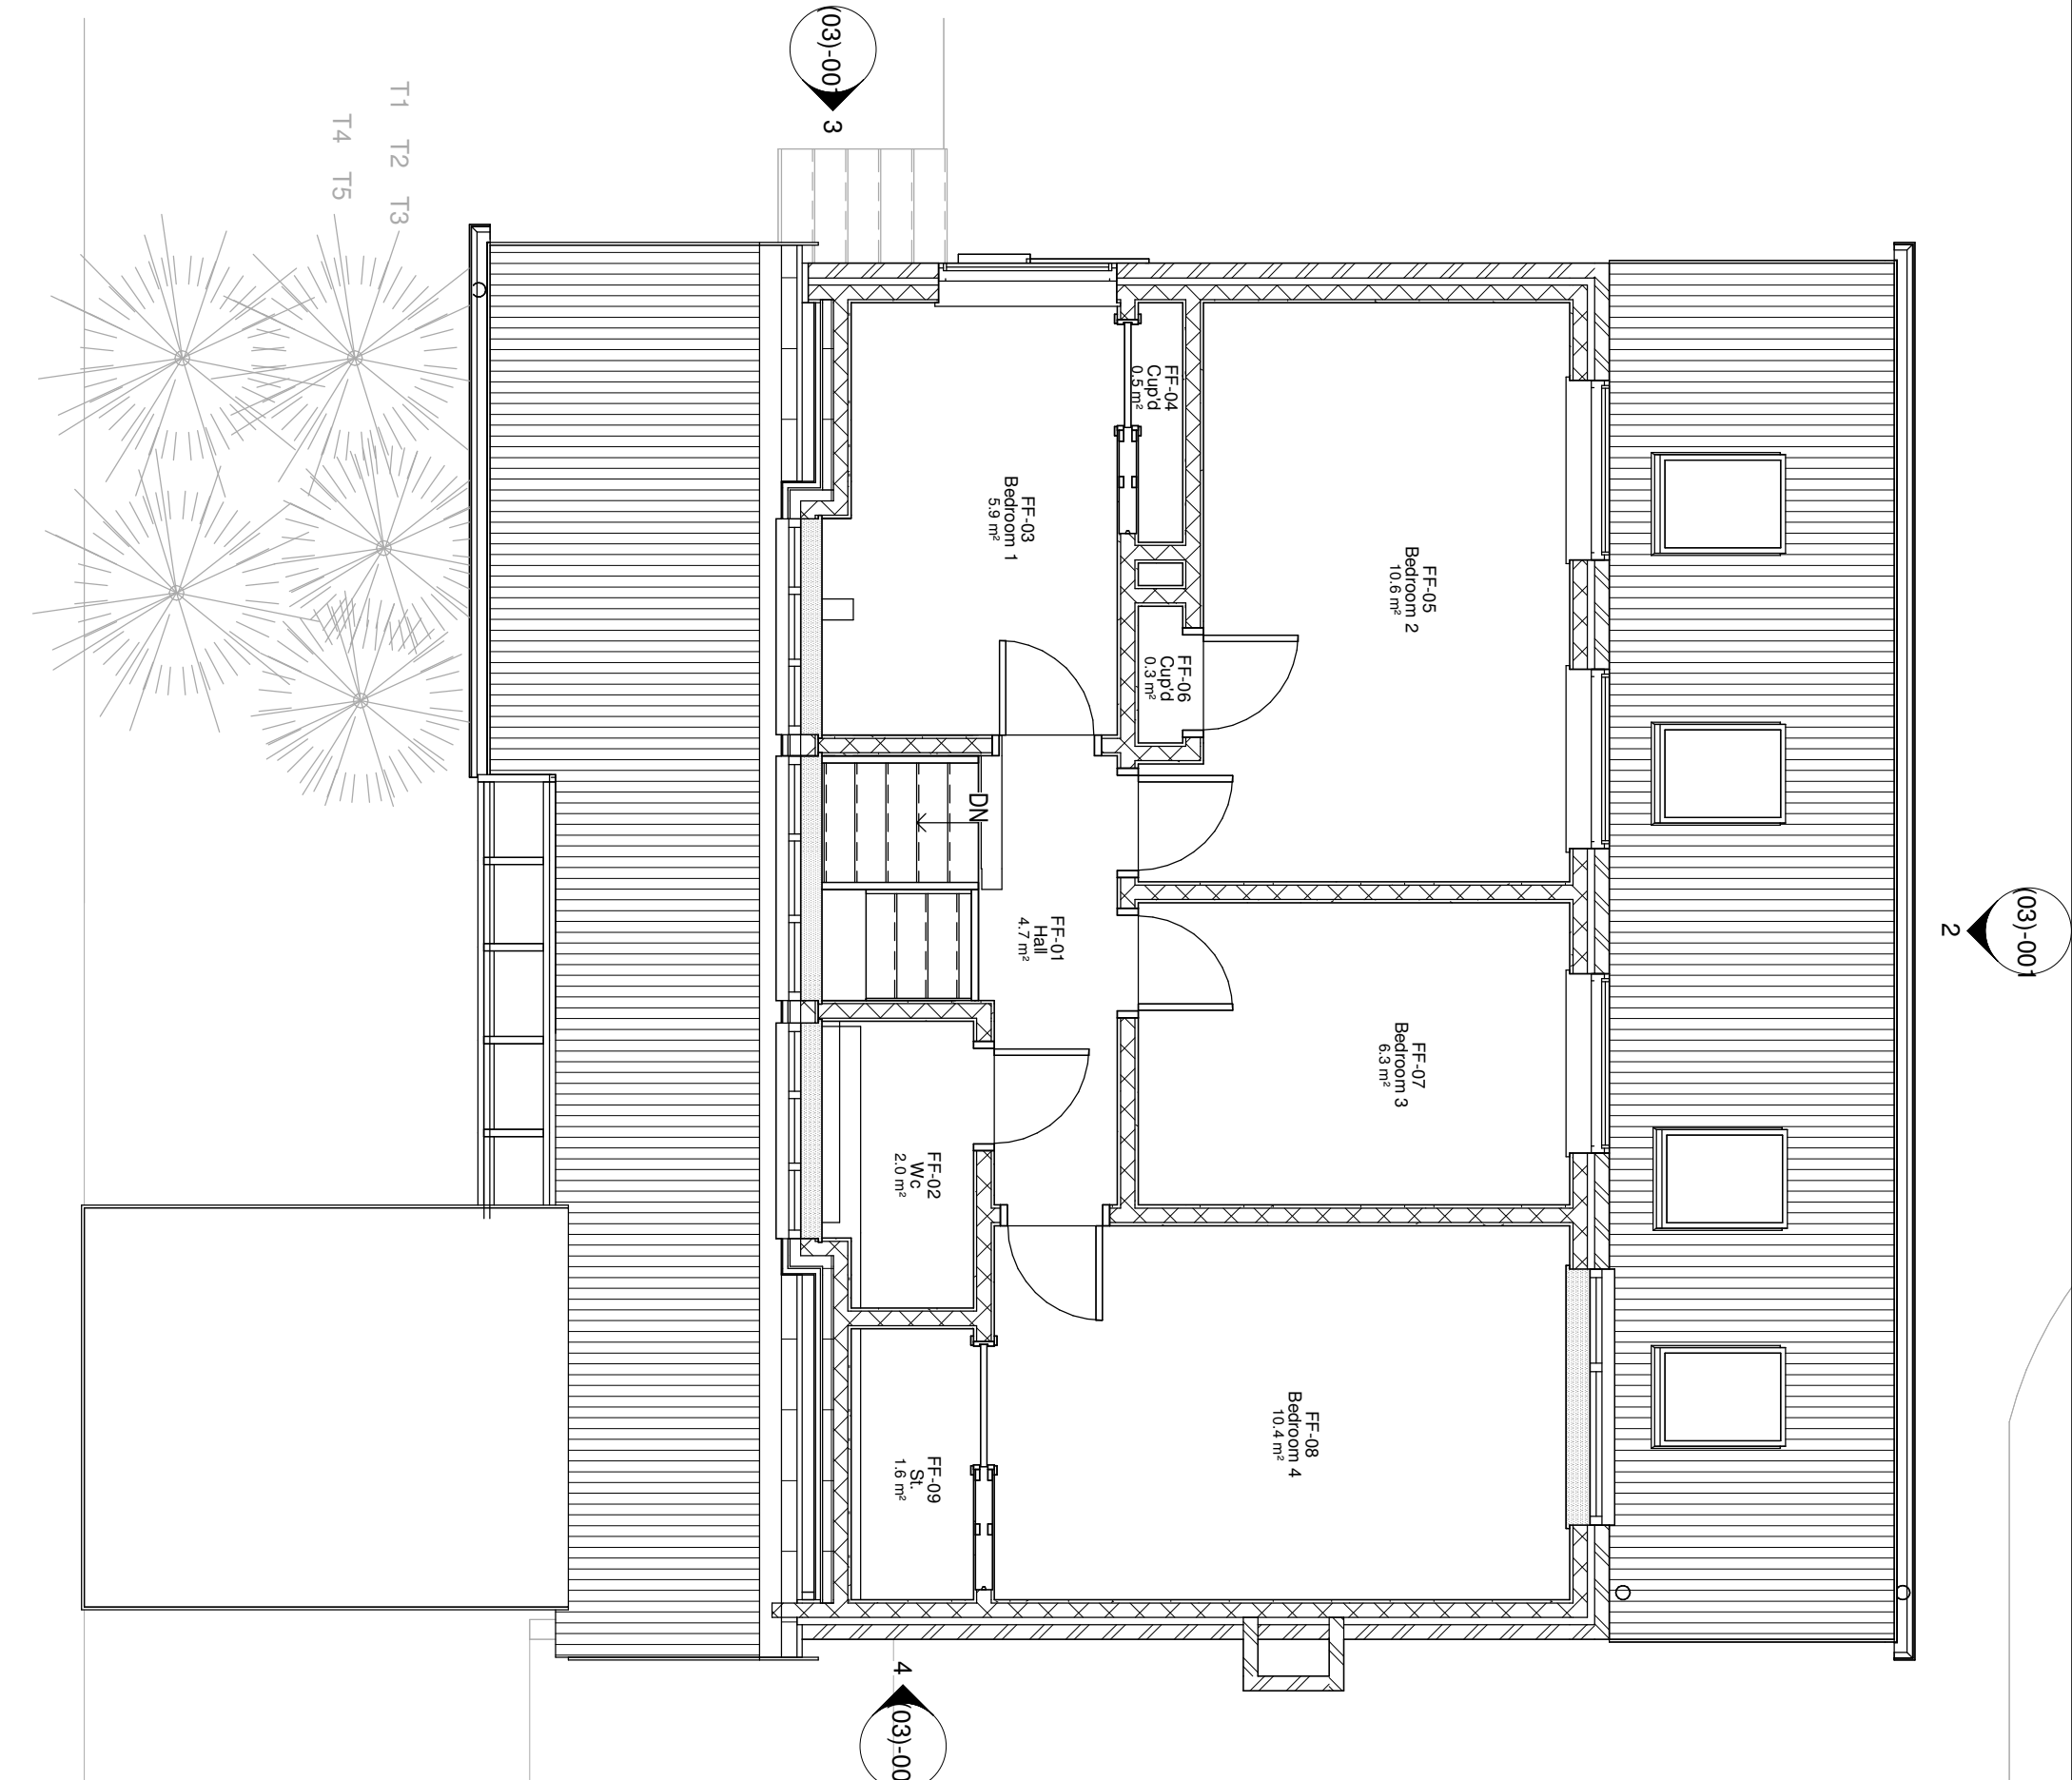

2 First Floor - Existing Plan (03/001)
1 : 50

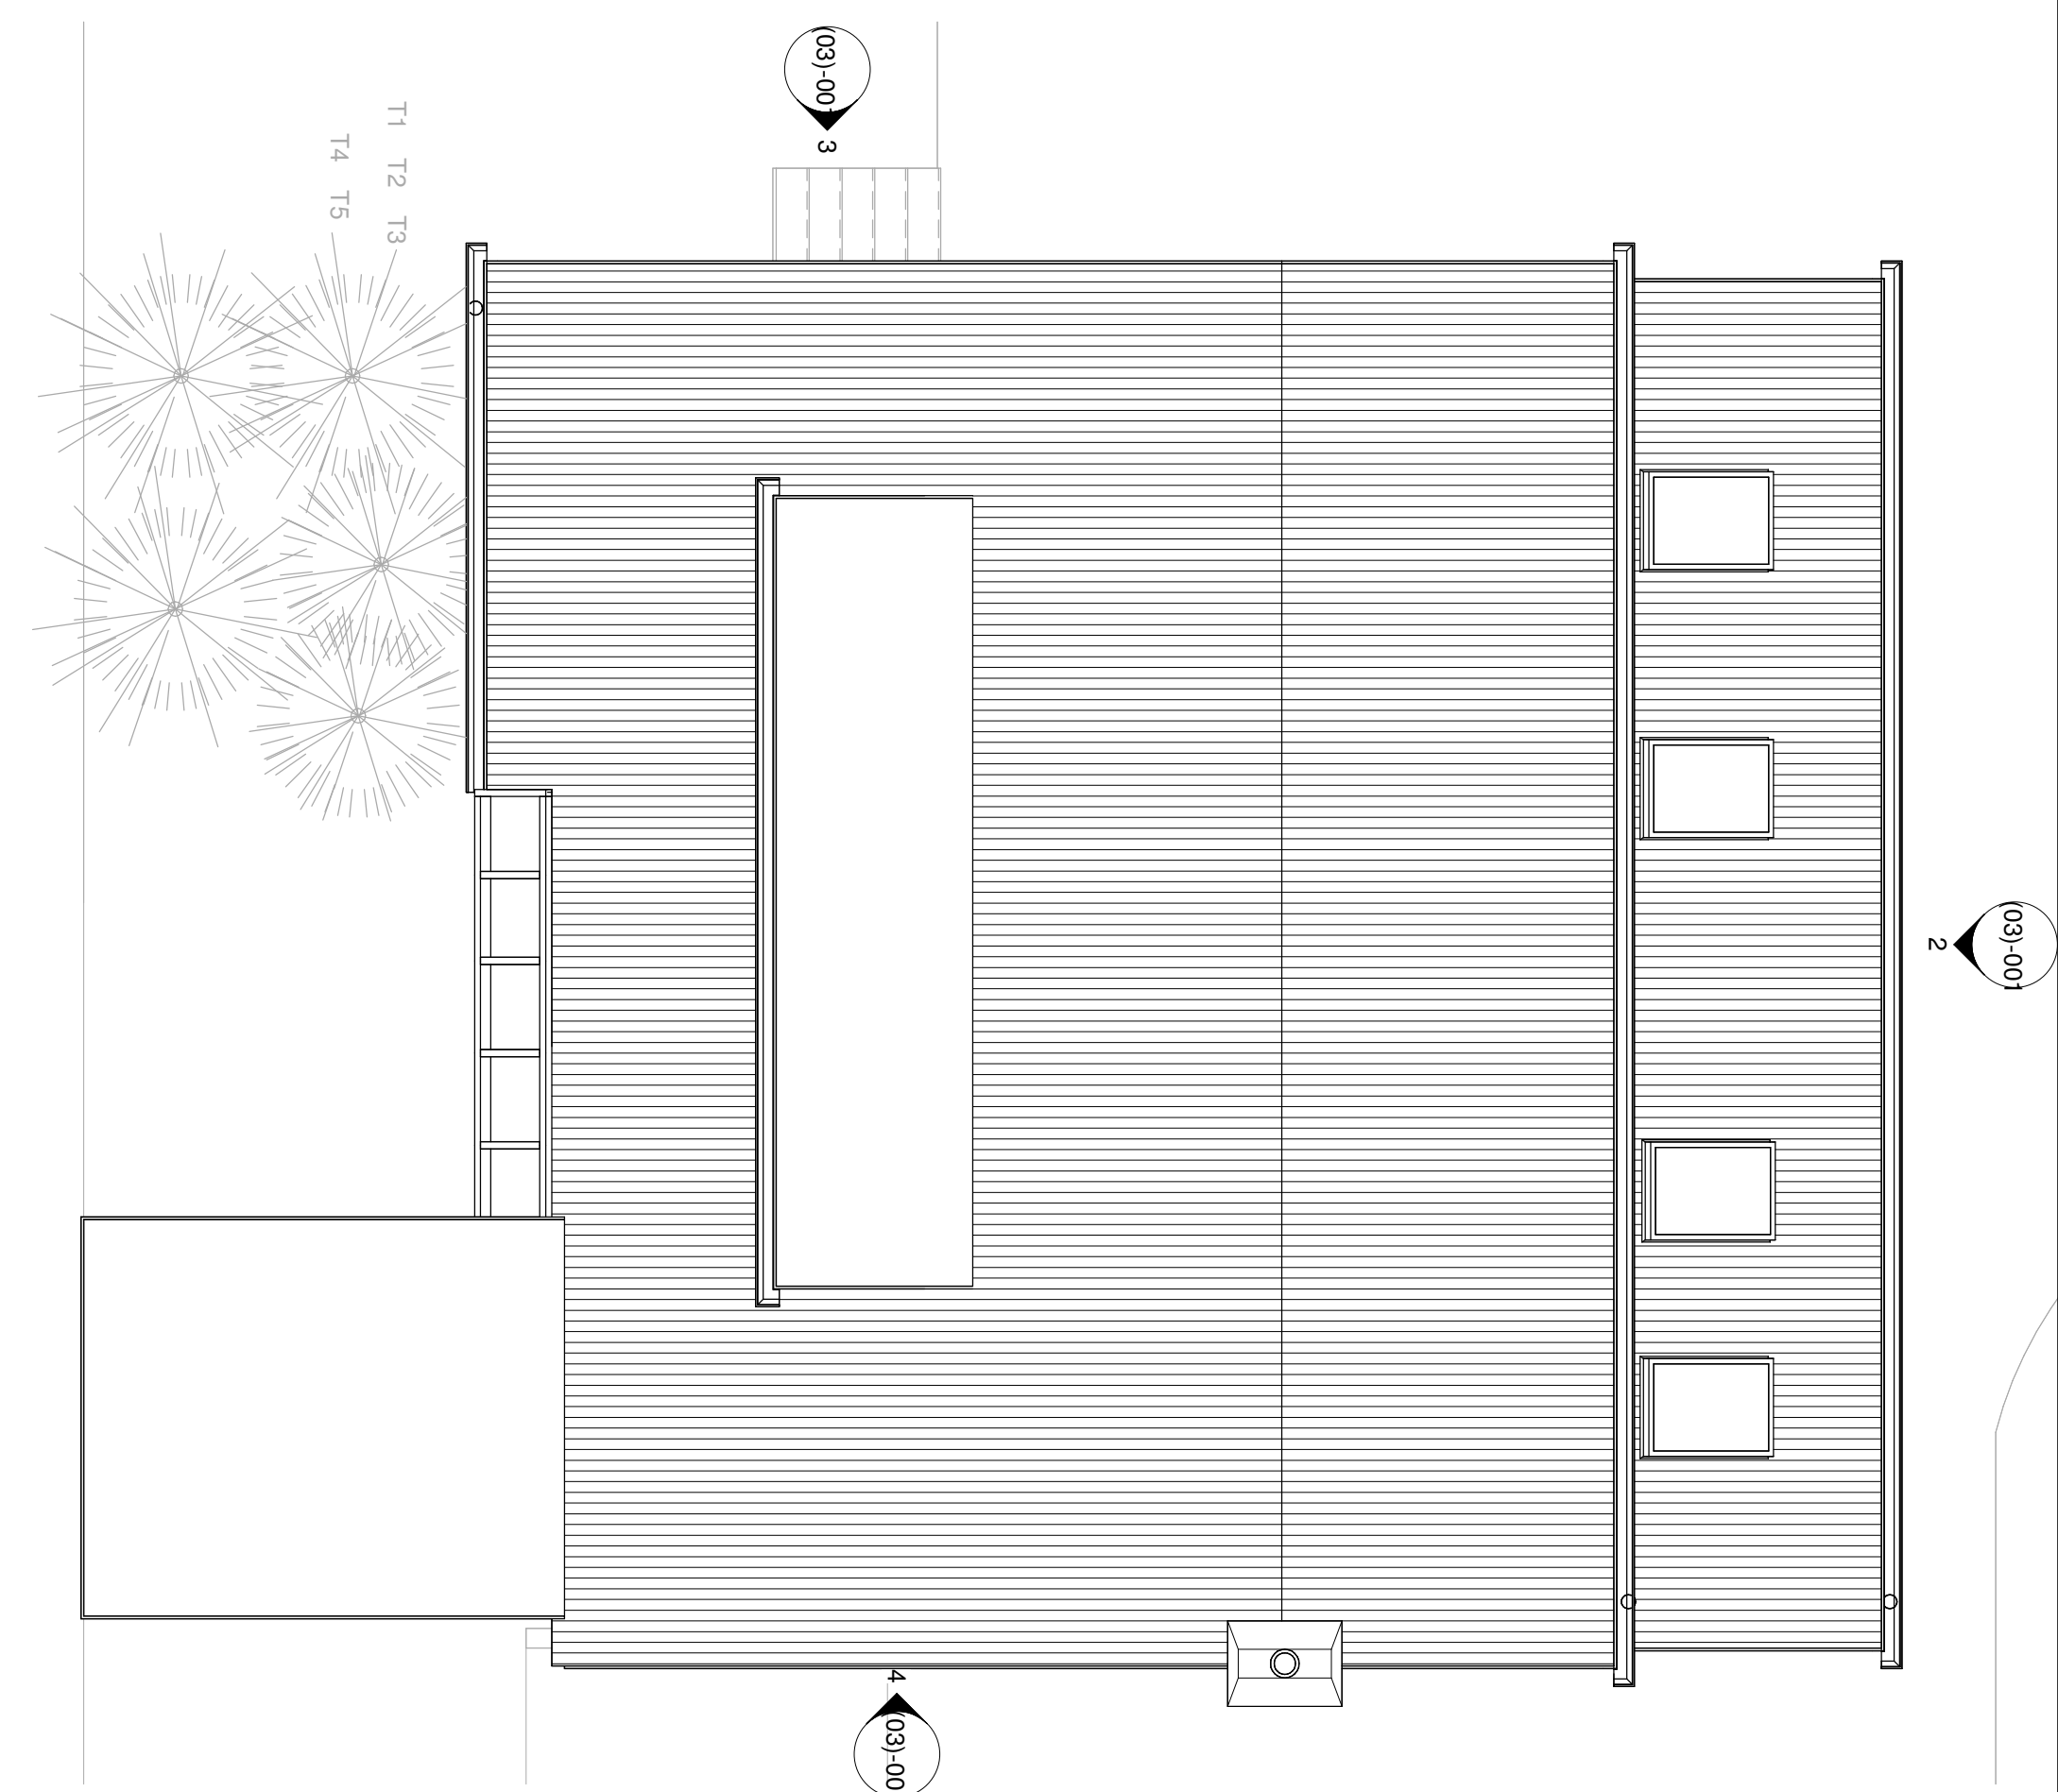

3 Roof Plan - Existing (03/001)
1 : 50

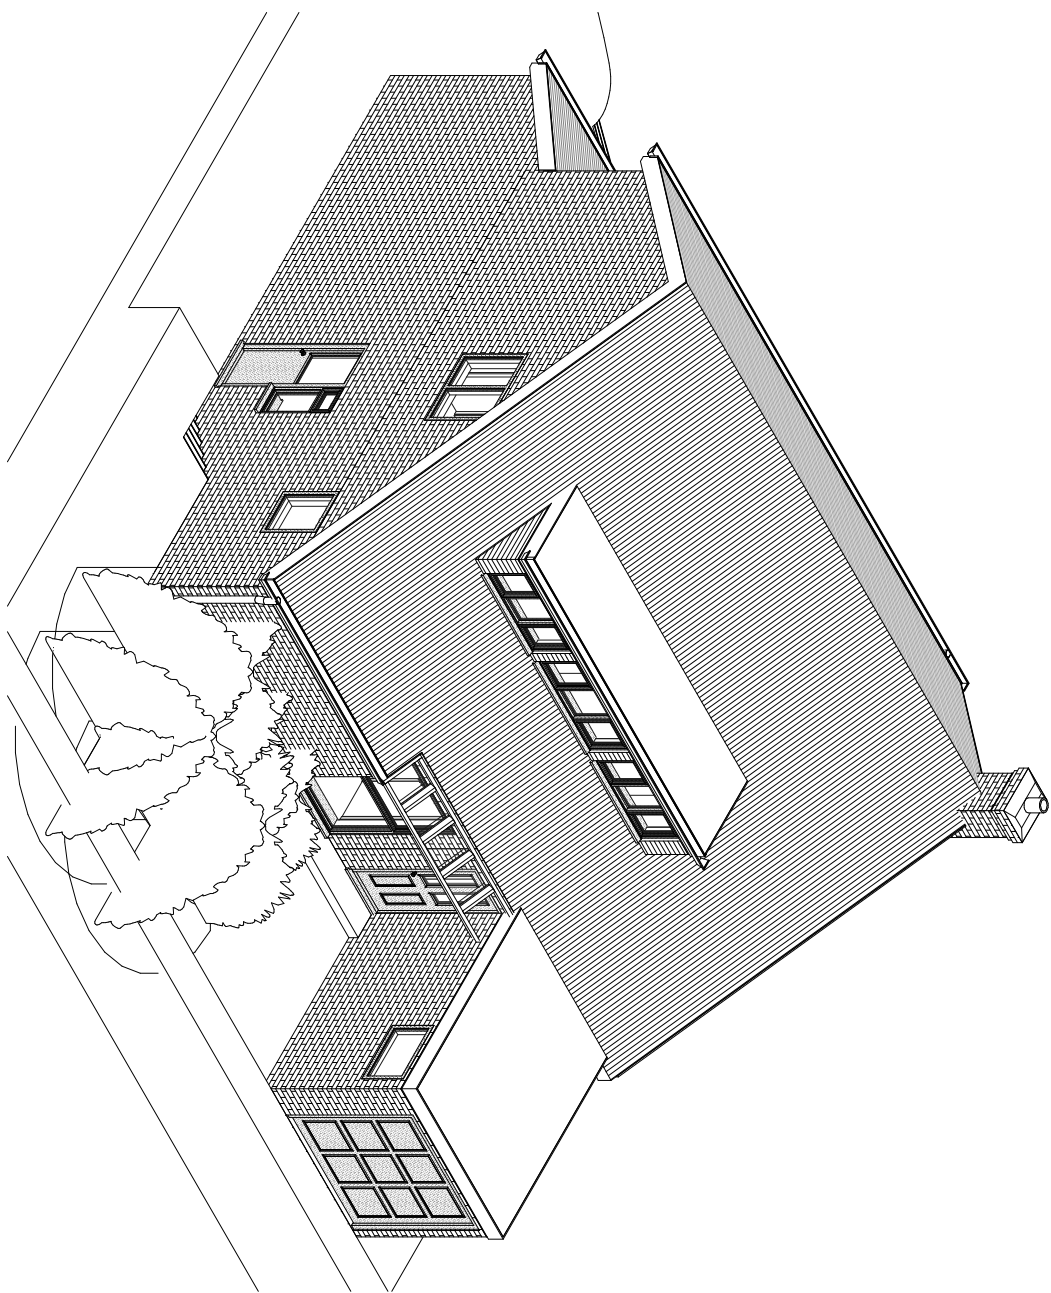

4 3D - Existing

B	Revision 3	LDV	LDV	17/12/25
A	Revision 1	LDV	LDV	09/12/25
rev	description	drawn	checked	date
revisions				

status: PRELIMINARY
This drawing is protected under The Copyright, Designs and Patents Act 1988.
This drawing is produced for PLANNING PURPOSES ONLY and is not to be used for construction.

LDV Architecture

39 FLOVERS ROAD
HORSHAM, WEST SUSSEX
RH13 9PD

TELEPHONE + 44(0)1403 541 586
EMAIL info@ldvarchitecture.co.uk

client: Mr & Mrs BRYAN

project: 48 FORESTFIELD

title: EXISTING PLANS

scale: 1 : 50 @ A1

date: 09/12/25

drawn: LDV

checked: LDV

job no: P2537
drawing no: (02)-001

revision: B

