




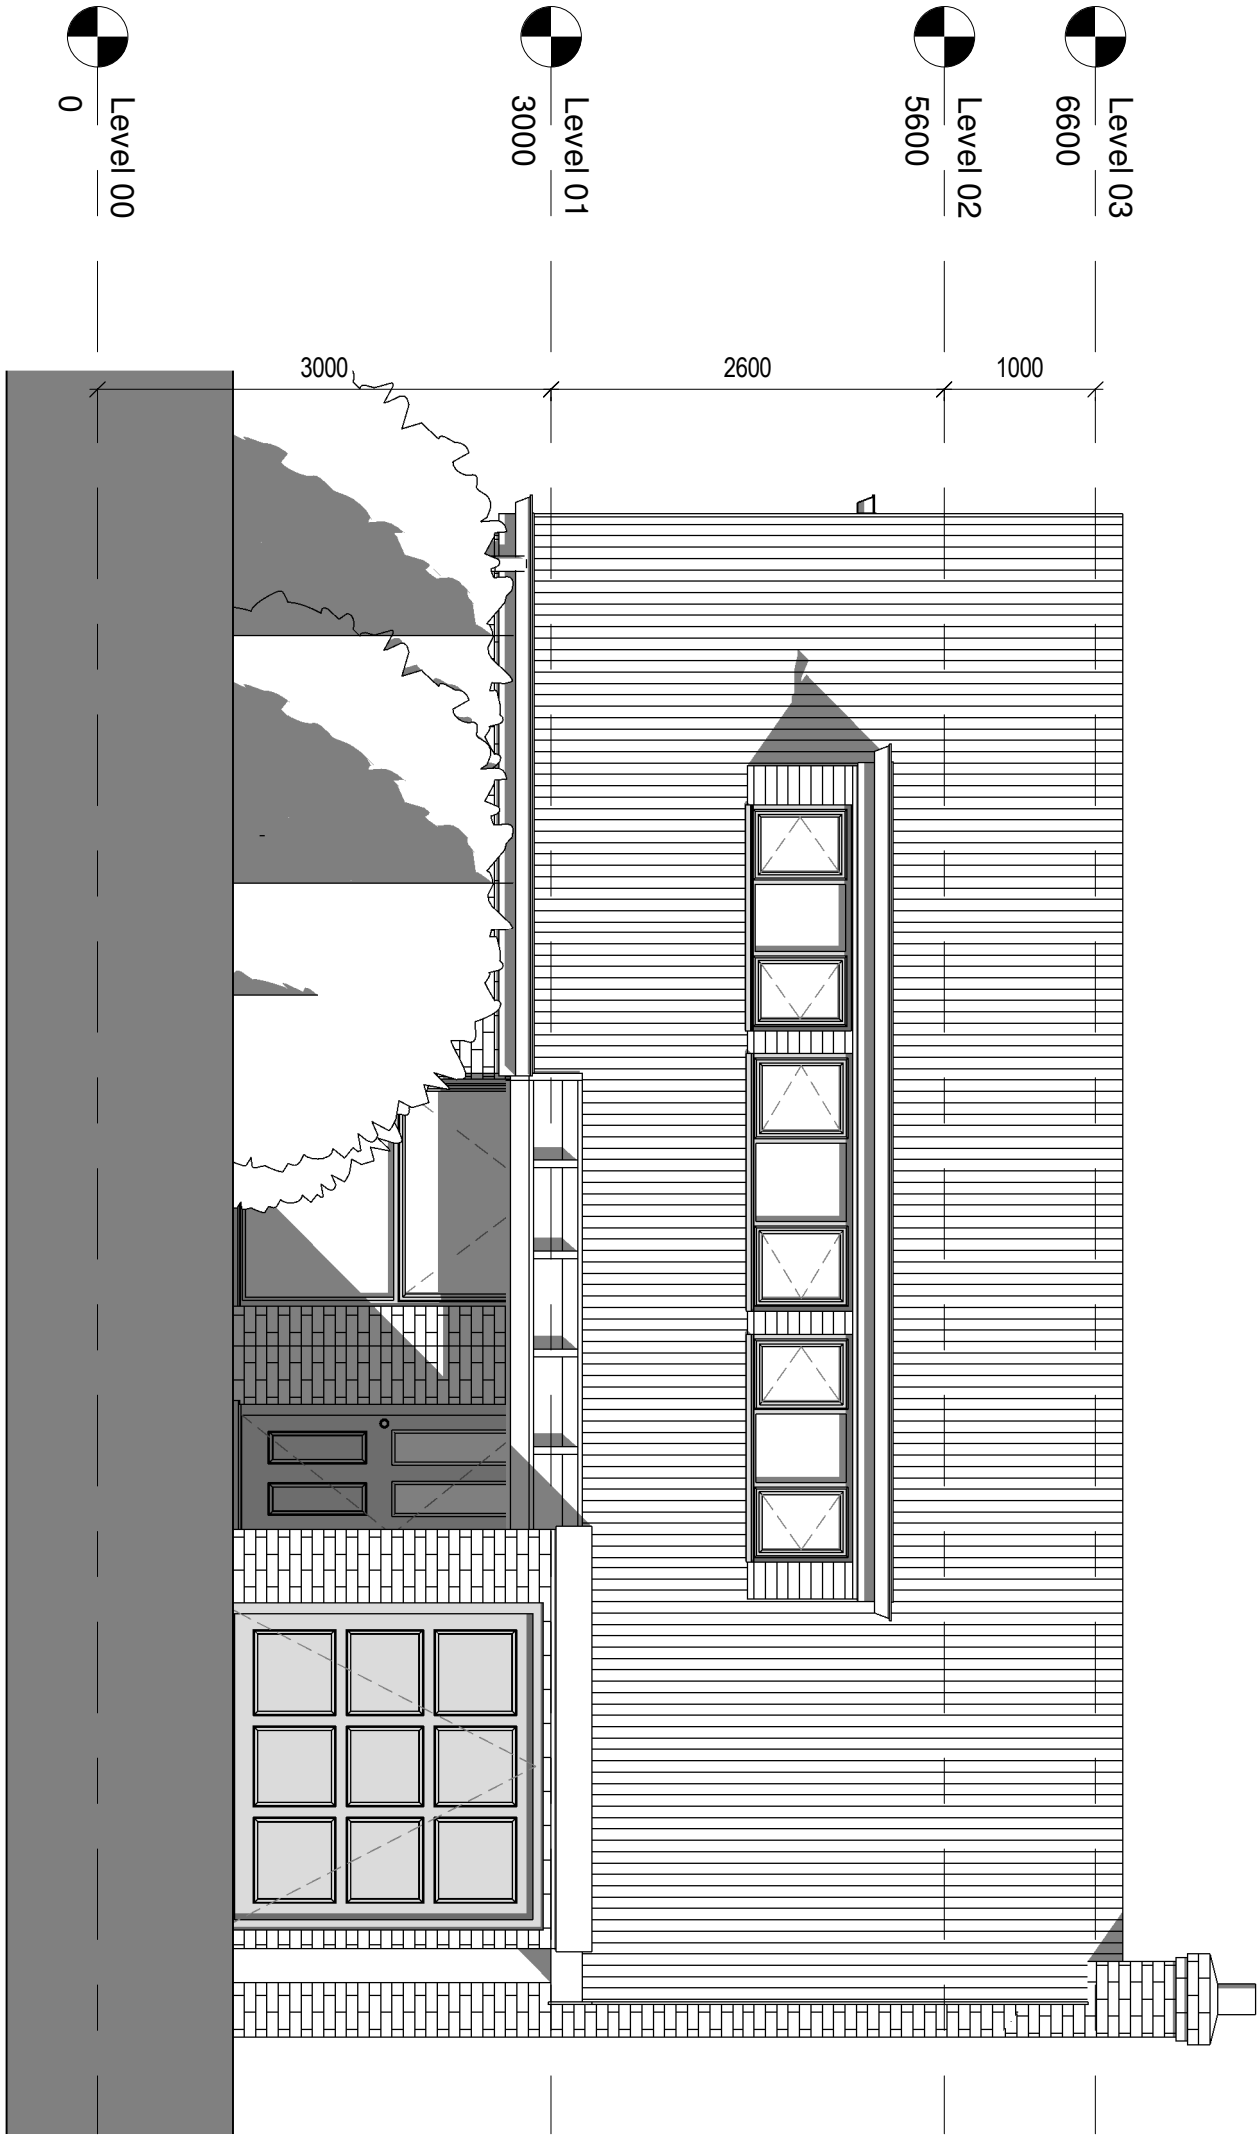


1 Front Elevation - Existing
1 : 50

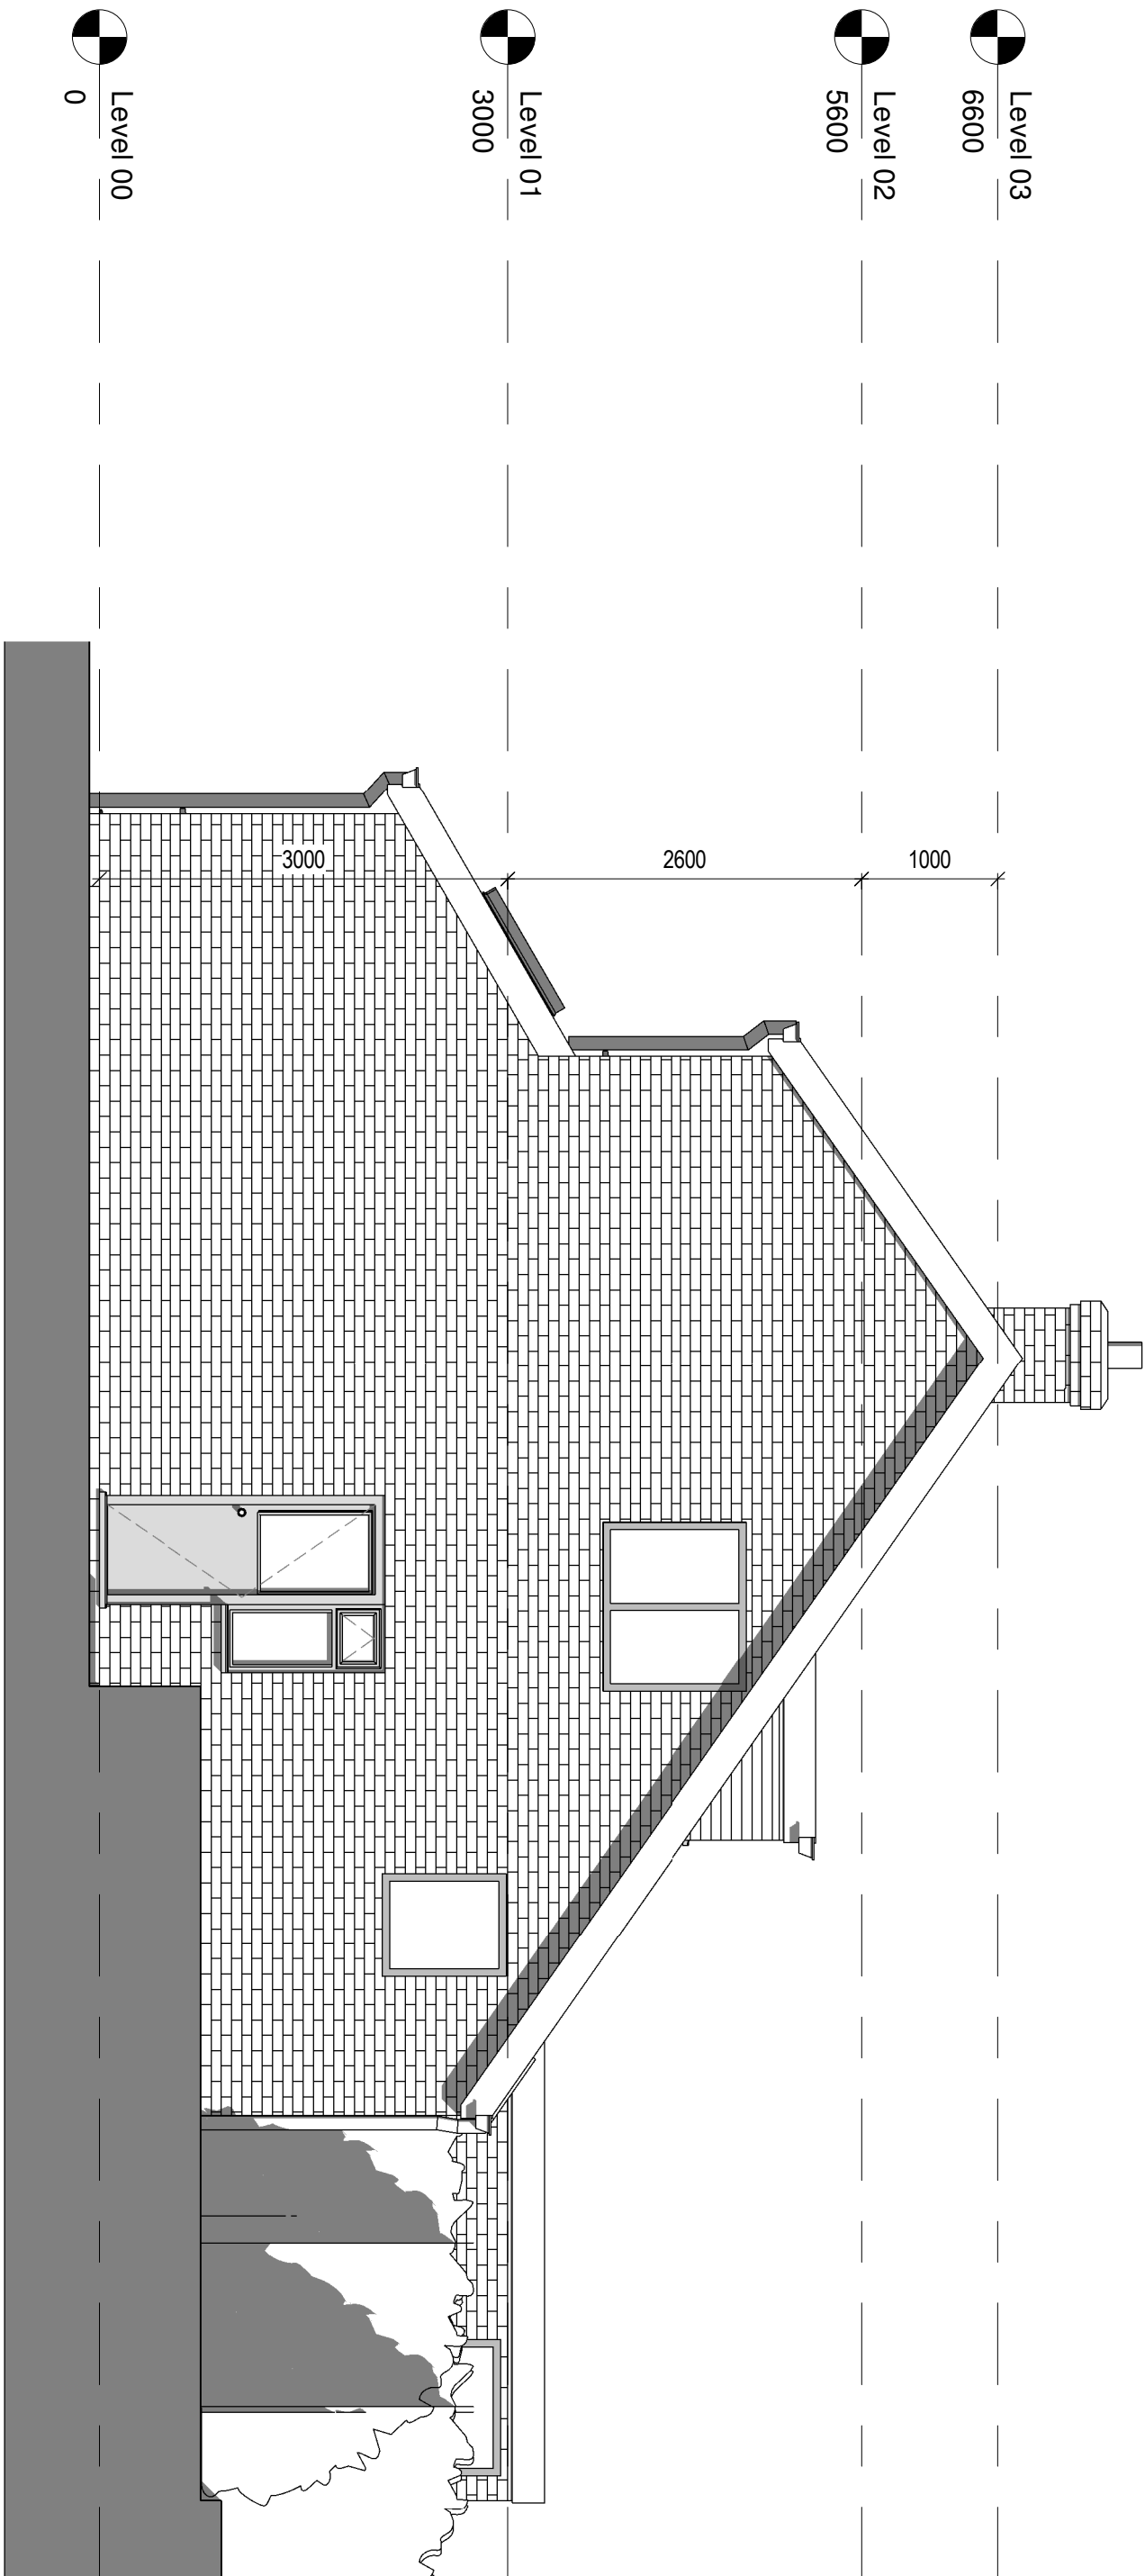

3 North Elevation - Existing
1 : 50

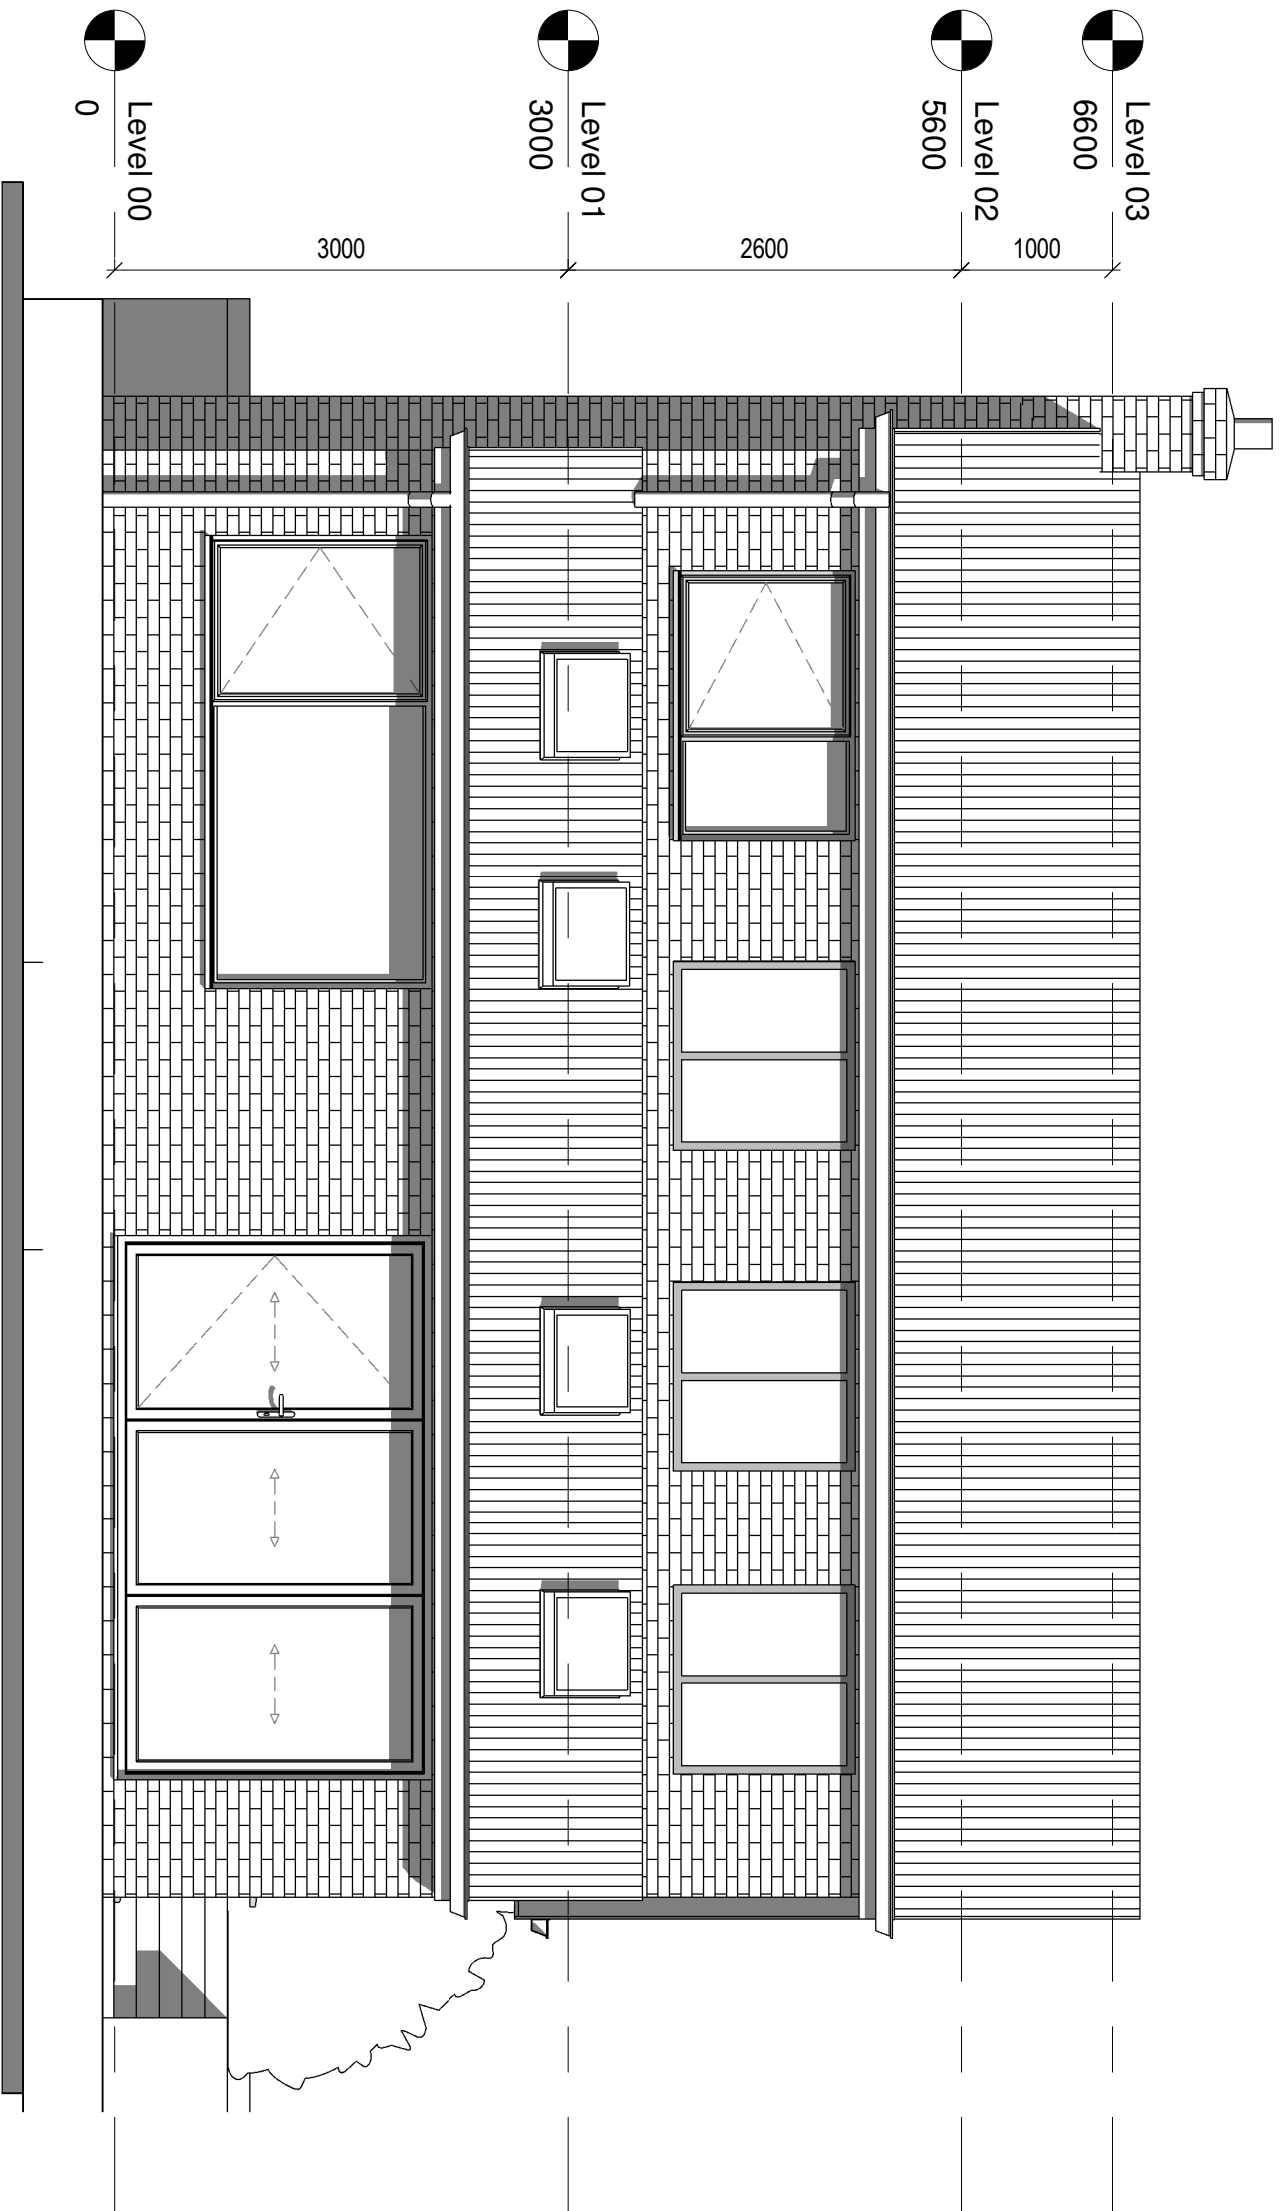

2 Rear Elevation - Existing
1 : 50

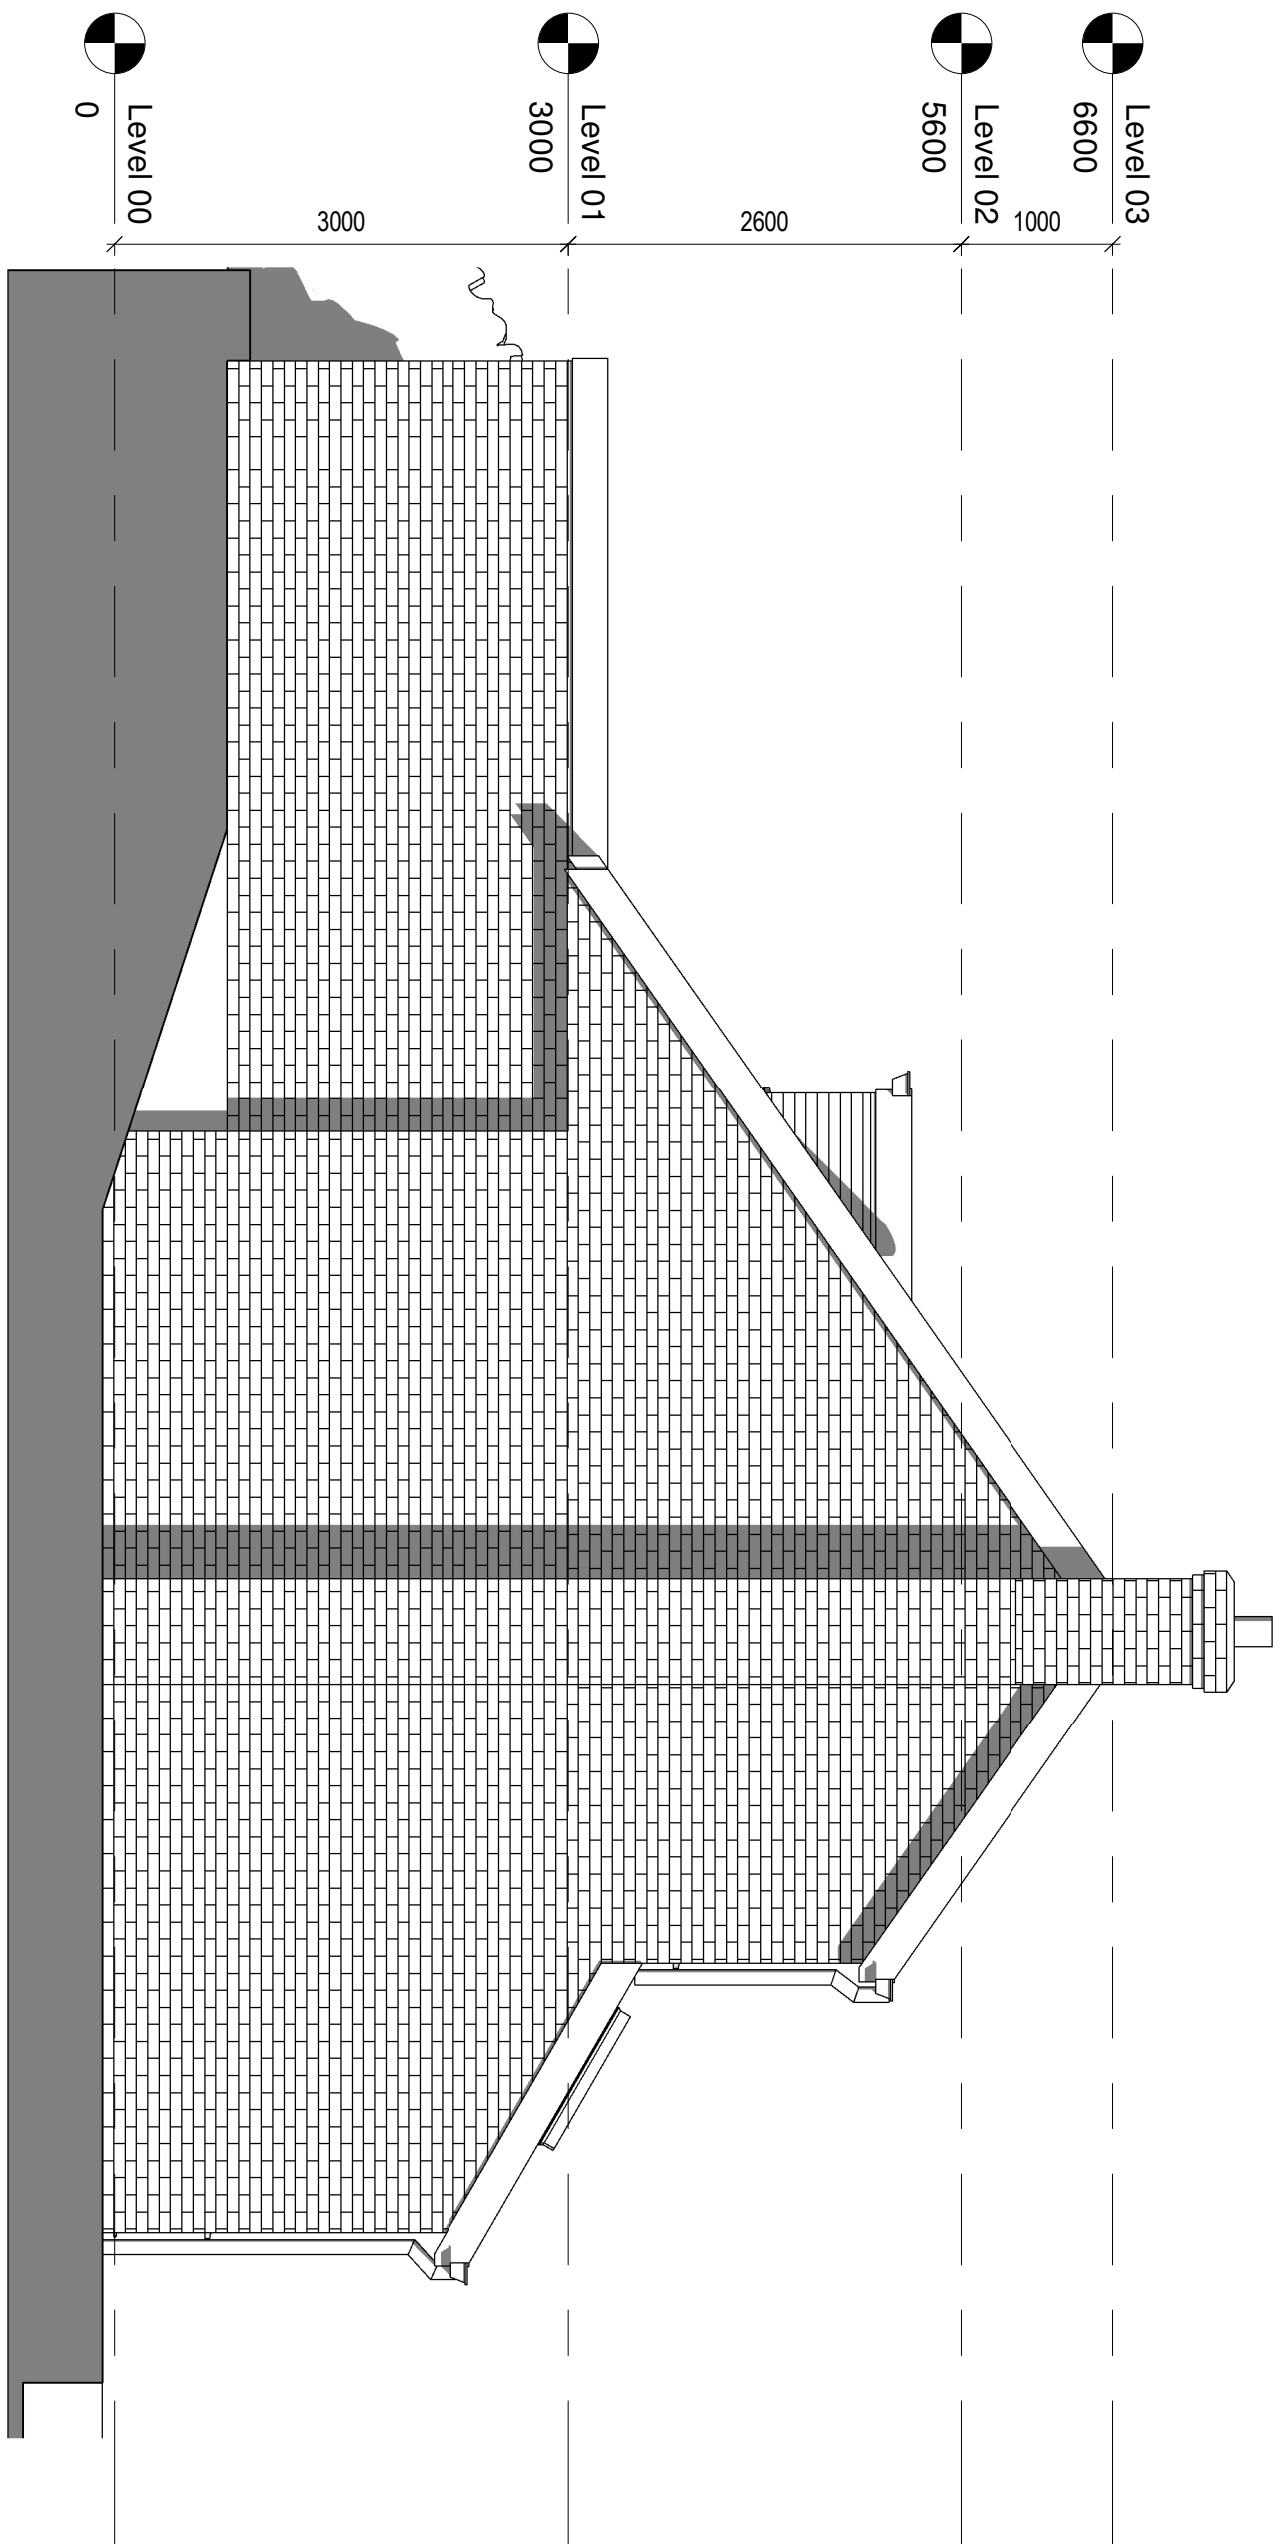

4 South Elevation - Existing
1 : 50

B	Revision 3	LDV	LDV	17/12/25
A	Revision 1	LDV	LDV	09/12/25
rev	description	drawn	checked	date
revisions				

status: **PRELIMINARY**
This drawing is produced under The Copyright, Designs and Patents Act 1988.
This drawing is produced for PLANNING PURPOSES ONLY and is not to be used for construction.

LDV Architecture

39 FLORES ROAD
HOVE, WEST SUSSEX
BN3 9PD
TELEPHONE + 44 (0) 1453 541 588
EMAIL info@ldvarchitecture.co.uk

client: **Mr & Mrs BRYAN**

project: **48 FORESTFIELD**

title: **EXISTING ELEVATIONS**

scale:	1 : 50	@ A1
date:	09/12/25	
drawn:	LDV	
checked:	LDV	
job no:	drawing no:	revision:
P2537	(03)-001	B

