



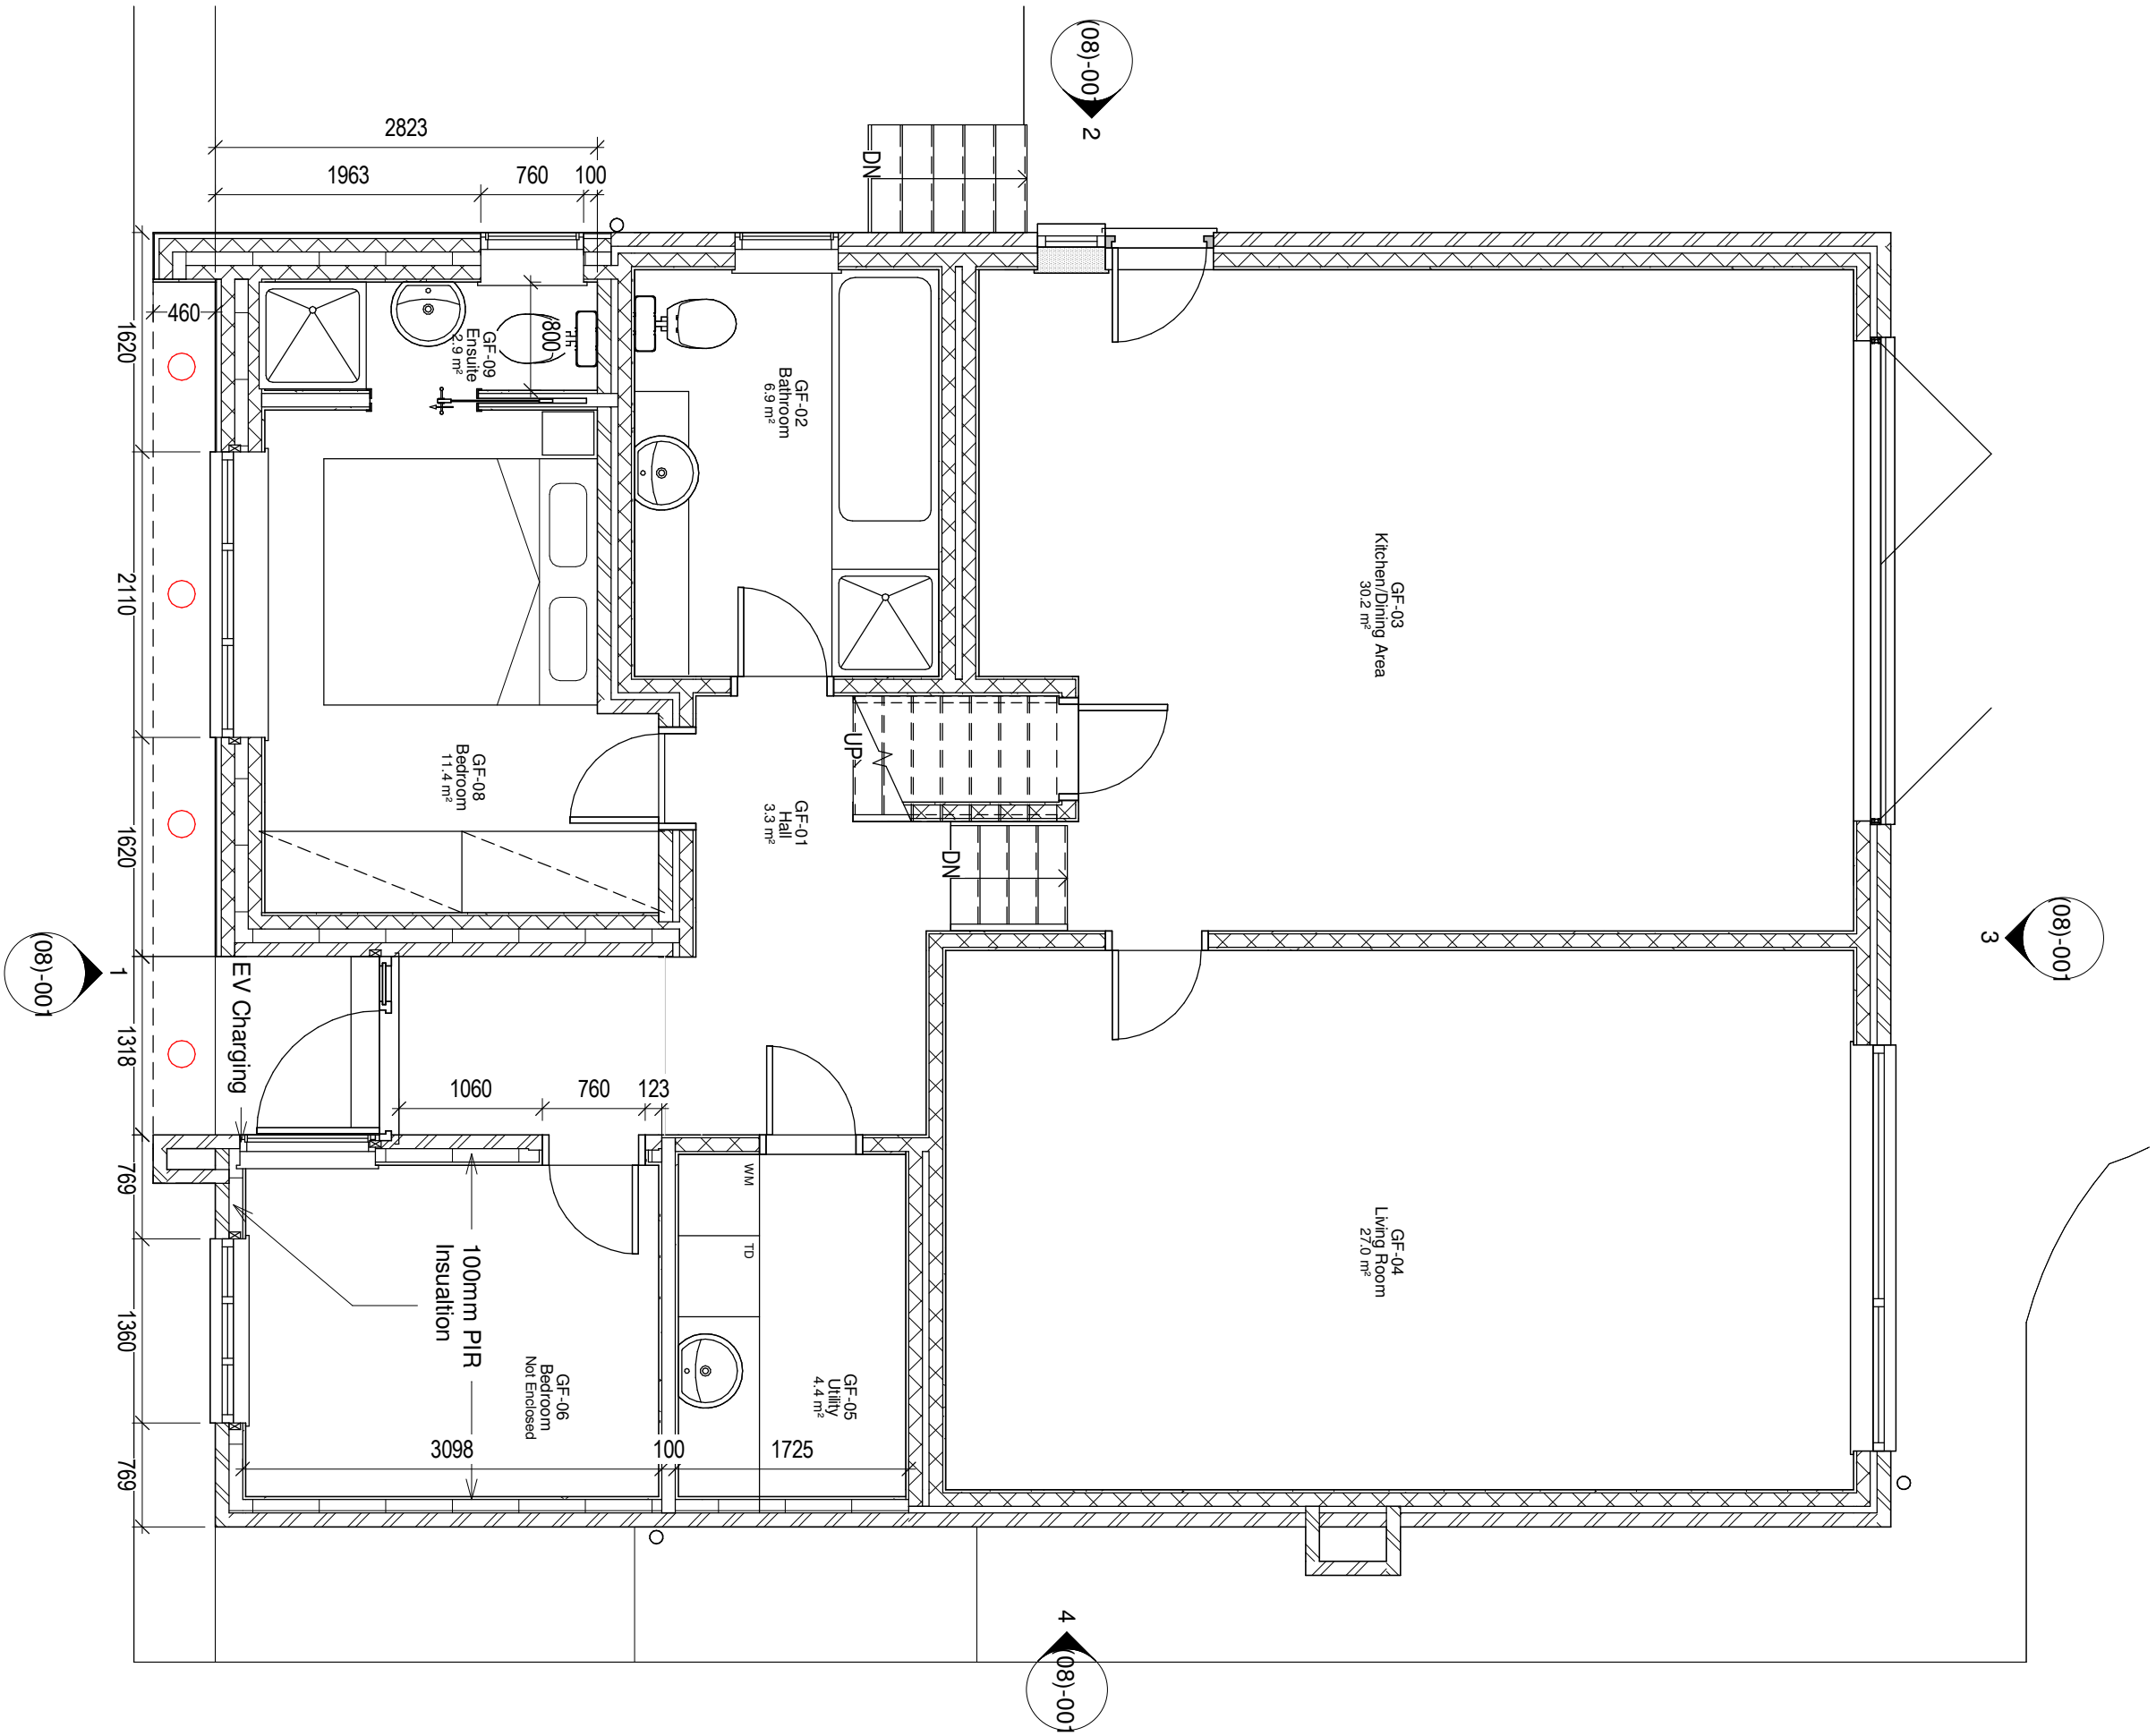


1 Ground Floor - Proposed Plan

1 : 50

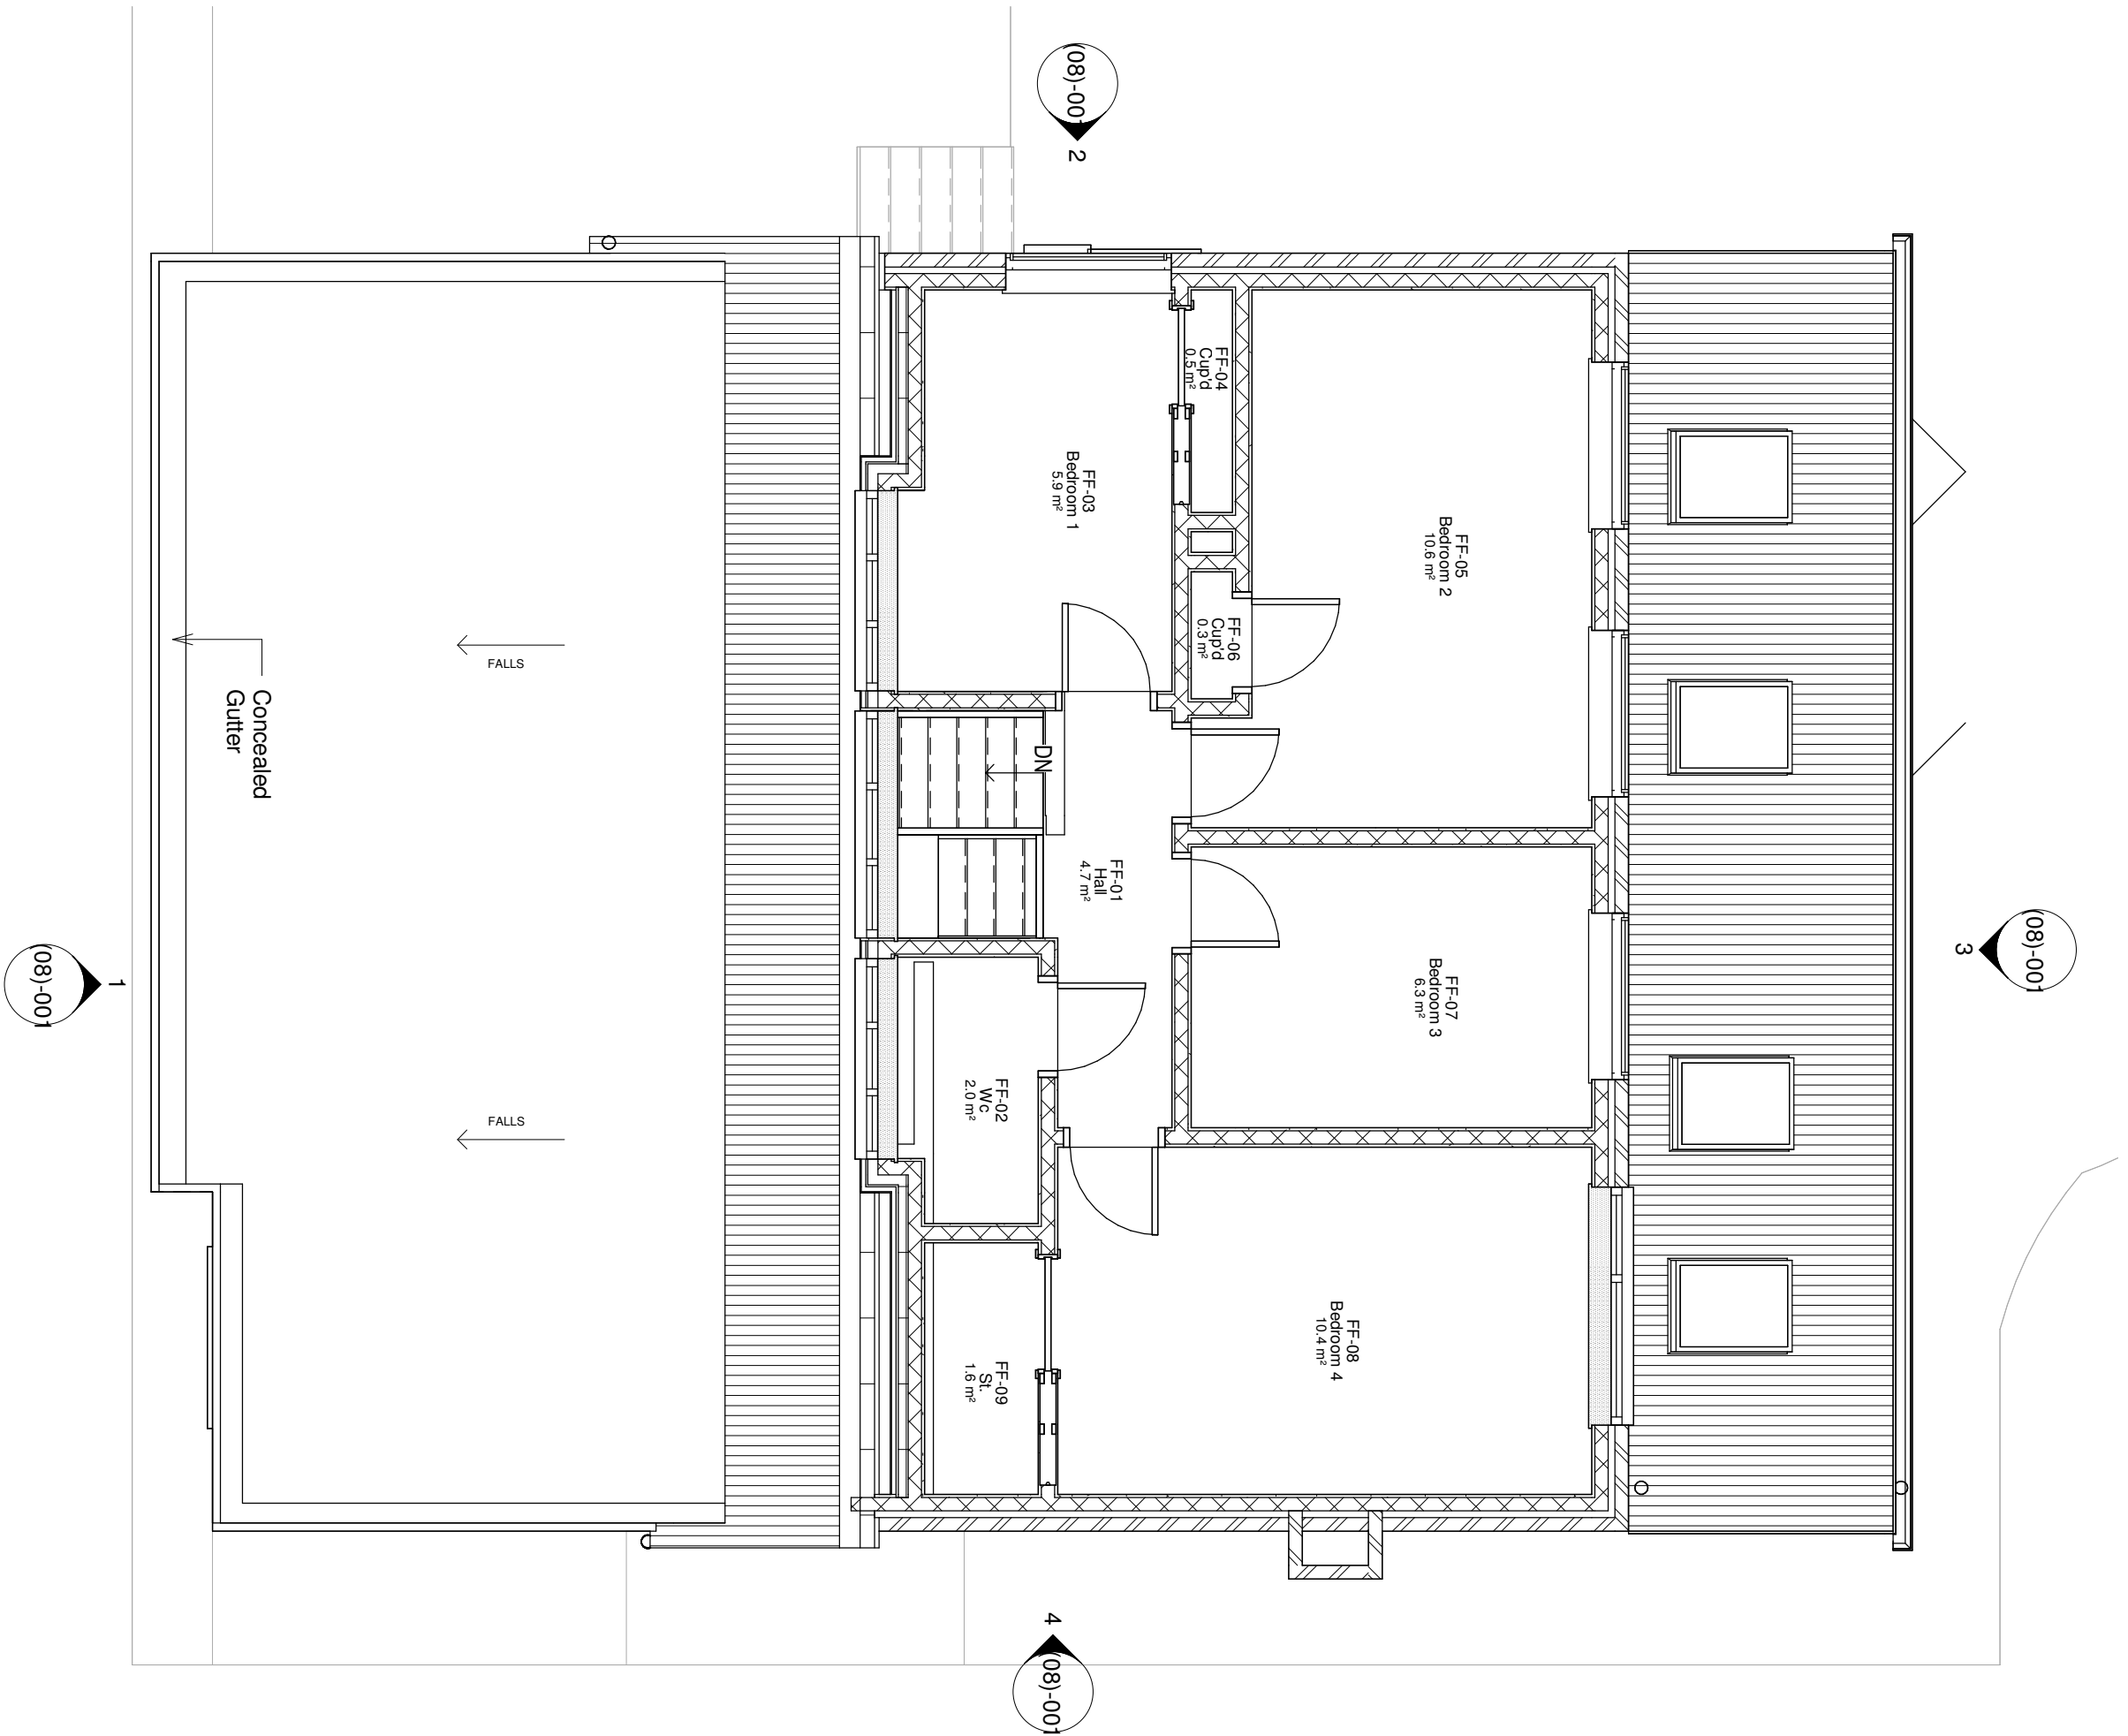


2 First Floor - Proposed Plan

1 : 50

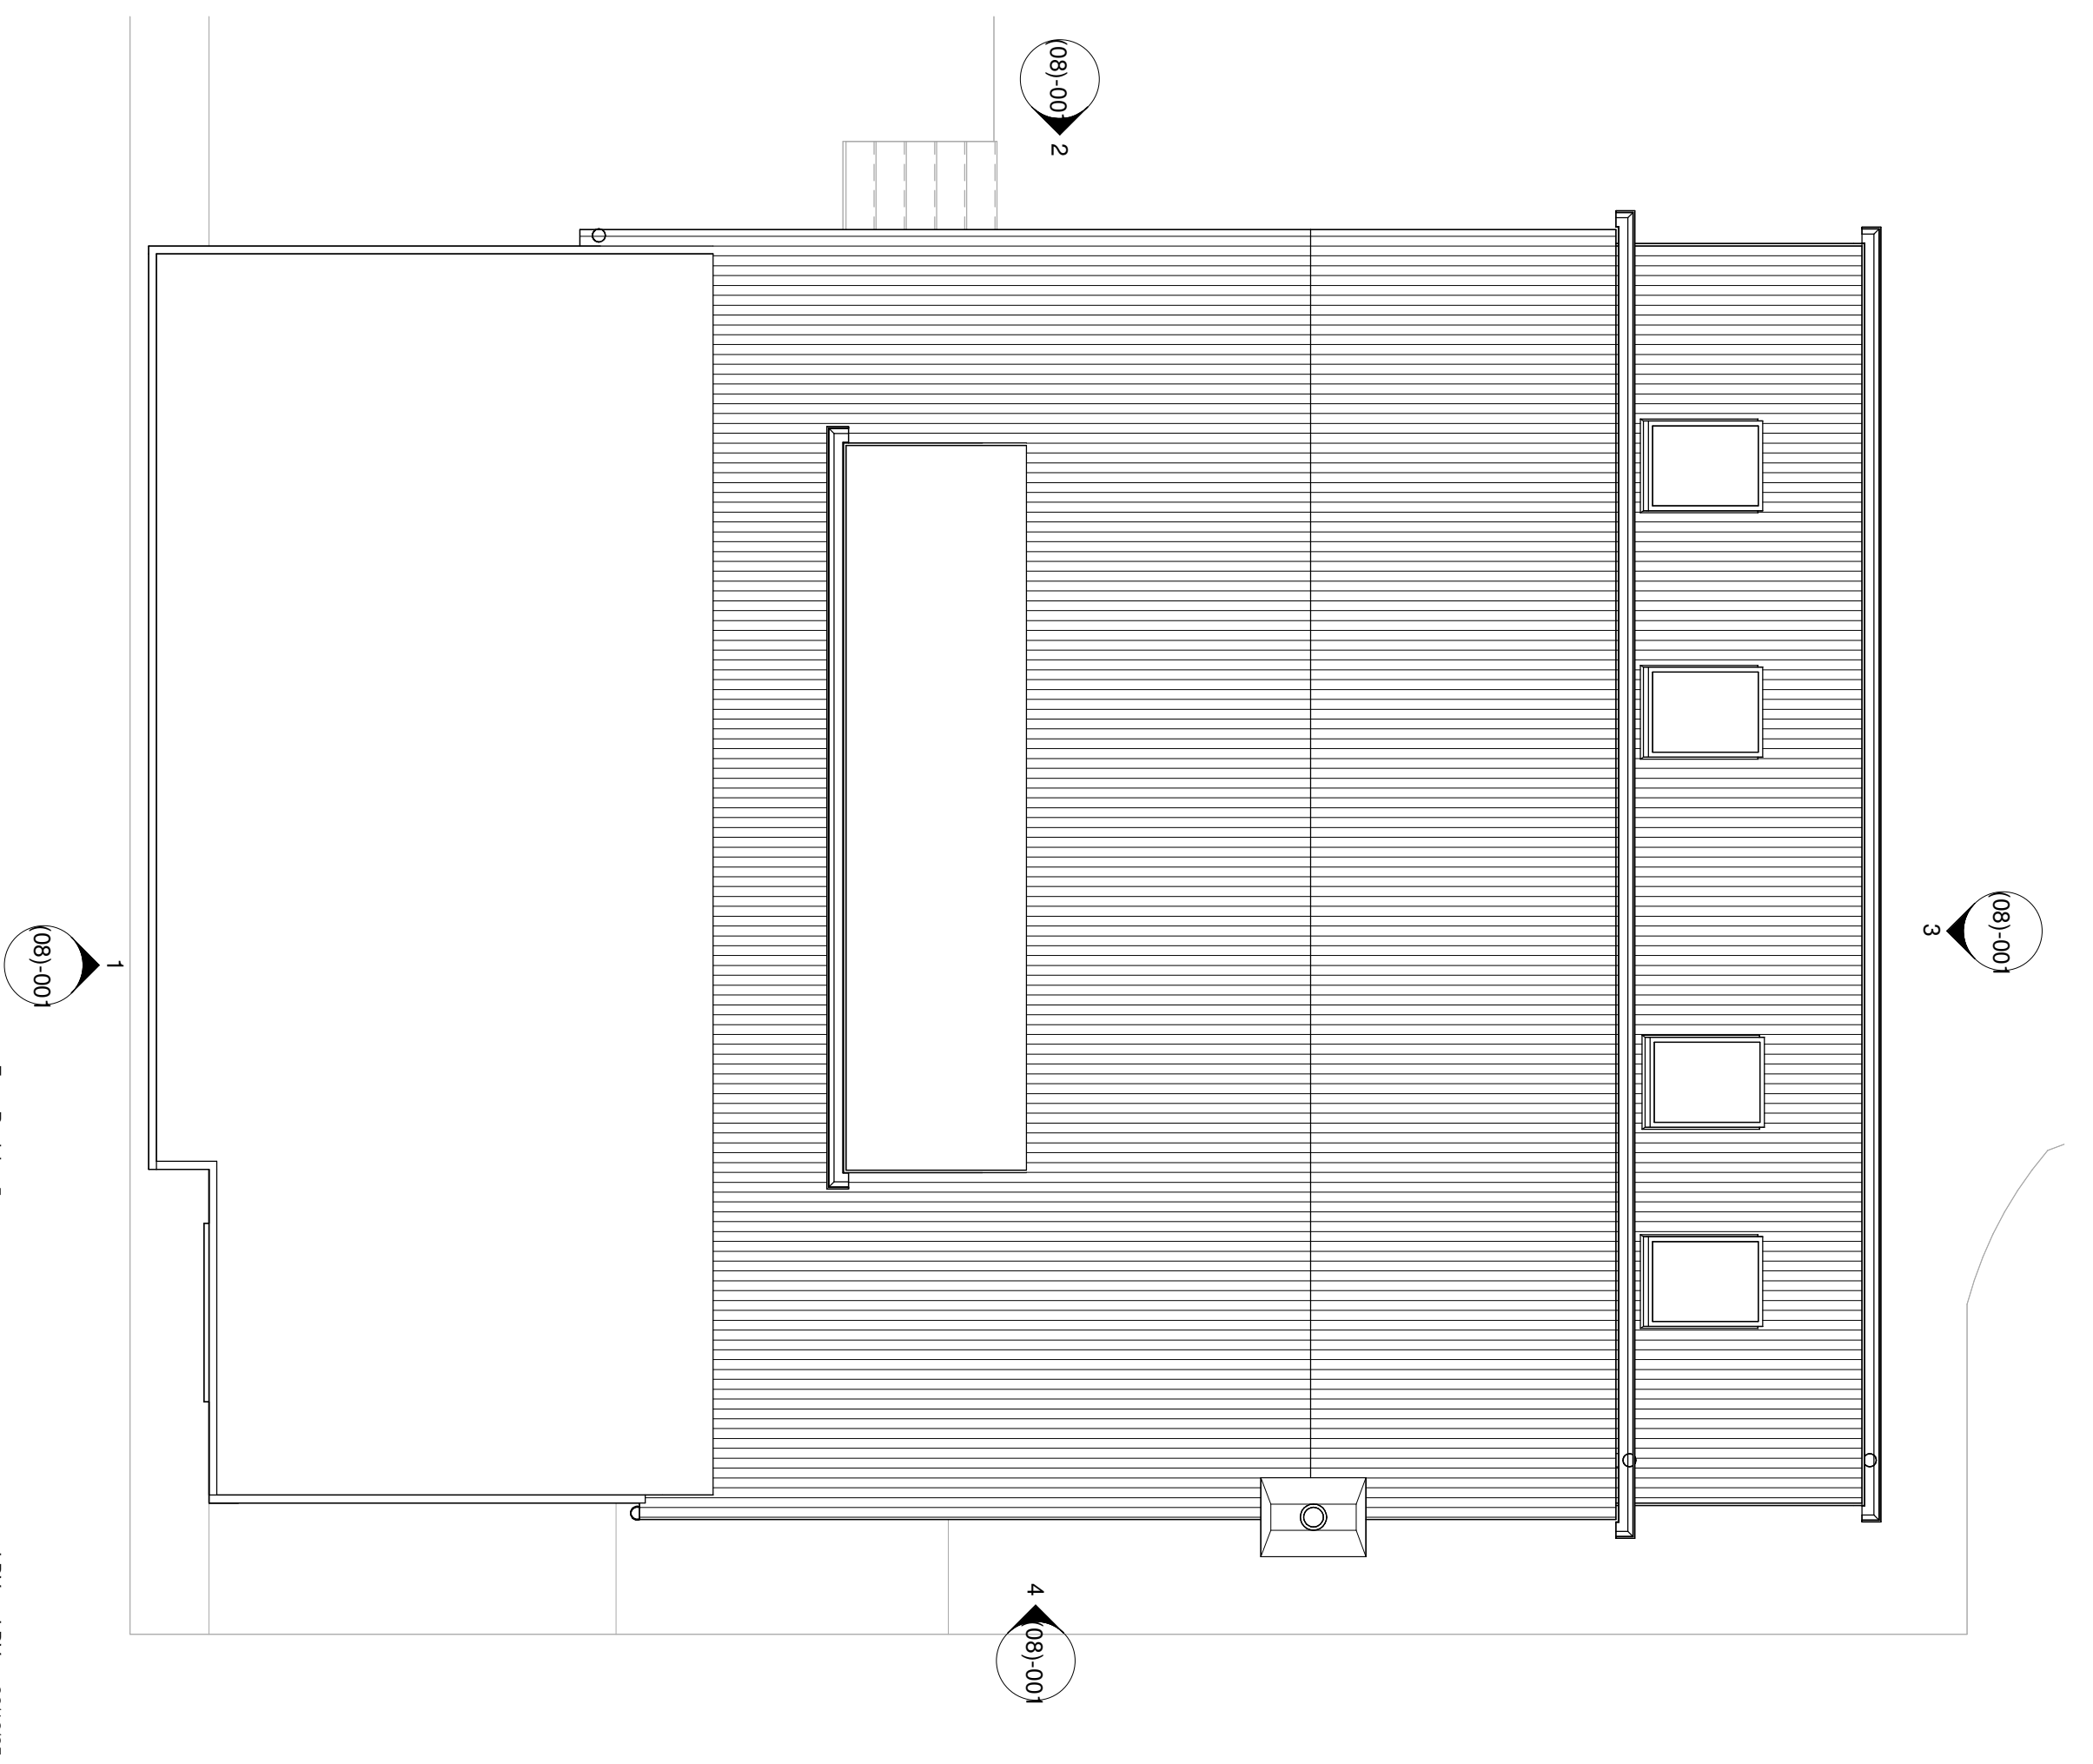

3 Roof Plan - Proposed

1 : 50

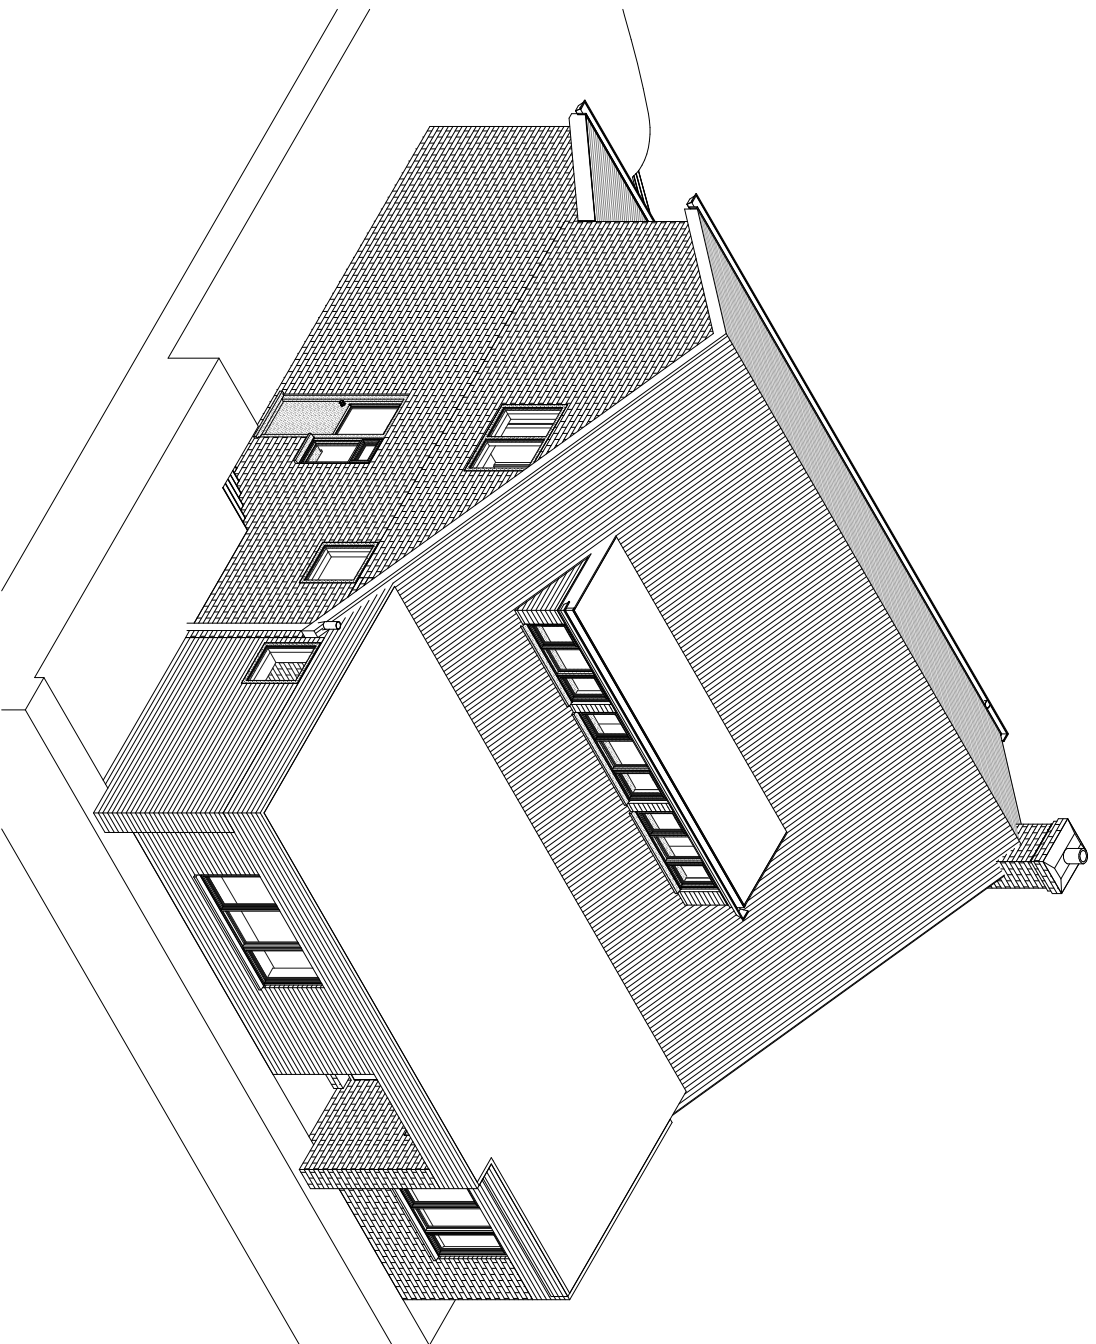

4 3D - Proposed

1 : 50



LDV Architecture

39 FLOERS ROAD
HORSFIELD, WEST SUSSEX
RH13 9PD

TELEPHONE + 44(0)1403 541 588
EMAIL info@ldvarchitecture.co.uk

client: Mr & Mrs BRYAN

project: 48 FORESTFIELD

title: PROPOSED PLANS

scale: 1 : 50 @ A1

date: 09/12/25

drawn: LDV

checked: LDV

job no: P2537

drawing no: (07)-001

revision: E

status: PRELIMINARY

This drawing is protected under The Copyright, Designs and Patents Act 1988.
This drawing is produced for PLANNING PURPOSES ONLY and is not to be used for construction.

rev	description	drawn	checked	date
1	Revision 1	LDV	LDV	09/12/25
2	Revision 2	LDV	LDV	09/12/25
3	Revision 3	LDV	LDV	17/12/25
4	Revision 4	LDV	LDV	18/12/25
5	Revision 5	LDV	LDV	22/12/25