




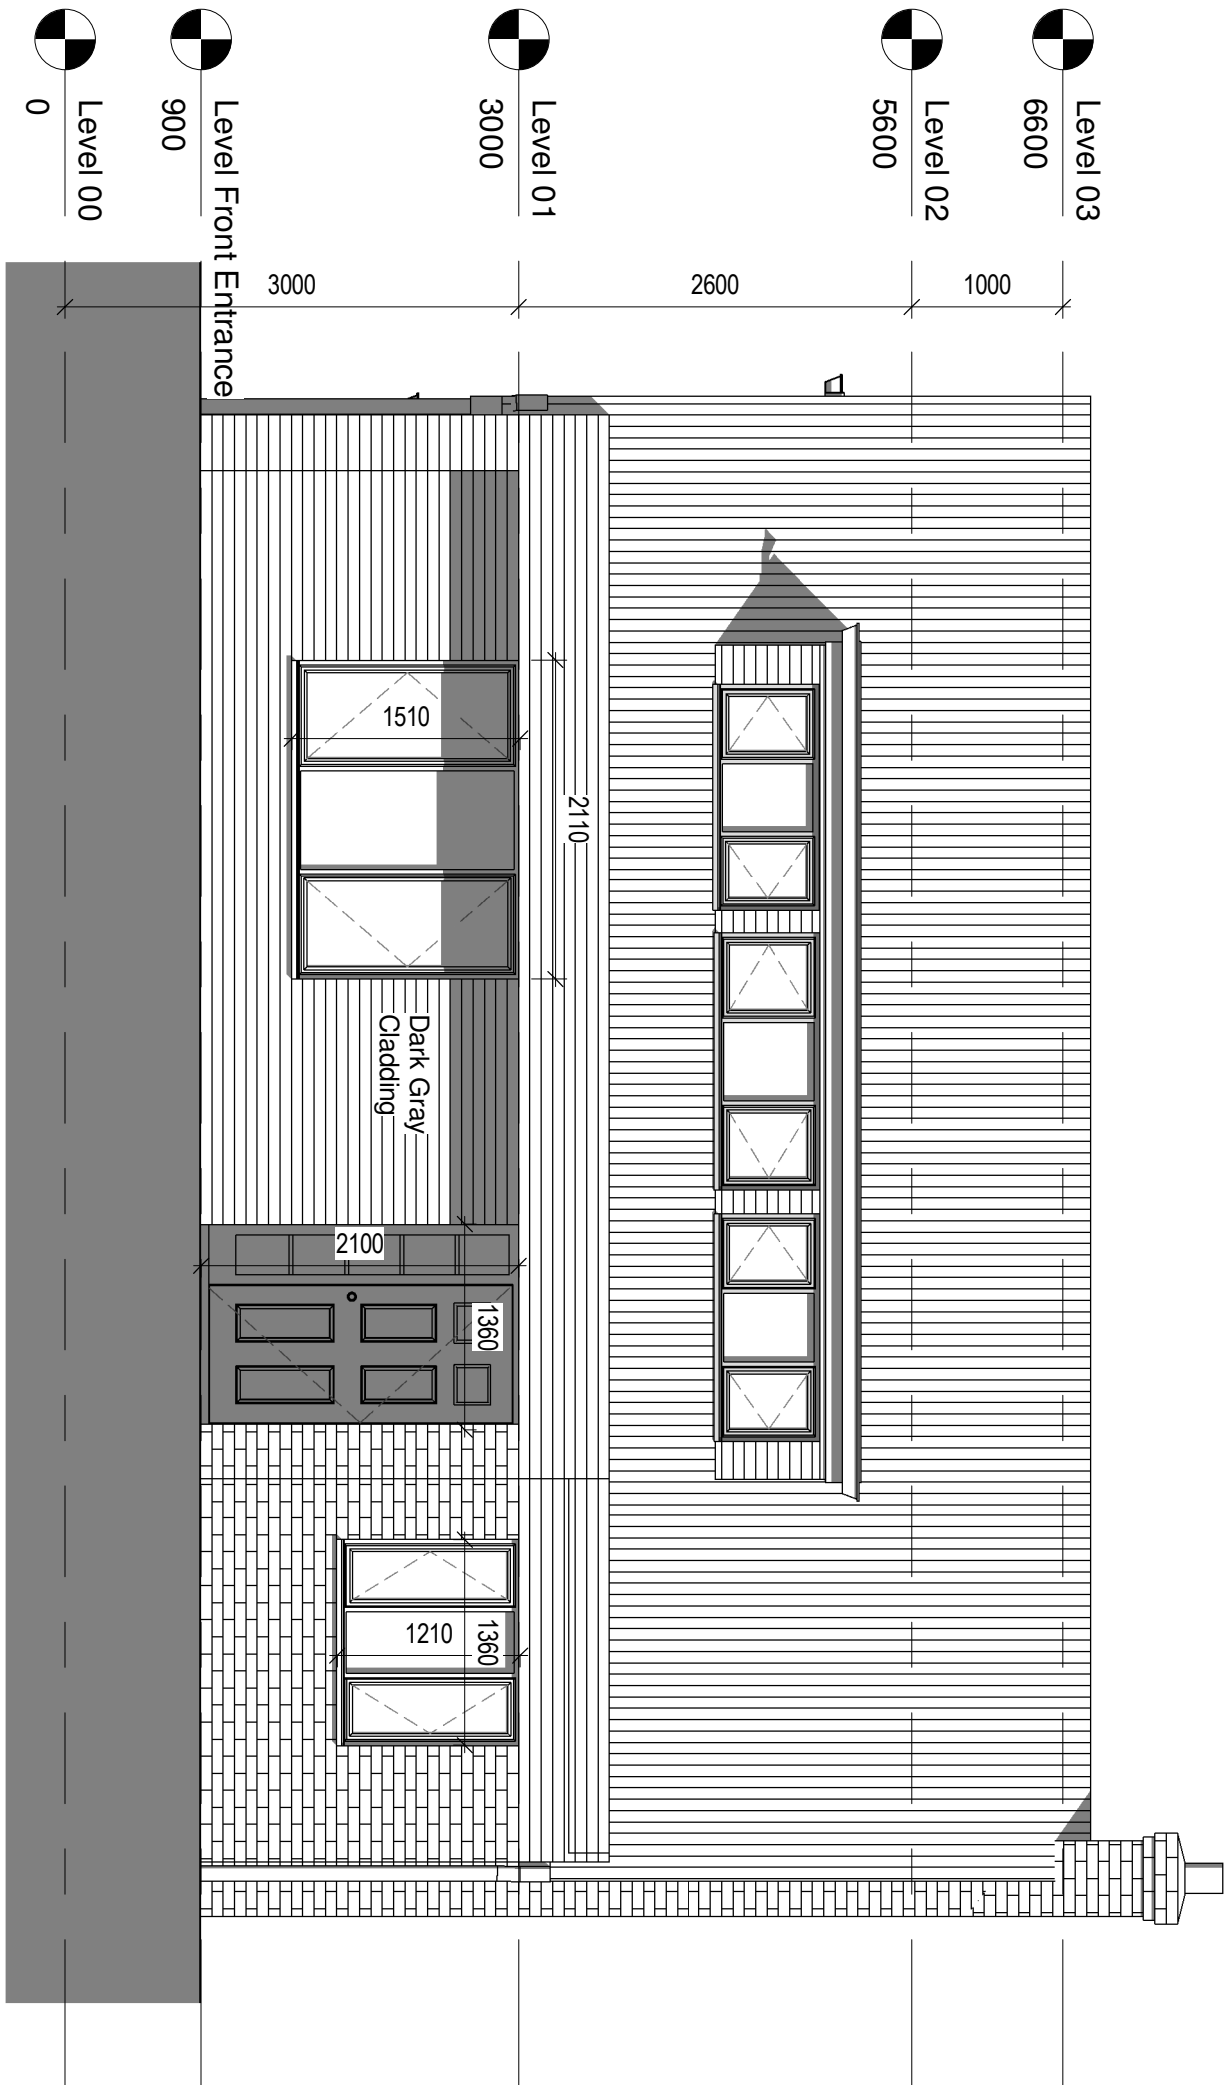


1
1 : 50
Front Elevation - Proposed

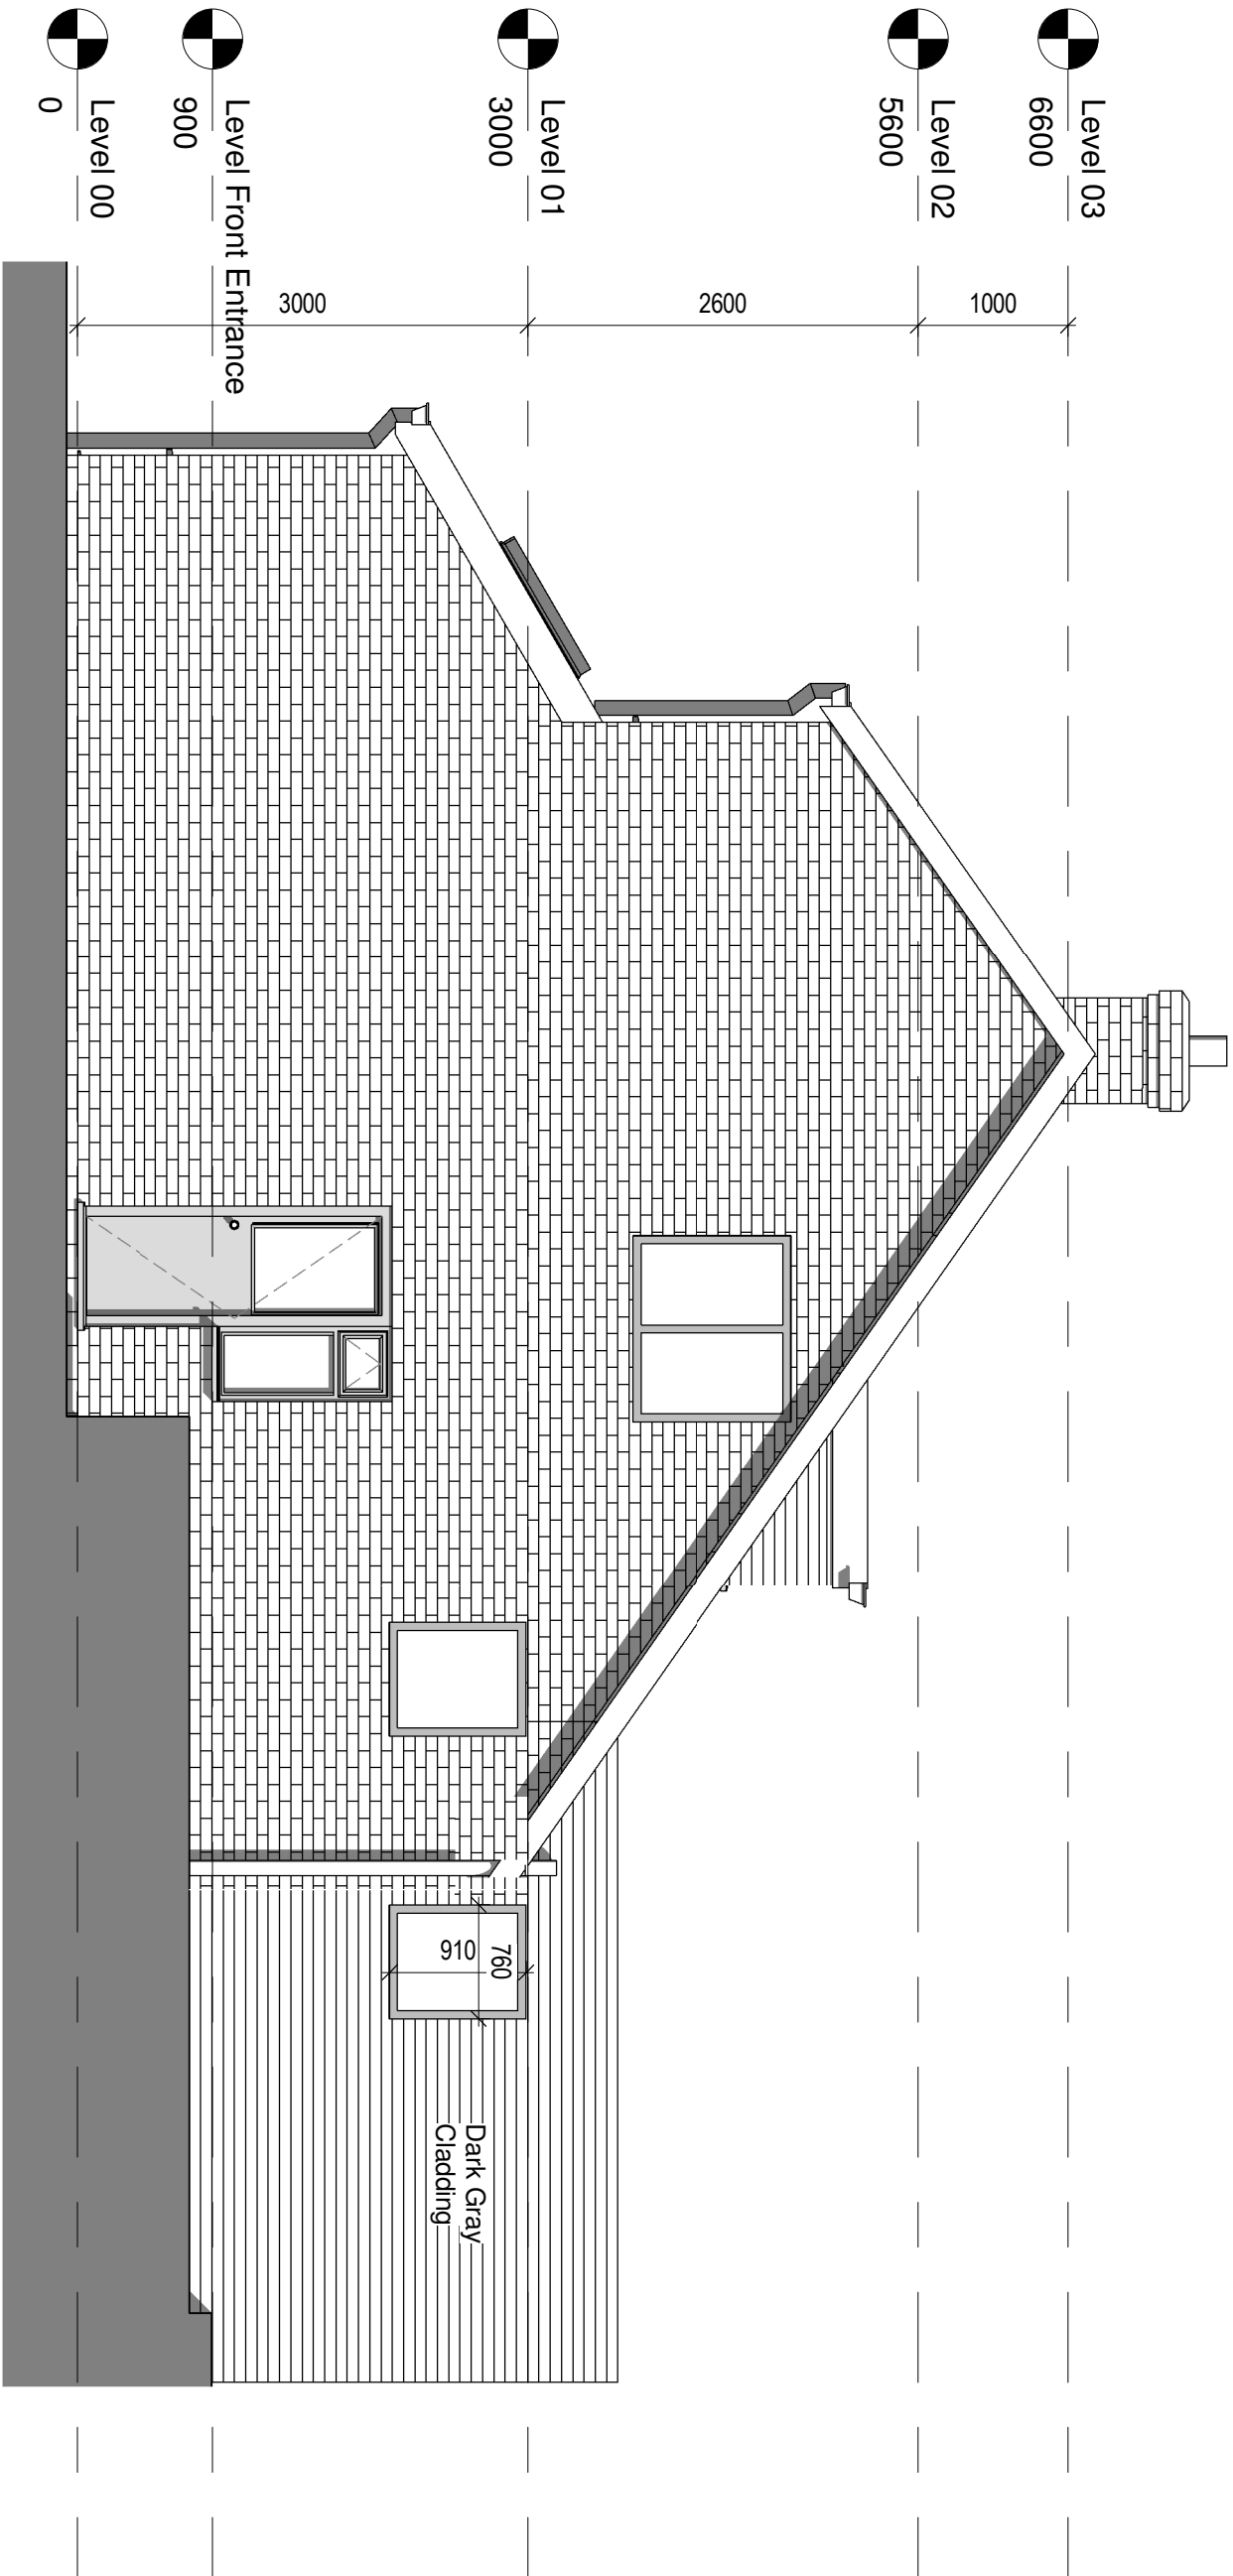

2
1 : 50
North Elevation - Proposed

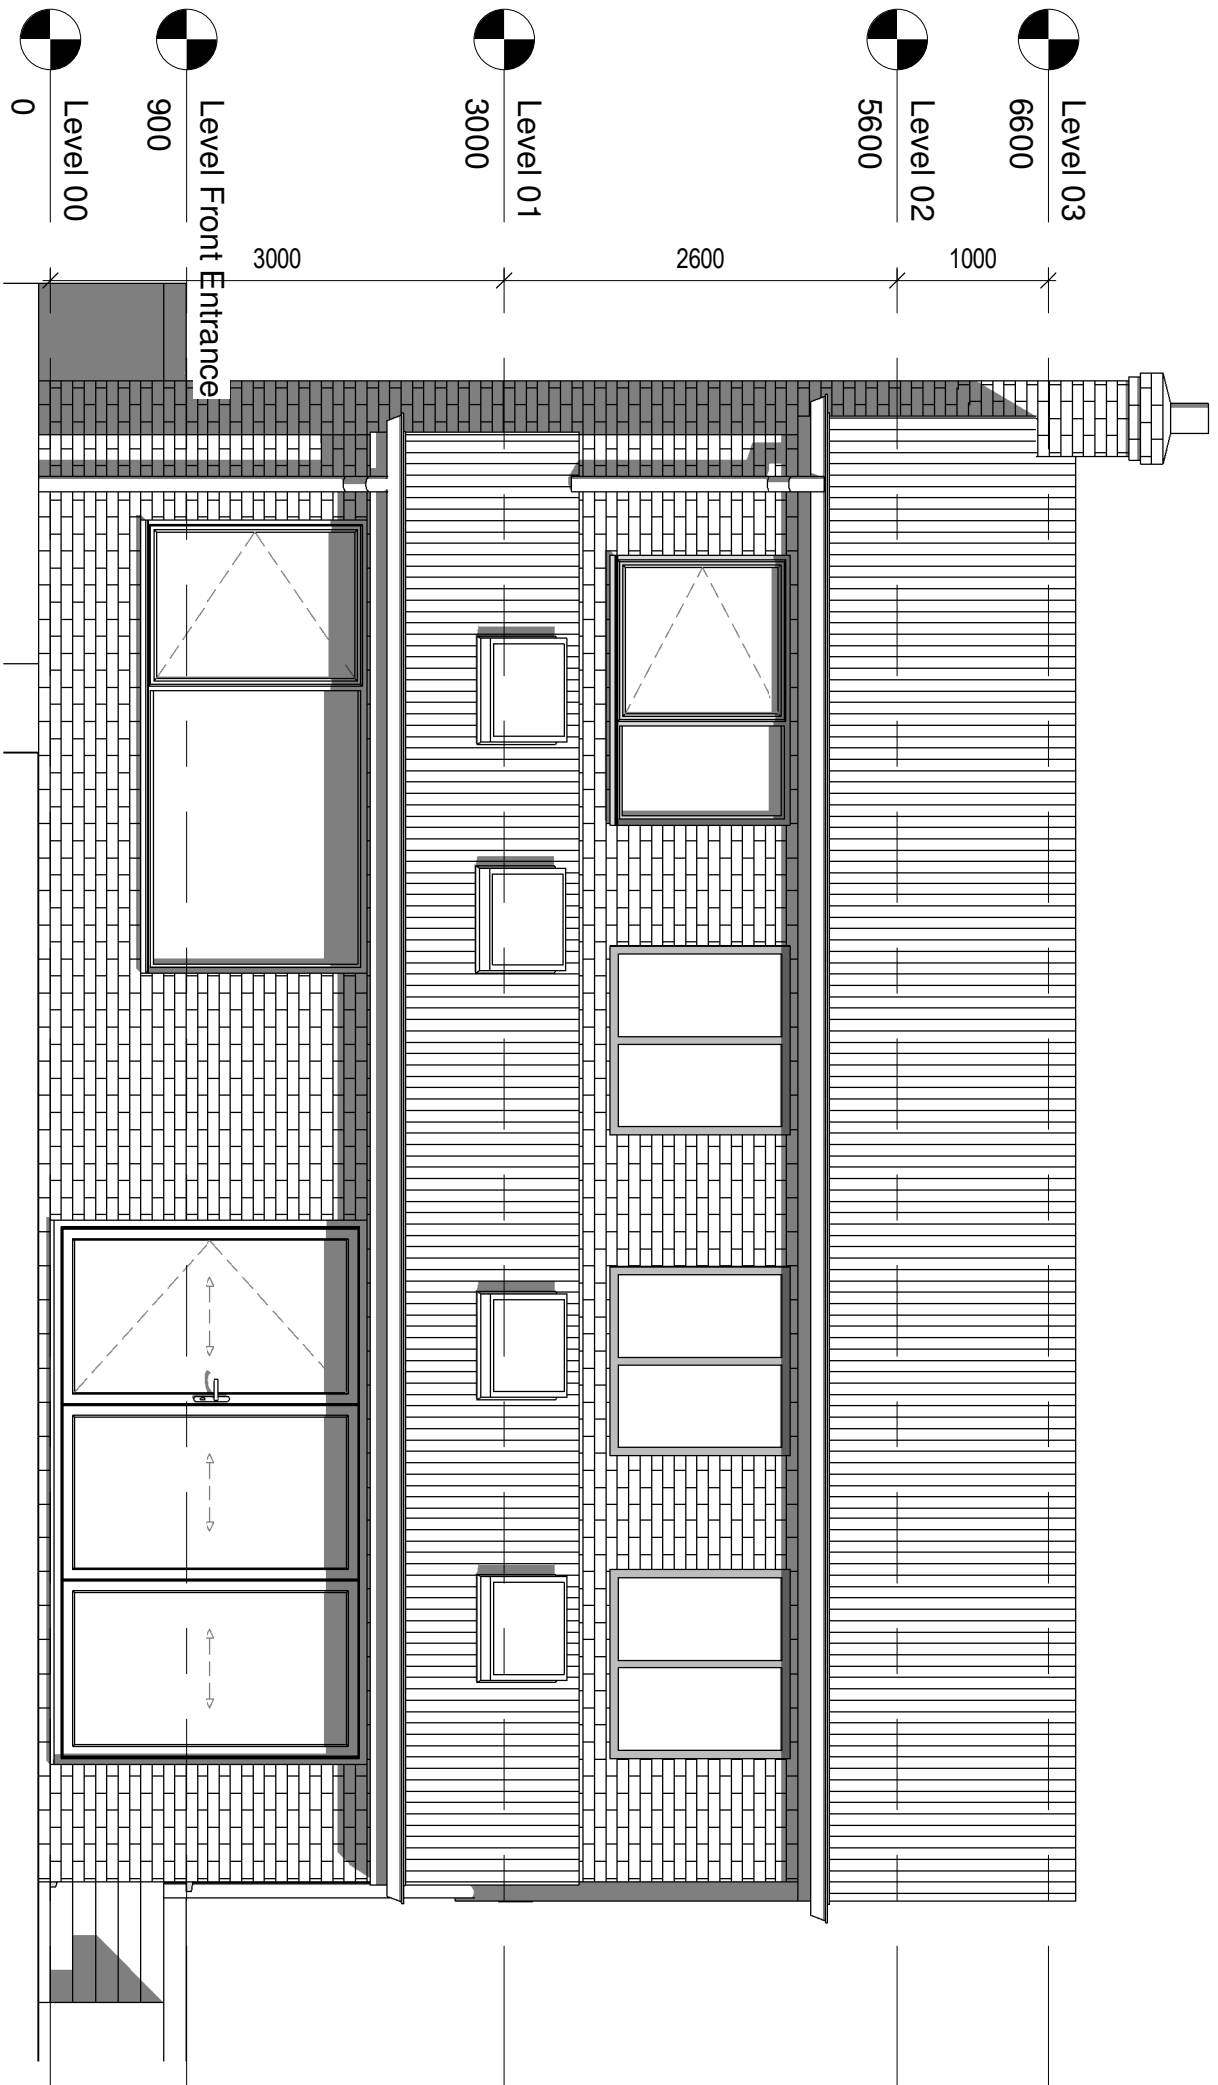

3
1 : 50
Rear Elevation - Proposed

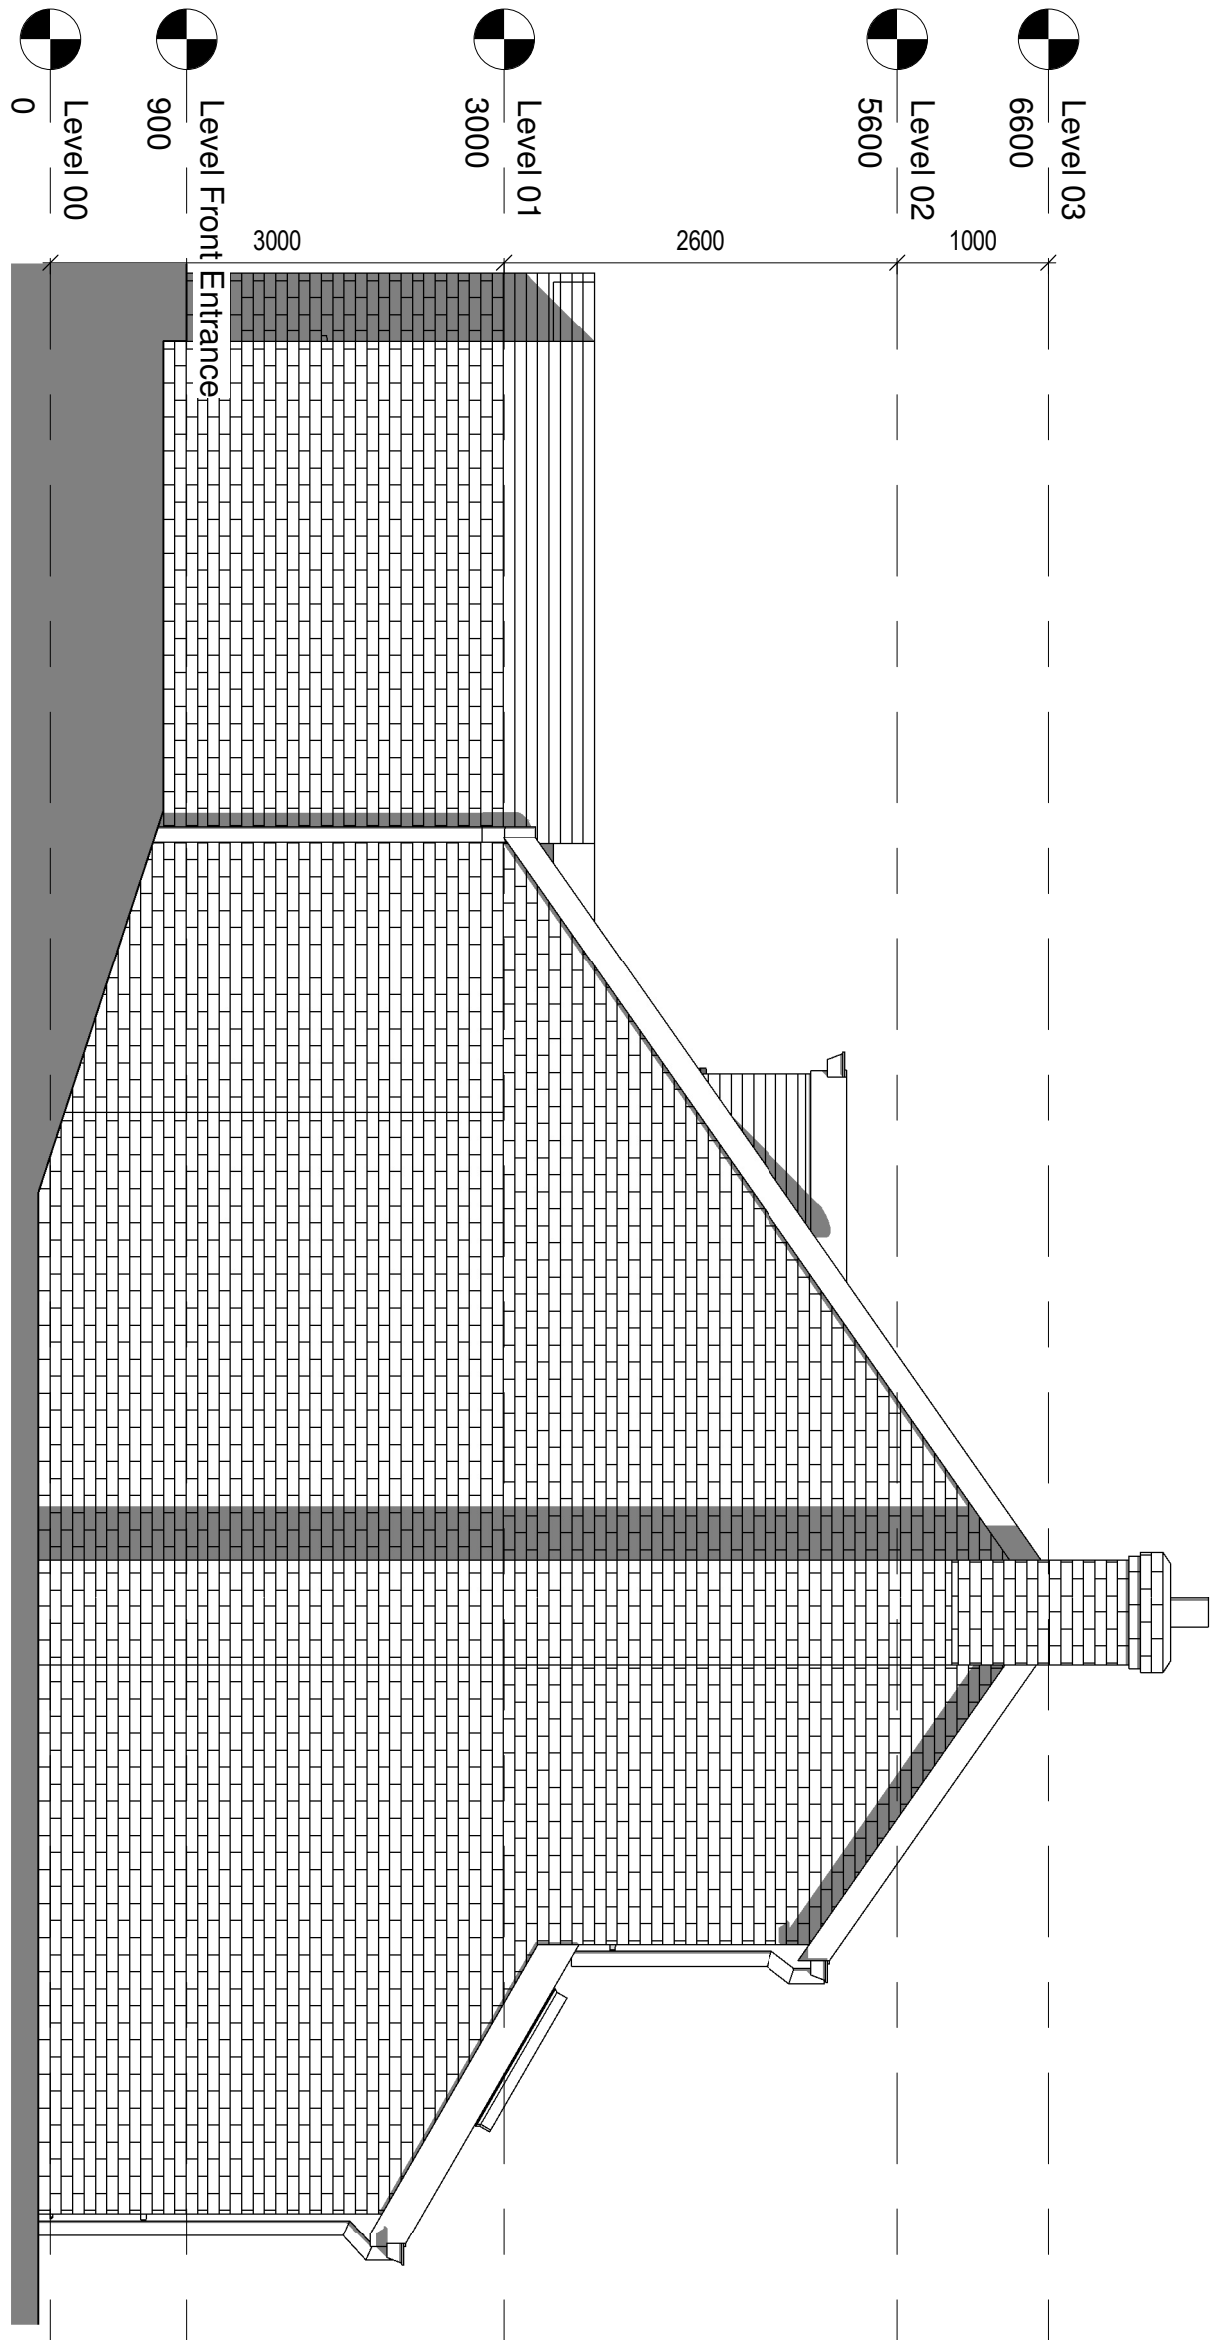

4
1 : 50
South Elevation - Proposed

Revision 5	LDV	LDV	22/12/25
D Revision 4	LDV	LDV	18/12/25
C Revision 3	LDV	LDV	17/12/25
B Revision 2	LDV	LDV	09/12/25
A Revision 1	LDV	LDV	09/12/25

rev	description	drawn	checked	date
revisions				

status: **PRELIMINARY**
This drawing is protected under The Copyright, Designs and Patents Act 1988.
This drawing is produced for PLANNING PURPOSES ONLY and is not to be used for construction.

LDV Architecture

39 FLORES ROAD
HOVE, WEST SUSSEX
RH3 9PD

TELEPHONE +44(0)1453 541 588
EMAIL info@ldvarchitecture.co.uk

client: Mr & Mrs BRYAN

project: 48 FORESTFIELD

title: PROPOSED ELEVATIONS

scale: 1 : 50 @ A1

date: 09/12/25

drawn: LDV

checked: LDV

job no: P2537
drawing no: (09)-001

revision: E

