



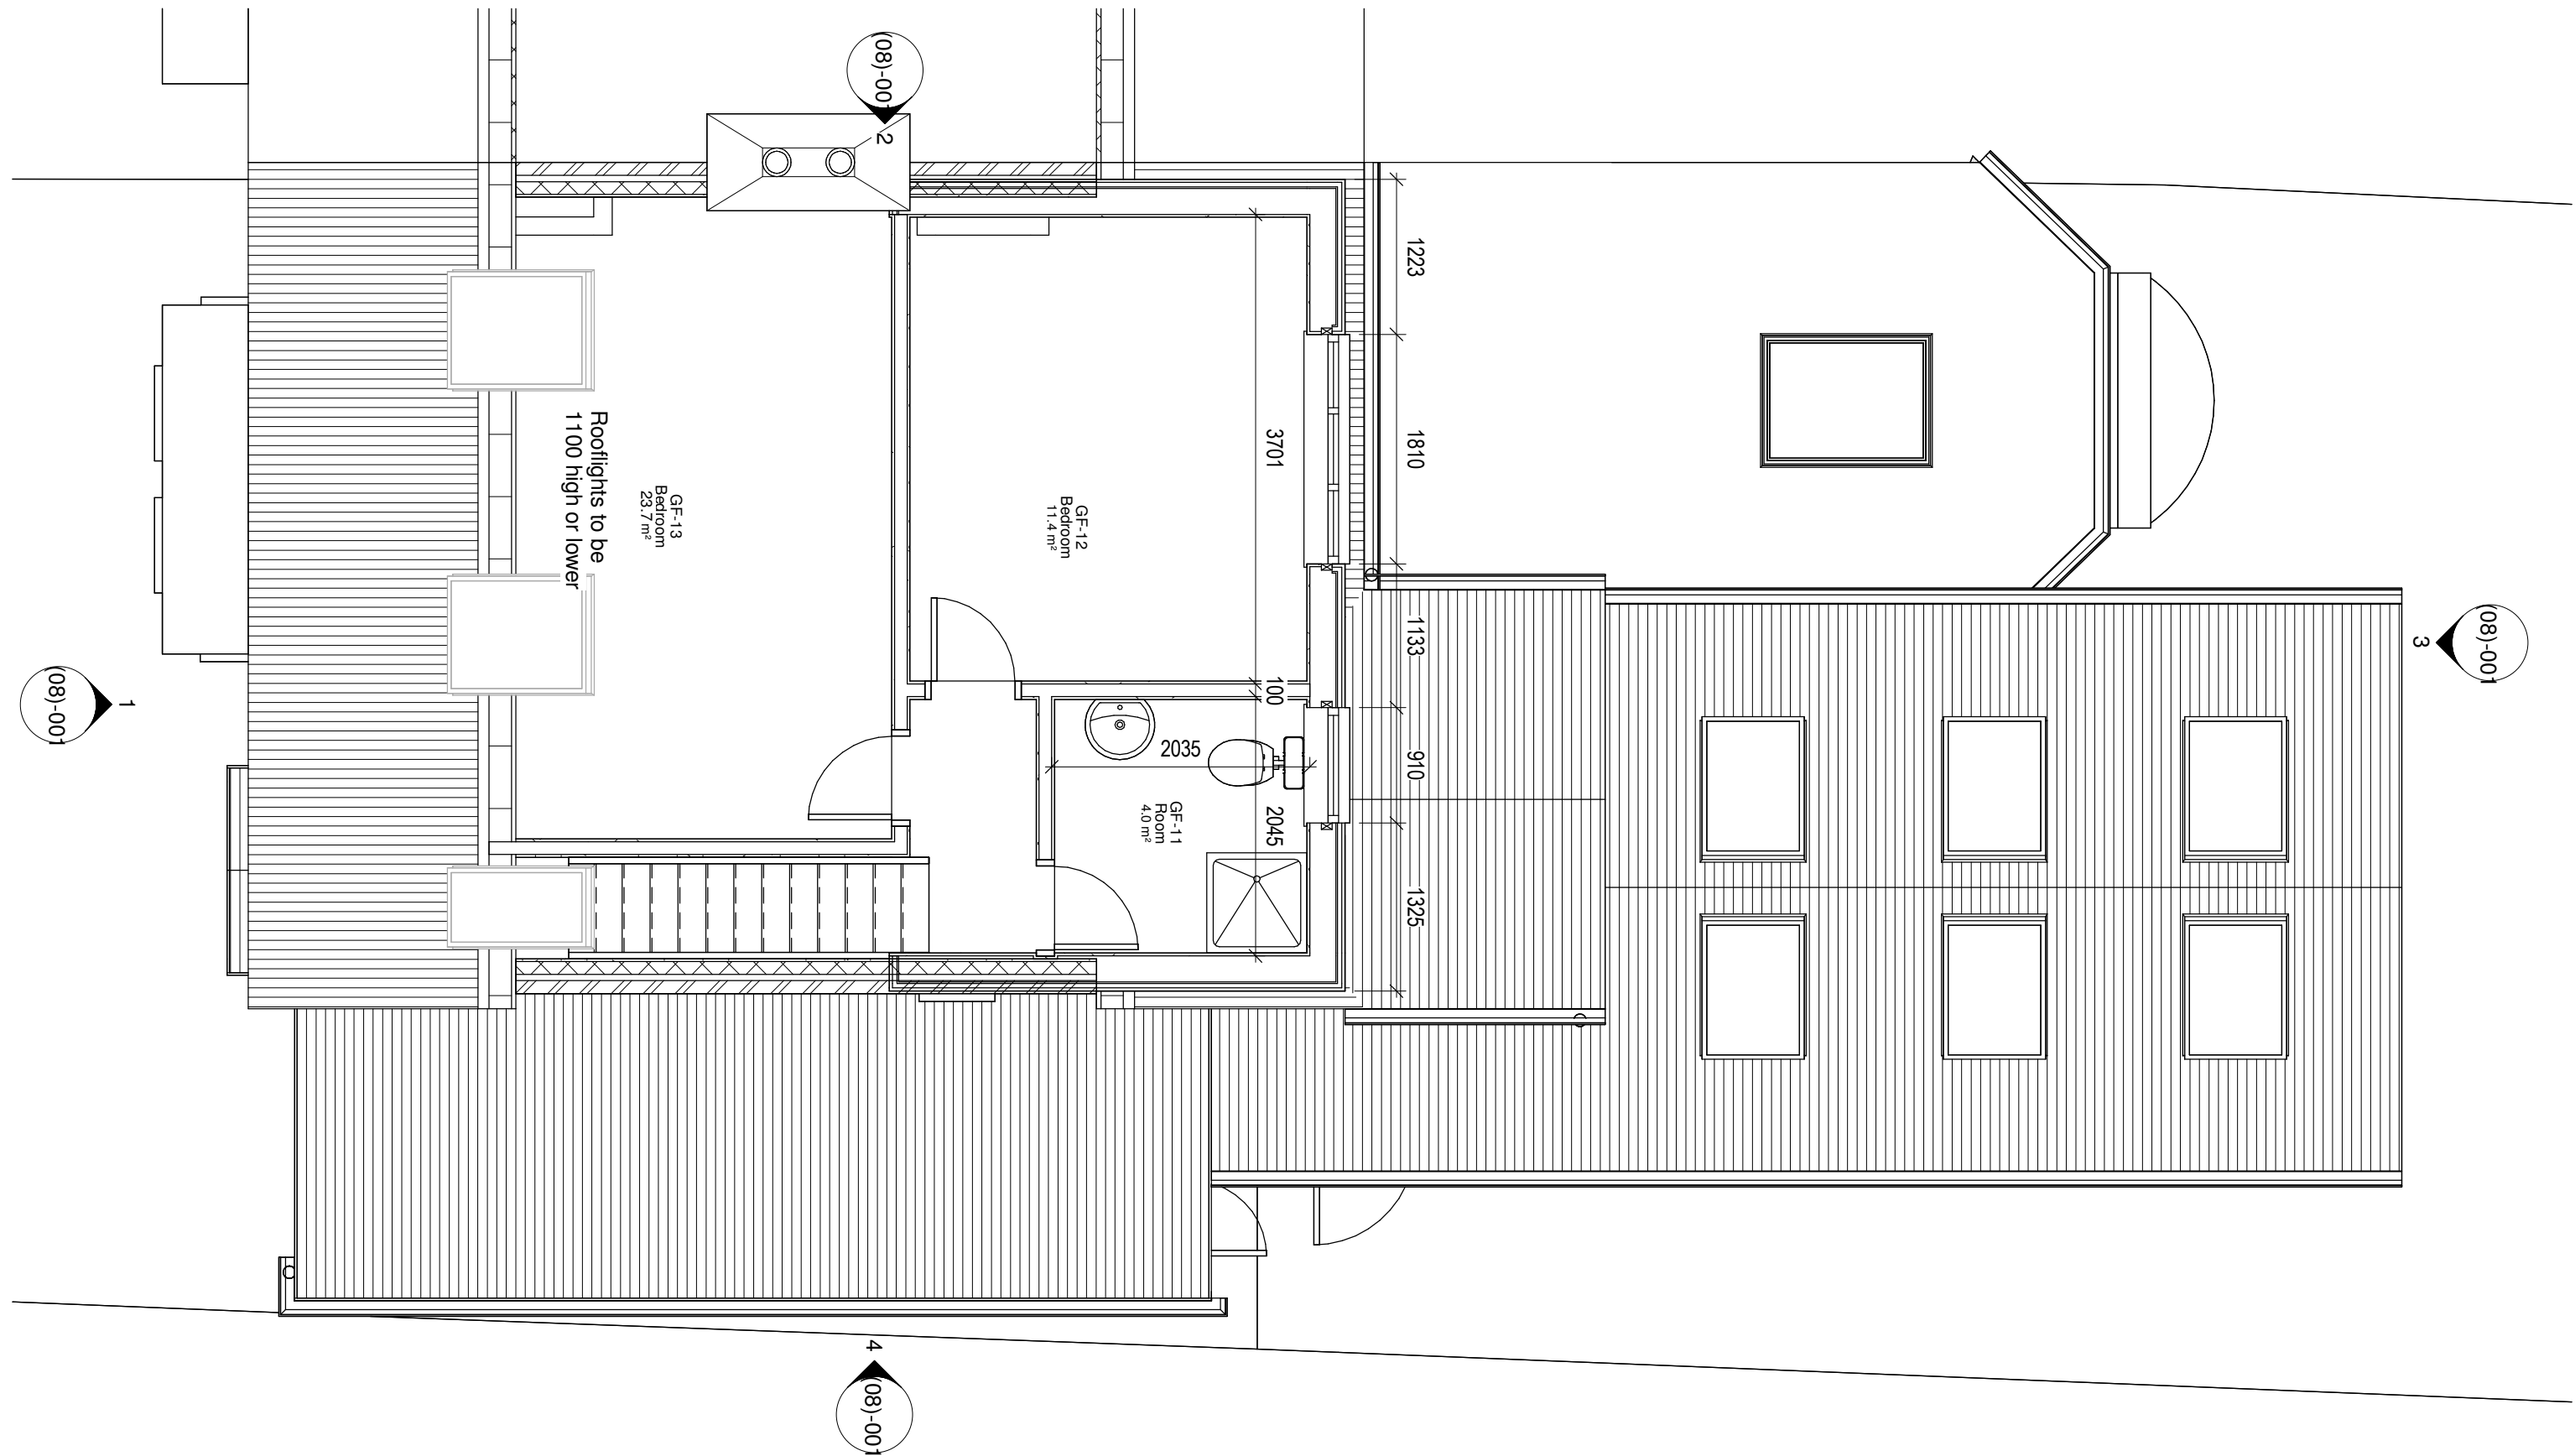

1 Loft Plan - Proposed
1 : 50

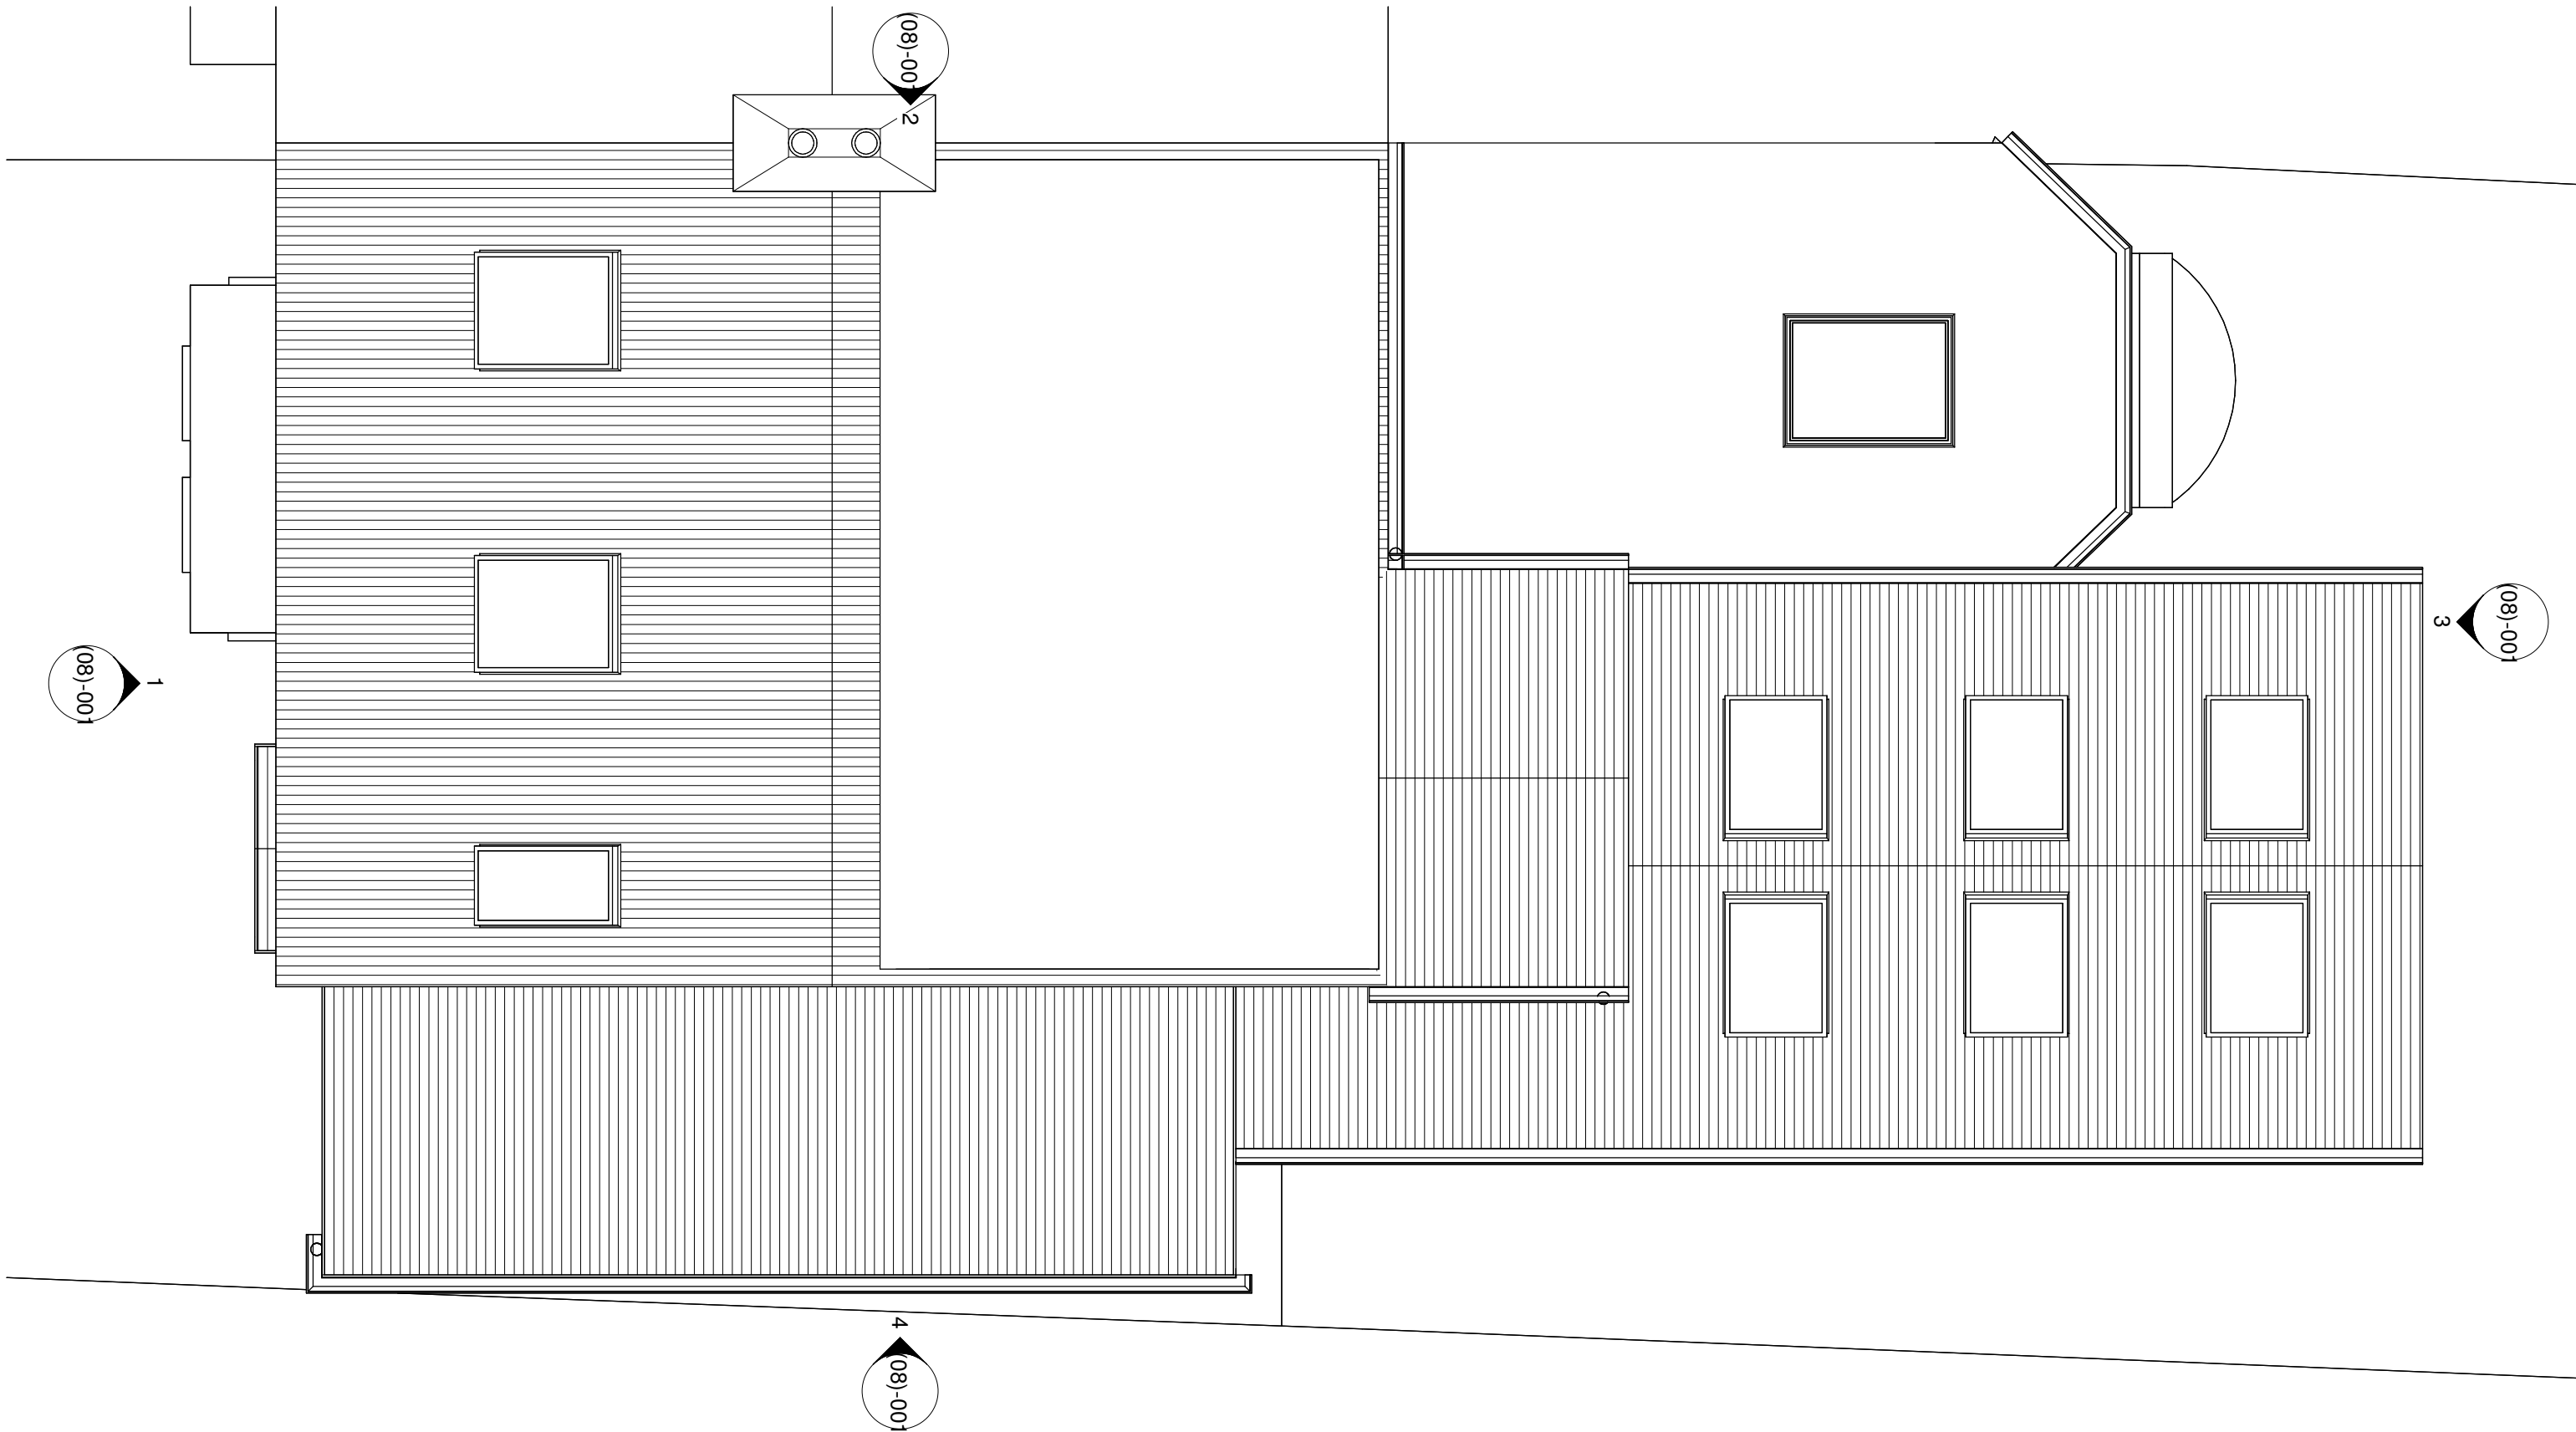

2 Roof Plan - Proposed
1 : 50



C	Revision 3	LDV	LDV	17/11/25
B	Revision 2	LDV	LDV	28/06/25
A	Revision 1	LDV	LDV	20/06/25
rev	description	drawn	checked	date
revisions				

status: **PRELIMINARY**
This drawing is protected under The Copyright, Designs and Patents Act 1988.
This drawing is produced for PLANNING PURPOSES ONLY and is not to be used for construction.

LDV Architecture

39 FLOERS ROAD
HORSHAM, WEST SUSSEX
RH13 9PD

TELEPHONE + 44 (0) 1403 541 588
EMAIL info@ldvarchitecture.co.uk

client: **M/R & MRS WICKENS**

project: **47 NORTH PARADE**

title: **PROPOSED PLANS 2**

scale:	1 : 50	@ A1
date:	20/06/25	
drawn:	LDV	
checked:	LDV	
job no:	drawing no:	revision:
P2524	(07) 002	C