

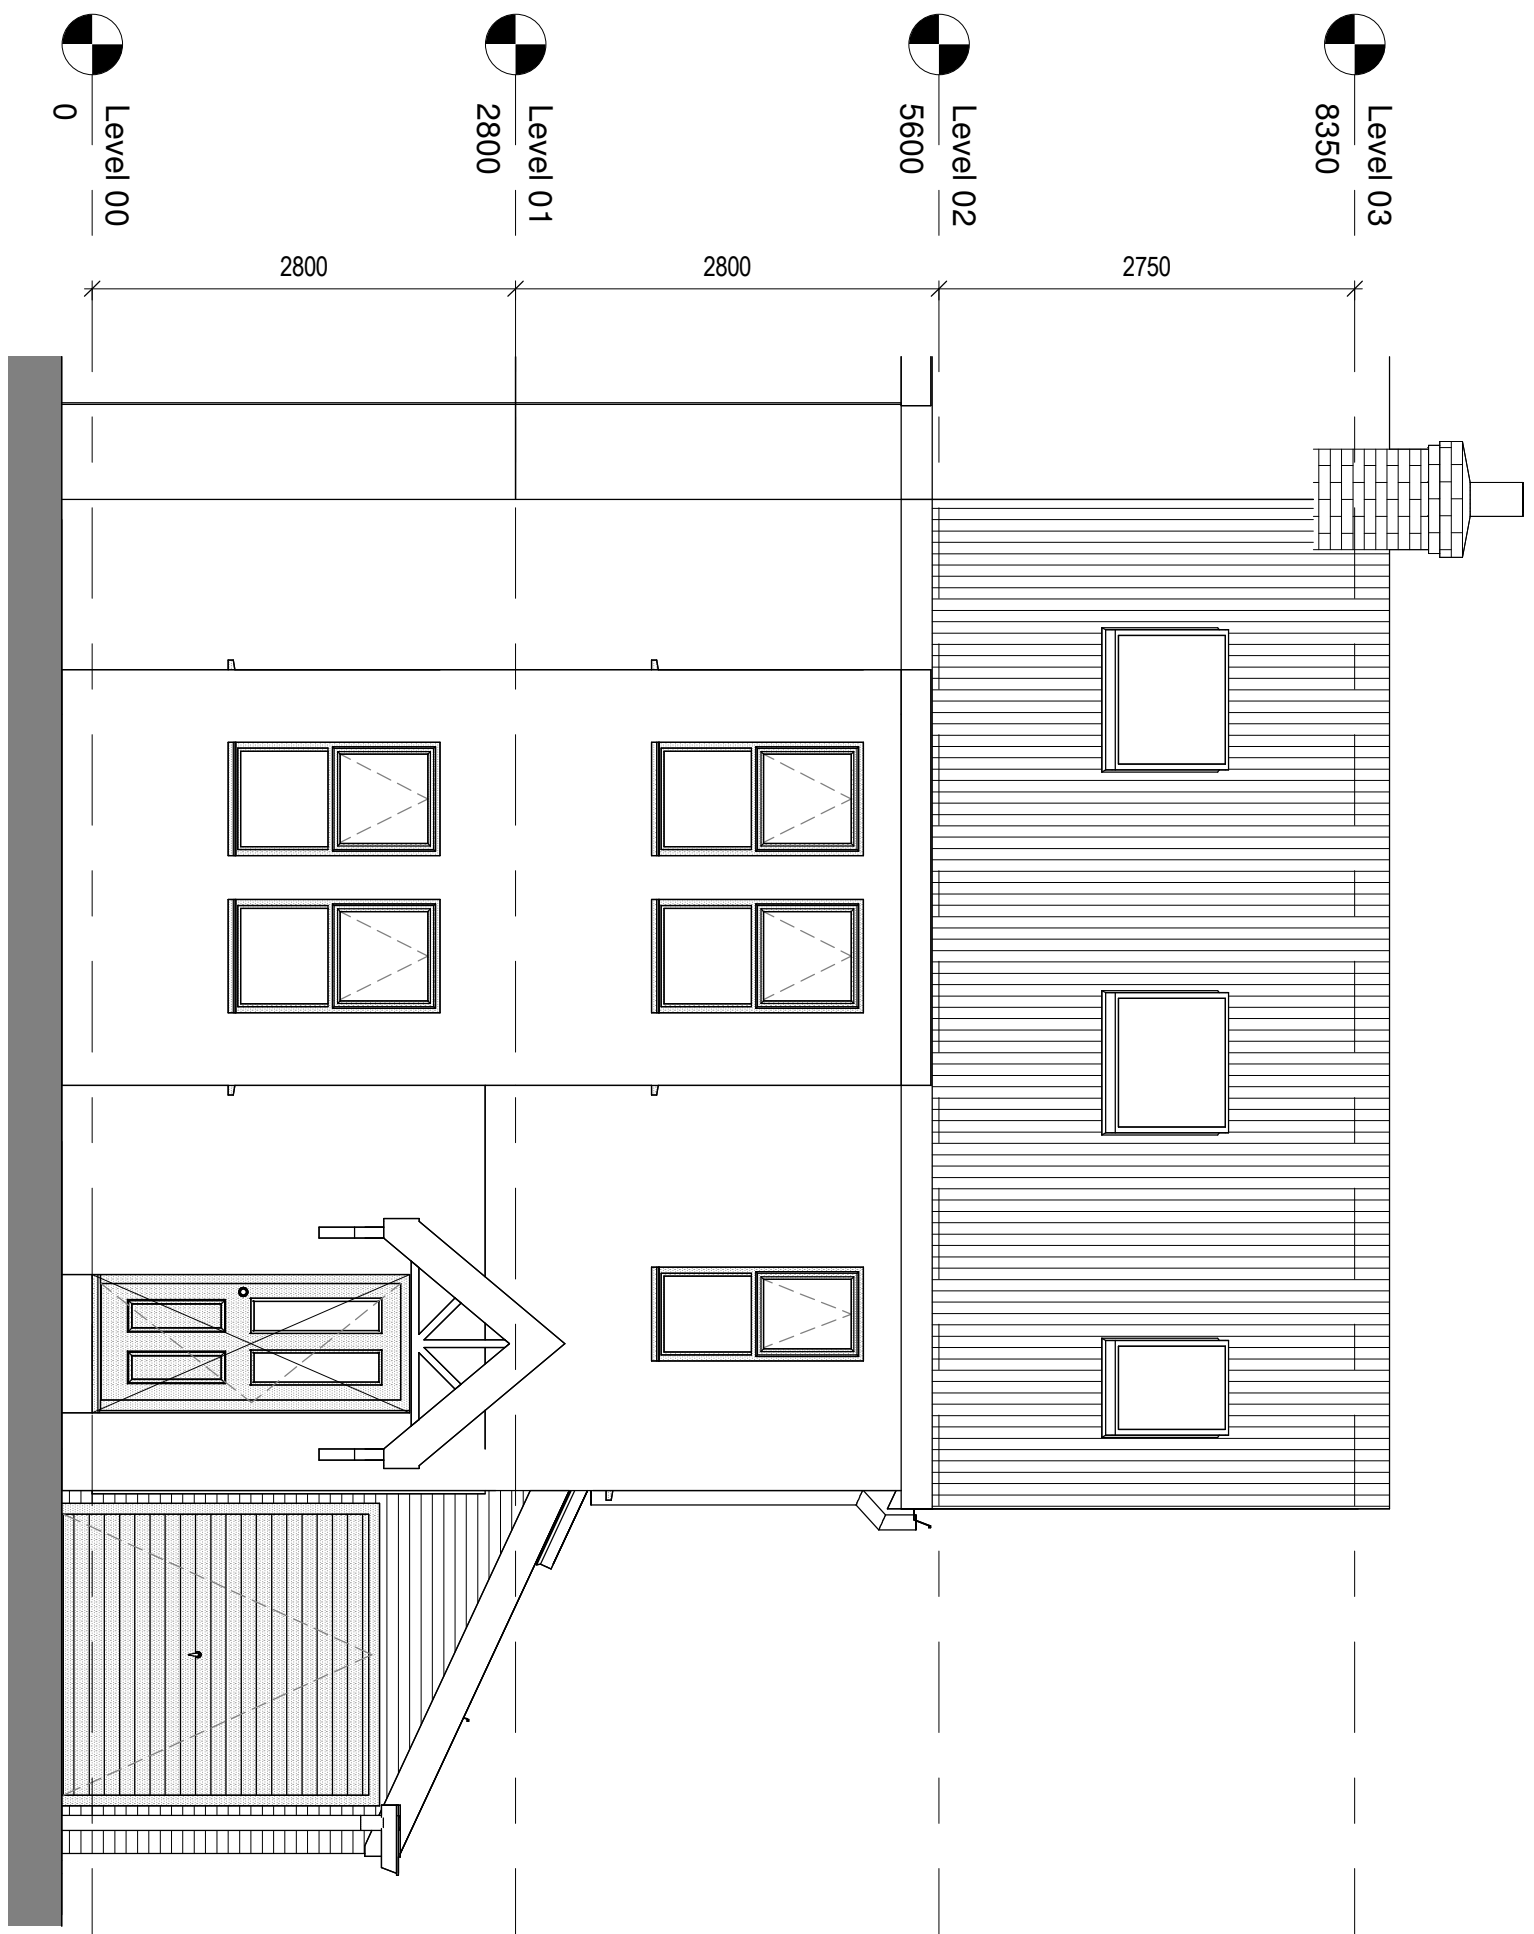


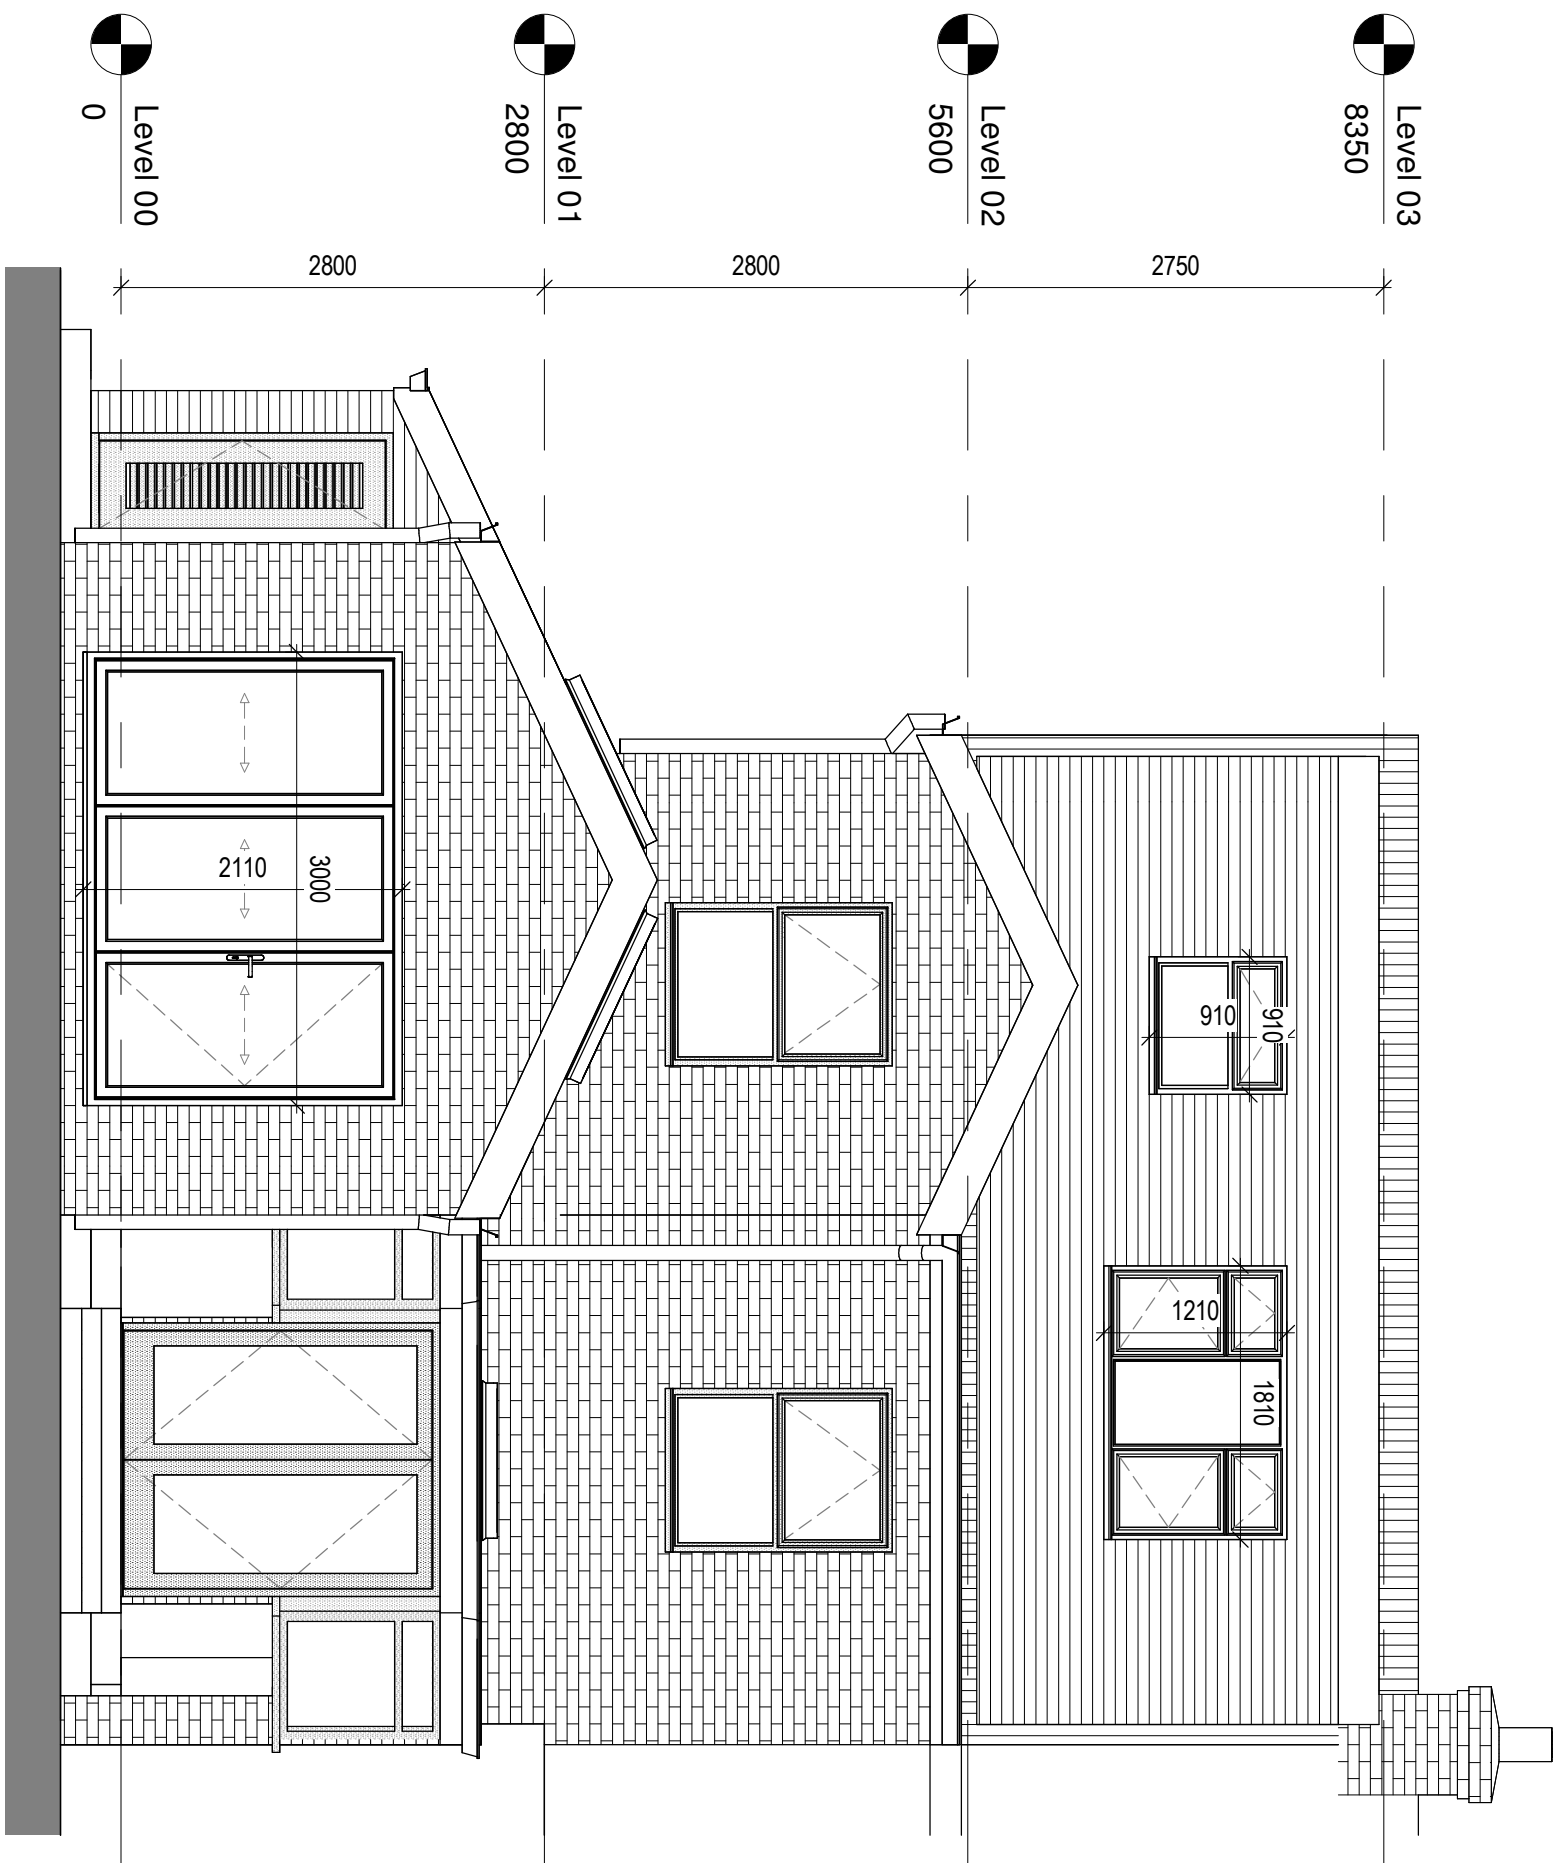


1 Front Elevation - Proposed

2 South Elevation - Proposed

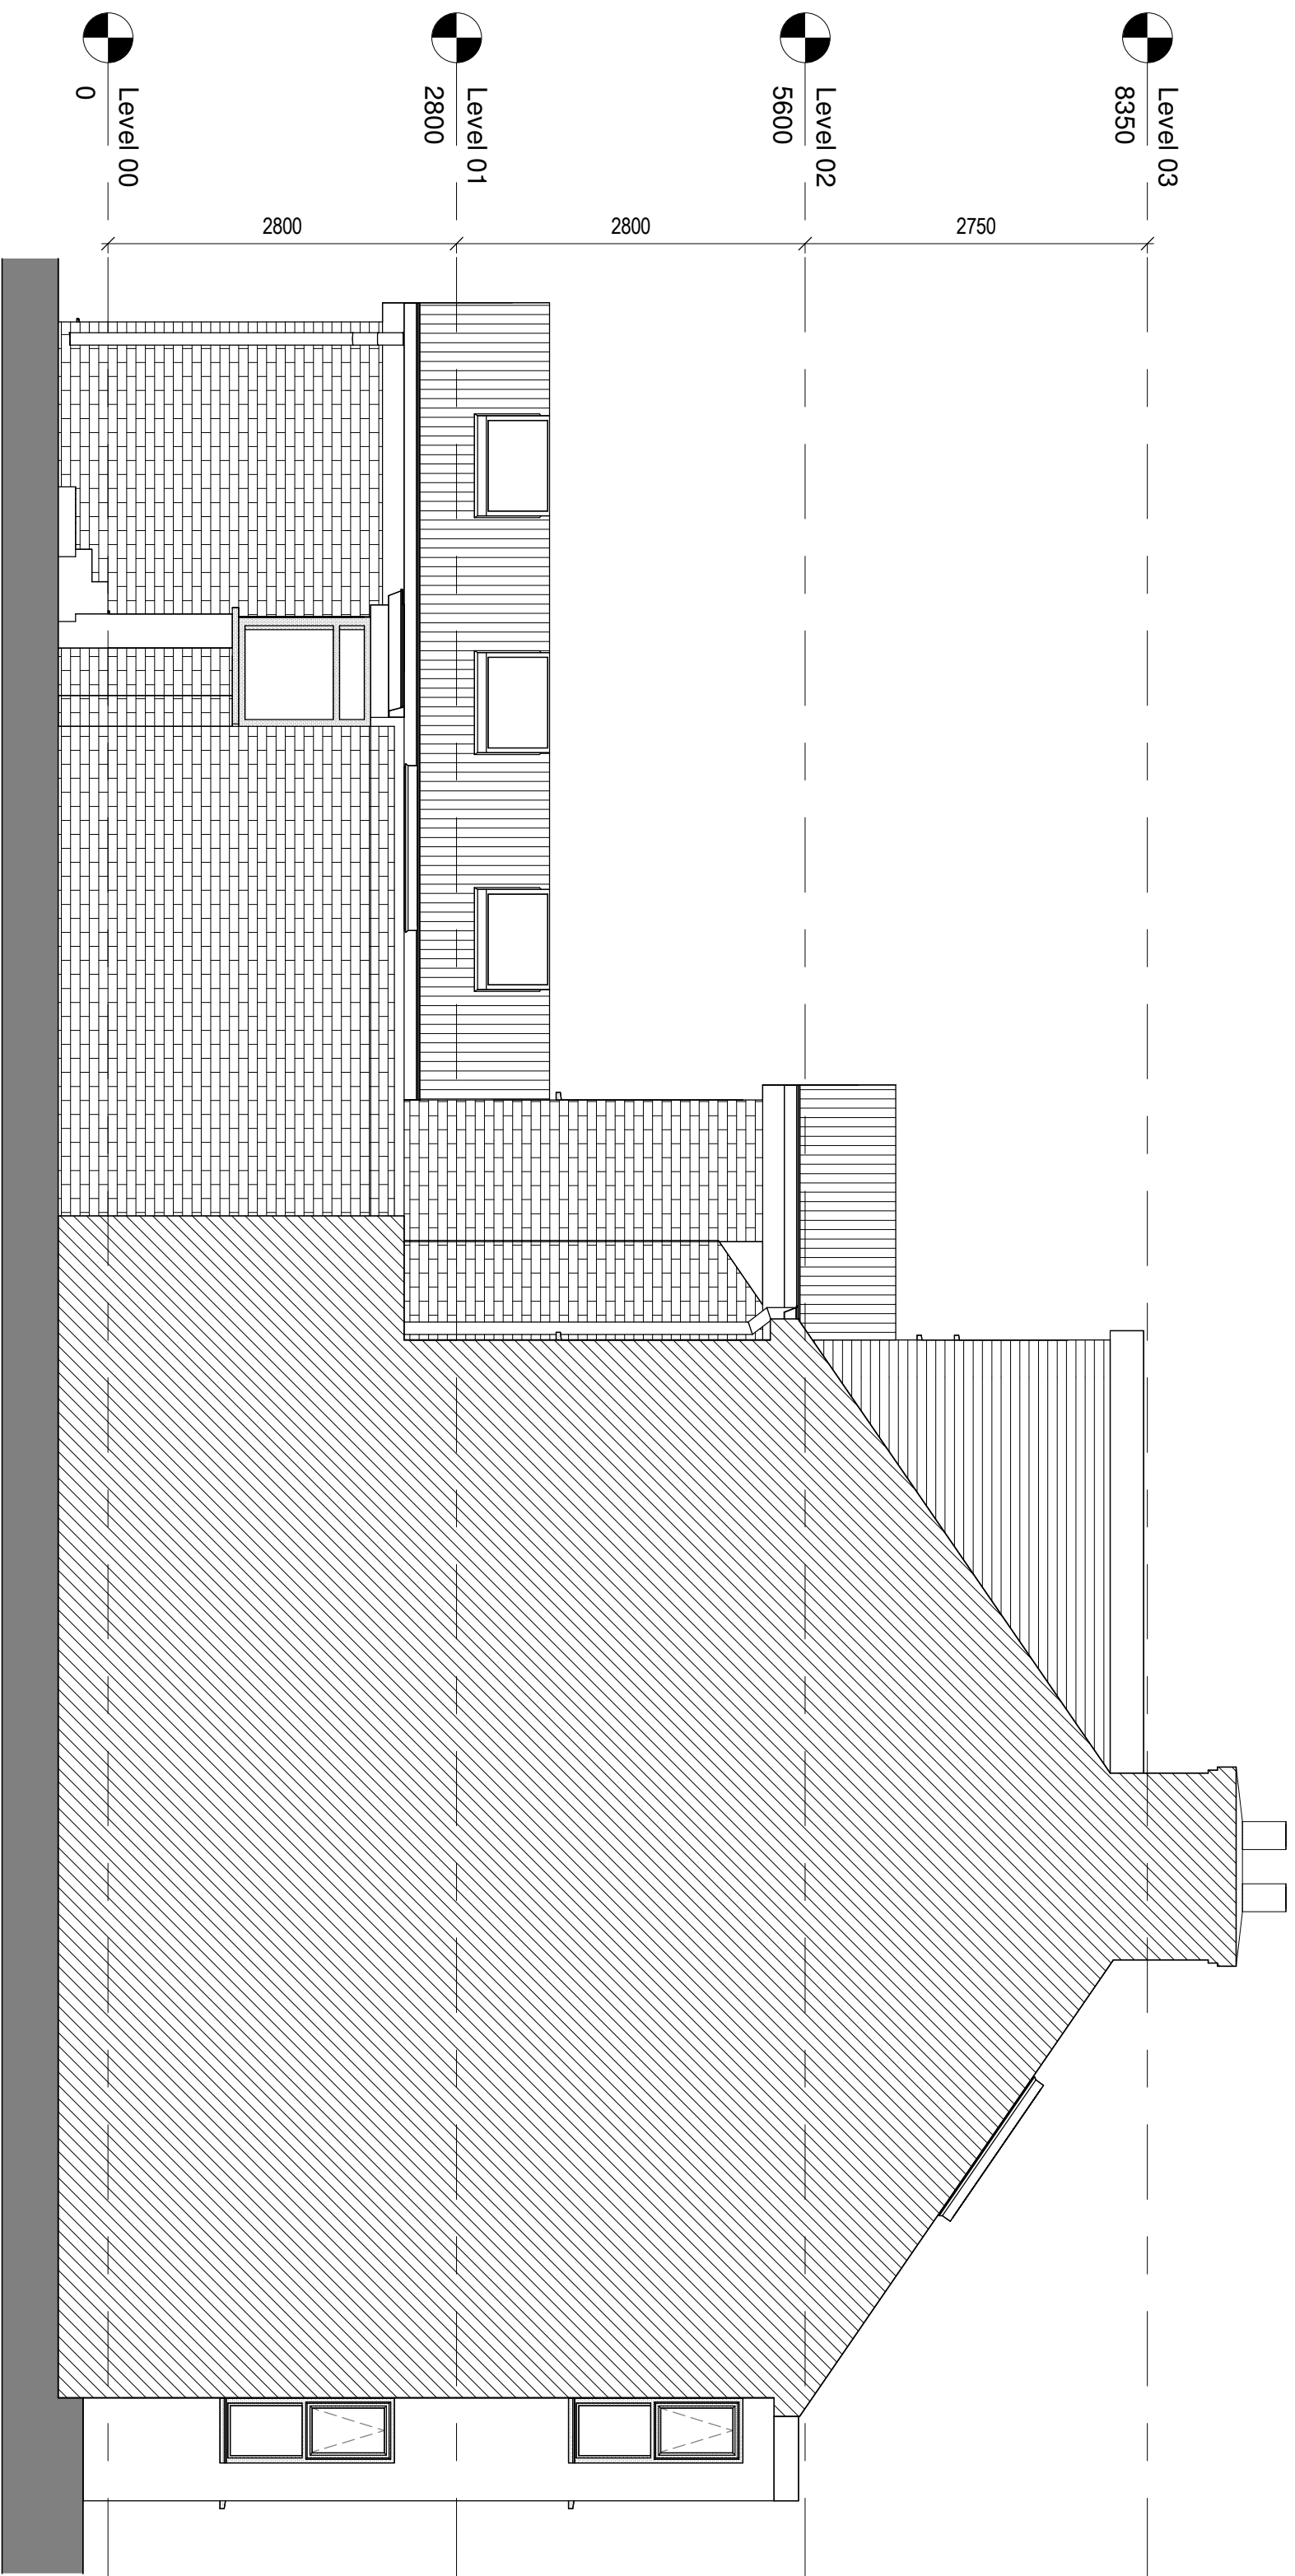

3 Rear Elevation - Proposed

4 North Elevation - Proposed

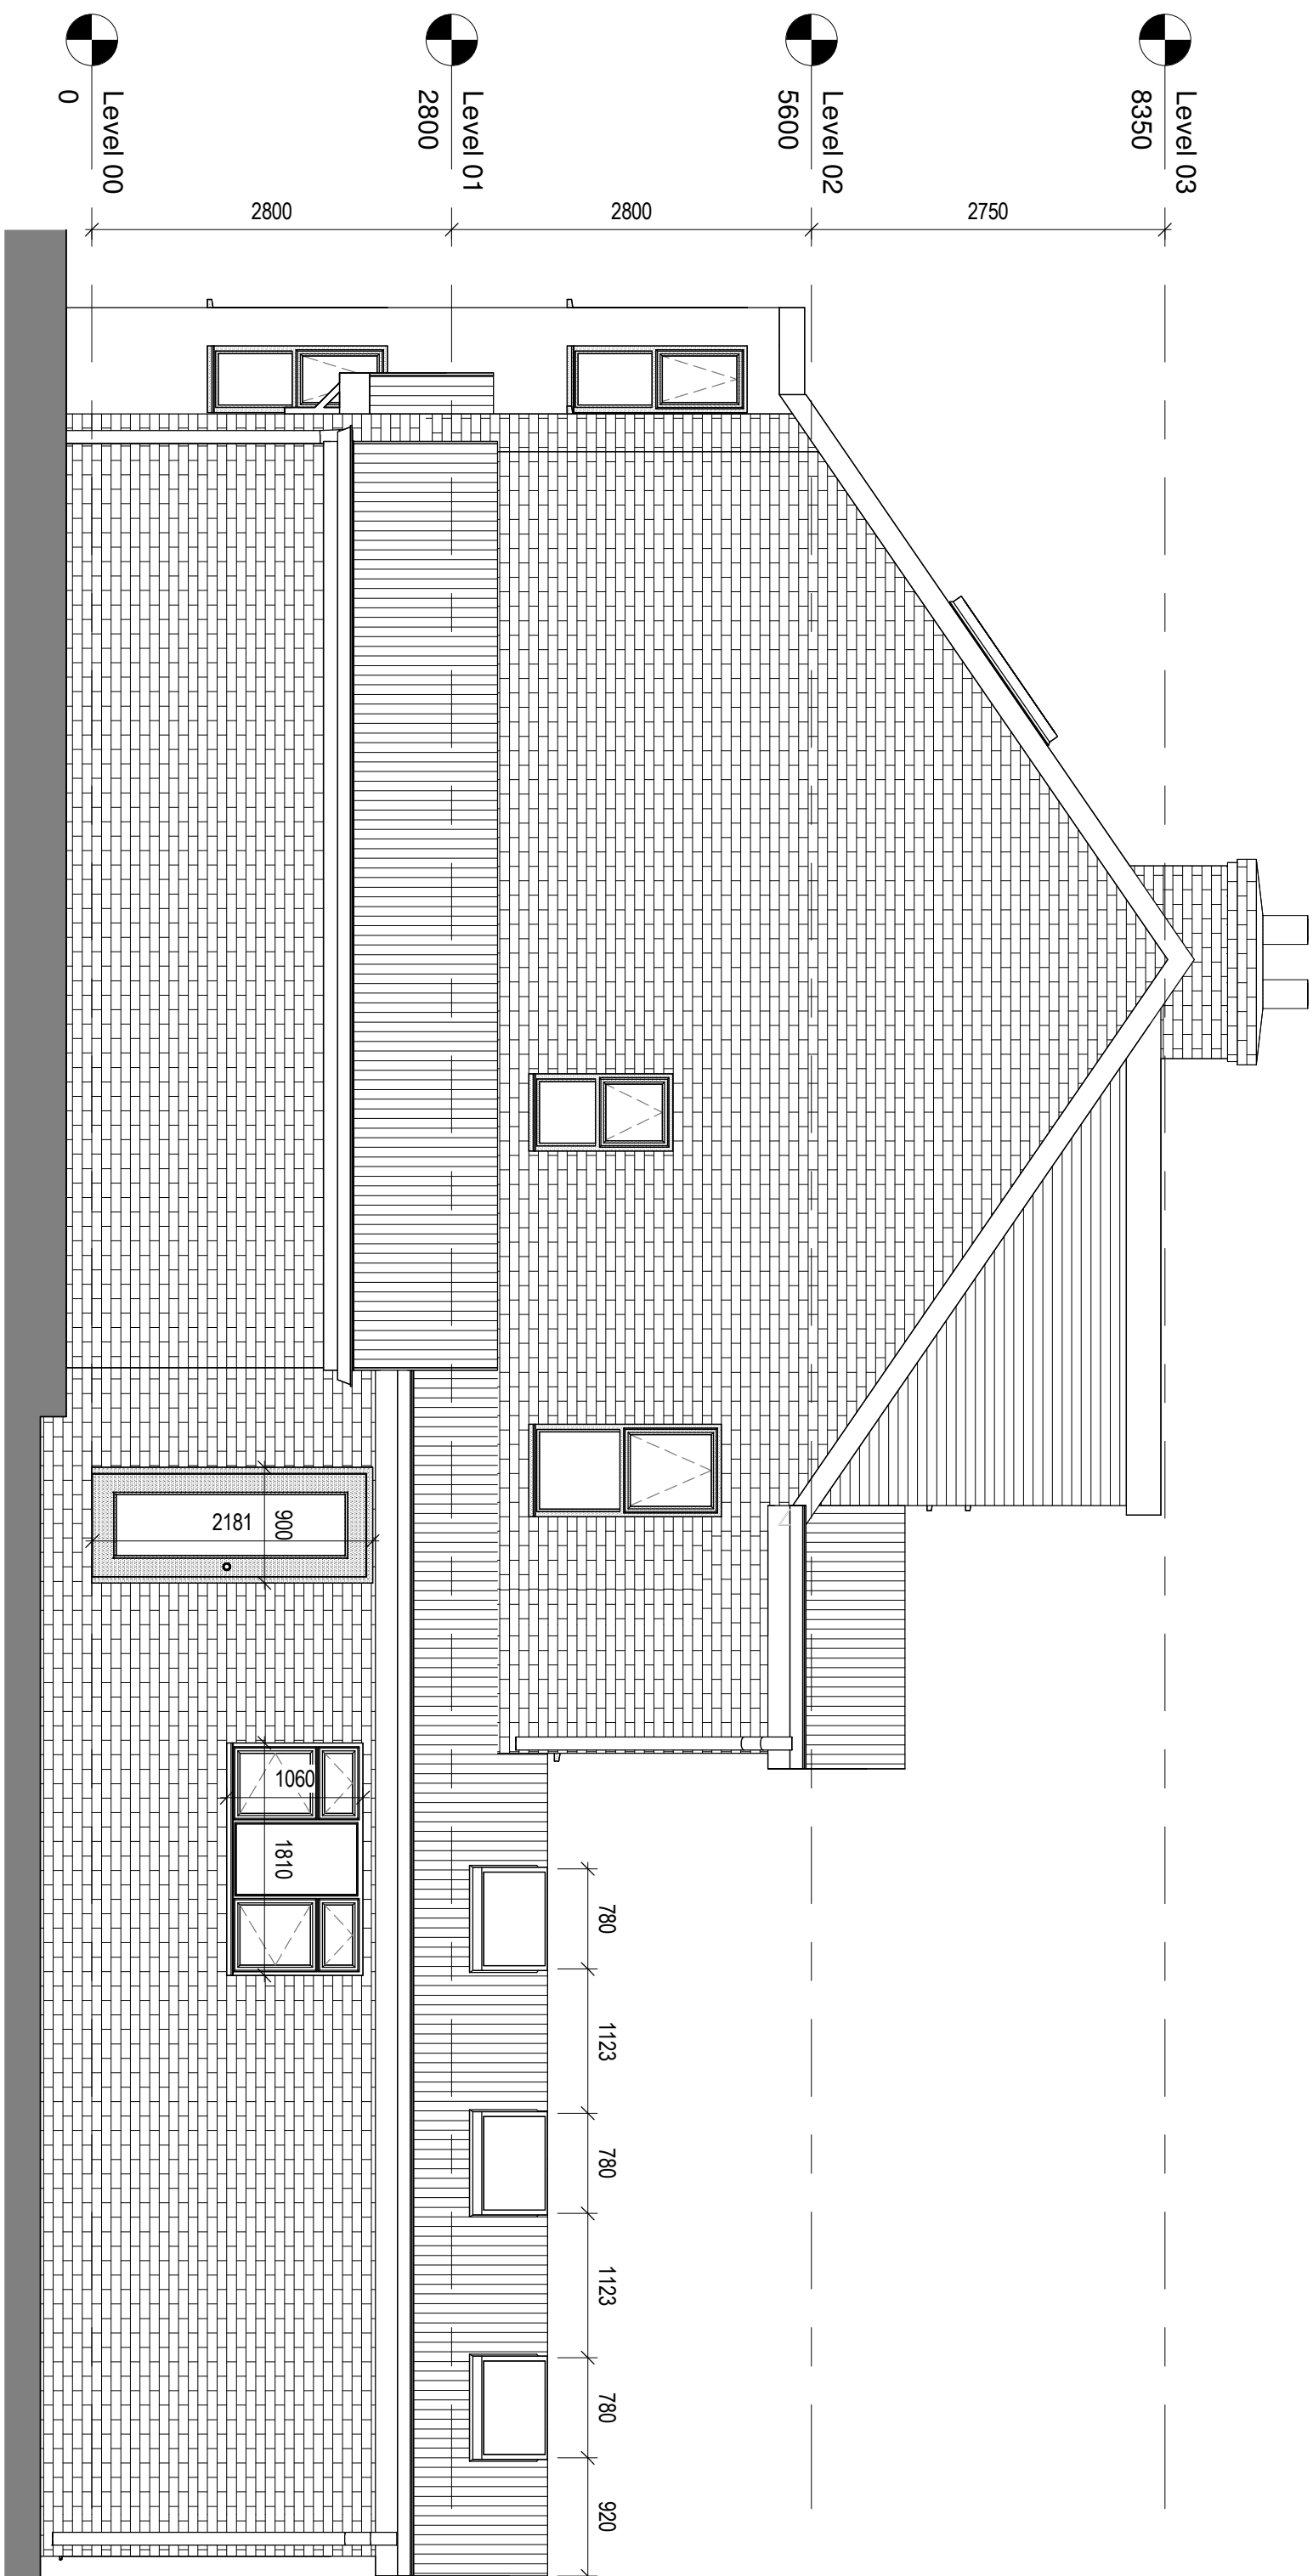

C	Revision 3	LDV	LDV	LDV	17/11/25
B	Revision 2	LDV	LDV	LDV	28/06/25
A	Revision 1	LDV	LDV	LDV	20/06/25
rev	description		drawn	checked	date
revisions					

status: **PRELIMINARY**
This drawing is protected under The Copyright, Designs and Patents Act 1988.
This drawing is produced for PLANNING PURPOSES ONLY and is not to be used for construction.

LDV Architecture

39 FLOERS ROAD
HOVE, WEST SUSSEX
BN3 3PD

TELEPHONE + 44(0)1453 541 588
EMAIL info@ldvarchitecture.co.uk

client: **Mrs & Mrs Wickens**

project: **47 North Parade**

title: **PROPOSED ELEVATIONS**

scale:	1 : 50	@ A1
date:	20/06/25	
drawn:	LDV	
checked:	LDV	
job no:	drawing no:	revision:
P2524	(08)-001	C