




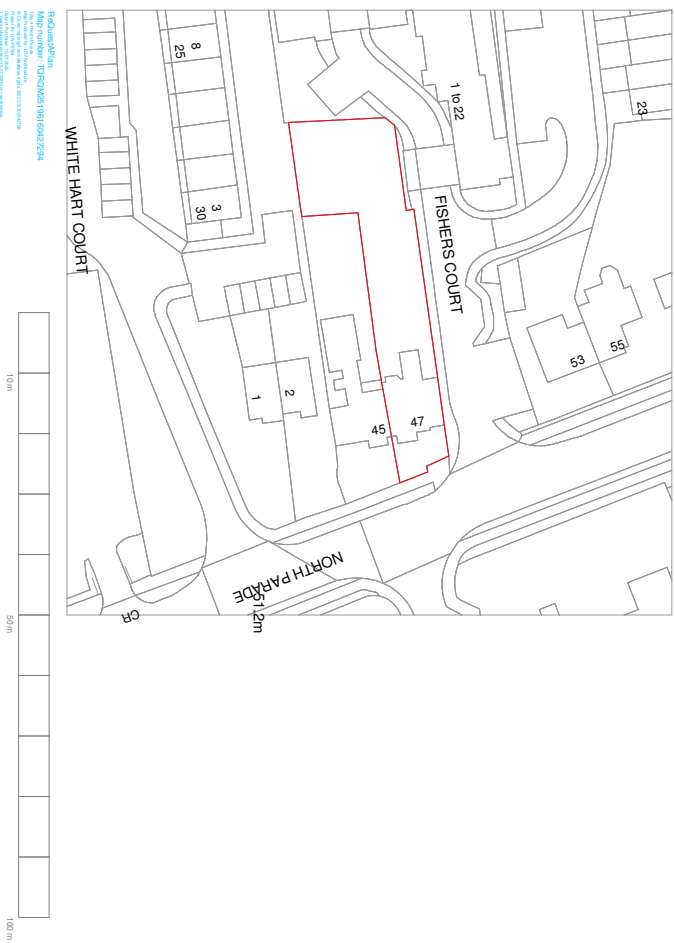

1
1 : 1250
Location Plan

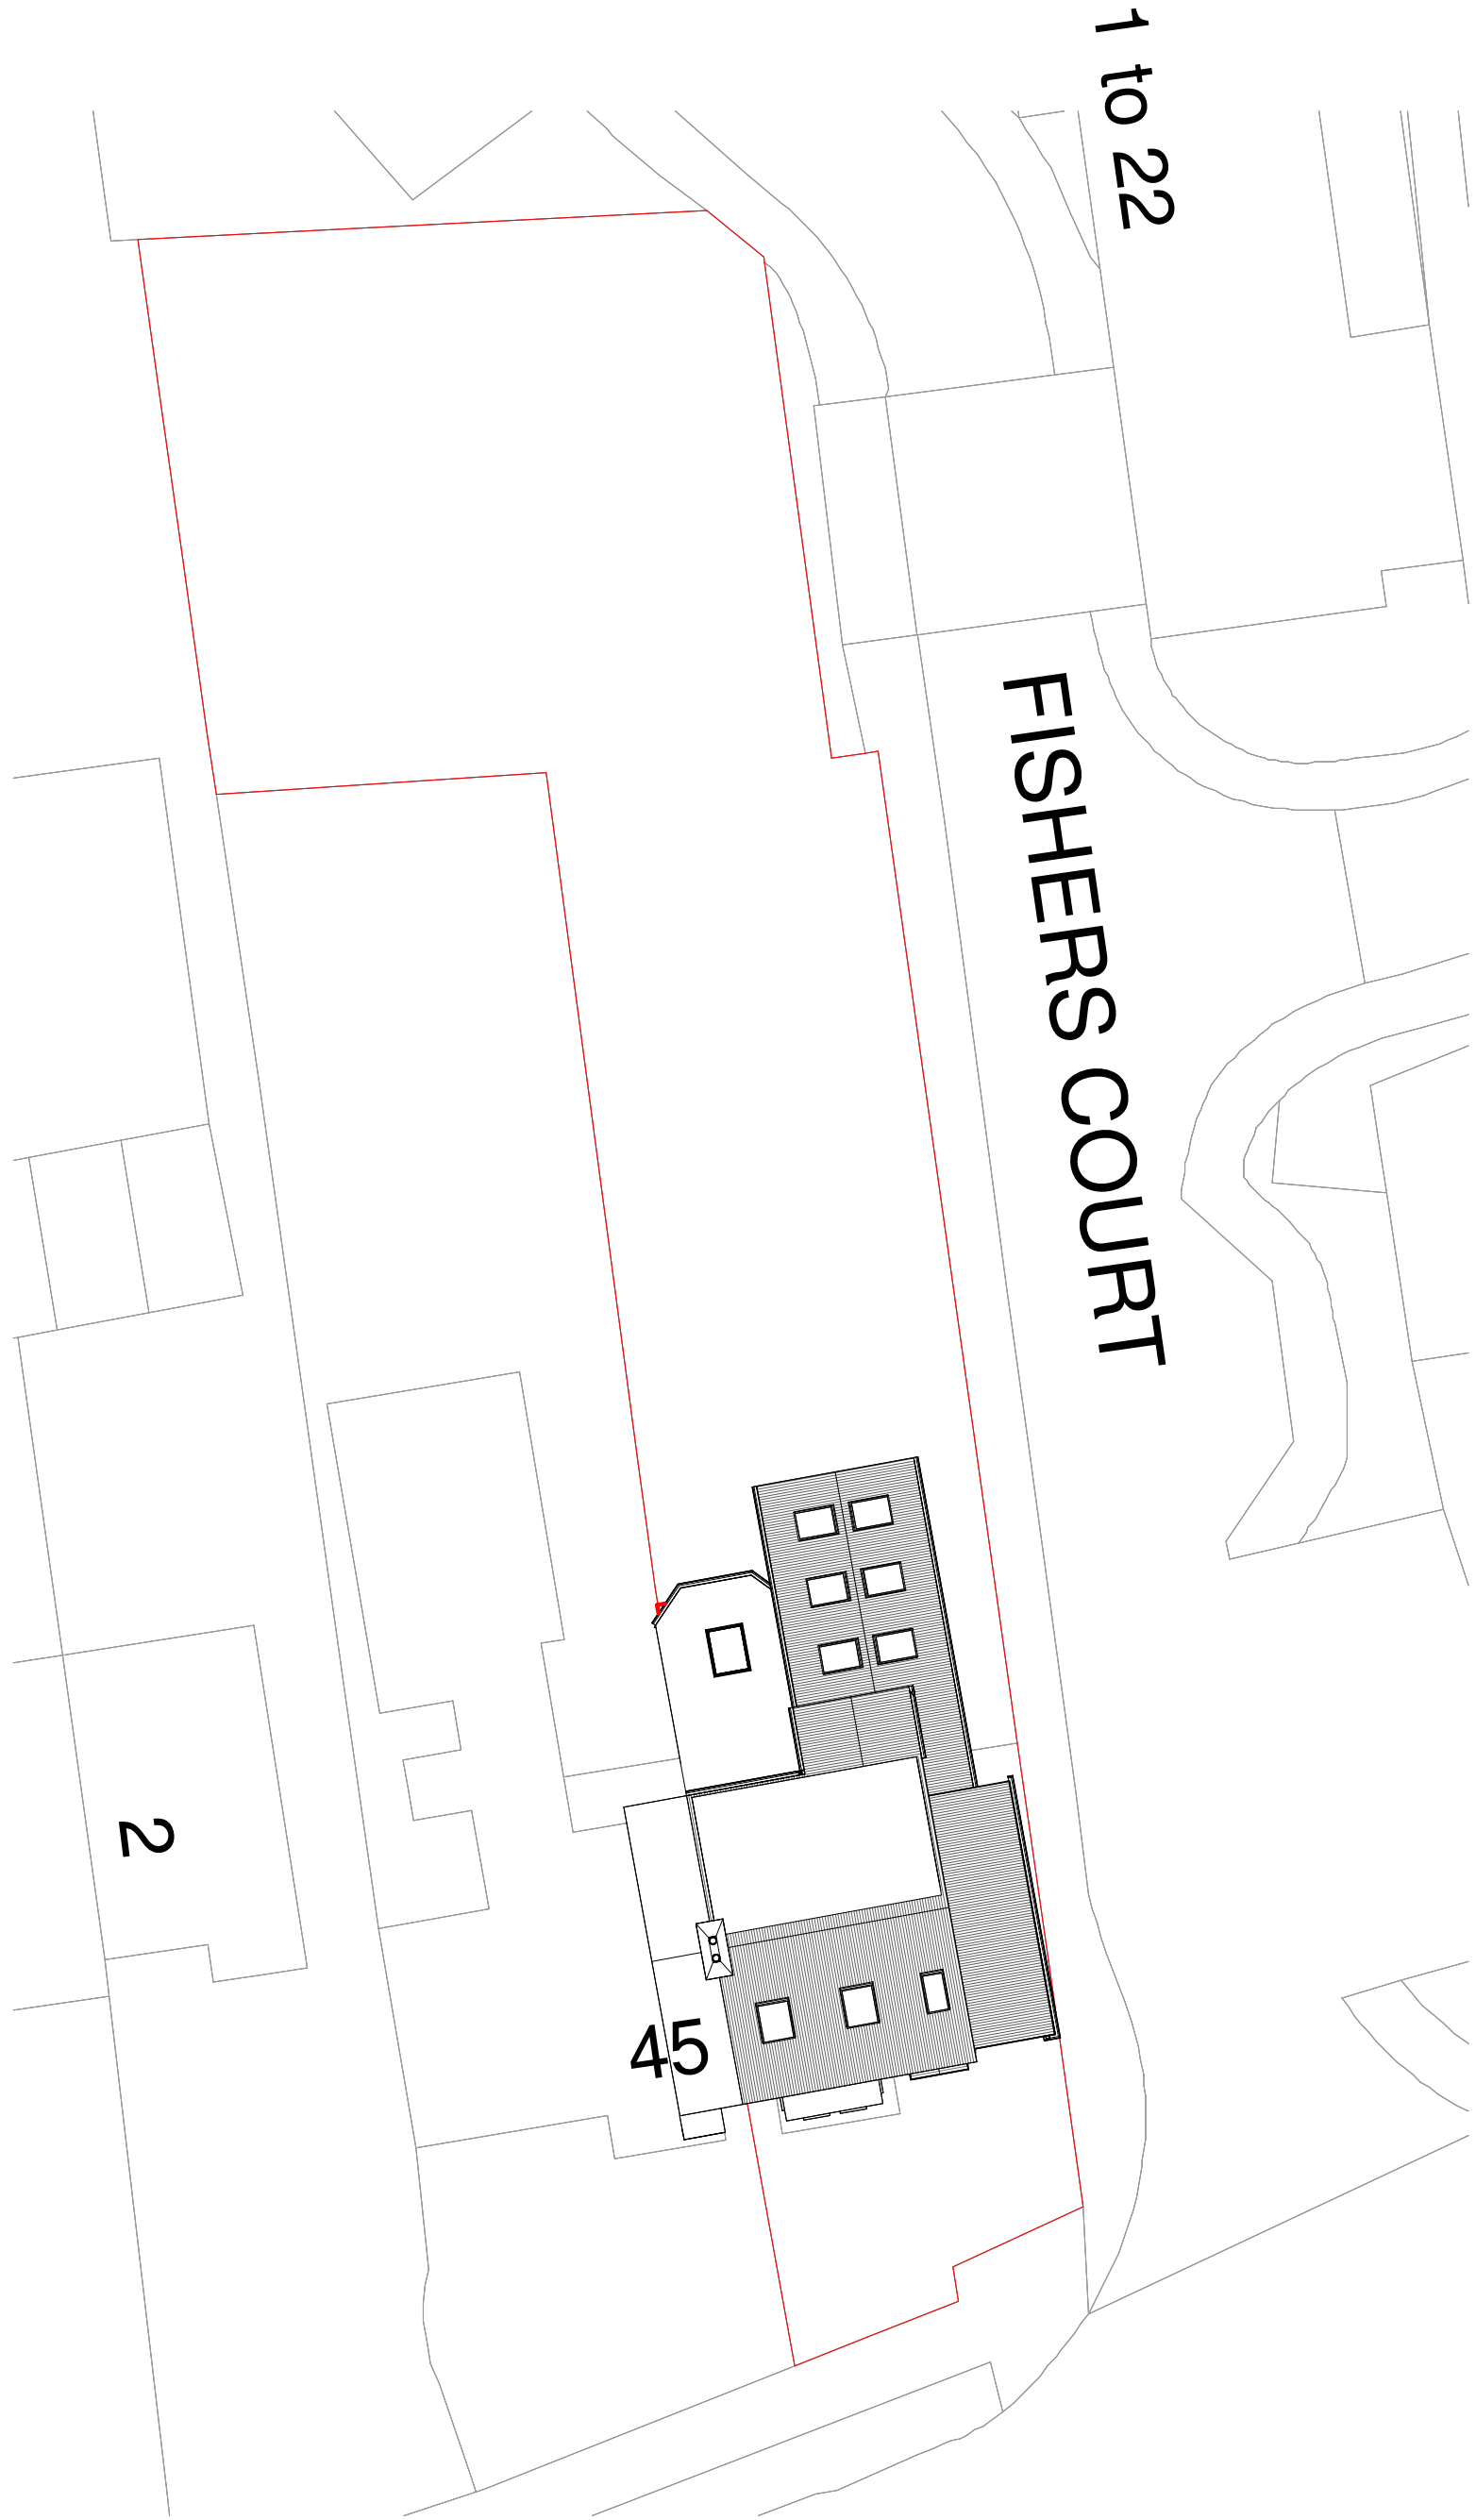

2
1 : 200
Site Plan

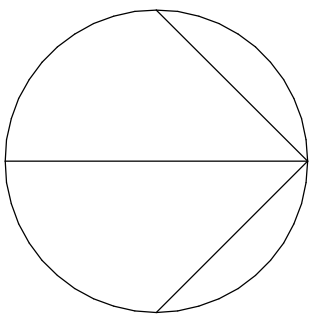

rev	description	drawn	checked	date
C	Revision 3	LDV	LDV	17/11/25
B	Revision 2	LDV	LDV	28/09/25
A	Revision 1	LDV	LDV	20/08/25

revisions

status: **PRELIMINARY**
This drawing is produced under The Copyright, Designs and Patents Act 1988.
This drawing is produced for PLANNING PURPOSES ONLY and is not to be used for construction.

LDV Architecture

39 FLOVERS ROAD
HORSHAM, WEST SUSSEX
RH13 9PD
TELEPHONE + 44(0)1403 541 588
EMAIL info@ldvarchitecture.co.uk

client: **M/R & MRS WICKENS**

project: **47 NORTH PARADE**

title: **LOCATION AND SITE PLANS**

scale: **As indicated @ A1**

date: **20/08/25**

drawn: **LDV**

checked: **LDV**

job no: **P2524** drawing no: **(01)-001** revision: **C**