



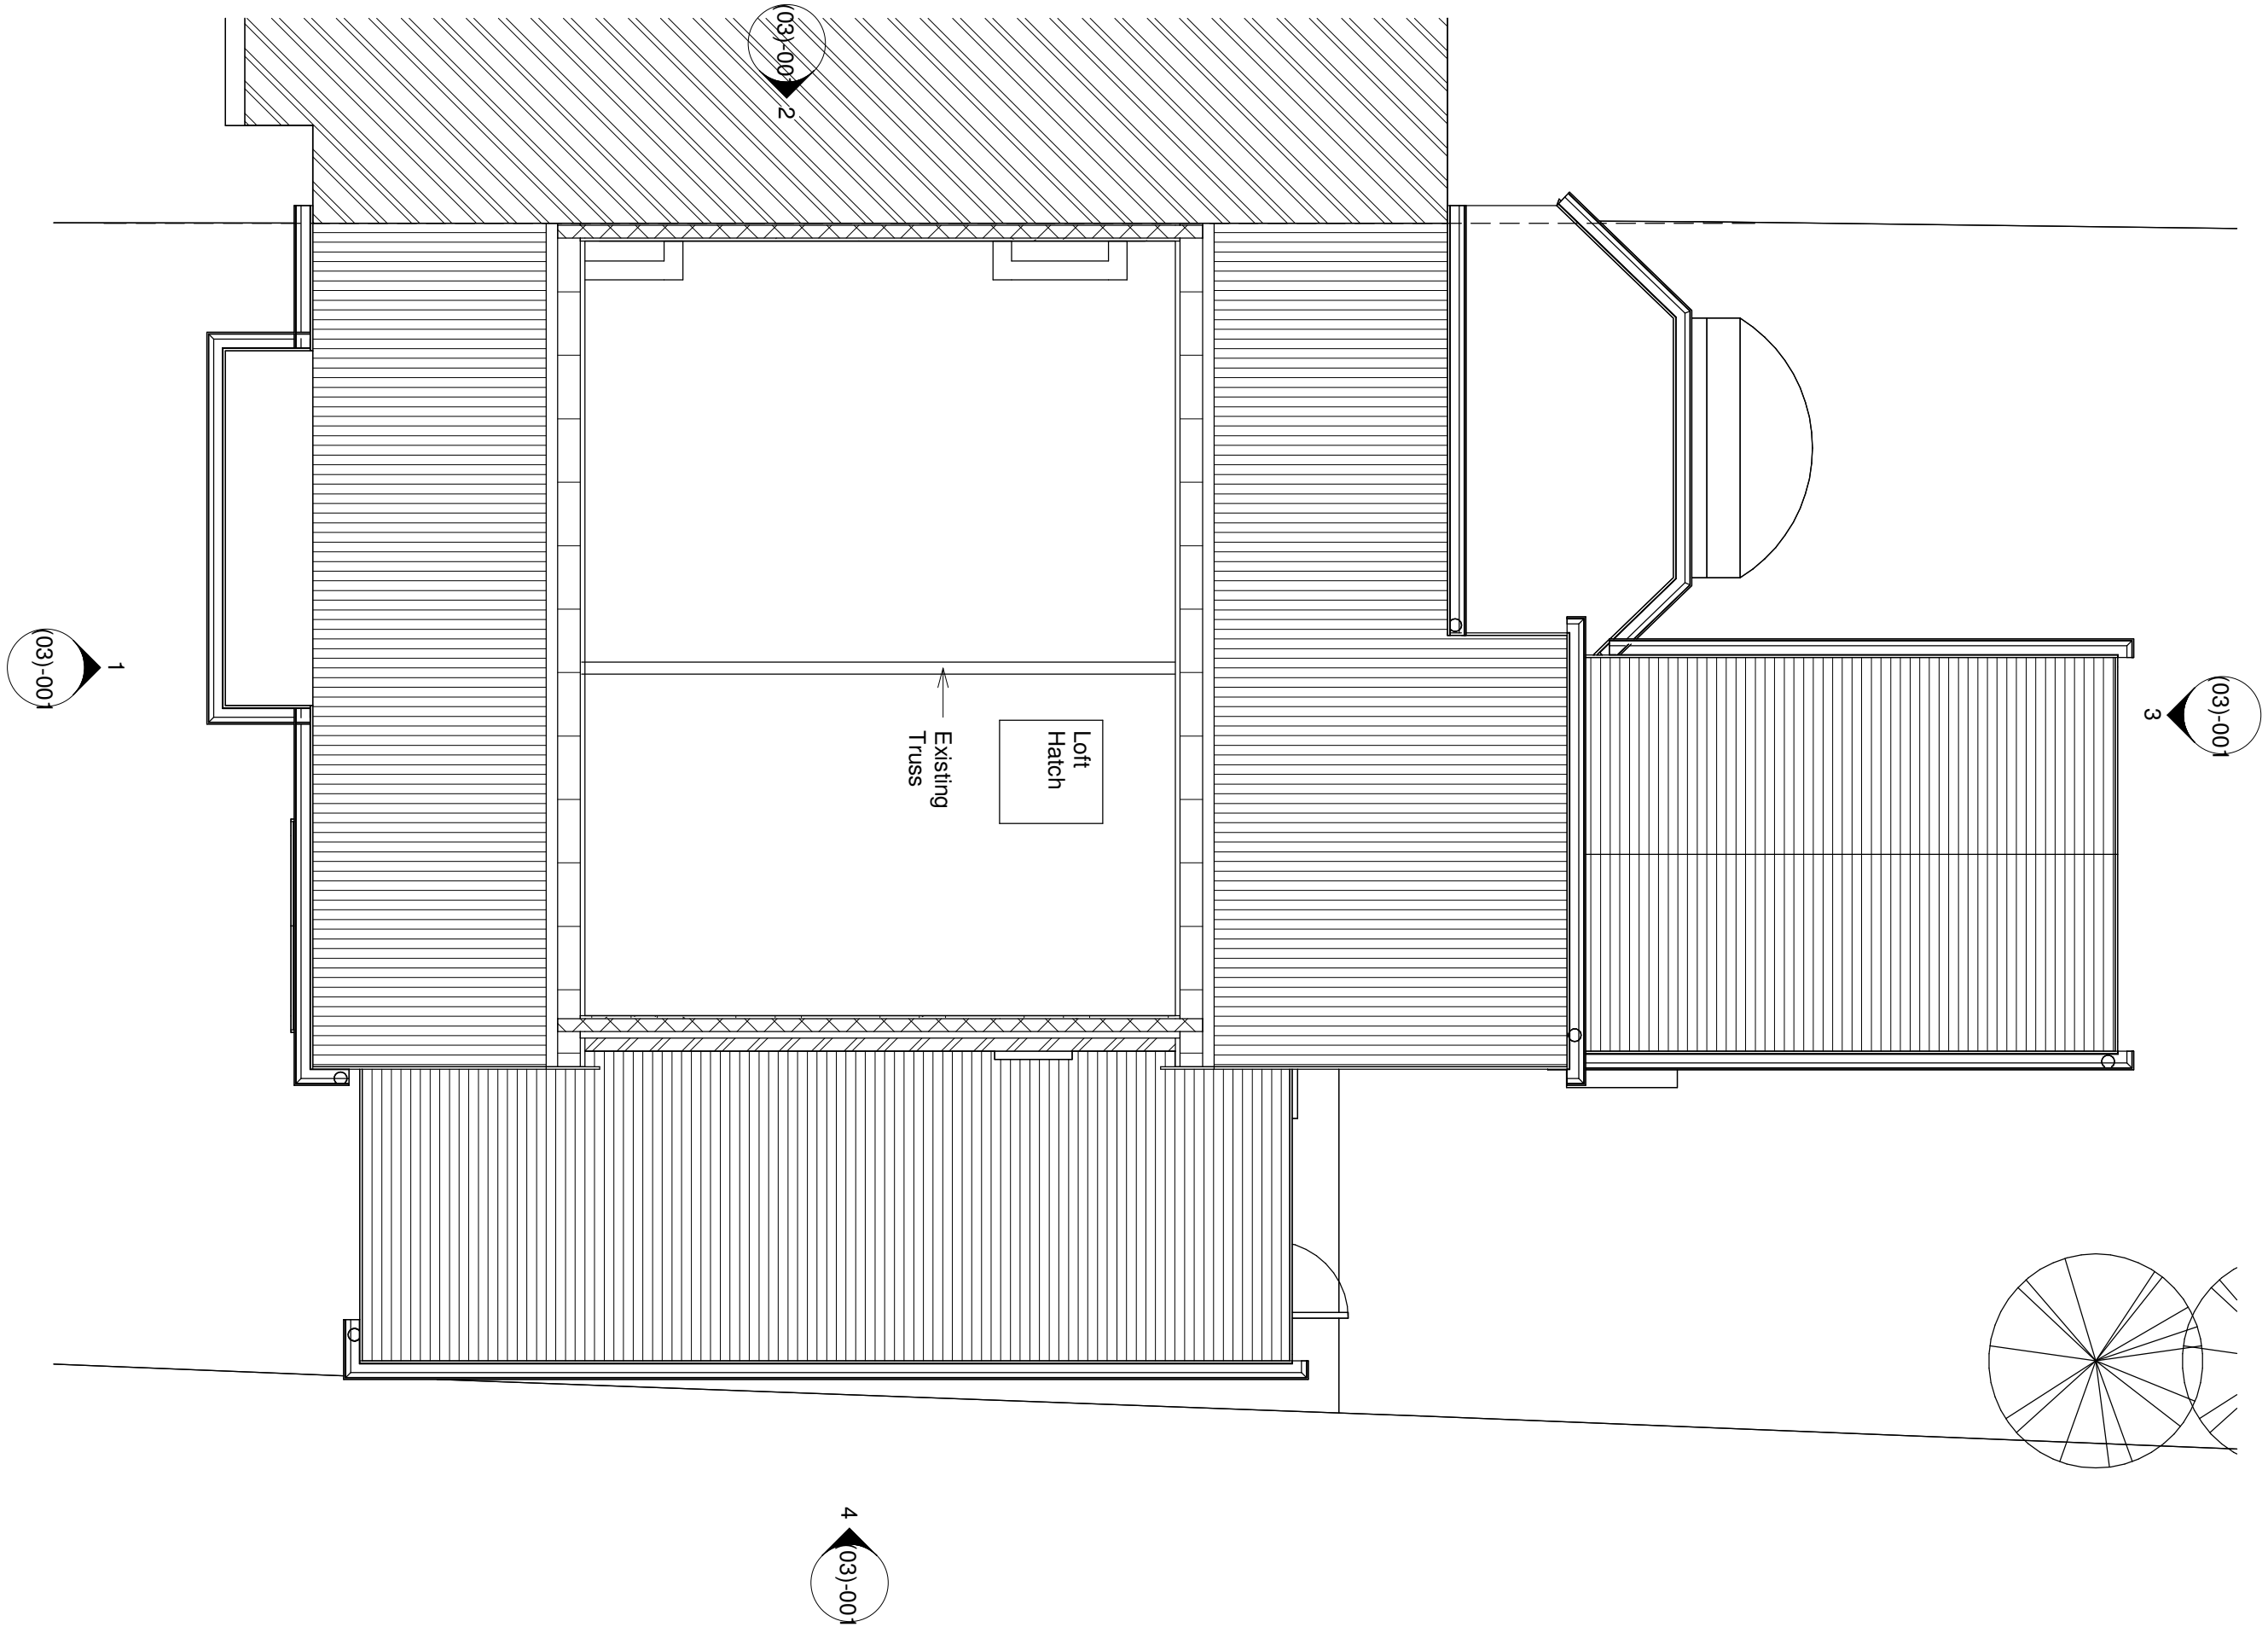

1 Loft Plan - Existing
1 : 50

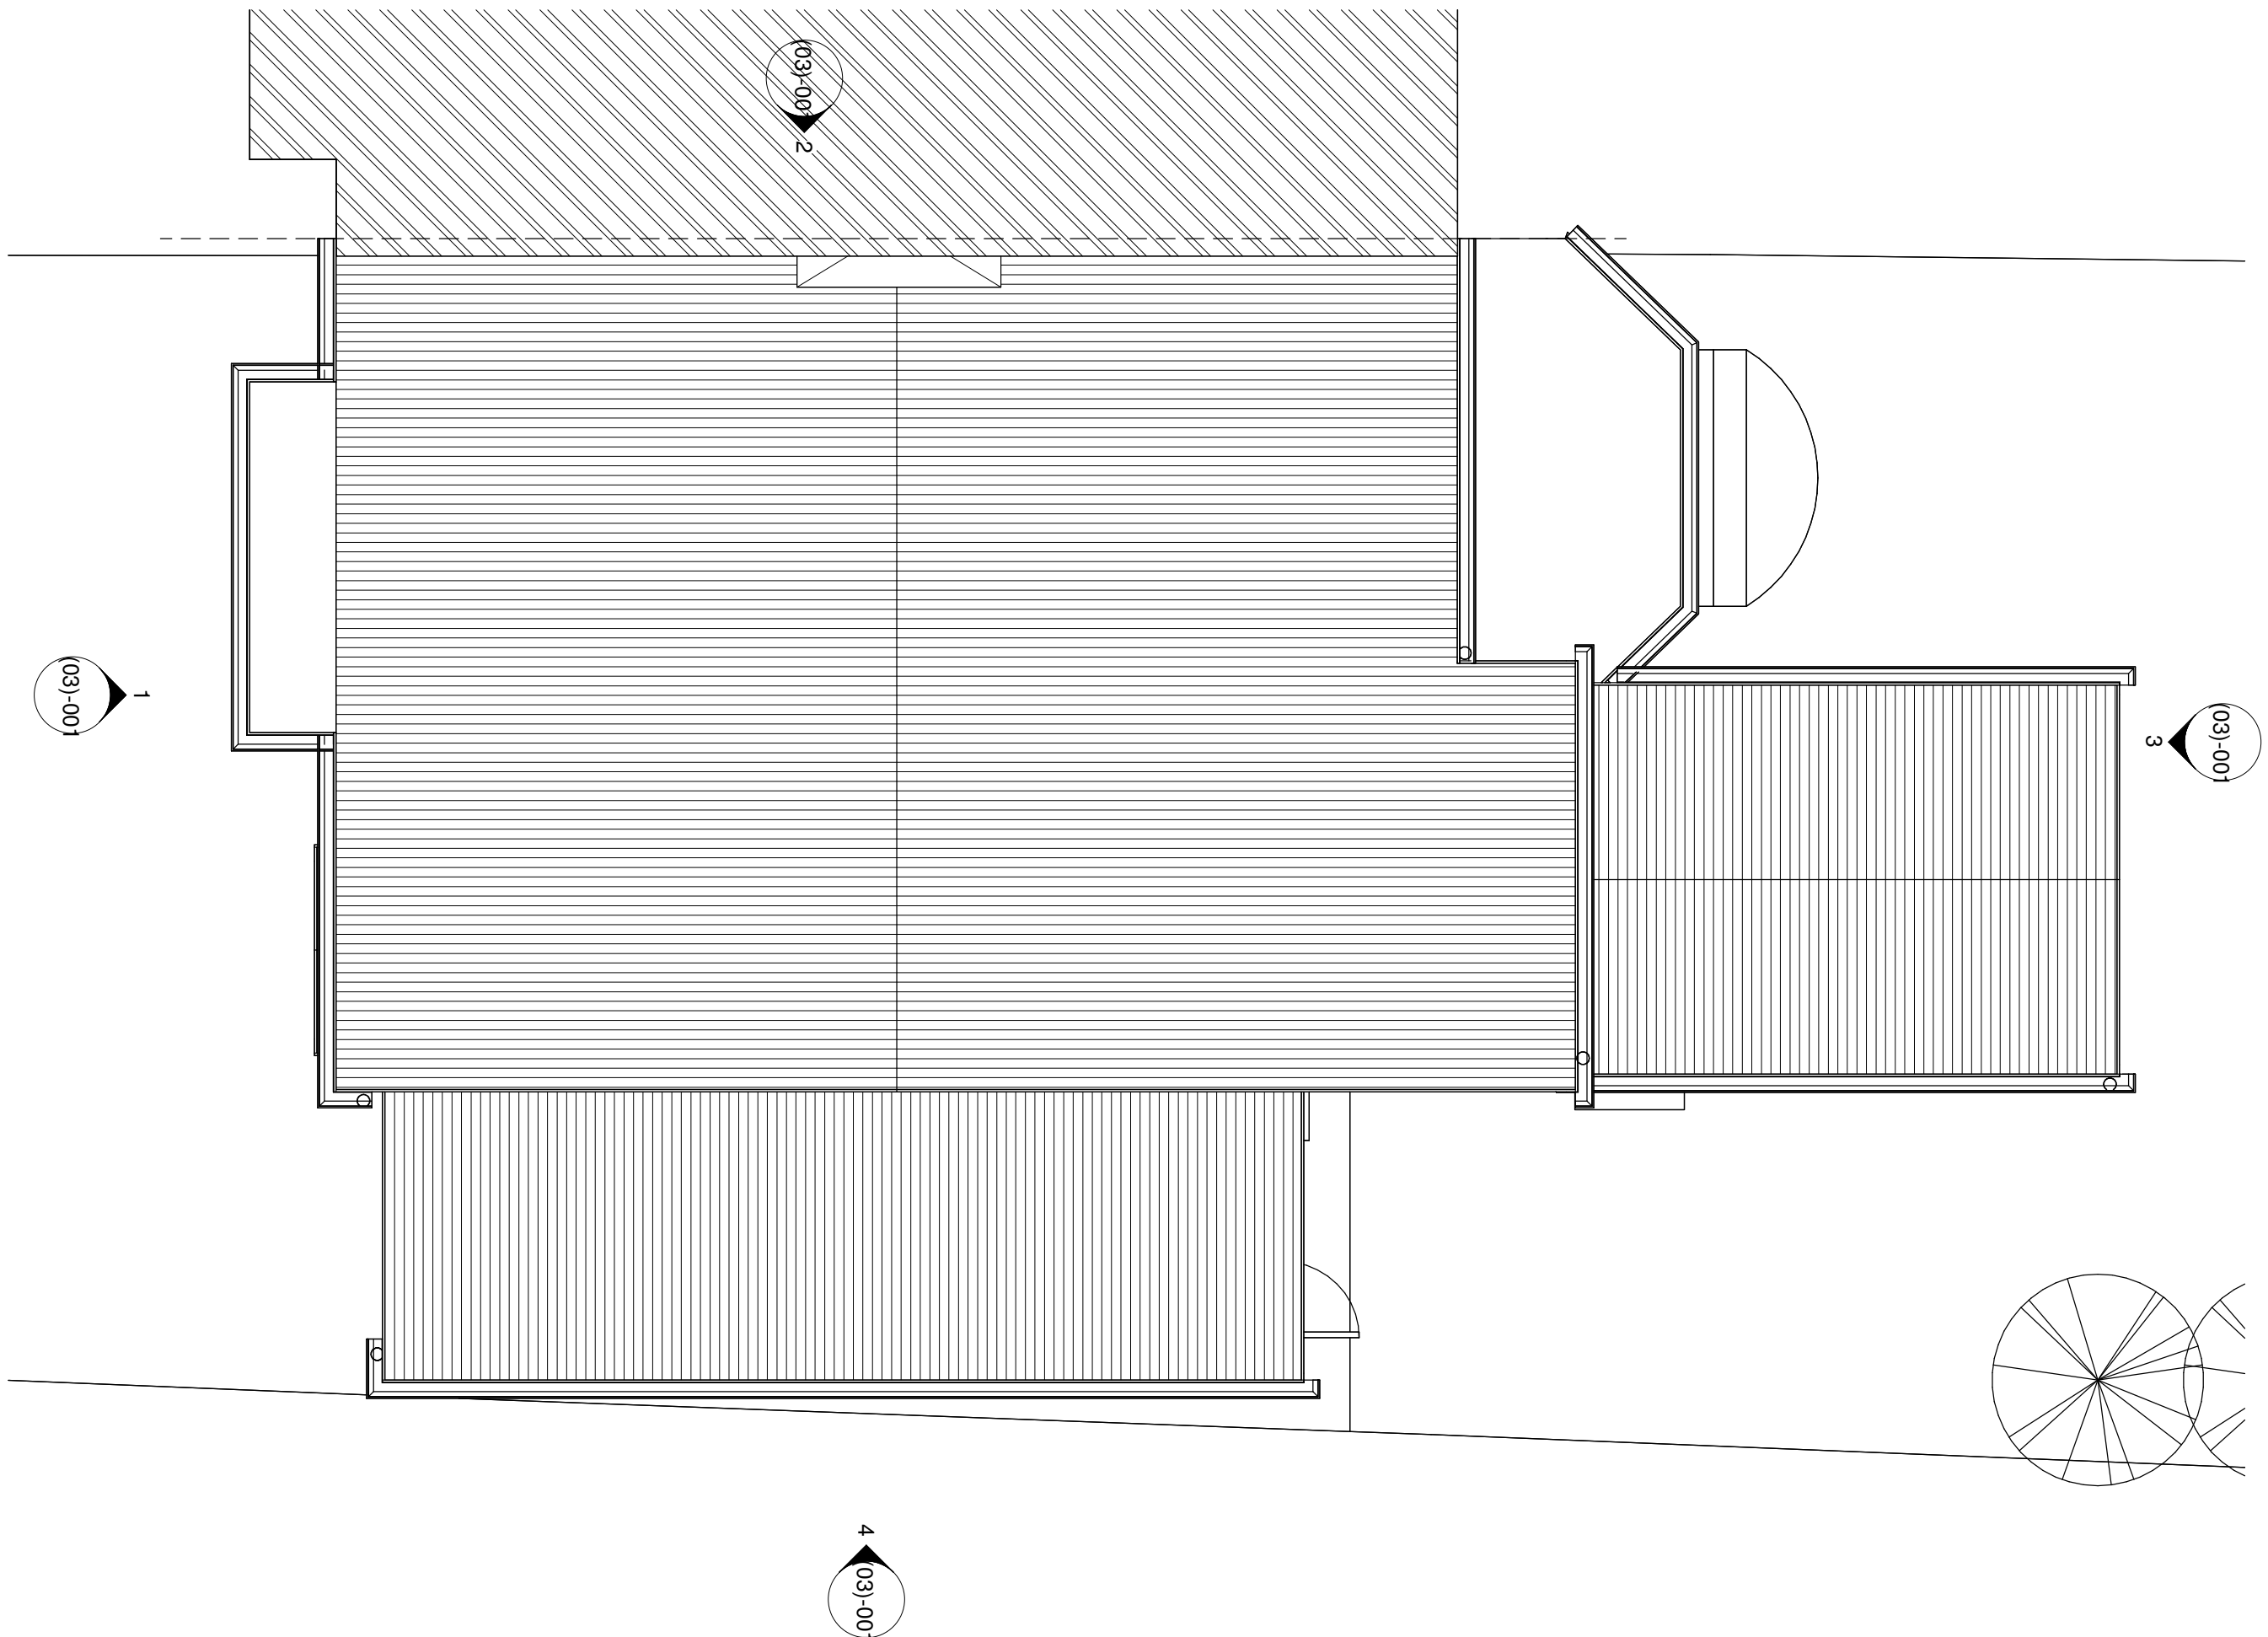

2 Roof Plan - Existing
1 : 50



A	Revision 1	LDV	LDV	20/08/25
rev	description	drawn	checked	date
revisions				

status: PRELIMINARY
This drawing is protected under The Copyright, Designs and Patents Act 1988.
This drawing is produced for PLANNING PURPOSES ONLY and is not to be used for construction.

LDV Architecture

39 FLORES ROAD
HOVE, WEST SUSSEX
BN3 9PD

TELEPHONE + 44 (0) 103 54 1586
EMAIL info@ldvarchitecture.co.uk

client: MR & MRS WICKENS

project: 47 NORTH PARADE

title: EXISTING PLANS 2

scale:	1 : 50	@ A1
date:	20/08/25	
drawn:	Author	
checked:	Checker	
job no:	drawing no:	revision:

P2524 (02)-002

A