




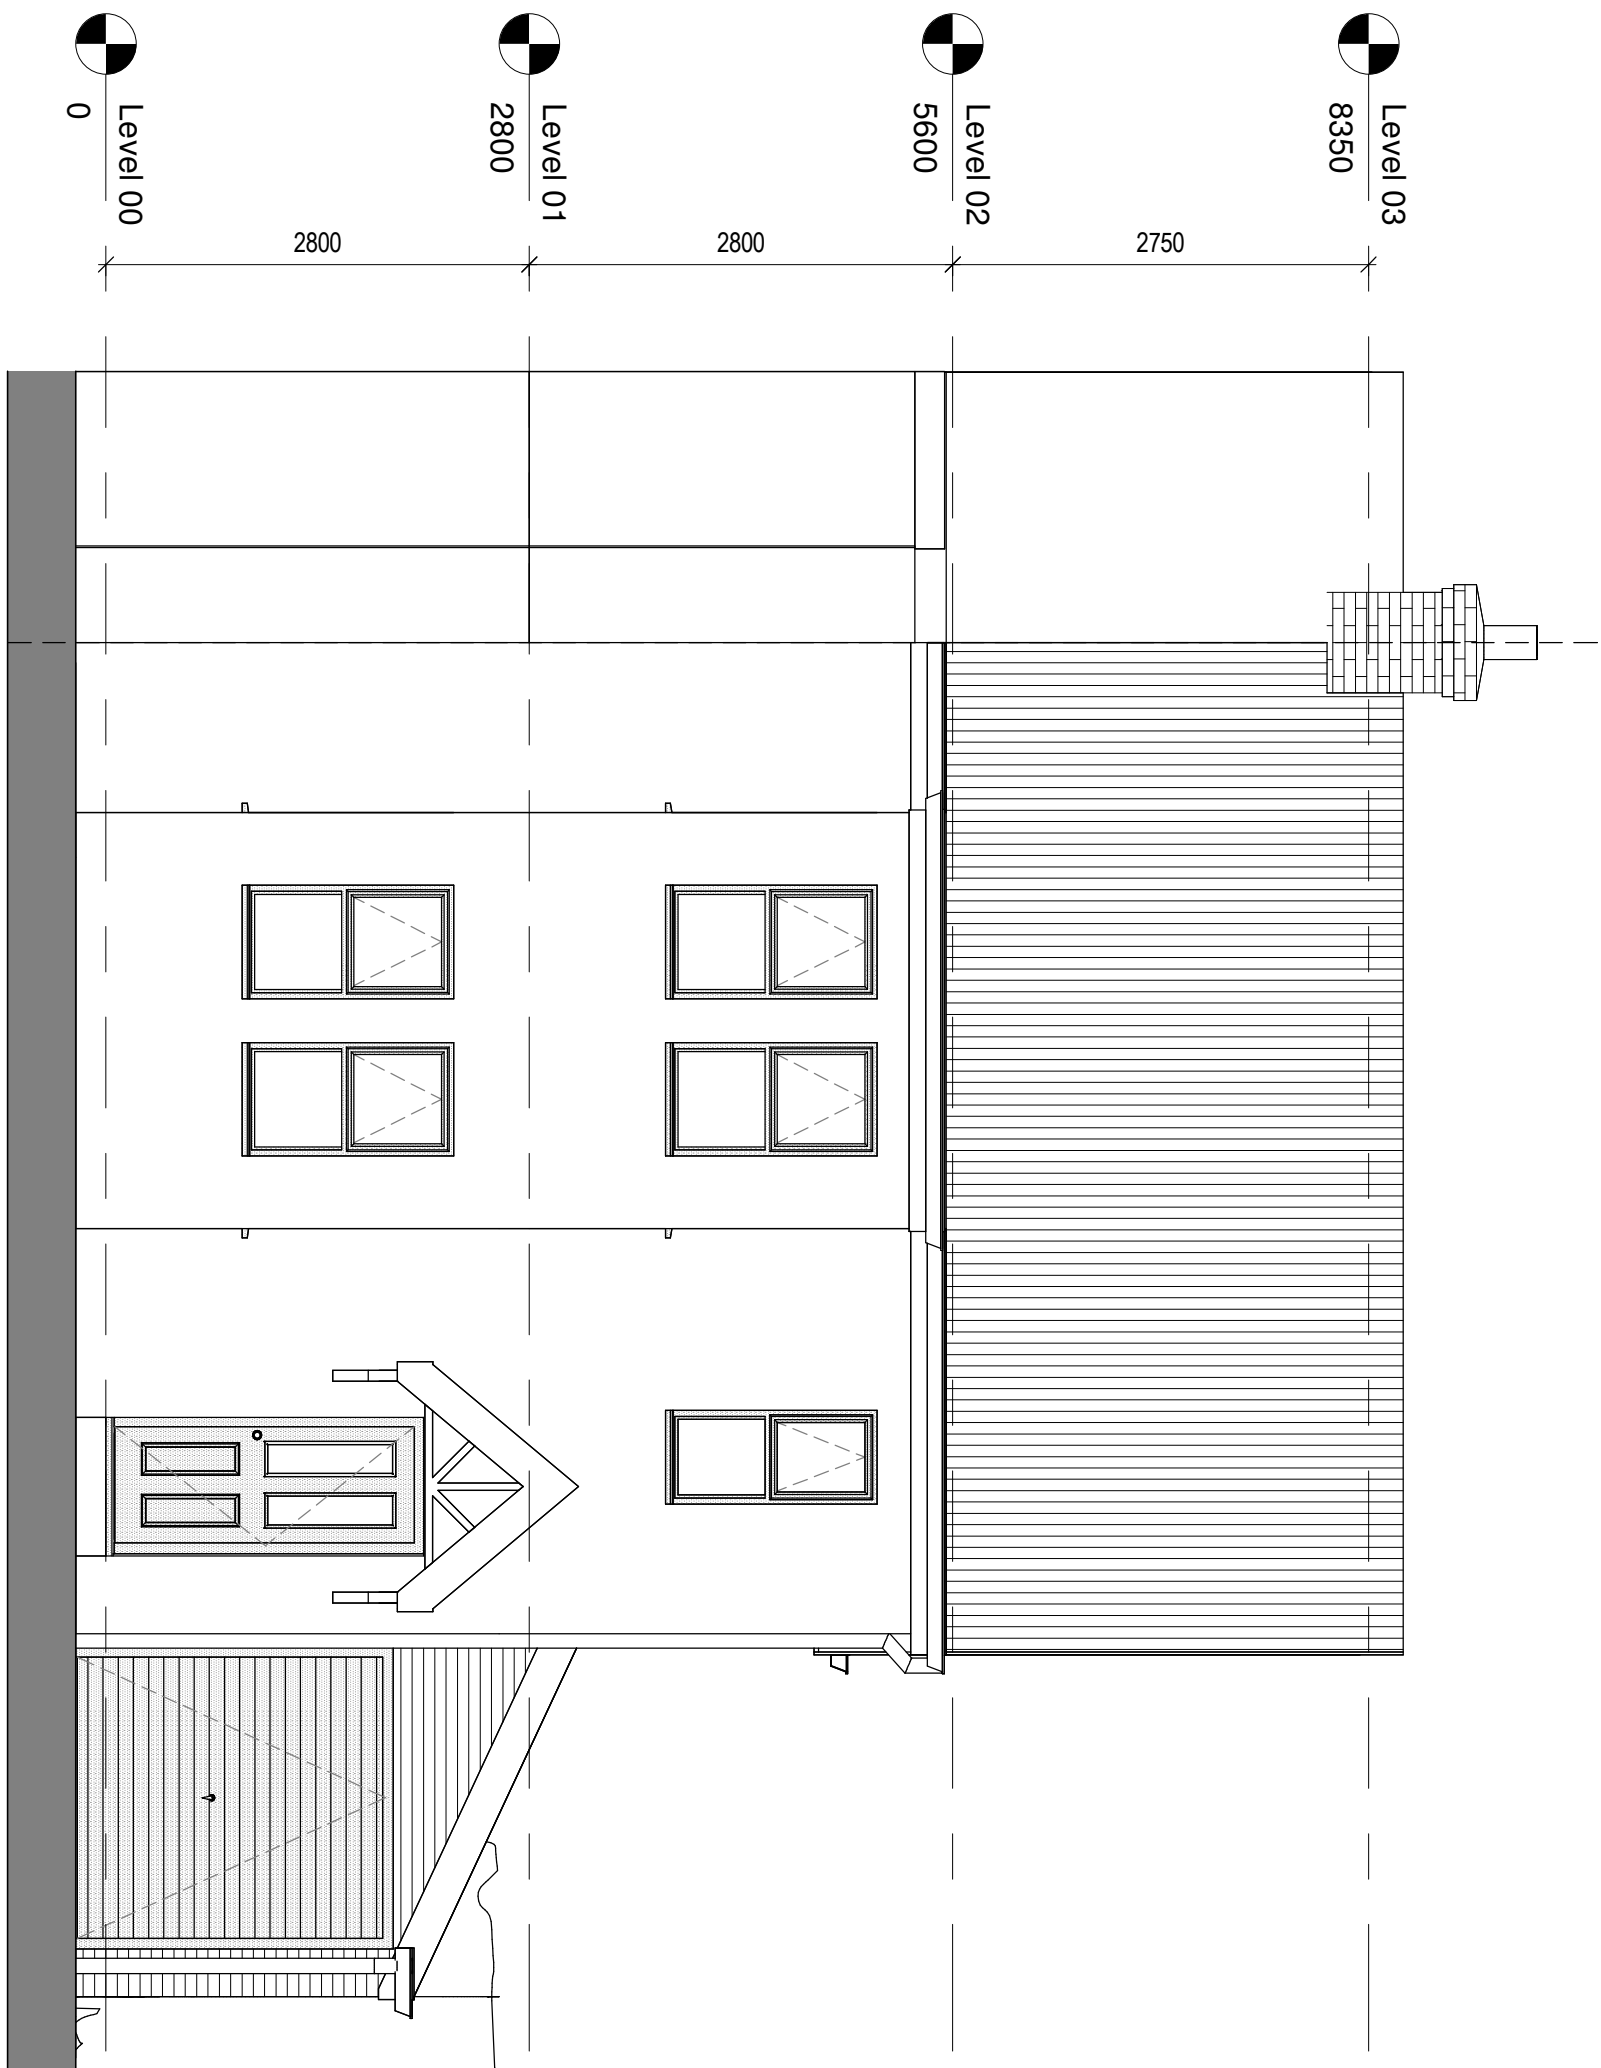


1 Front Elevation - Existing
1 : 50

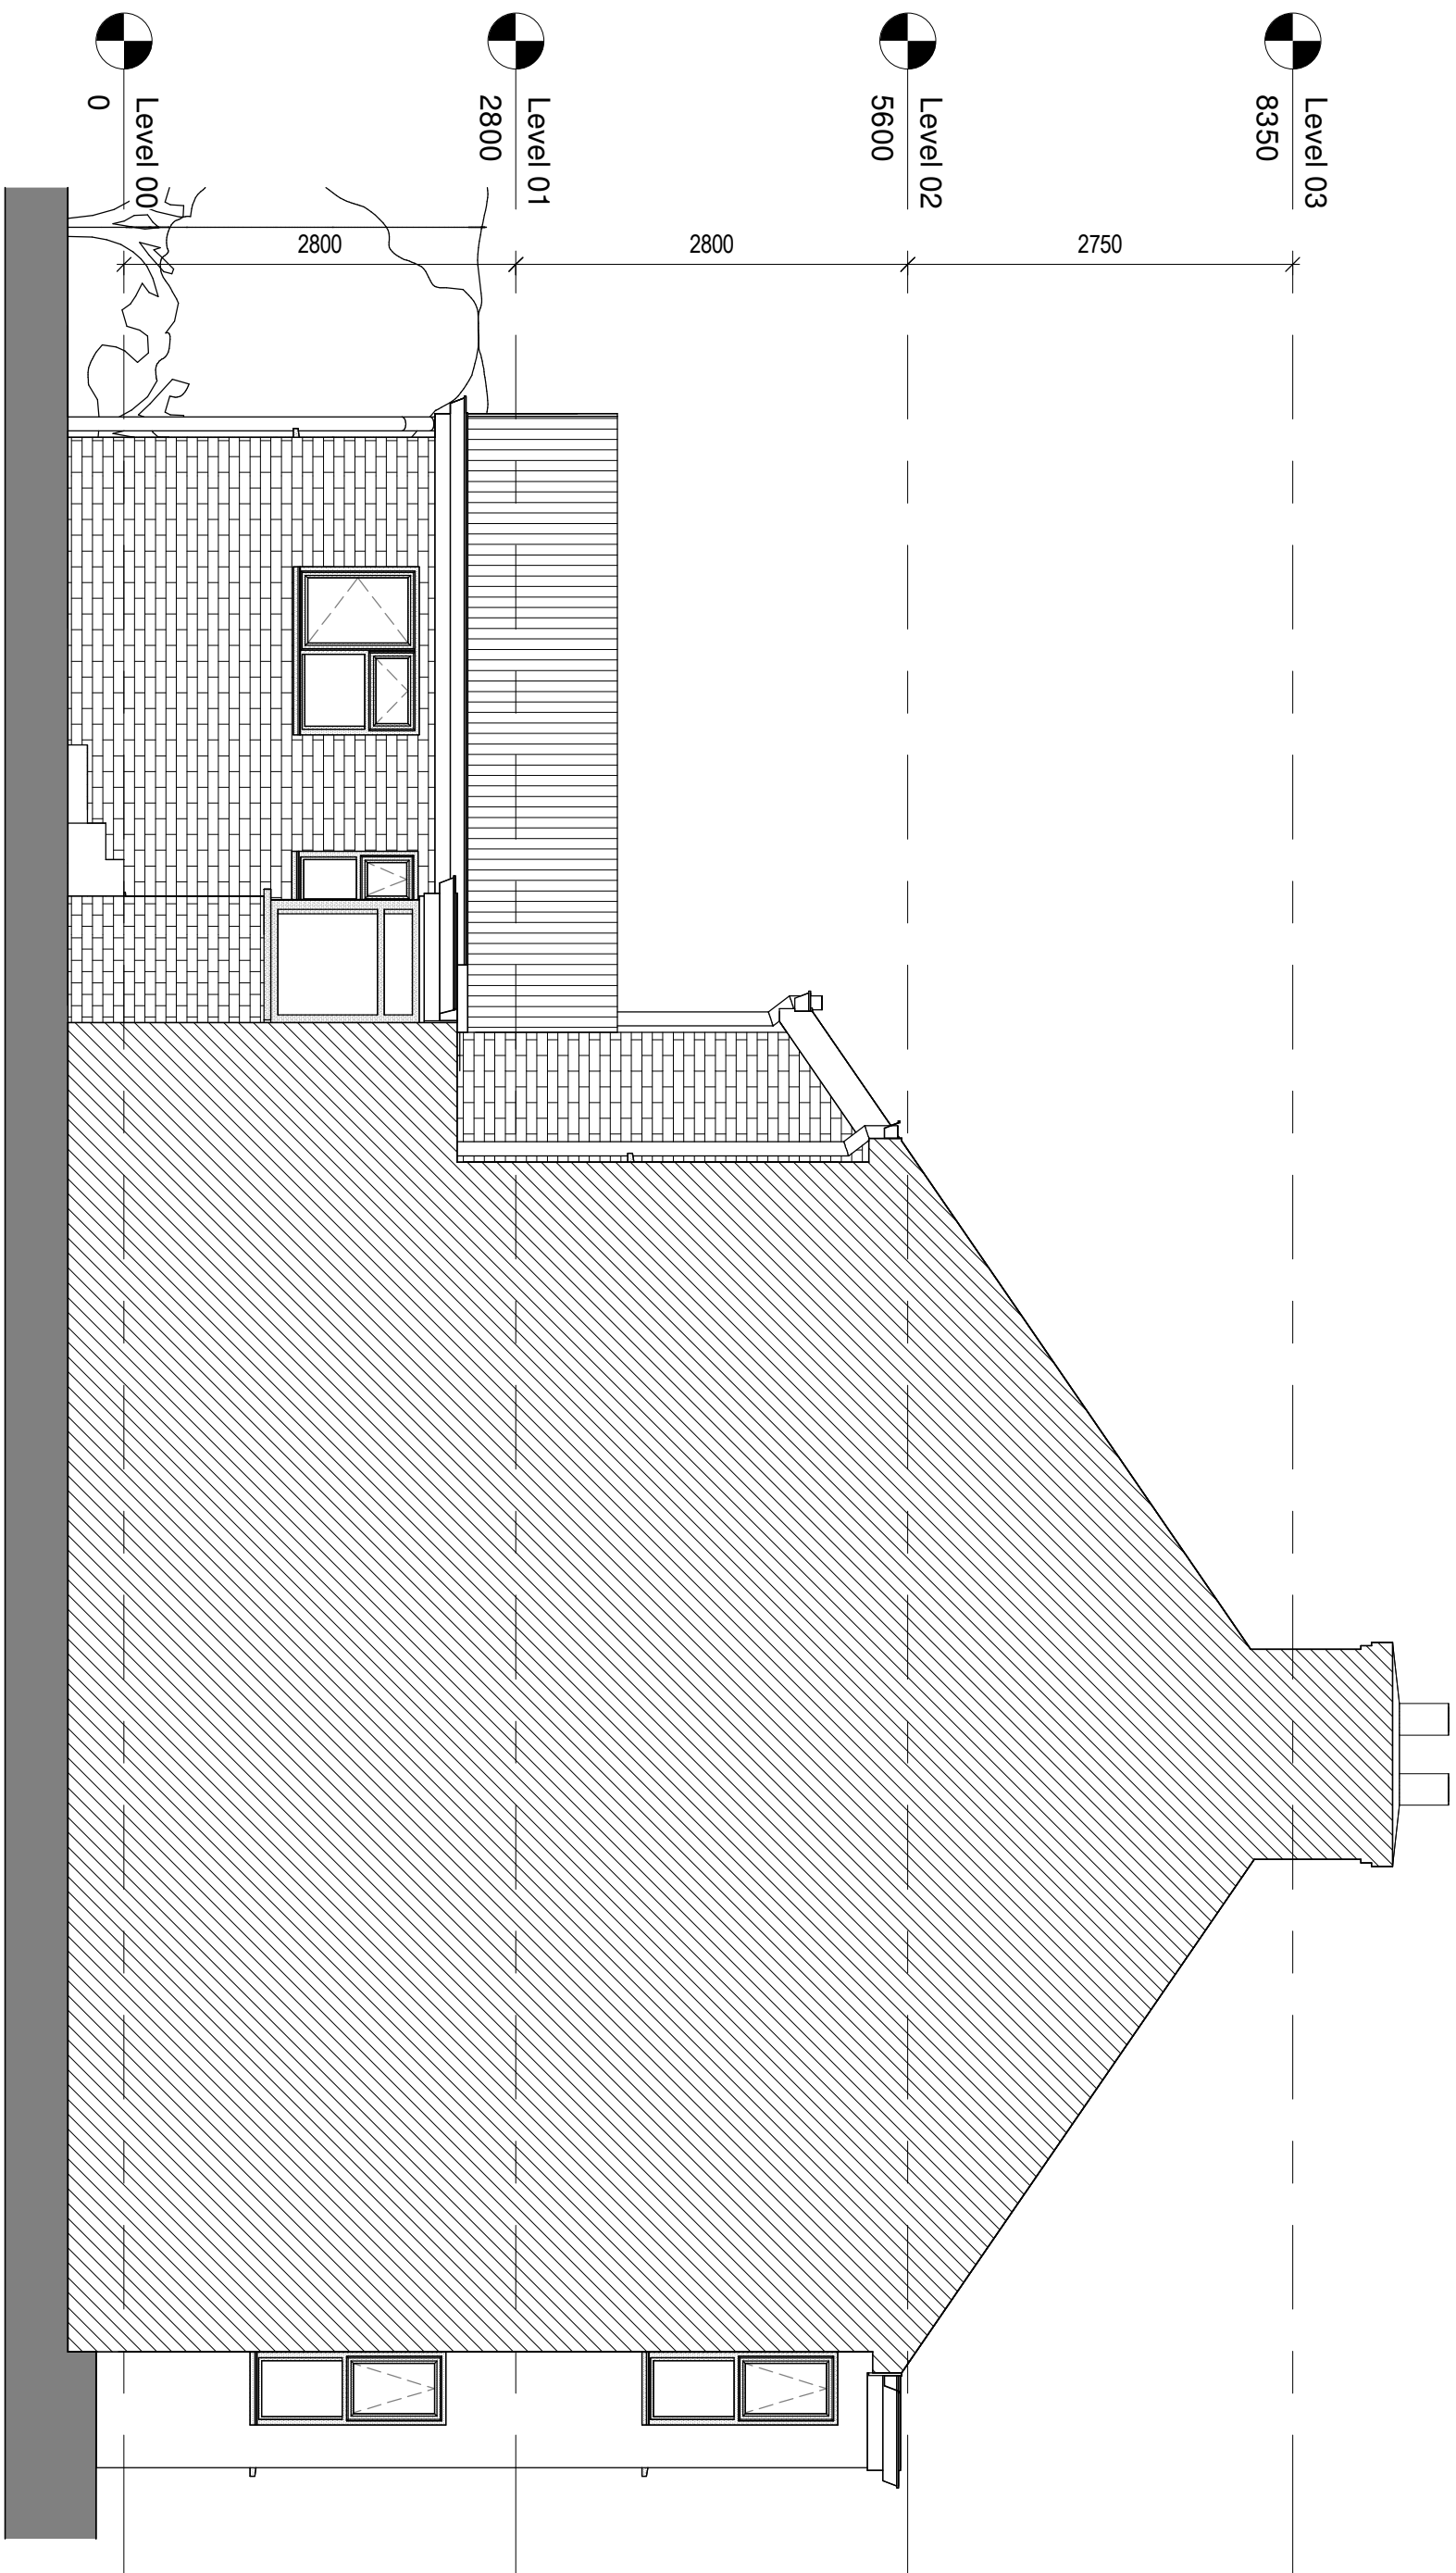

2 South Elevation - Existing
1 : 50

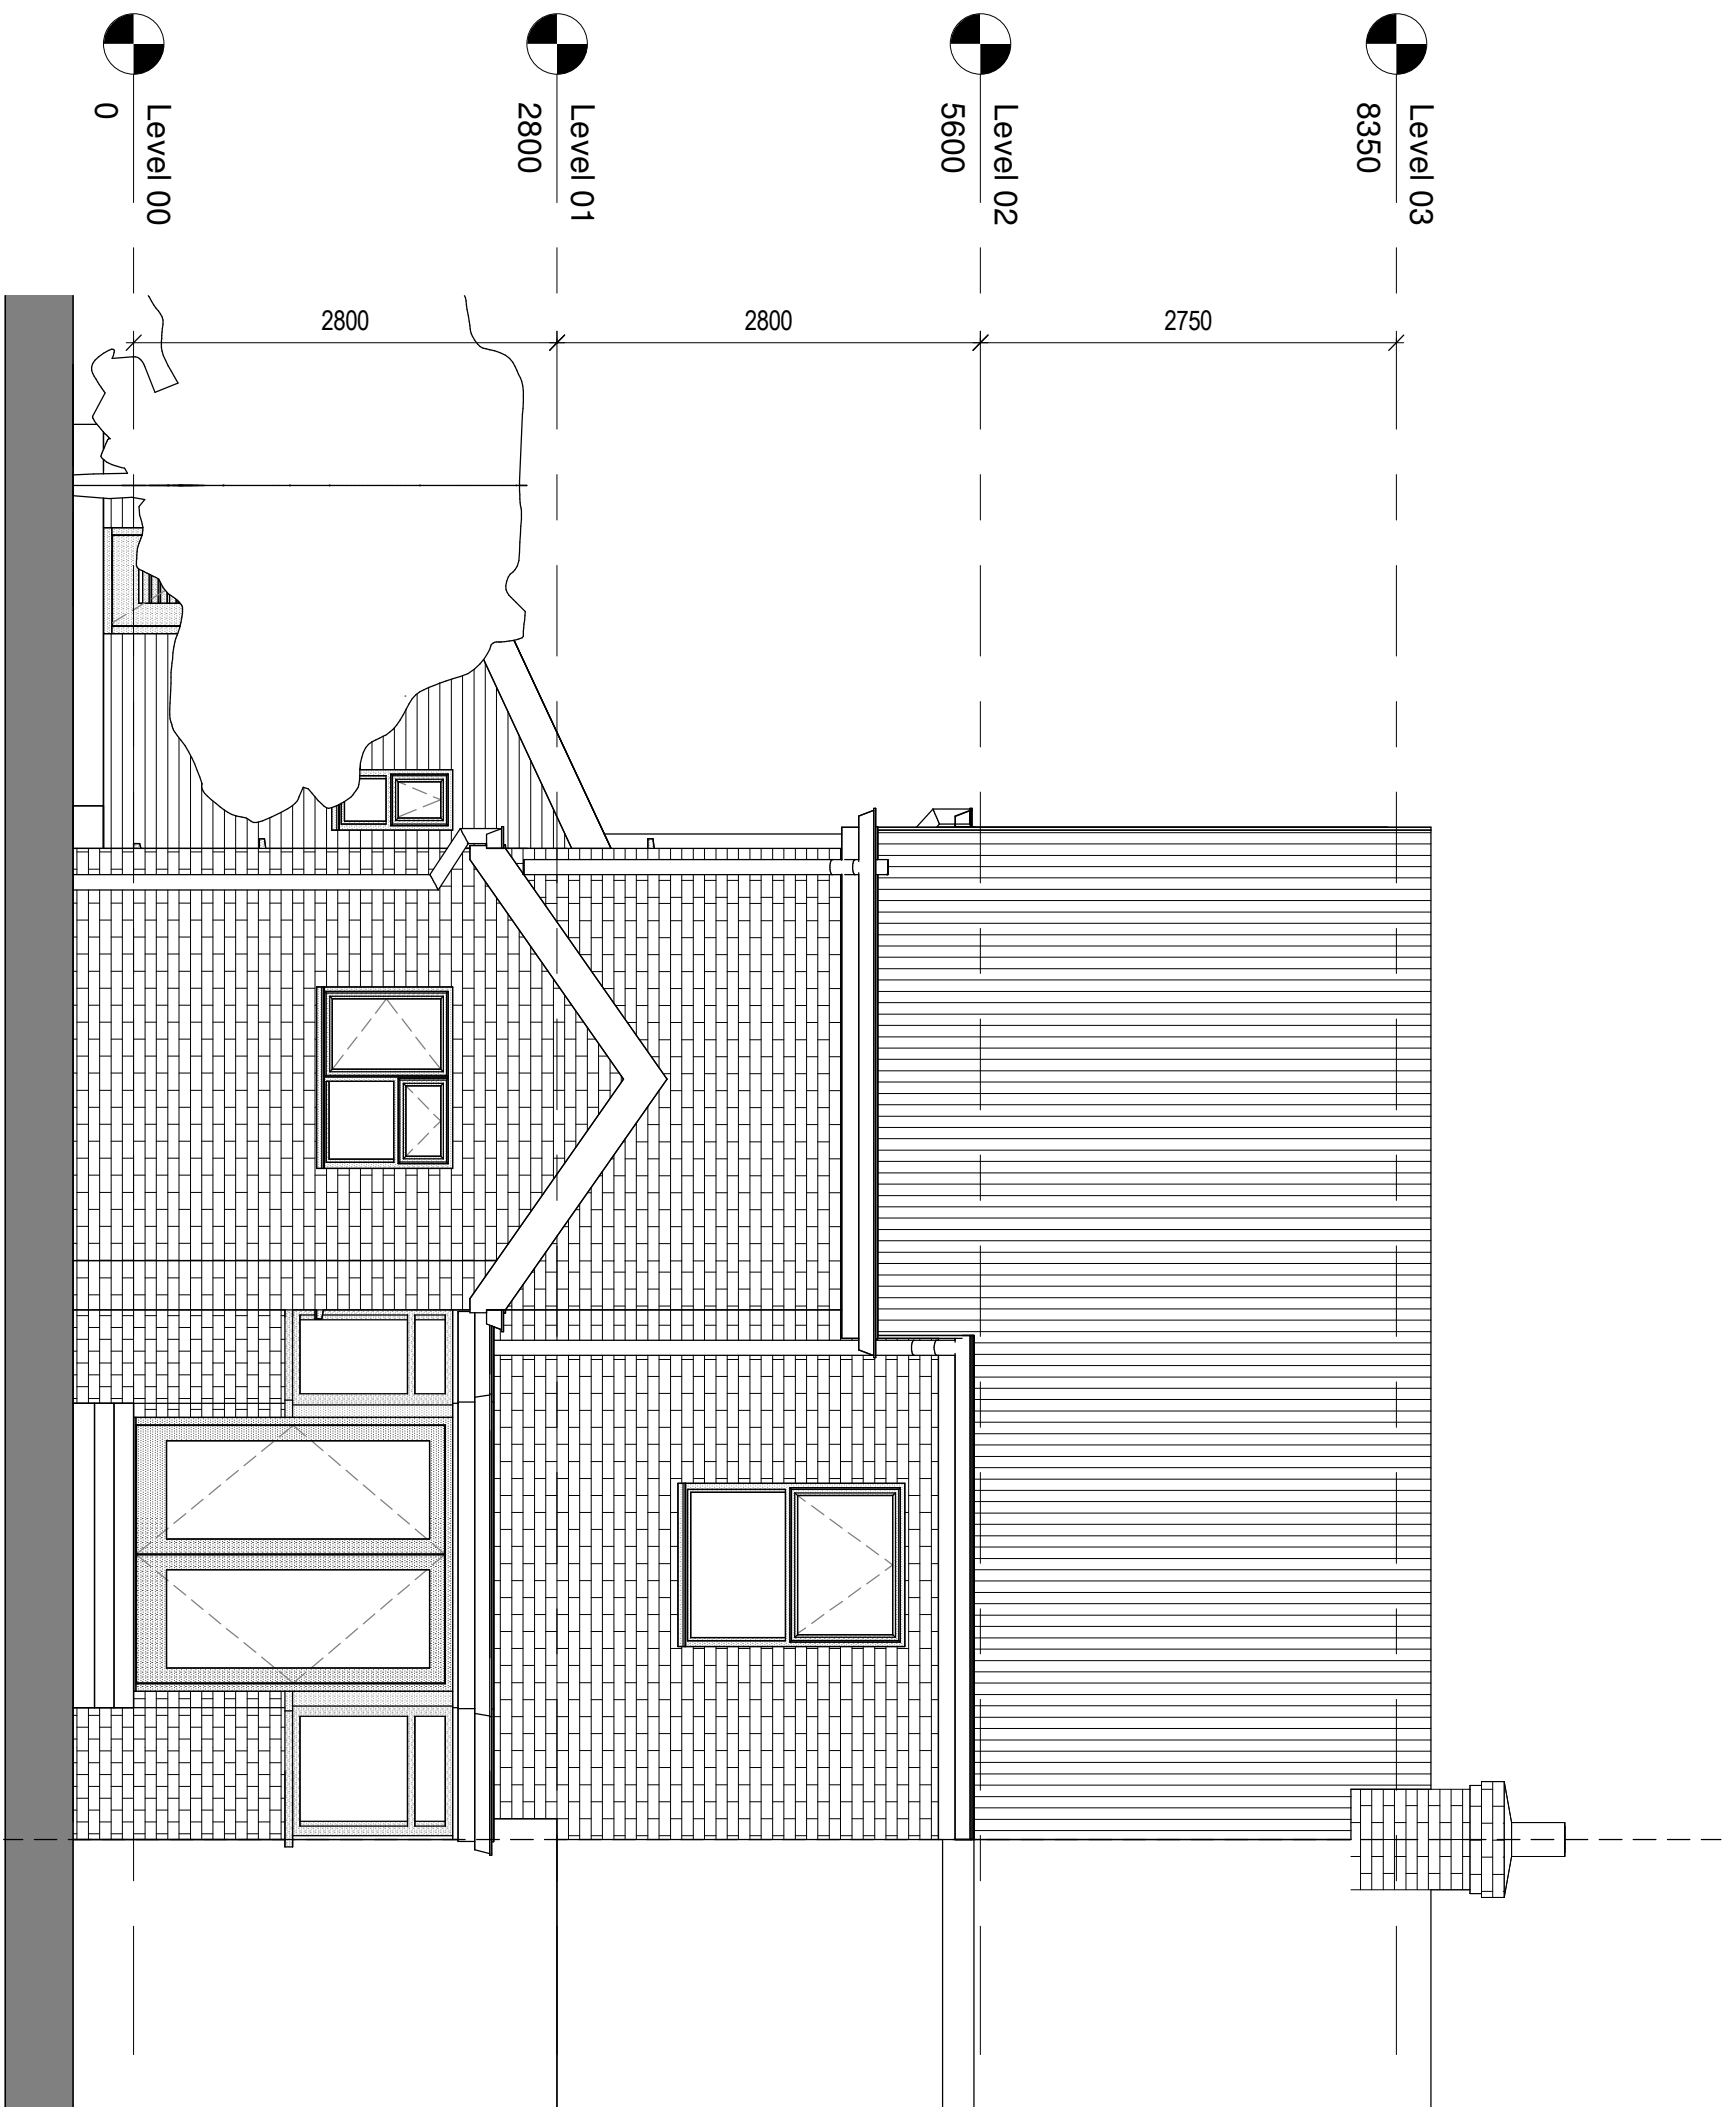

3 Rear Elevation - Existing
1 : 50

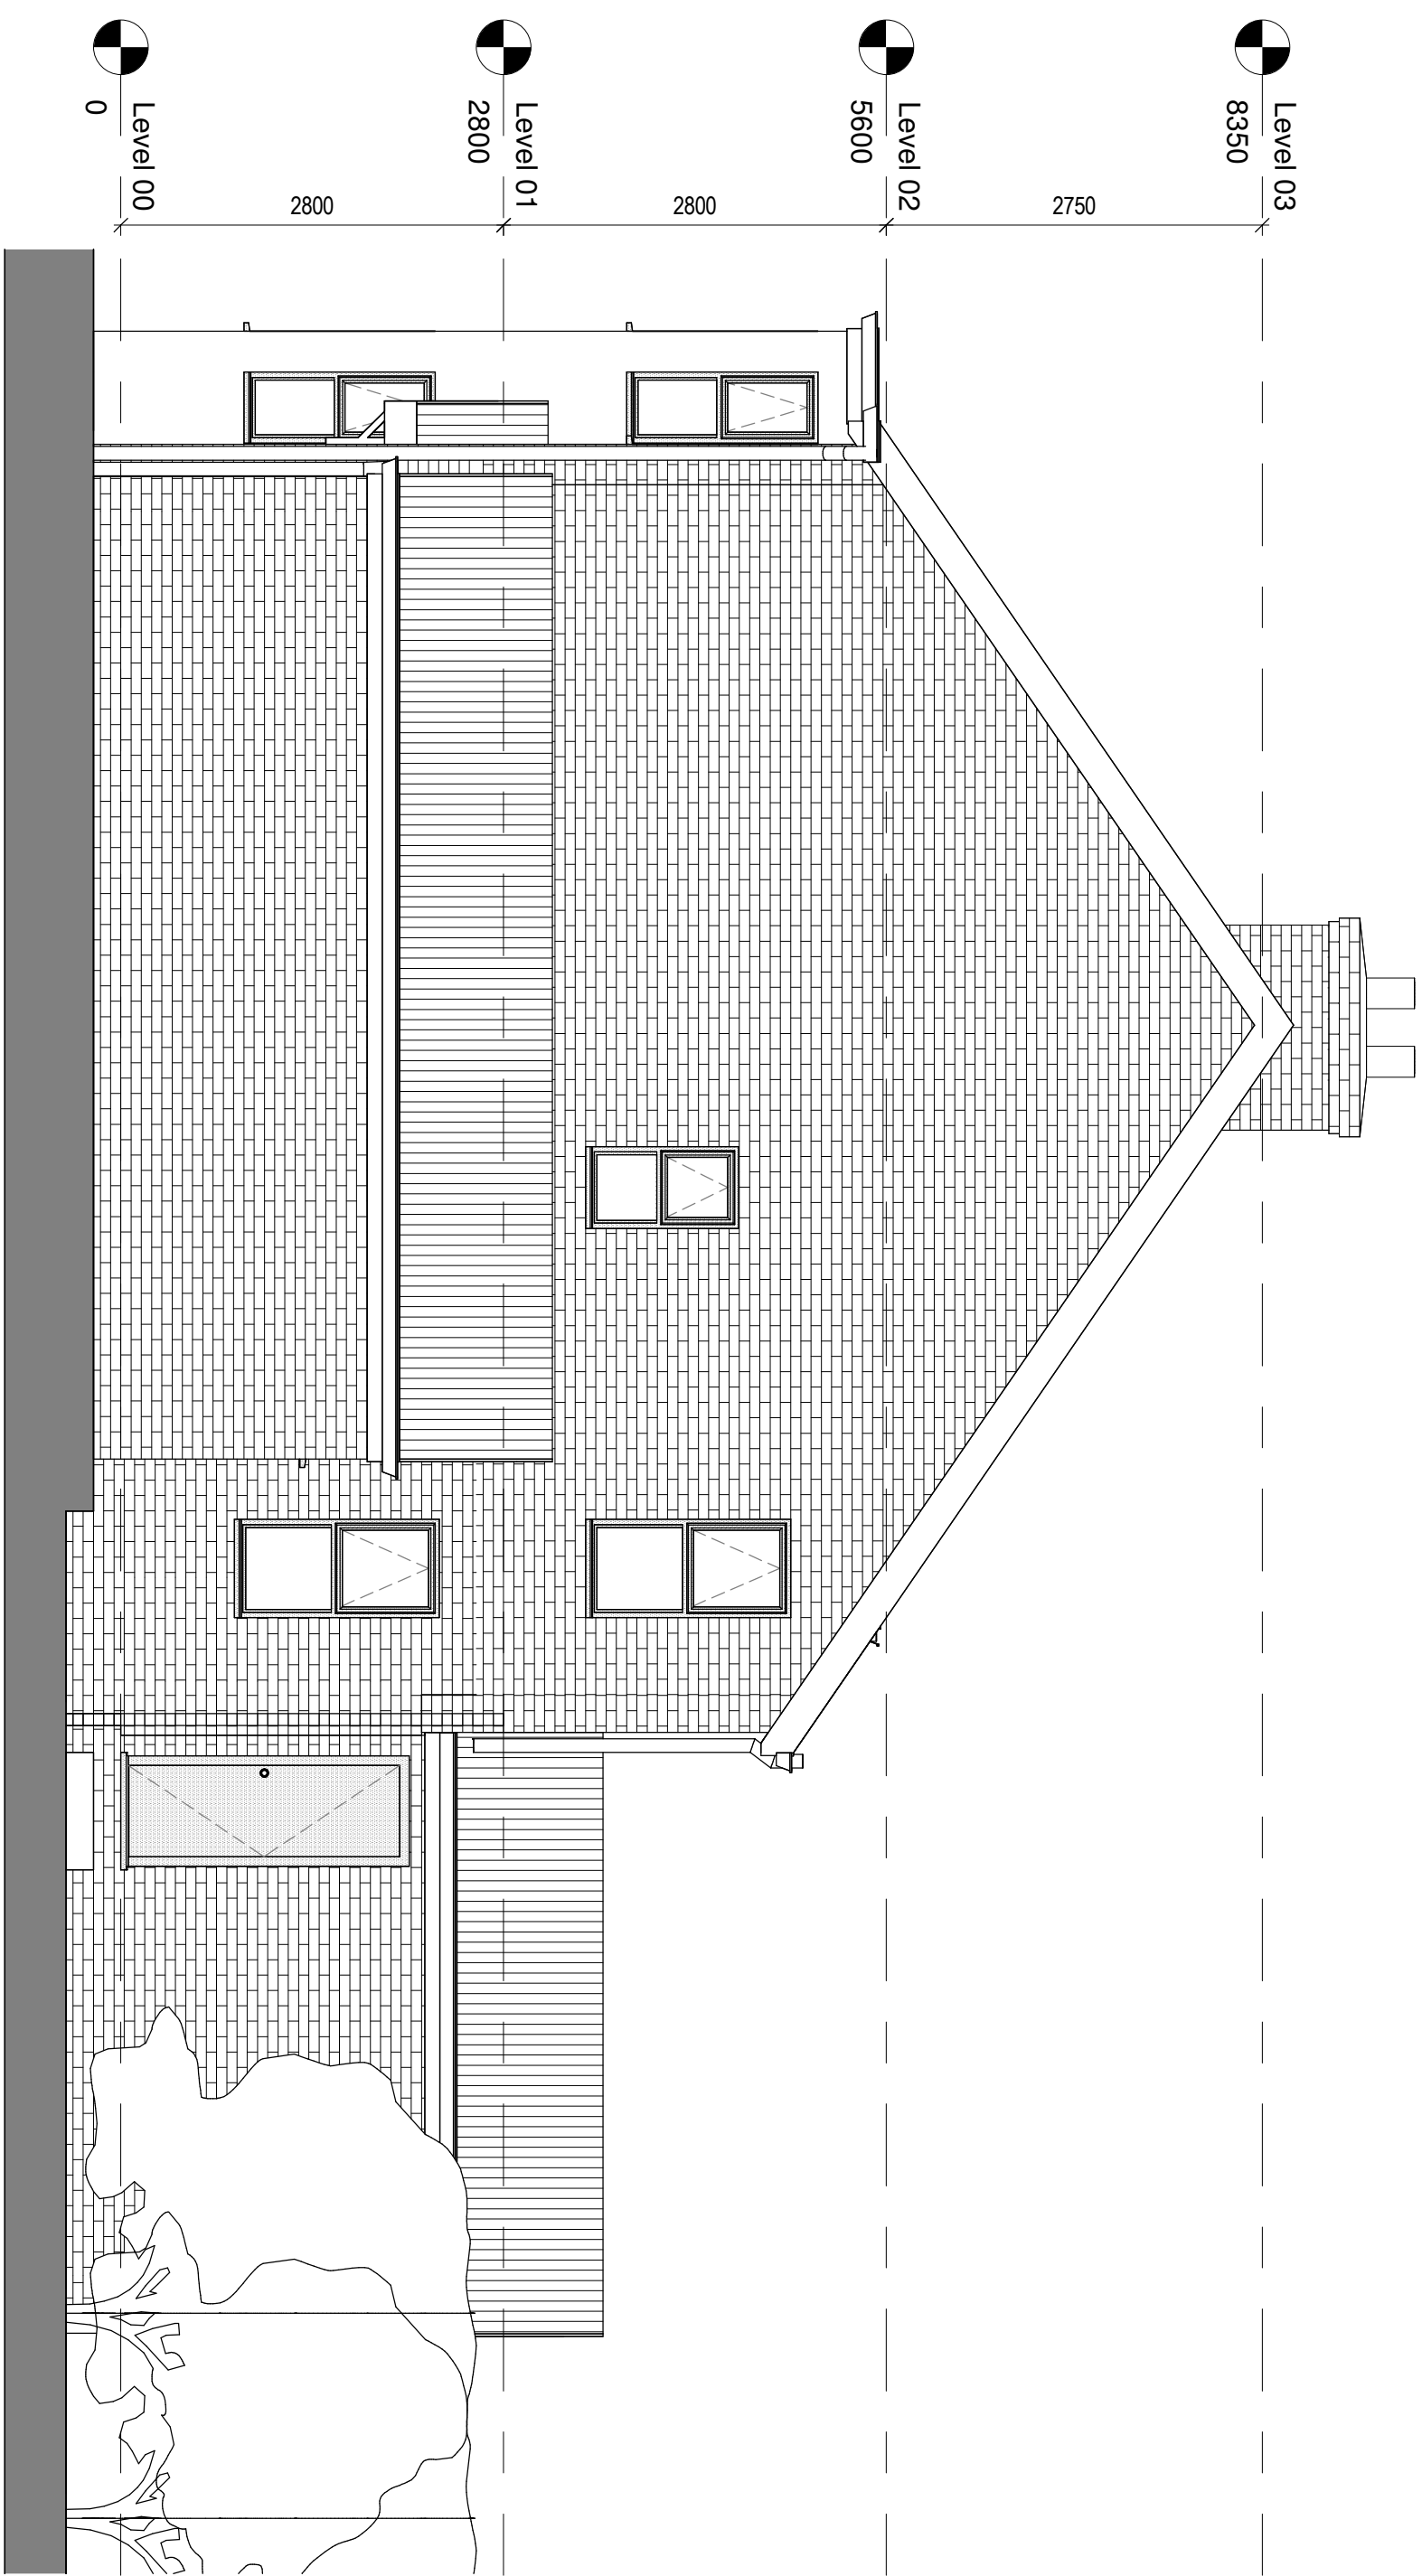

4 North Elevation - Existing
1 : 50



A Revision 1		LDV	LDV	20/08/25
rev	description	drawn	checked	date
revisions				

status: PRELIMINARY
This drawing is protected under The Copyright, Designs and Patents Act 1988.
This drawing is produced for PLANNING PURPOSES ONLY and is not to be used for construction.

LDV Architecture

39 FLOERS ROAD
HOVE, WEST SUSSEX
BN3 9PD

TELEPHONE + 44 (0) 1453 541 188
EMAIL info@ldvarchitecture.co.uk

client: MR & MRS WICKENS

project: 47 NORTH PARADE

title: EXISTING ELEVATIONS

scale:	1 : 50	@ A1
date:	20/08/25	
drawn:	LDV	
checked:	LDV	
job no:	P2524	
drawing no:	(03)-001	
revision:	A	