
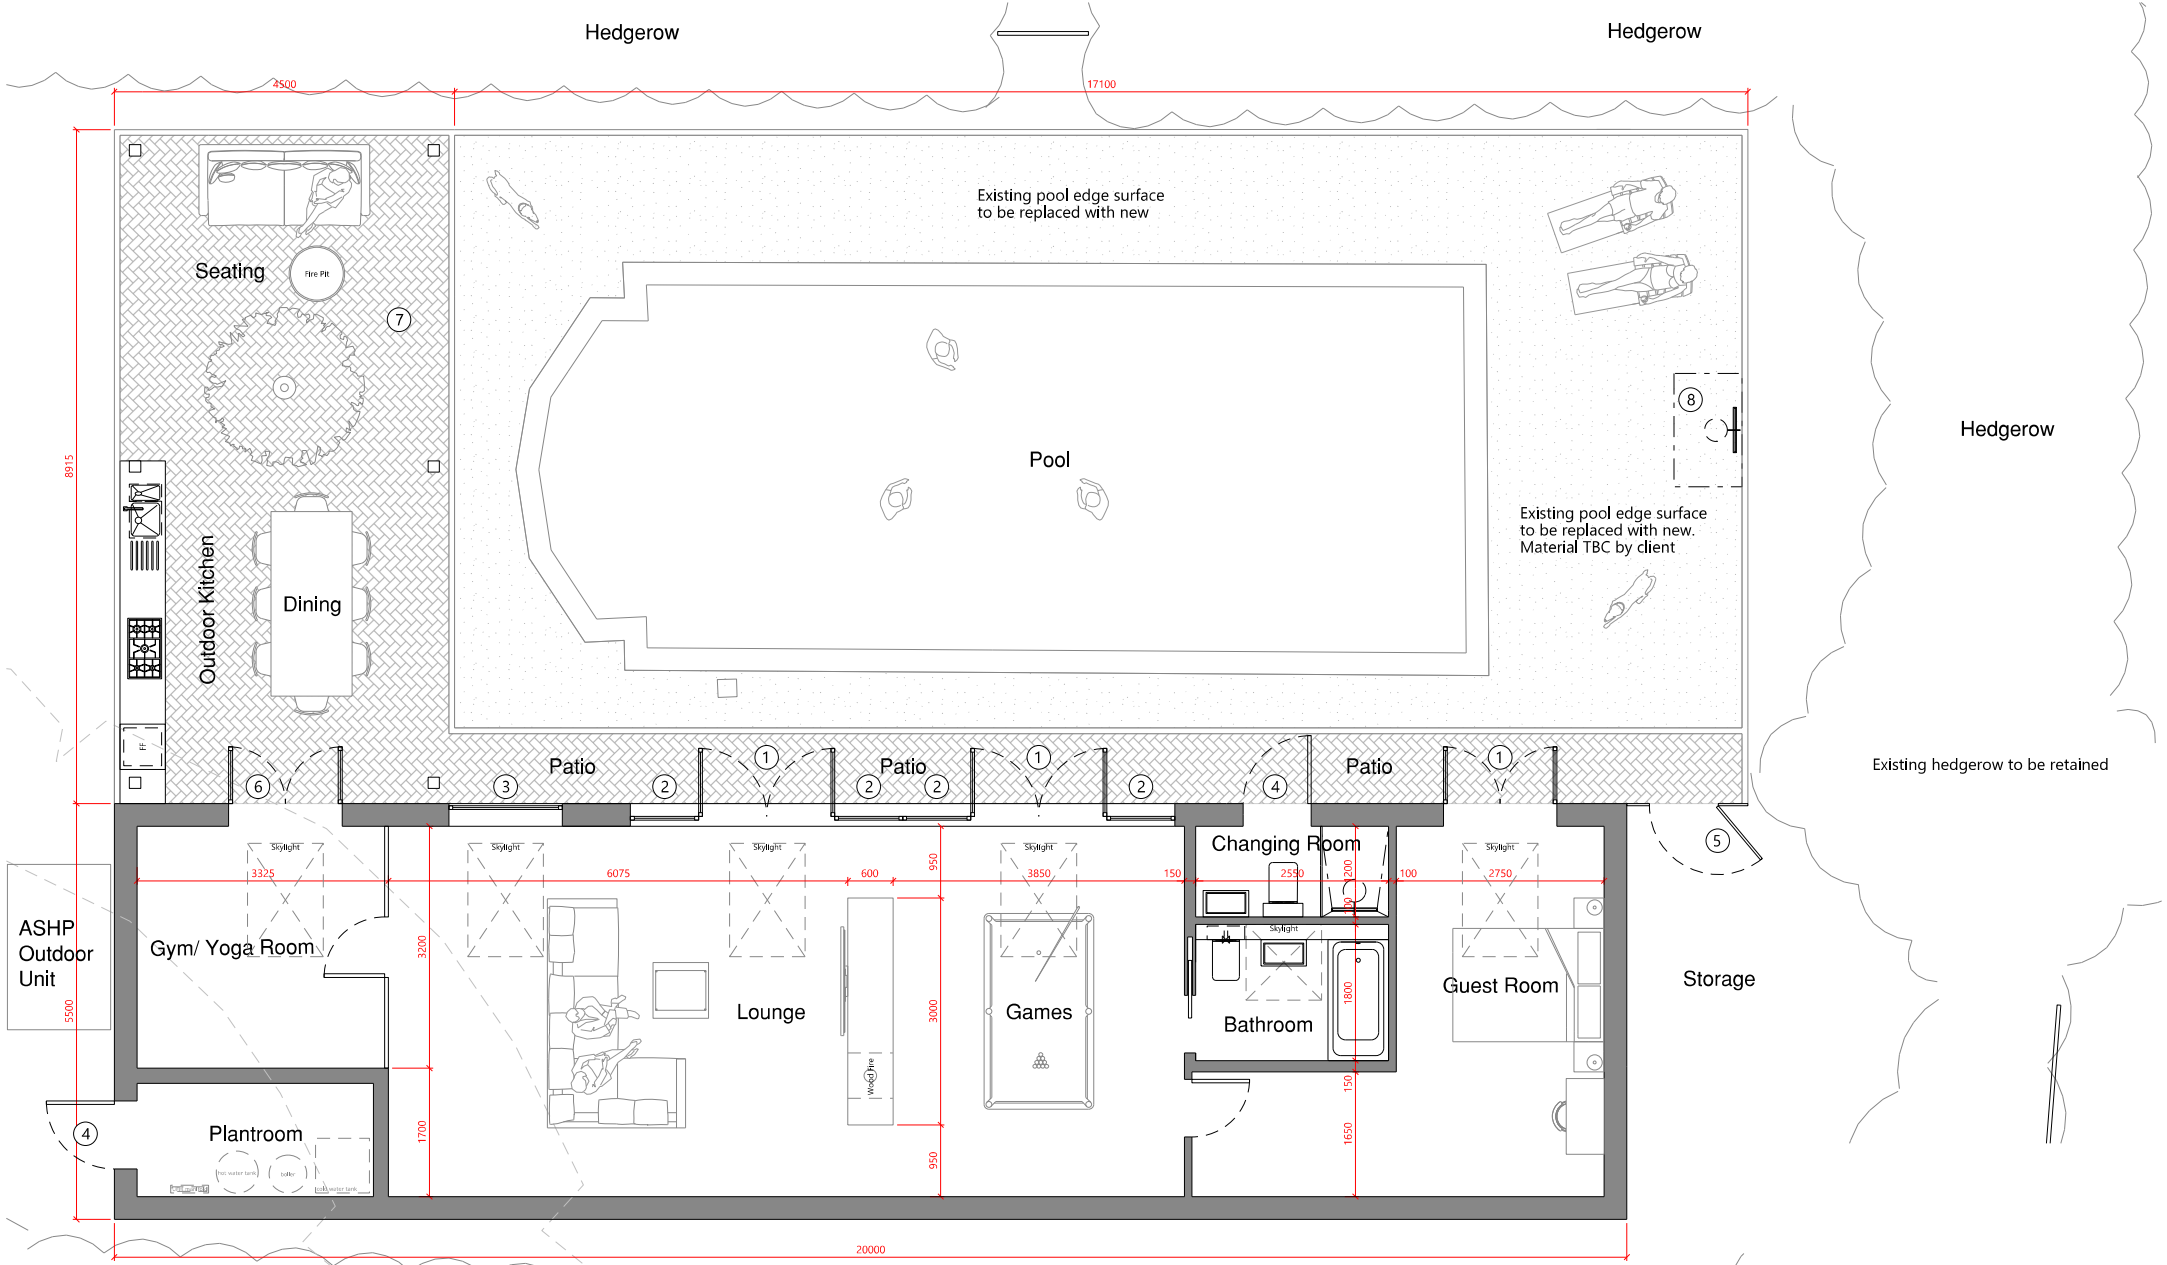


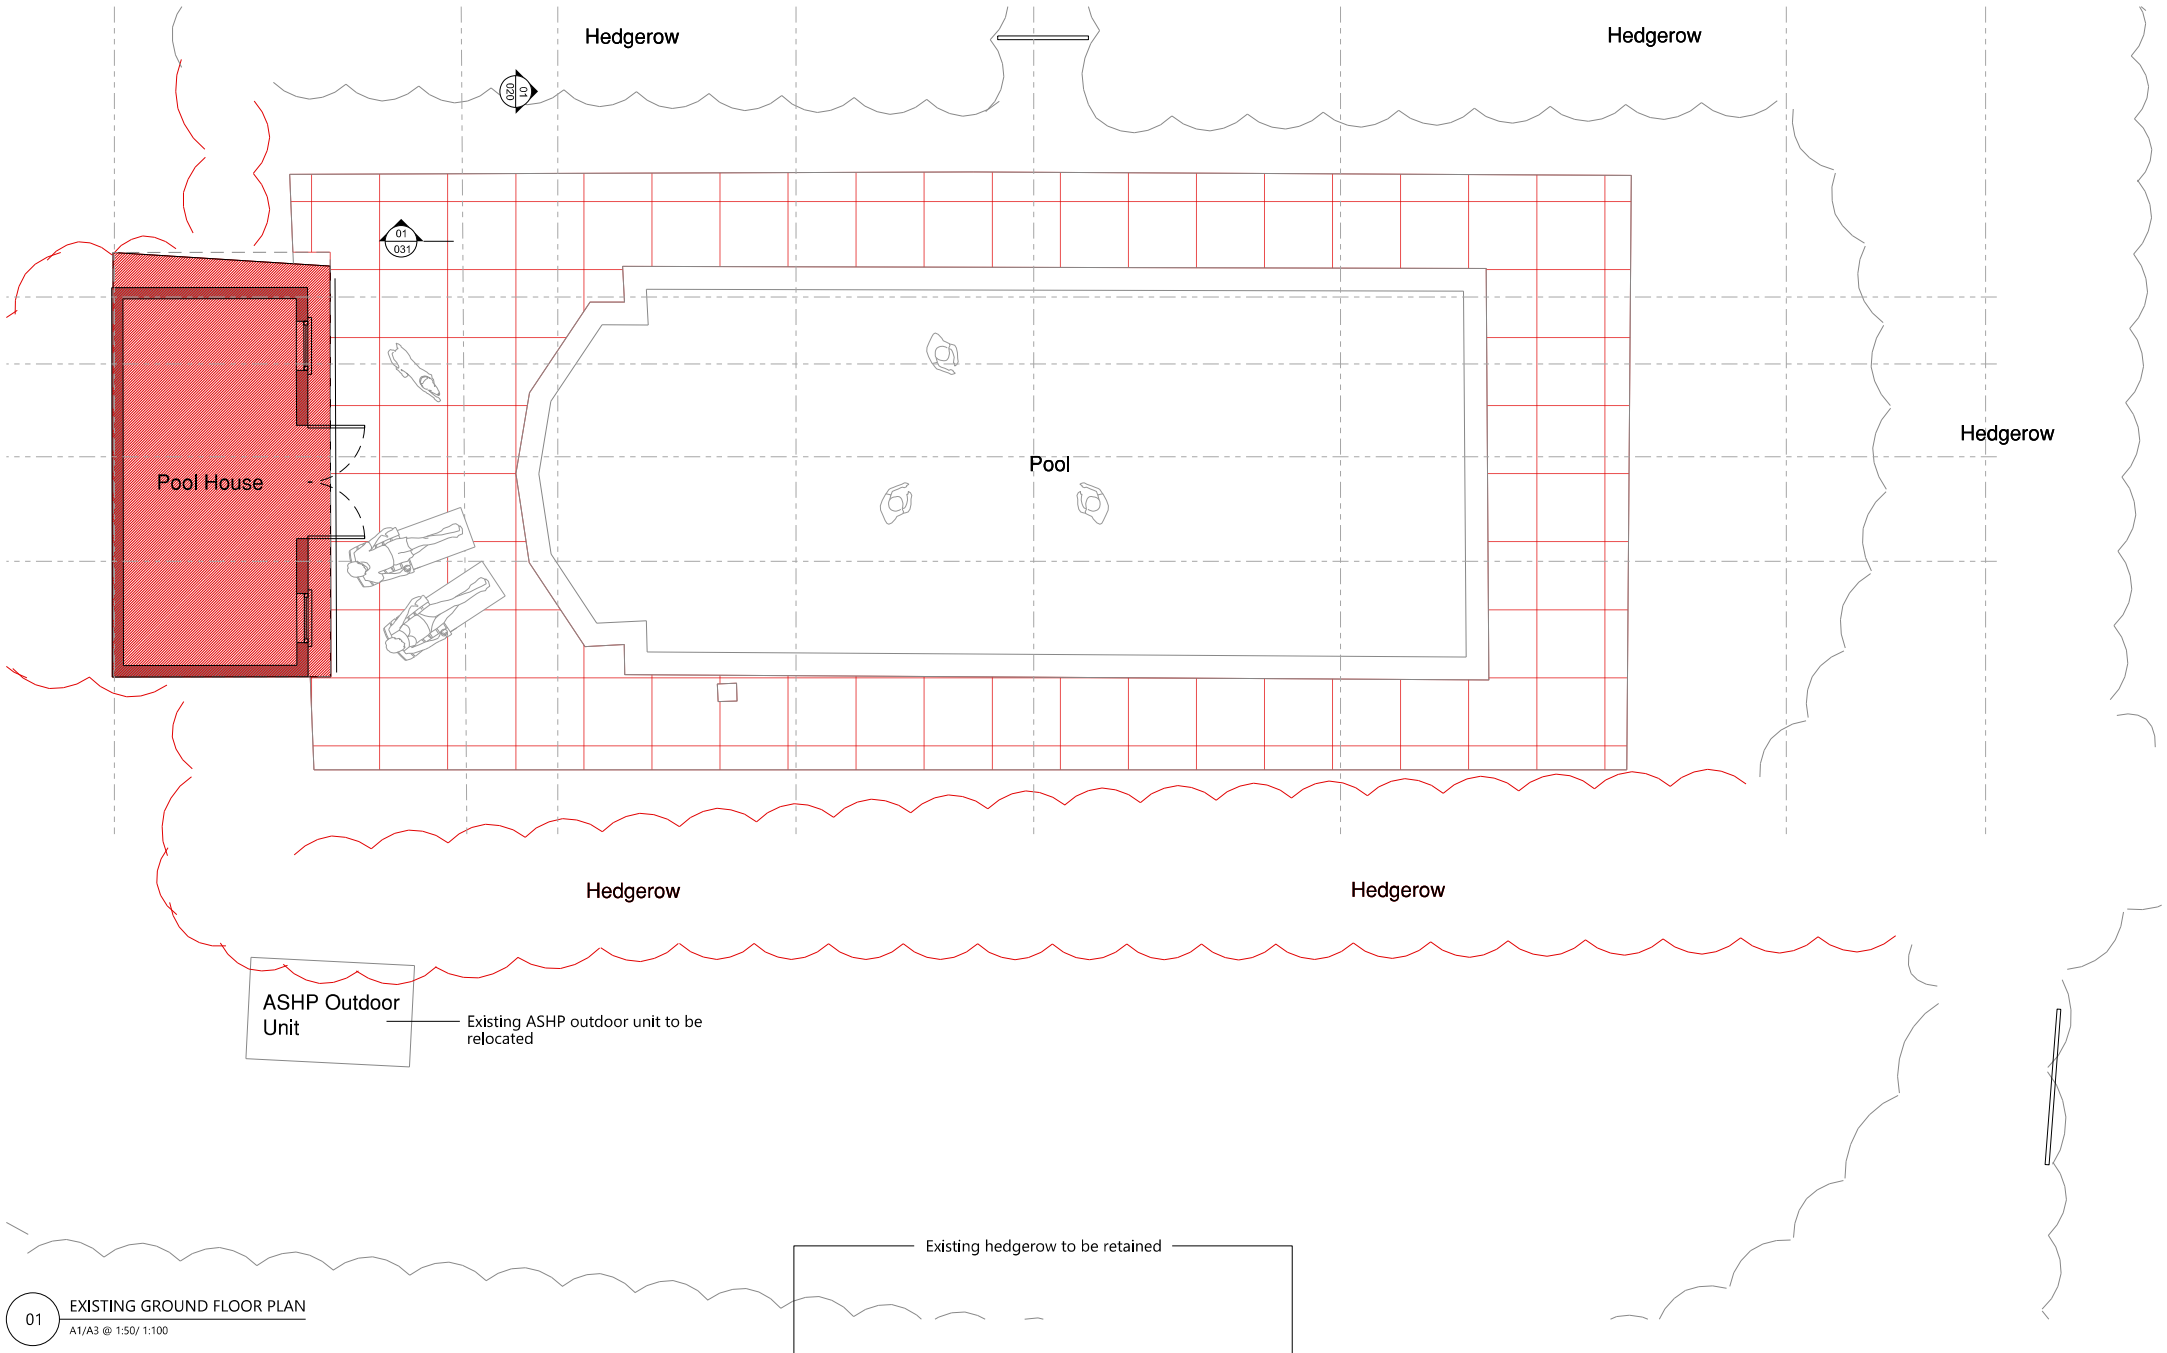


General Notes:

1. All dimensions to be checked on site prior to construction or fabrication. Any discrepancies should be reported to the architect.
2. Where structural elements are shown this is for illustrative purposes only. All structural design to be carried out by suitably qualified structural engineer.
3. All drawings are indicative of architects visual requirements and show design intent only. All work is subject to change upon detail design.
4. Do not scale from this drawing; work to figured dimensions only. IF IN DOUBT ASK.
5. All work to conform to current building regulations and all current construction legislation, if divergences from statutory requirements are shown on the drawings these should be reported to the architect immediately.
6. All drawings are to be read in conjunction with specifications and drawings of all other consultants.
7. This drawing has been produced using survey information supplied by others, the accuracy of which Small Design Studio can not guarantee. All dimensions are to be checked and confirmed onsite by the contractor prior to construction.
8. Copyrights - This drawing is the property of Small Design Studio. You hereby agree and undertake that you will in any way utilize, copy, reproduce or take advantage of the drawings (or any part of them) prior to our written consent. Should any contravention occurs, the onus shall be on you to prove that you have not been in breach.

- KEY:**
- ① Black Crittal style aluminium frame clear double glazed french doors
 - ② Black Crittal style aluminium frame clear double glazed fixed unit
 - ③ Black Crittal style aluminium frame clear double glazed fixed unit
 - ④ Solid timber single leaf door
 - ⑤ Timber fencing and gate to external storage area
 - ⑥ Black aluminium frame clear double glazed folding-sliding windows
 - ⑦ Brick/ stone/ porcelain paving
 - ⑧ New outdoor shower

KEY

- Site Boundary
- Element to be demolished

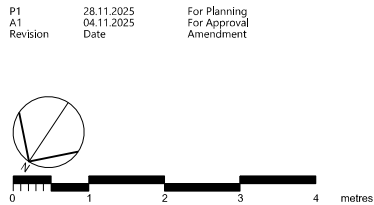

small design studio
Small

PROJECT NUMBER: 069	PROJECT ADDRESS: Park Farm House, Henfield BN5 9BA		
PROJECT REFERENCE: FPH			
DRAWING NUMBER: 069-PFH-010	DATE: 04.11.2025	REVISION: A1	
DRAWING TITLE: Existing and proposed ground floor plan			
SCALE: 1:50 @ A1/ 1:100 @ A3	STATUS: Planning	DRAWN: JL	CHECKED: JL

SMALL DESIGN STUDIO
A: 23 Church Street, Stoyring, BN44 3YB
T: +44(0) 1903 905125
E: mail@smalldesignstudio.london
W: www.smalldesignstudio.london

010
REV P1

© small design studio