


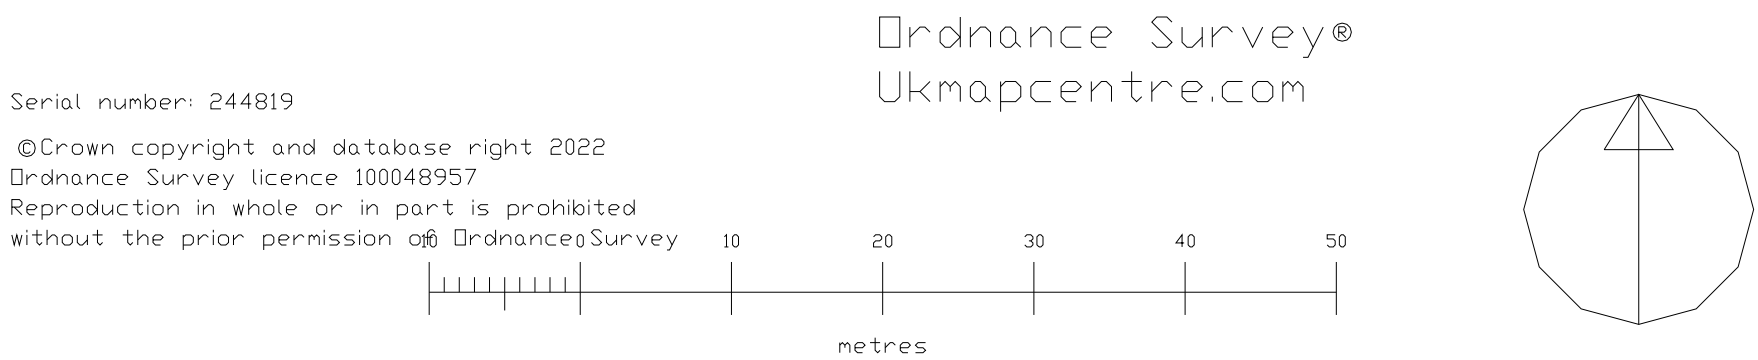

Location Plan

Site Plan

NOTES

Revision - Description..... Date

CLIENT

Mr Paul Dackombe

CONTRACT

High Beech Farm
Hammerpond Rd,
Horsham. RH13 6PE

DRAWING

Site Plan & Location Plan
Proposed New 'Livestock' Barn

DATE 19.08.2016 DRAWNjc CHECKED JC

SCALE
1:500 &1250

SIZE
A1

JOB/DRAWING No.
2773-PL-01

REVISION
~