



Drawings may be scaled for planning purposes only.
Any discrepancies are to be reported to WS Planning & Architecture.
Refer to Structural Engineers details for structural design criteria.
This drawing remains the copyright of WS Planning & Architecture.

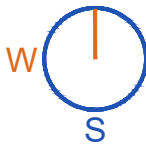

As Proposed Site Plan

 

Rev	Date	Description
 WS PLANNING & ARCHITECTURE Surrey Office: 5 Pool House, Bancroft Rd, Reigate, RH2 7RP London Office: TBOX Sunley House, 4 Bedford Park, Croydon, CR0 2AP T: 01737 225711 F: 020 3628 1180 www.wspa.co.uk admin@wspa.co.uk		
Date February 2026		Drawn By KA
Scale 1:250@A3		Checked BW
Client Ripley, Sam		
Project Plot 4, Bramblefield Crays Lane, Thakeham West Sussex, RH20 3DZ		
Title As Proposed Site Plan		
Drawing No. J005516-DD-13		Rev. A