



Scale 1:200

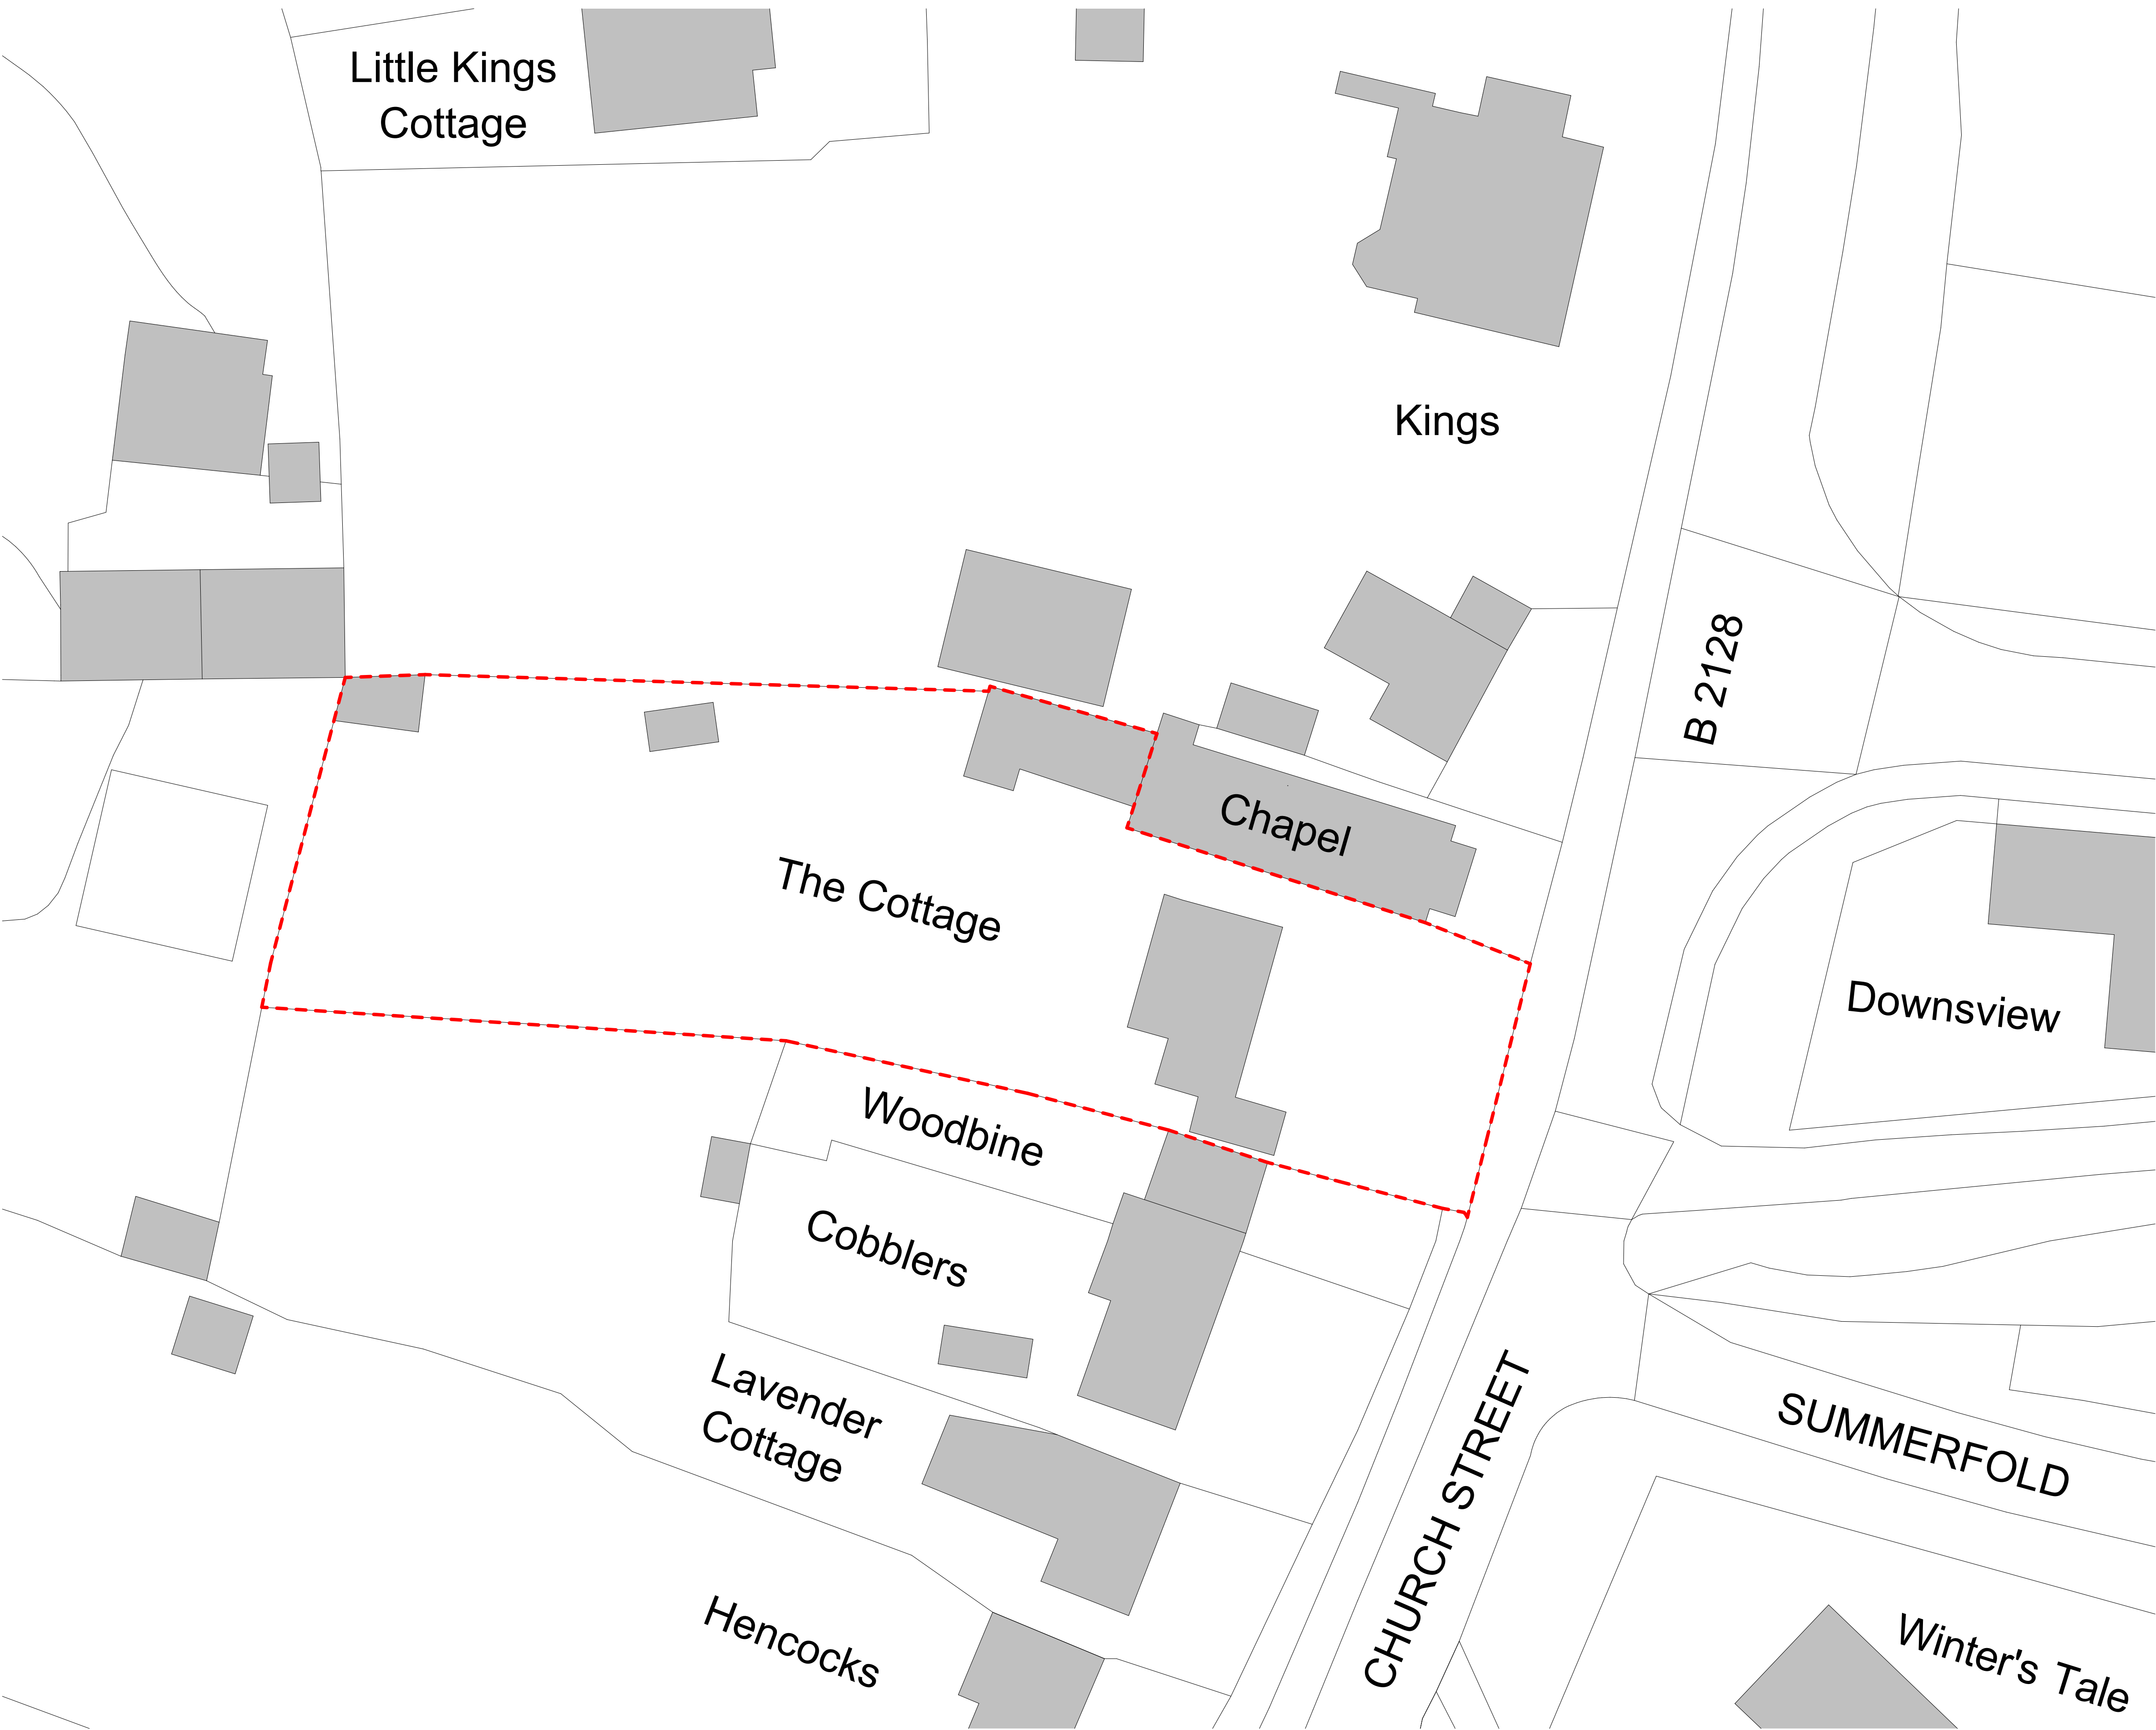

Ordnance Survey, (c) Crown Copyright 2025. All rights reserved. Licence number 100022432


Site Plan

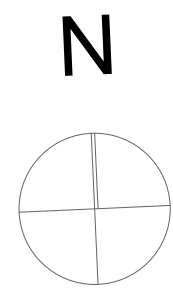

Notes

Do not scale off this drawing except for planning purposes
Check all dimensions on site before any work commences
All goods, materials and workmanship must conform to current building regulations, british standards and codes of practice.
Copyright of this drawing is to be retained by Ecotecture Ltd and must not be reproduced without written consent from the practice.

Drawing to be printed A1

 

Scale 1:1250



Ordnance Survey, (c) Crown Copyright 2025. All rights reserved. Licence number 100022432

Location Plan

Existing

ecotecture

ECOLOGICAL ARCHITECTURE

01444 416745 info@ecotecture.co.uk
www.ecotecture.co.uk

31 Sussex Road Haywards Heath
West Sussex RH16 4DZ

Client: Lucy and Nick Goundry

Address: The Cottage
Rudgwick
West Sussex
RH12 3EH

Description: Existing Site and Location
Plans

Scale: 1:200, 1:1250 Date: 23/03/2026
Drawn: KR Checked: JS

Drawing No: 844 /100