


N

Notes

Do not scale off this drawing except for planning purposes  
Check all dimensions on site before any work commences  
All goods, materials and workmanship must conform to current building regulations, british standards and codes of practice.  
Copyright of this drawing is to be retained by Ecotecture Ltd and must not be reproduced without written consent from the practice.

Drawing to be printed A1

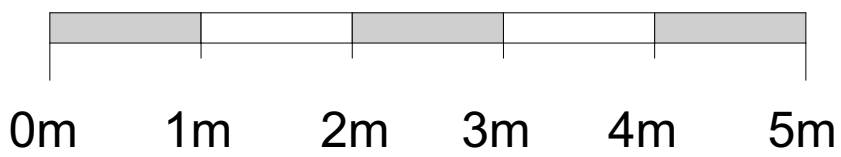

Scale 1:50

Key

- Existing
- Site Boundary

Existing



01444 416745 info@ecotecture.co.uk  
www.ecotecture.co.uk

31 Sussex Road Haywards Heath  
West Sussex RH16 4DZ

Client: Lucy and Nick Goundry

Address: The Cottage  
Rudgwick  
West Sussex  
RH12 3EH

Description: Existing First Floor Plan

Scale: 1:50 Date: 23/03/2026  
Drawn: KR Checked: JS

Drawing No: 844 /111