

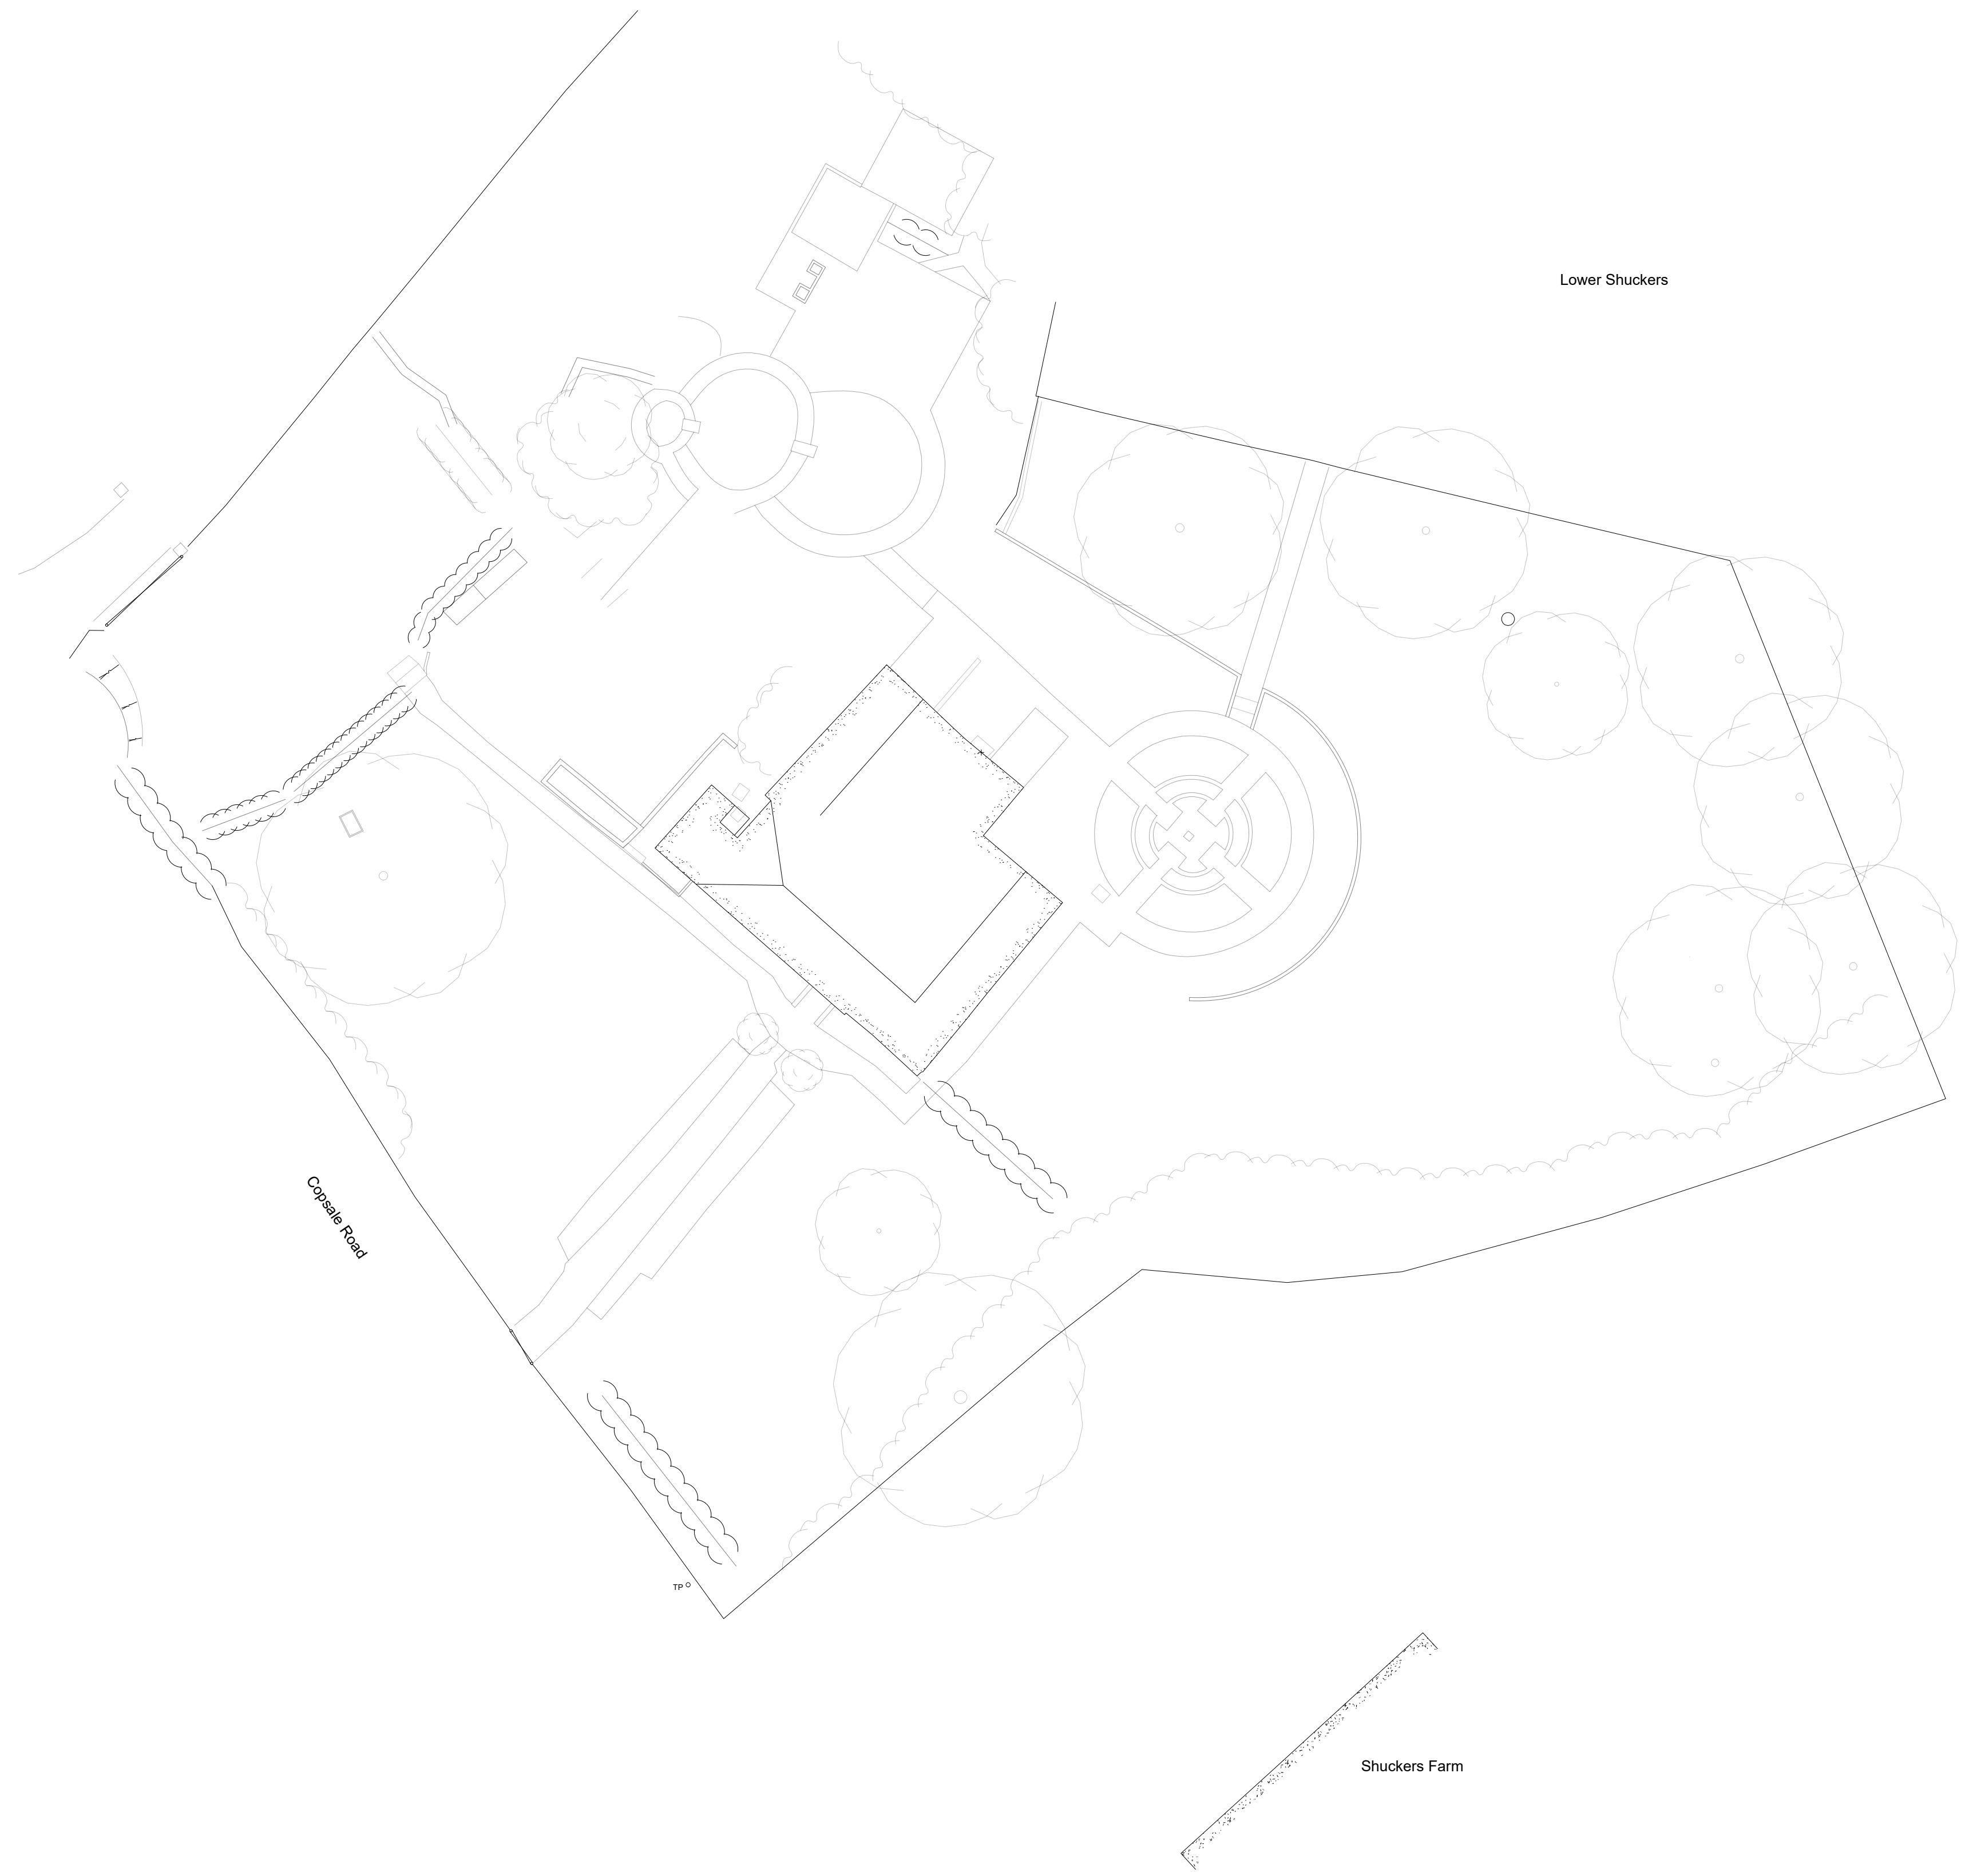


NOTES

- DO NOT SCALE OFF THIS DRAWING EXCEPT FOR PLANNING PURPOSES
- CHECK ALL DIMENSIONS ON SITE BEFORE ANY WORK IS COMMENCED
- ALL GOODS MATERIALS AND WORKMANSHIP MUST CONFORM WITH CURRENT BUILDING REGULATIONS, BRITISH STANDARDS AND CODES OF PRACTICE
- COPYRIGHT OF THIS DRAWING IS RETAINED BY THE ARCHITECT AND IT MUST NOT BE REPRODUCED WITHOUT WRITTEN CONSENT

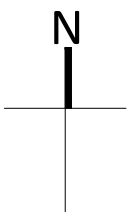

Existing Site Plan @ 1:200

 

|     |      |    |           |
|-----|------|----|-----------|
|     |      |    |           |
|     |      |    |           |
|     |      |    |           |
| REV | DATE | BY | AMENDMENT |

**folkes architects**

L: 01903 868628  
info@folkesarchitects.co.uk

The Old Forge  
6 Church Street  
Storrington  
West Sussex  
RH20 4LA

CLIENT  
John Corry

JOB TITLE  
Shuckers Farmhouse  
Copsale Road  
Nuthurst  
West Sussex  
RH13 6QY

DRAWING TITLE  
Existing Site Plan

DRAWING STATUS  
**PLANNING**  
NOT FOR CONSTRUCTION USE UNLESS STATED AS 'CONSTRUCTION'

|                  |                      |                  |
|------------------|----------------------|------------------|
| DATE<br>JUN '25  | SCALE<br>Scaled @ A1 | DRAWN BY<br>HG   |
| JOB NO.<br>23080 | DRAWING NO.<br>3.02  | CHECKED BY<br>BH |
|                  |                      | REVISION<br>///  |