


Notes

All details are indicative only. All dimensions to be checked on site by contractor prior to commencement of works. Any discrepancies in drawings to be reported to Philips Surveyors LLP.

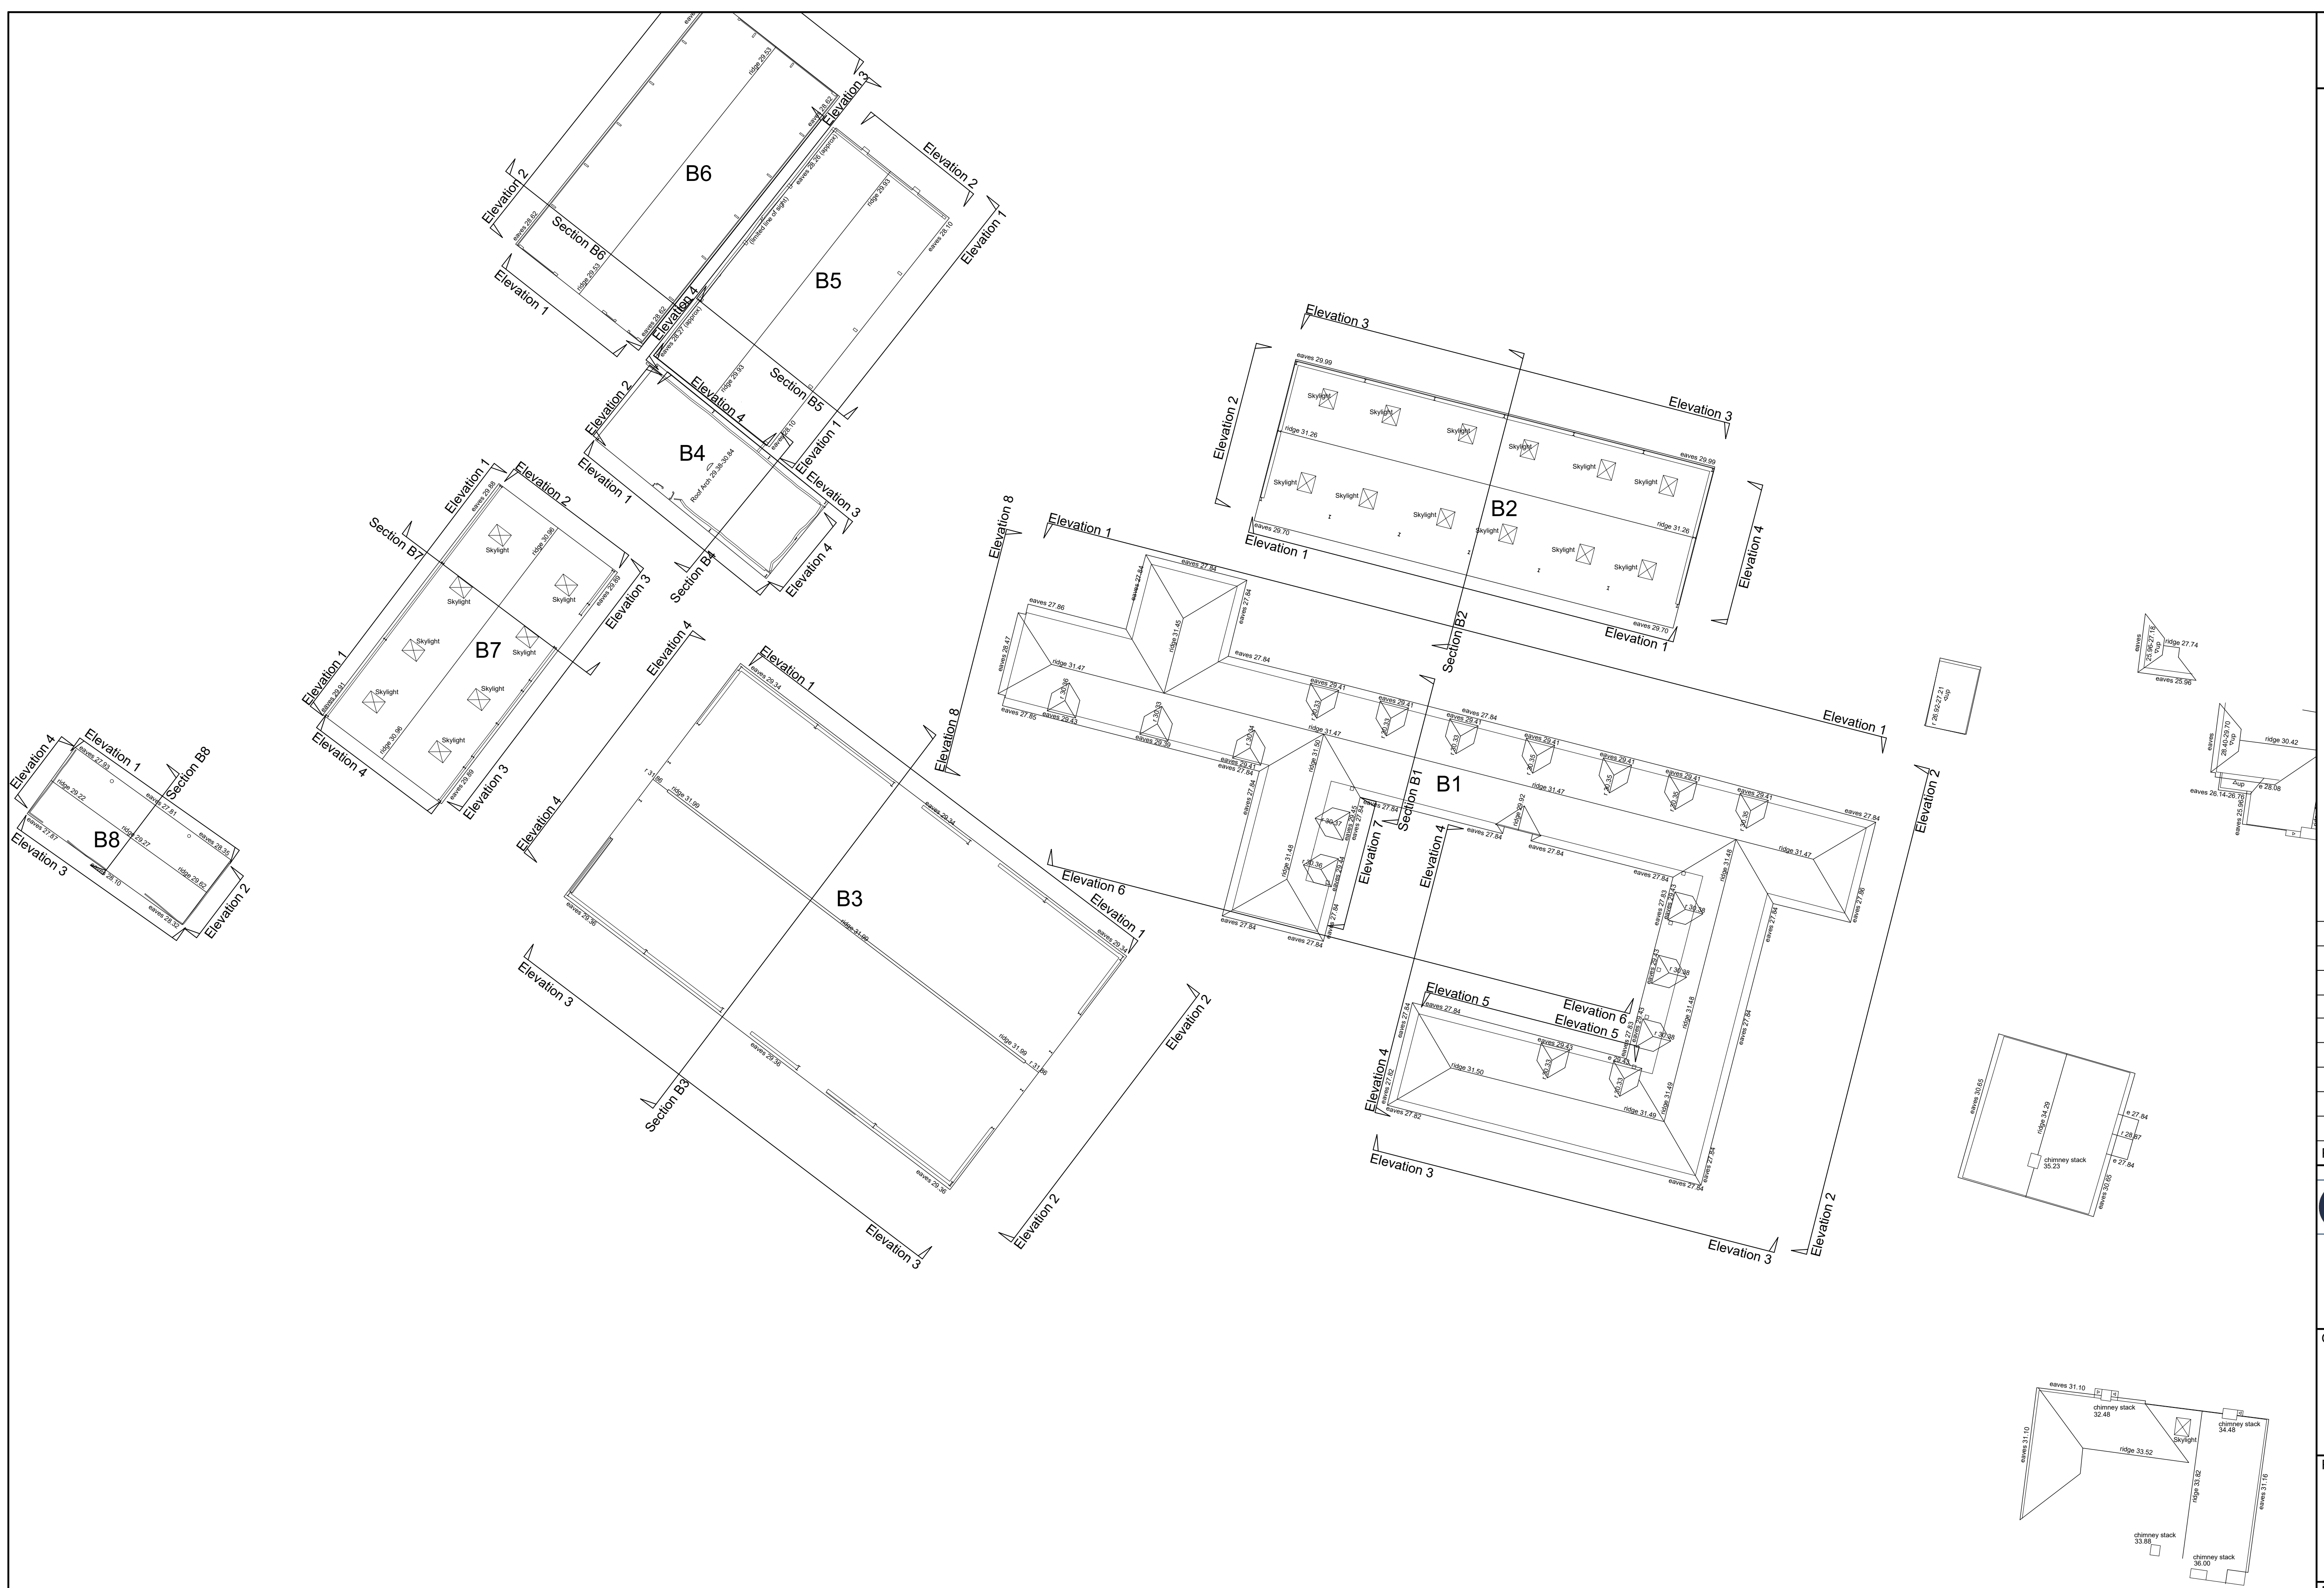

Rev.	Amendments	Date	Drw



PHILIPS SURVEYORS
BUILDING SURVEYORS, DESIGNERS & CONSULTANTS

PHILIPS SURVEYORS LLP, THE OLD COACH HOUSE, 78 LOWER STREET, PULBOROUGH, WEST SUSSEX, RH20 2AA
TEL 01798 873222 FAX 01798 873444
EMAIL INFO@PHILIPS-SURVEYORS.CO.UK
WWW.PHILIPSCHARTEREDSURVEYORS.CO.UK

CLIENT: Ellis Rodda, Property & Development
Manager.
Camelia Botnar Foundation,
Maplehurst Road, Cowfold, West Sussex
RH13 8DB.

PROJECT:
Clock House Farm, Stonehouse Lane,
Cowfold, RH13 8DL

DRAWING TITLE:

Roof Plan with Elevation/Section
Identifications shown

DRAWN: GRM	JOB NO: 2684/25	SCALE: 1:200 @A1
CHECKED: PGA	DRAWING NO: EX-R-01	REV:
DATE: April 25		

© Philips Surveyors LLP.


NOTES
SURVEY IS BASED ON OS GRID SYSTEM
ORIGINATING FROM STATION 1
@ E 519740.360, N 122188.656, RL 25.598


Every effort has been made to survey the area as indicated. Where detail is inaccessible or obscured from view it has been deemed unable to survey.

LYR INFORMATION	
0	EMPTY
1	Downstairs, stairs, not elements etc.
2	Extreme Sinking
3	Downstairs
4	Fences and boundary lines
5	Fixed furniture
6	Drainage and waste water fixtures
7	Callings or floor finishes
8	Windows
9	Kitchen appliances and fixtures
10	Plumbing
11	Significant ventilation and plant installation
12	Significant electrical installation
13	Roofs, eaves, hobs and valleys
14	Roofline
15	Roofline
Line types and Symbols


Building Lines	Metal	Soffit
Rooflines	Spotlevel	Beams
Wall Lines	Windows	Skylights
Wall Hatching	Doors	Ceiling Slope
Furniture	Rad	Plinths / Platforms
Kitchen Fixtures	Sanitary	Stairs

 

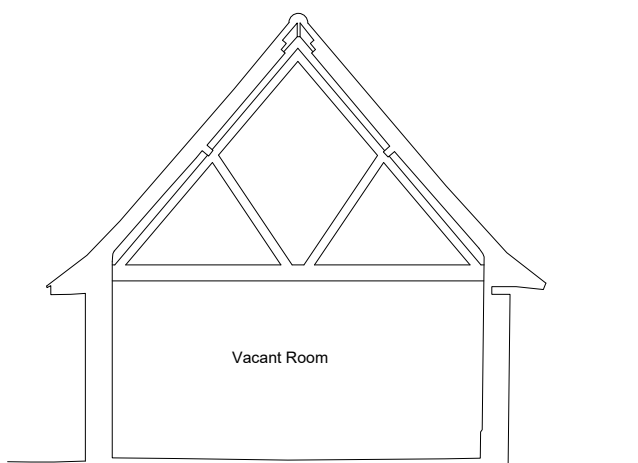


Notes


All details are indicative only. All dimensions to be checked on site by contractor prior to commencement of works. Any discrepancies in drawings to be reported to Philips Surveyors LLP.

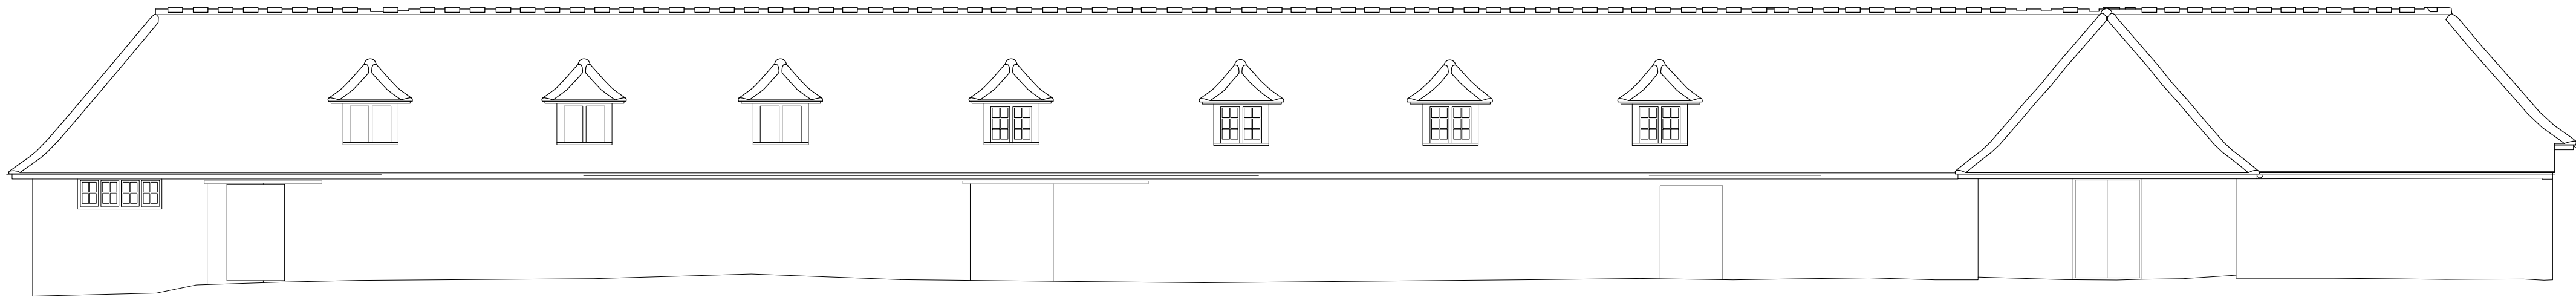


Building 1, Elevation 1

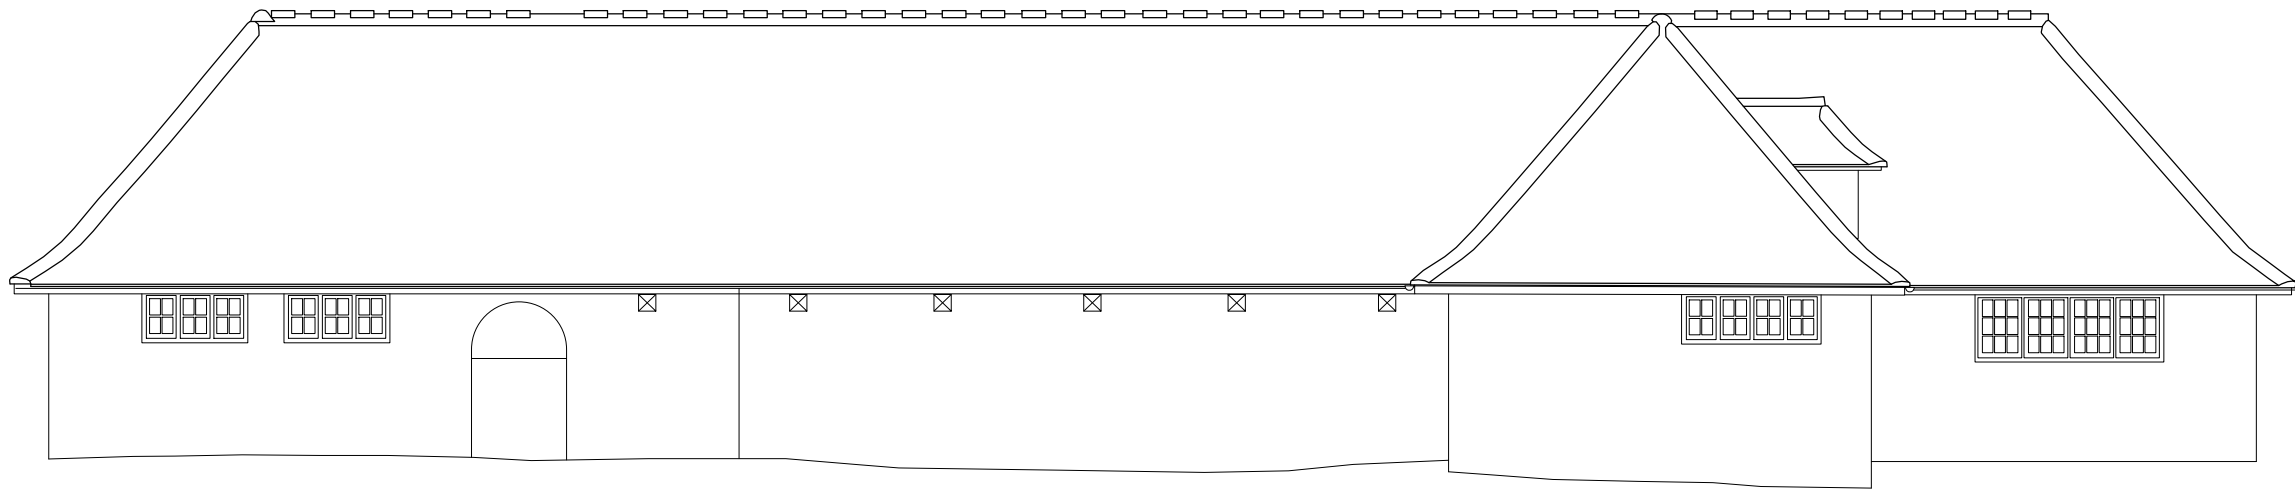


Building 1, Elevation 2

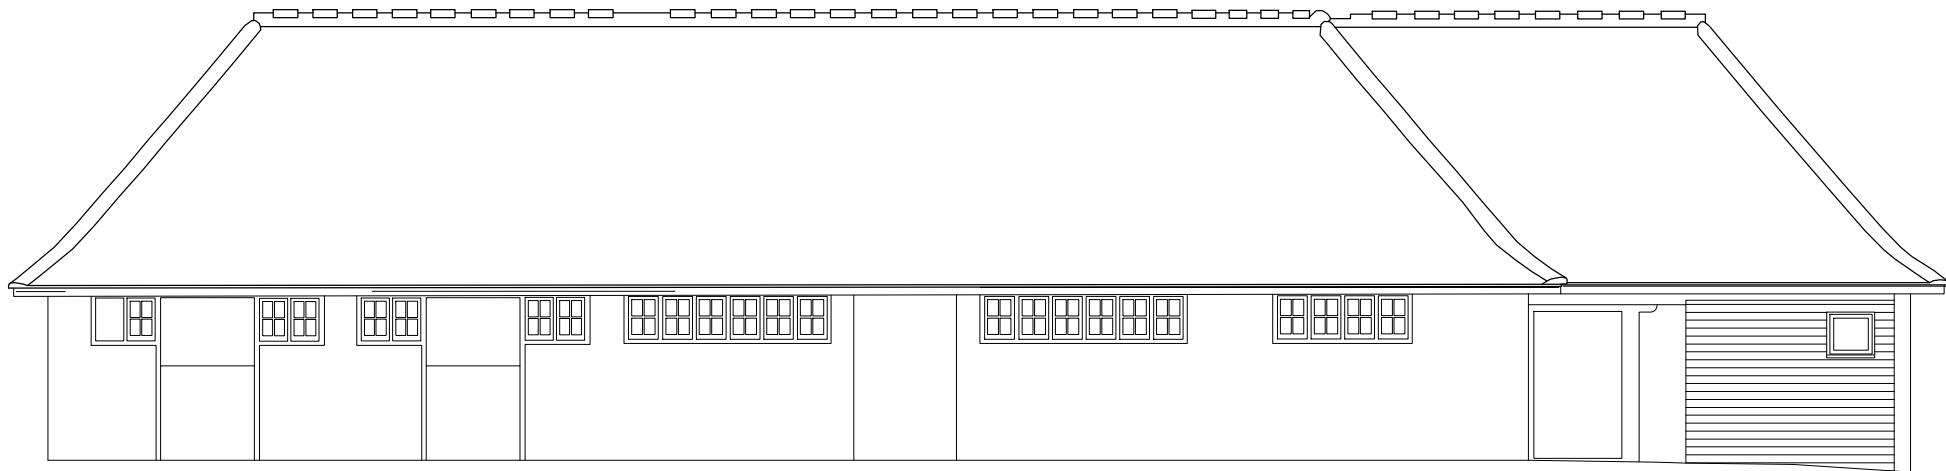

Building 1, Elevation 3

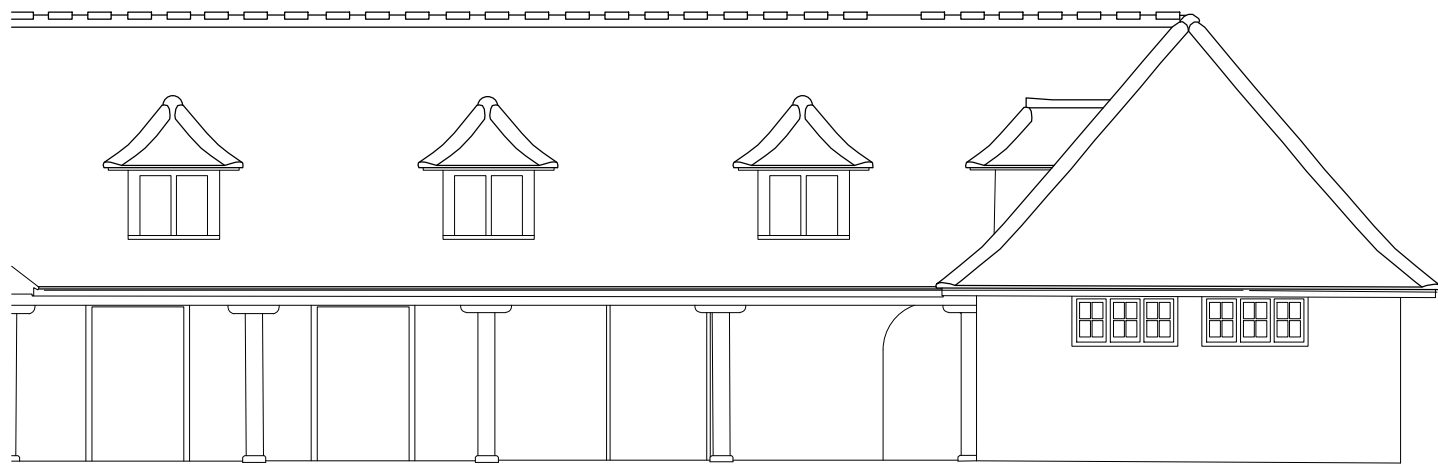


Building 1, Elevation 4

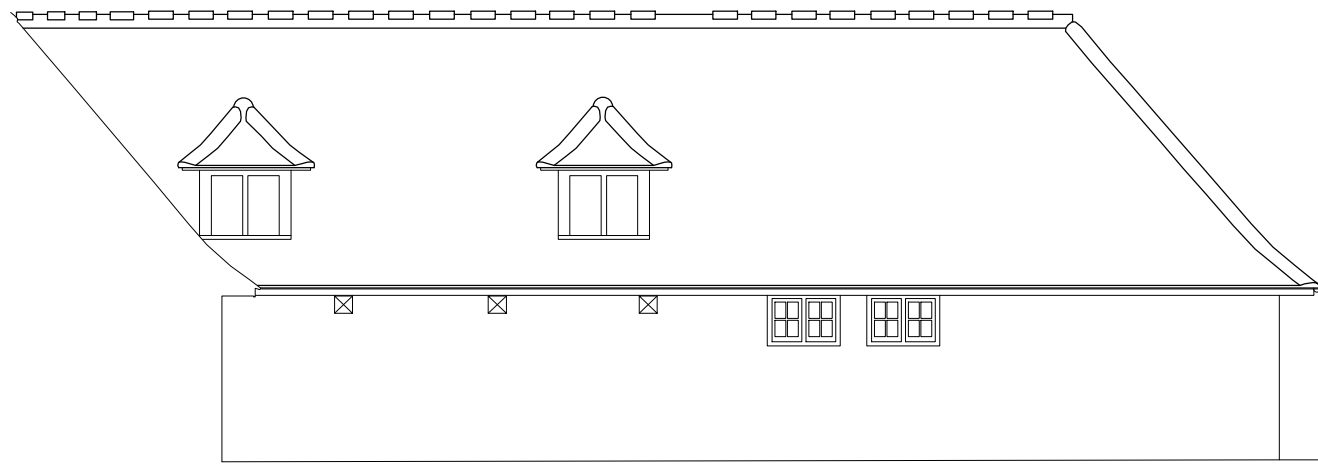


Building 1, Elevation 5



Building 1, Elevation 8

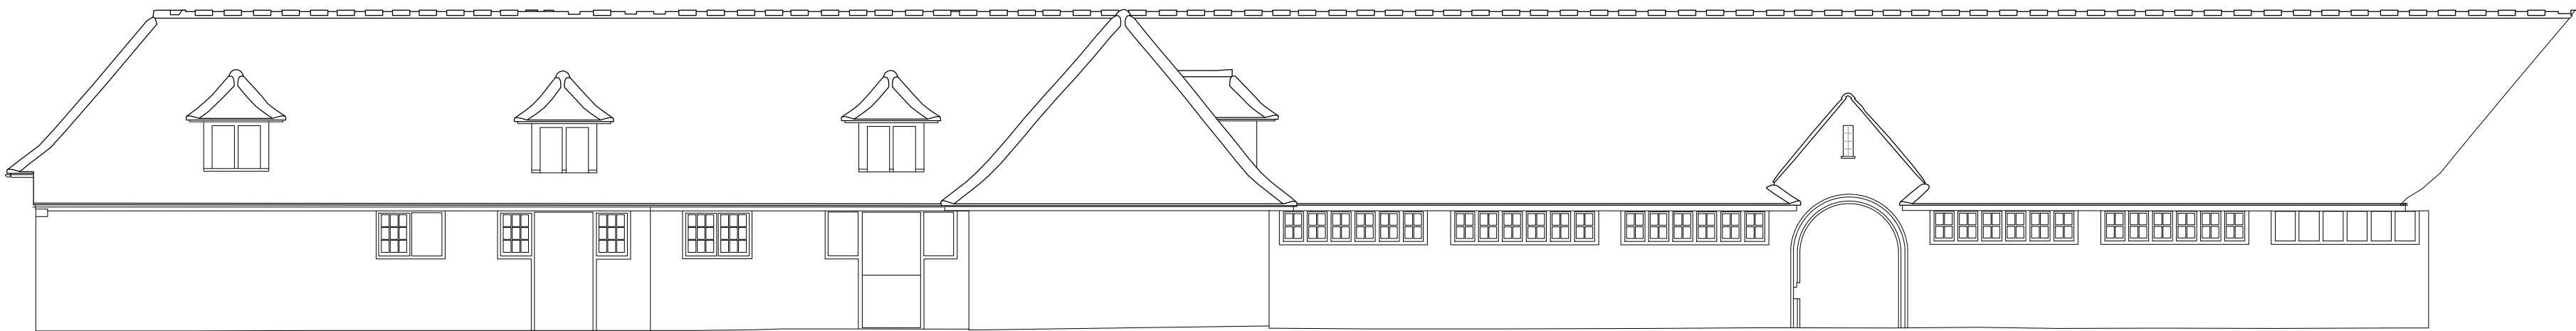

Building 1, Elevation 6

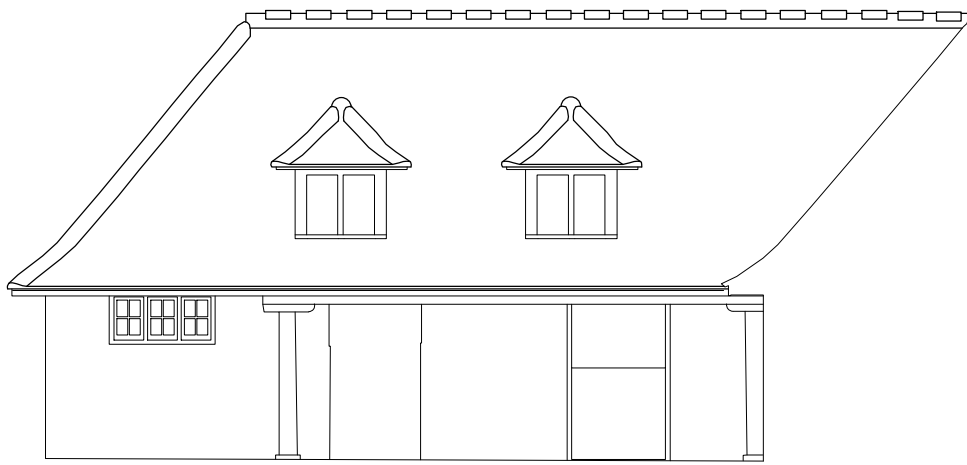

Building 1, Elevation 7

Rev.	Amendments	Date	Drw



PHILIPS SURVEYORS
BUILDING SURVEYORS, DESIGNERS & CONSULTANTS

PHILIPS SURVEYORS LLP, THE OLD COACH HOUSE, 78 LOWER STREET, PULBOROUGH, WEST SUSSEX, RH20 2AA
TEL 01798 873222 FAX 01798 873444
EMAIL INFO@PHILIPS-SURVEYORS.CO.UK
WWW.PHILIPSCHARTEREDSURVEYORS.CO.UK

CLIENT: Ellis Rodda, Property & Development Manager.
Camelia Botnar Foundation,
Maplehurst Road, Cowfold, West Sussex
RH13 8DB.

PROJECT:
Clock House Farm, Stonehouse Lane,
Cowfold, RH13 8DL

DRAWING TITLE:

Elevations, Building 1



DRAWN: GRM	JOB NO: 2684/25	SCALE: 1:100 @A1
CHECKED: PGA	DRAWING NO: EX-01B	REV:
DATE: April 25		

© Philips Surveyors LLP.


[illegible]

Notes


All details are indicative only. All dimensions to be checked on site by contractor prior to commencement of works. Any discrepancies in drawings to be reported to Philips Surveyors LLP.

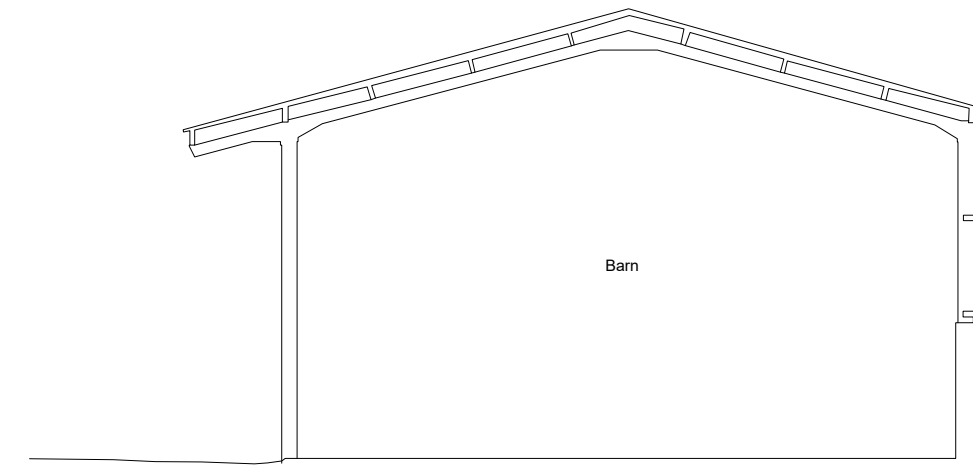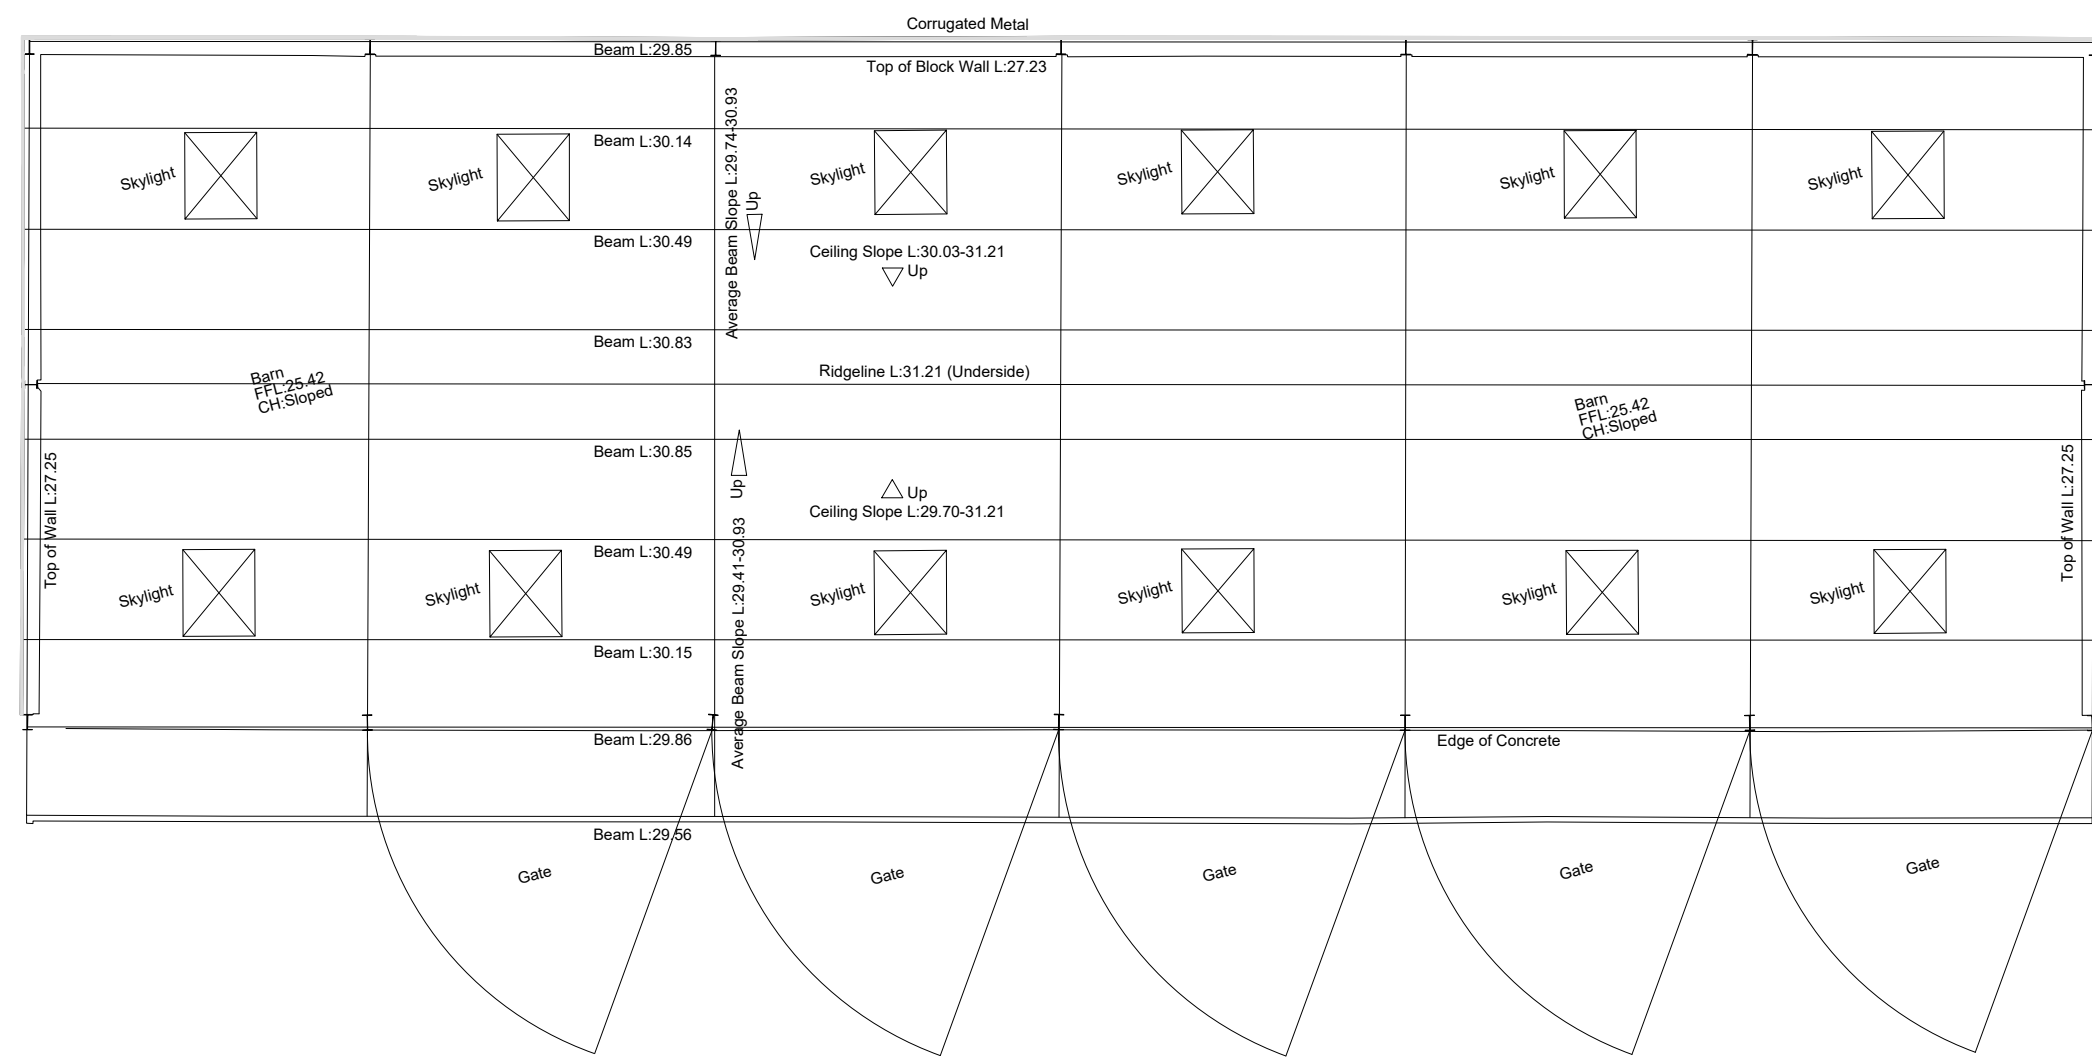


Section B2

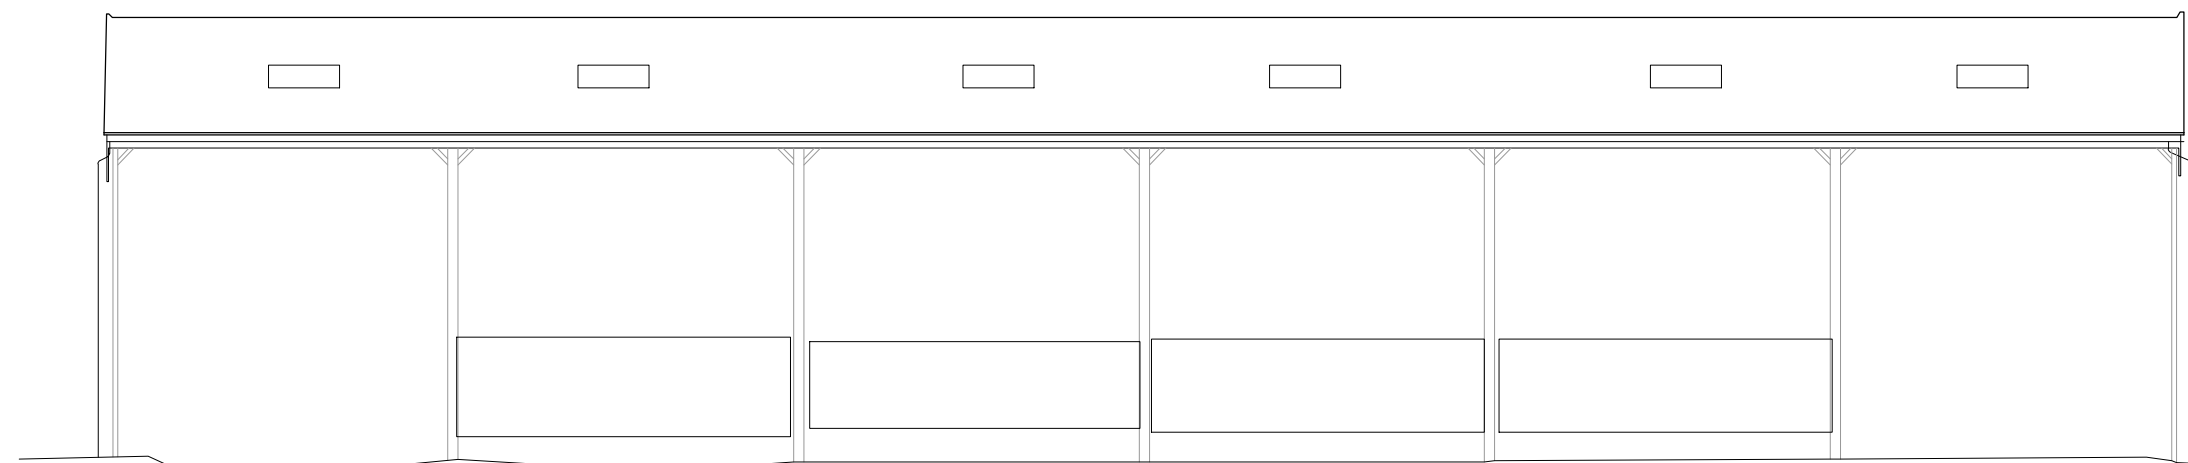


Building 2, Elevation 1

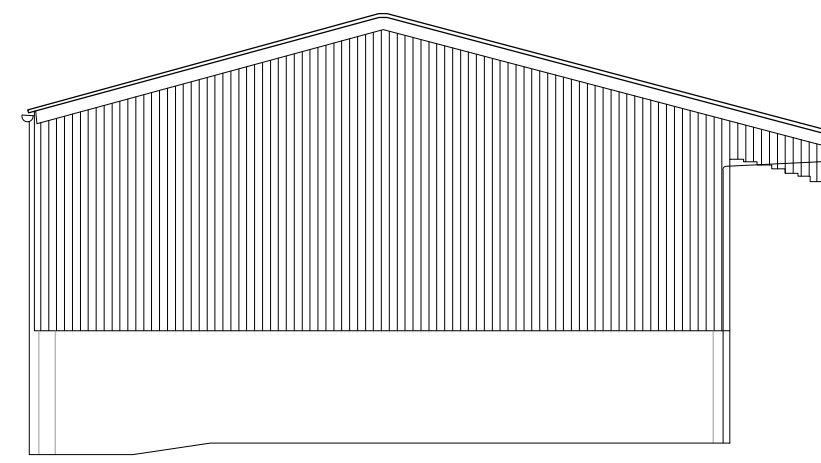

Building 2, Elevation 2

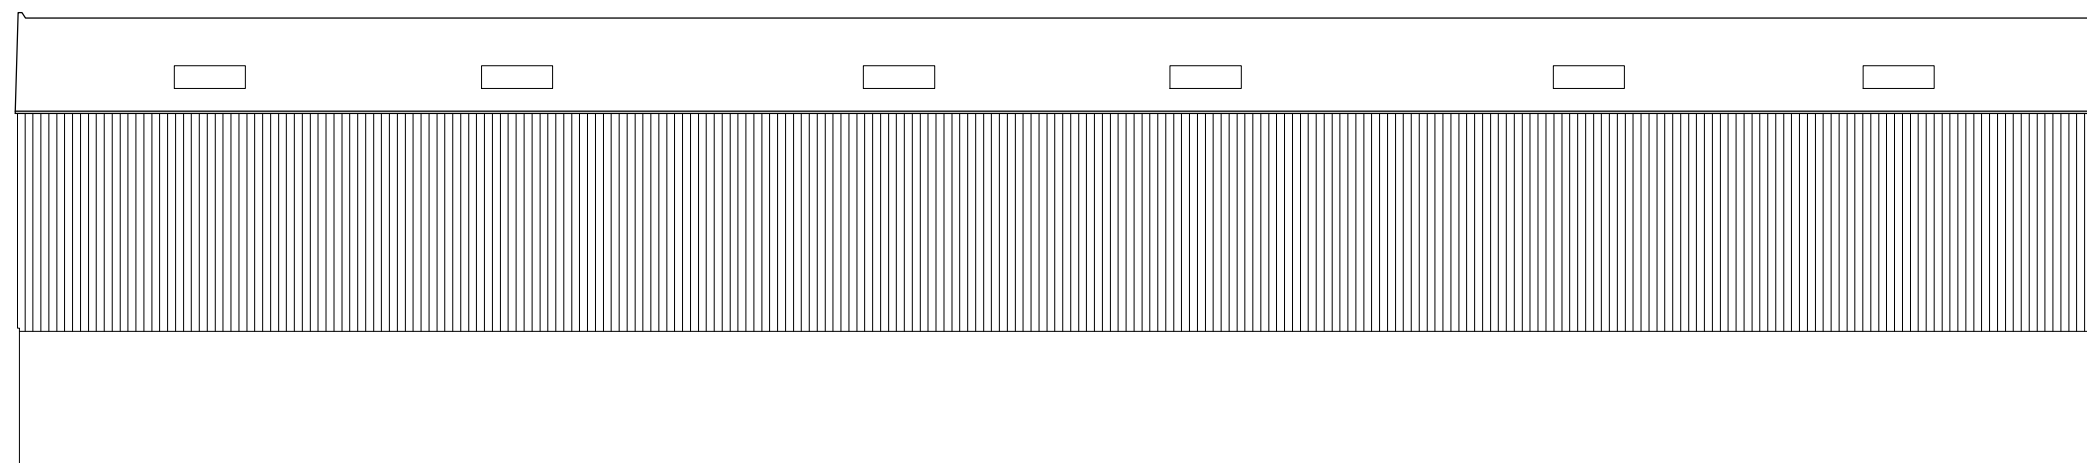

Building 2, Elevation 3

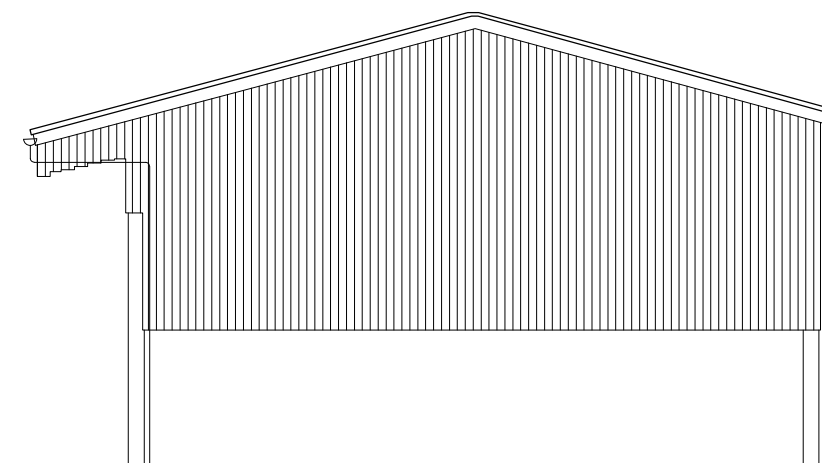

Building 2, Elevation 4

Rev.	Amendments	Date	Drw
------	------------	------	-----



PHILIPS SURVEYORS
BUILDING SURVEYORS, DESIGNERS & CONSULTANTS

PHILIPS SURVEYORS LLP, THE OLD COACH HOUSE, 78 LOWER STREET, PULBOROUGH, WEST SUSSEX, RH20 2AA
TEL 01798 873222 FAX 01798 873444
EMAIL INFO@PHILIPS-SURVEYORS.CO.UK
WWW.PHILIPSSCHARTEREDSURVEYORS.CO.UK

CLIENT:

Ellis Rodda, Property & Development
Manager.
Camelia Botnar Foundation,
Maplehurst Road, Cowfold, West Sussex.
RH13 8DB.

PROJECT:
Clock House Farm, Stonehouse Lane,
Cowfold, RH13 8DL

DRAWING TITLE:

Ground Floor, Elevations & Section B
Building B2


DRAWN: GRM	JOB NO: 2684/25	SCALE: 1:100 @A1
CHECKED: PGA	DRAWING NO: EX-02	REV:
DATE: April 25		

© Philips Surveyors LLP.

NOTES
SURVEY IS BASED ON OS GRID SYSTEM
ORIGINATING FROM STATION 1
@ E 519740.360, N 122188.656, RL 25.598

Every effort has been made to survey the area as indicated. Where detail is inaccessible or obscured from view it has been deemed unable to survey.

[illegible]

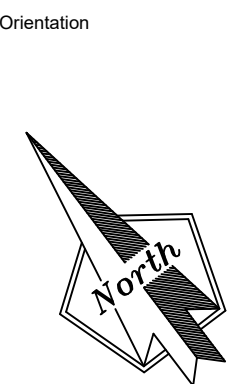[illegible]

CLIENT: Ellis Rodda, Property & Development
Manager.
Camelia Botnar Foundation,
Maplehurst Road, Cowfold, West Sussex
RH13 8DB.

DRAWING TITLE:


Ground Floor, Elevation & Section B3
Building 3

PGA	EX-03
DATE: April 25	


© Philips Surveyors LLP.

Notes


All details are indicative only. All dimensions to be checked on site by contractor prior to commencement of works. Any discrepancies in drawings to be reported to Philips Surveyors LLP.

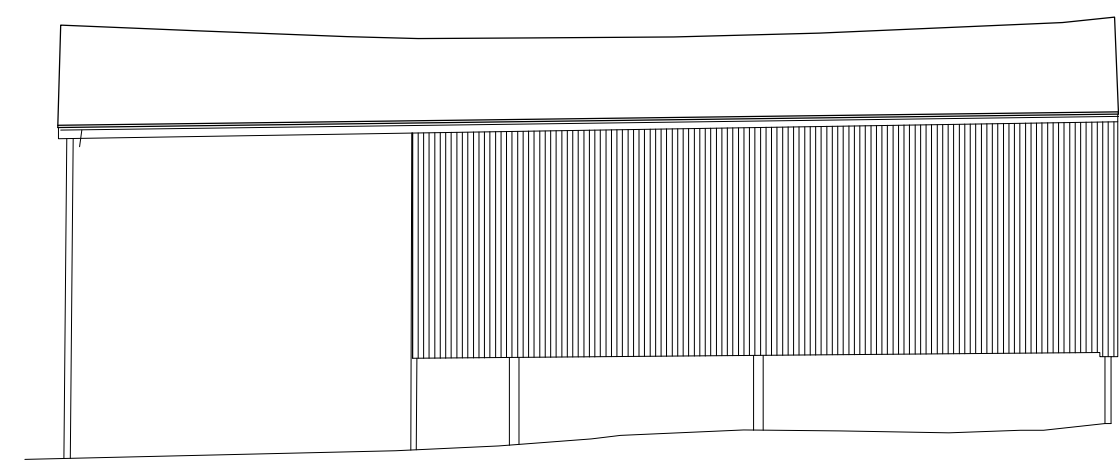


Building 4, Elevation 1

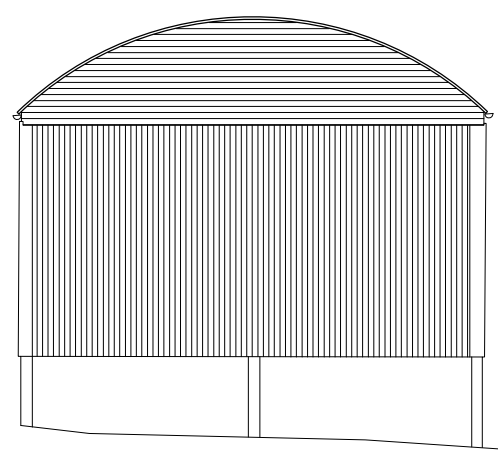



Building 4, Elevation 2

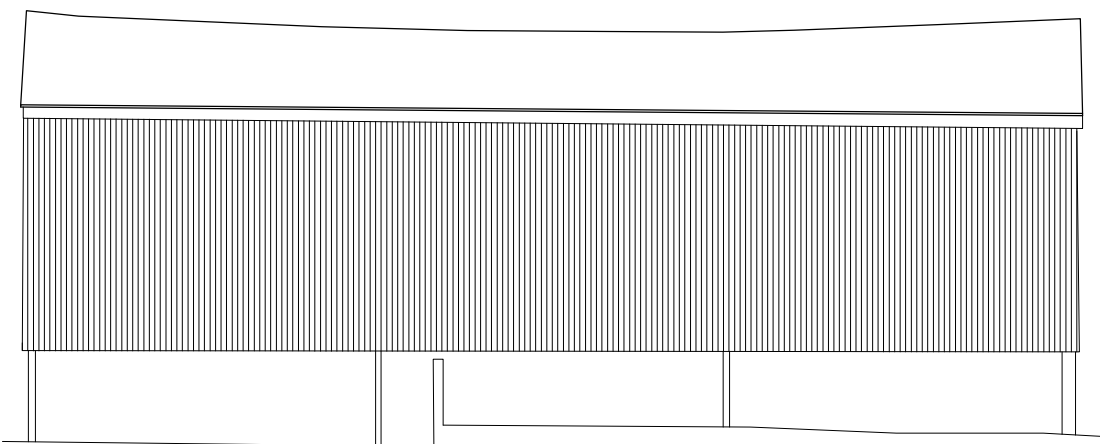

Building 4, Elevation 3

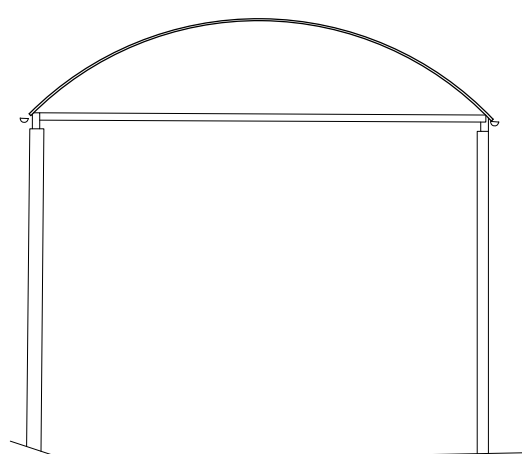

Building 4, Elevation 4

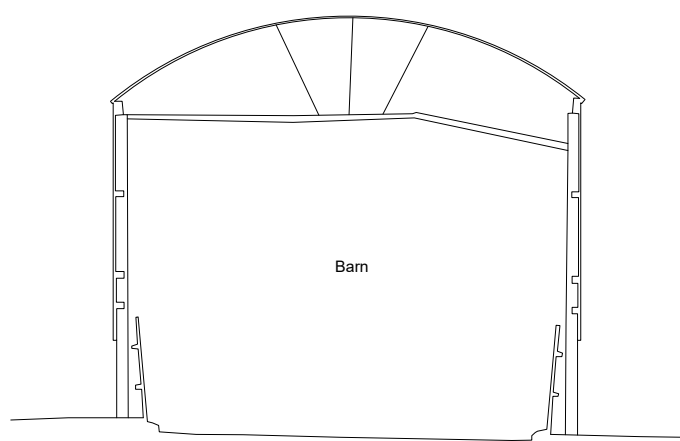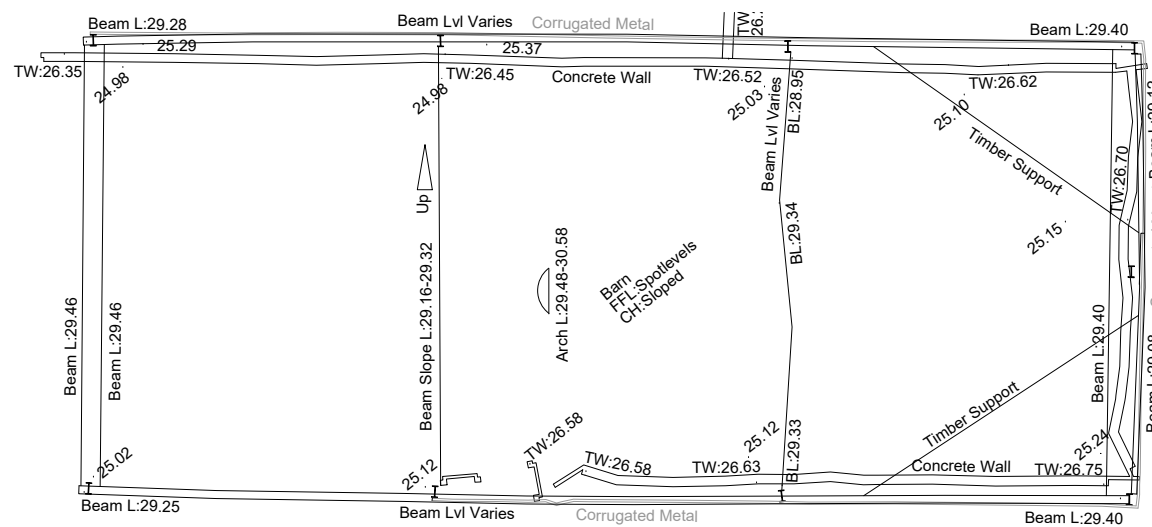

Section B4

Rev.	Amendments	Date	Drawn



PHILIPS SURVEYORS
BUILDING SURVEYORS, DESIGNERS & CONSULTANTS

PHILIPS SURVEYORS LLP, THE OLD COACH HOUSE, 78 LOWER STREET, PULBOROUGH, WEST SUSSEX, RH20 2AA
TEL 01798 873222 FAX 01798 873444
EMAIL INFO@PHILIPS-SURVEYORS.CO.UK
WWW.PHILIPSCHARTEREDSURVEYORS.CO.UK

CLIENT: Ellis Rodda, Property & Development
Manager.
Camelia Botnar Foundation,
Maplehurst Road, Cowfold, West Sussex
RH13 8DB.

PROJECT:
Clock House Farm, Stonehouse Lane,
Cowfold, RH13 8DL

DRAWING TITLE:

Ground Floor, Elevation & Section B4
Building 4

DRAWN: GRM	JOB NO: 2684/25	SCALE: 1:100 @A1
CHECKED: PGA	DRAWING NO: EX-04	REV:
DATE: April 25		

© Philips Surveyors LLP.

NOTES
SURVEY IS BASED ON OS GRID SYSTEM
ORIGINATING FROM STATION 1
@ E 519740.360, N 122188.656, RL 25.598



Every effort has been made to survey the area as indicated. Where detail is inaccessible or obscured from view it has been deemed unable to survey.

[illegible]

Line types and Symbols


Building Lines	Metal	Soffit
Rooflines	Spotlevel	Beams
Wall Lines	Windows	Skylights
Wall Hatching	Doors	Ceiling Slope
Furniture	Rad	Plinths / Platforms
Kitchen Fixtures	Sanitary	Stairs

The table lists architectural line types and symbols for various elements. Each row contains a text label and a corresponding graphical symbol. The symbols include: solid and dashed lines for building lines; a line with a spot level marker for spotlevel; a line with a window symbol for windows; a line with a door symbol for doors; a line with a radiator symbol for radiator; a line with a sanitary symbol for sanitary; a line with a soffit symbol for soffit; a line with a beam symbol for beams; a line with a skylight symbol for skylights; a line with a ceiling slope symbol for ceiling slope; a line with a plinth/platform symbol for plinths/platforms; and a line with a stairs symbol for stairs.

 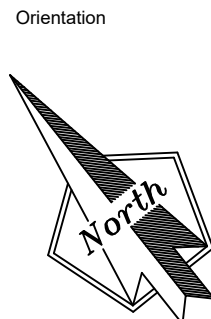


Notes


All details are indicative only. All dimensions to be checked on site by contractor prior to commencement of works. Any discrepancies in drawings to be reported to Philips Surveyors LLP.

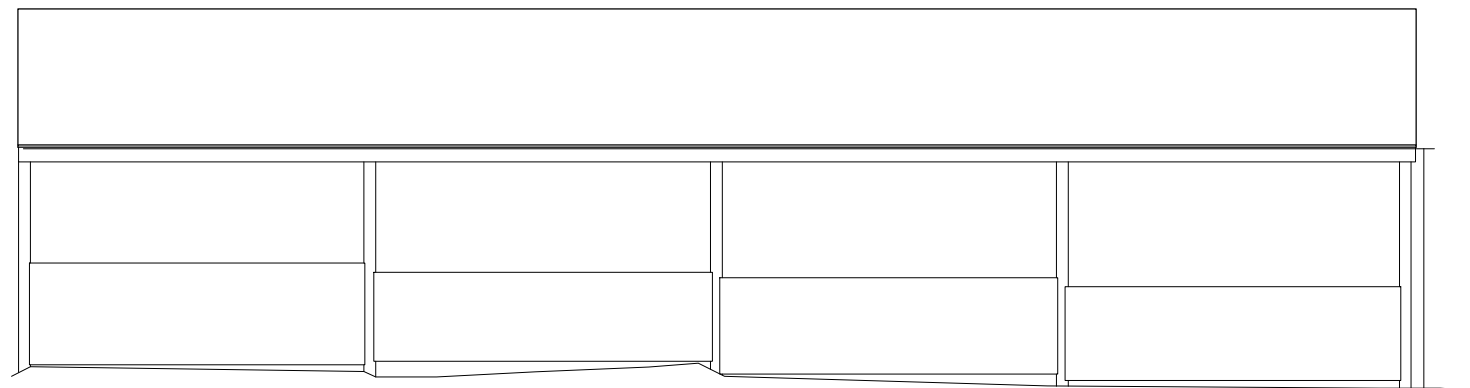


Building 5, Elevation 1

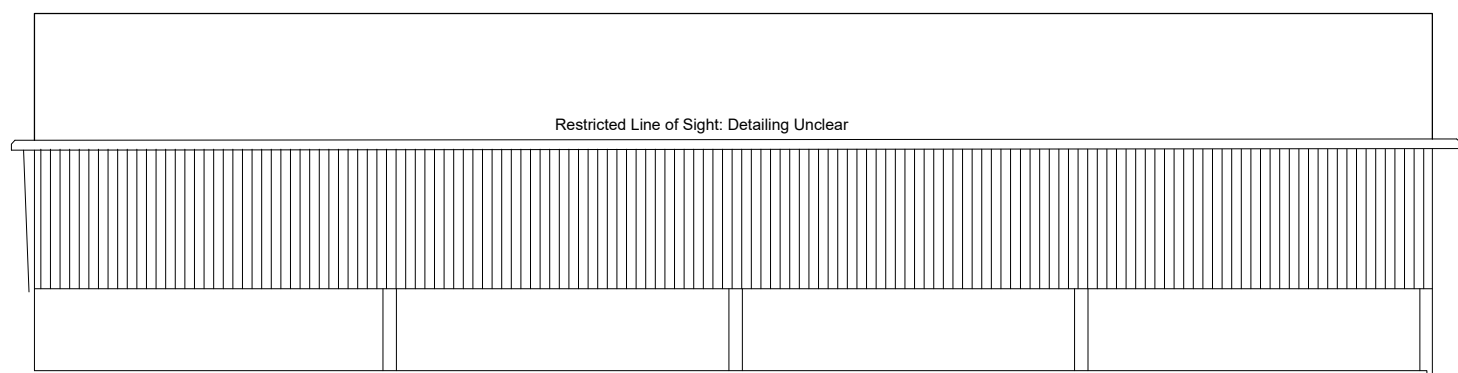


Building 5, Elevation 3

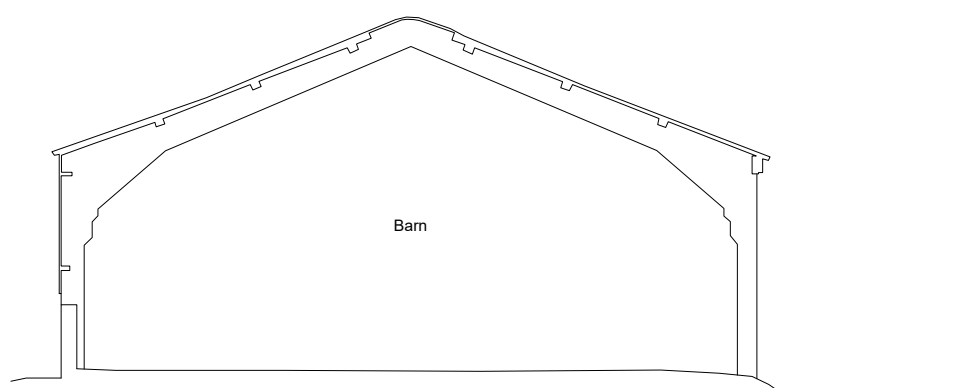


Section B5

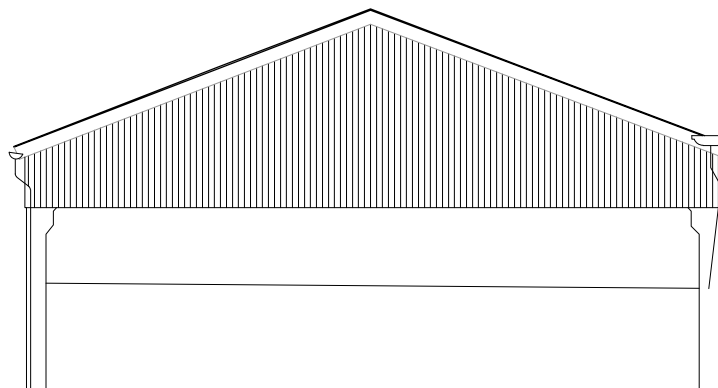

Building 5, Elevation 2

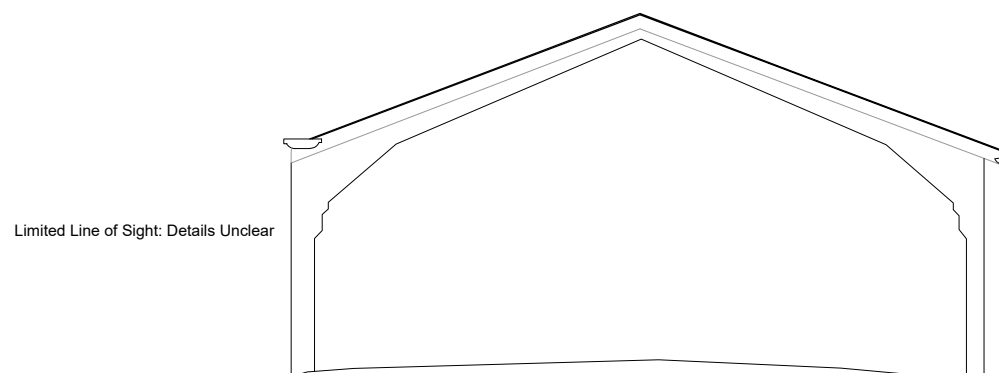

Building 5, Elevation 4

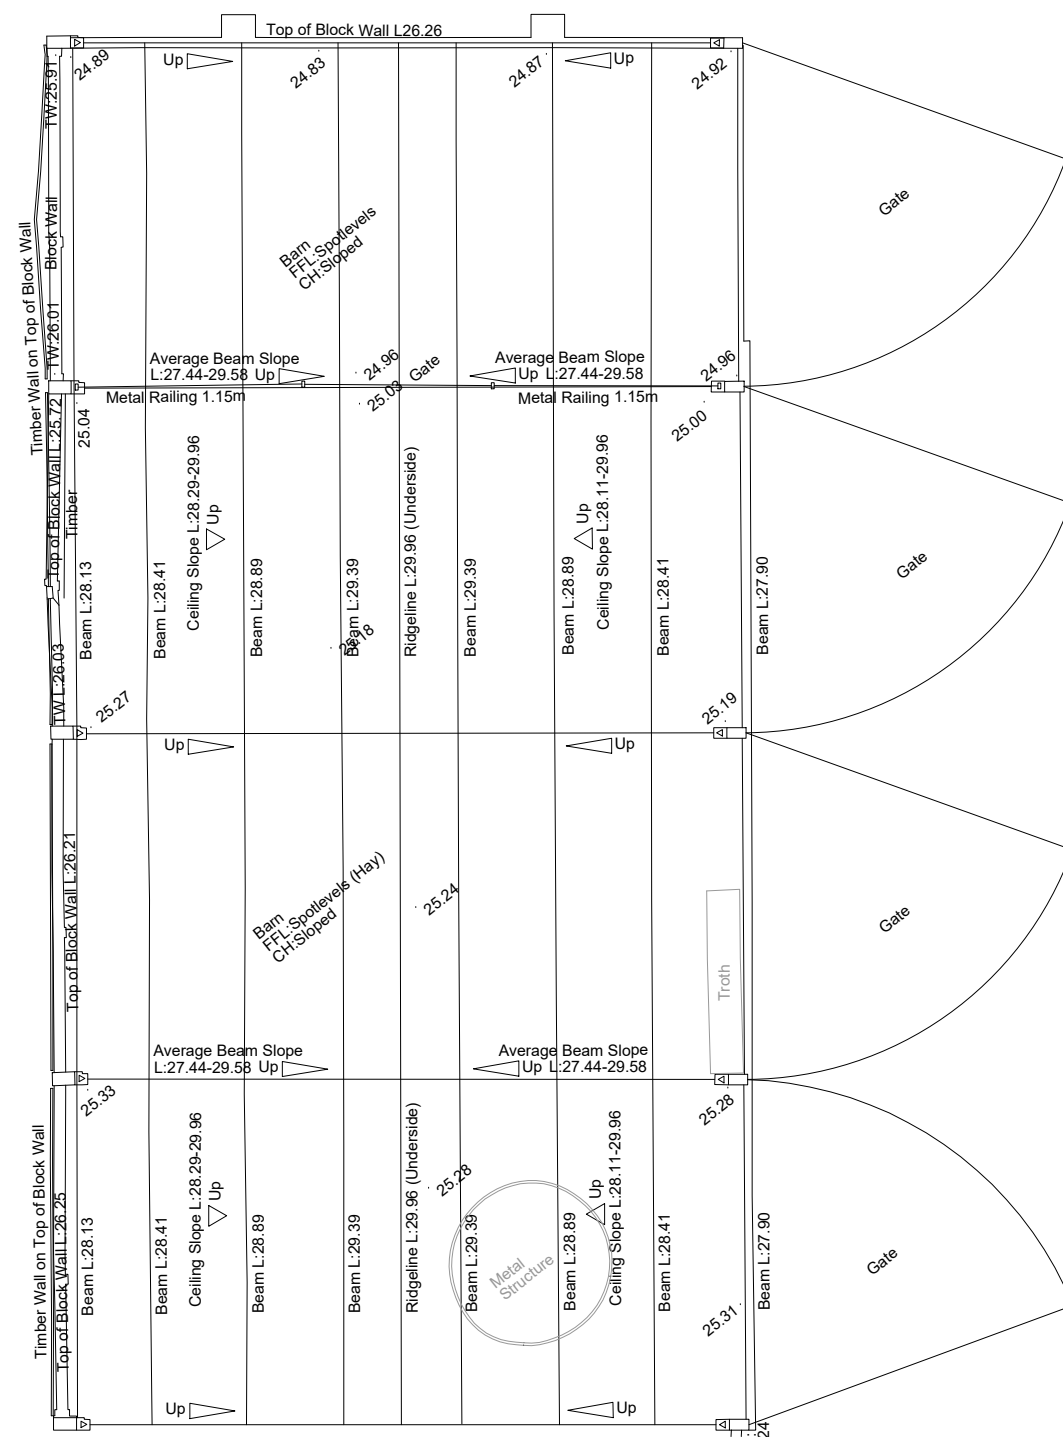

Rev.	Amendments	Date	Drawn



PHILIPS SURVEYORS
BUILDING SURVEYORS, DESIGNERS & CONSULTANTS

PHILIPS SURVEYORS LLP, THE OLD COACH HOUSE, 78 LOWER STREET, PULBOROUGH, WEST SUSSEX, RH20 2AA
TEL 01798 873222 FAX 01798 873444
EMAIL INFO@PHILIPS-SURVEYORS.CO.UK
WWW.PHILIPSCHARTEREDSURVEYORS.CO.UK

CLIENT: Ellis Rodda, Property & Development
Manager.
Camelia Botnar Foundation,
Maplehurst Road, Cowfold, West Sussex
RH13 8DB.

PROJECT:
Clock House Farm, Stonehouse Lane,
Cowfold, RH13 8DL

DRAWING TITLE:

Ground Floor, Elevation & Section B5
Building 5

DRAWN: GRM	JOB NO: 2684/25	SCALE: 1:100 @A1
CHECKED: PGA	DRAWING NO: EX-05	REV:
DATE: April 25		

© Philips Surveyors LLP.

NOTES
SURVEY IS BASED ON OS GRID SYSTEM
ORIGINATING FROM STATION 1
@ E 519740.360, N 122188.656, RL 25.598

Every effort has been made to survey the area as indicated. Where detail is inaccessible or obscured from view it has been deemed unable to survey.


LYNER INFORMATION


0	Blank	1	Empty
1	Battlement	2	Overhead beams, joists, roof elements etc.
2	Battlement	3	Entrance Building Outline
3	Beams	4	Fences and boundaries
4	Benches	5	Fixed Furnings
5	Benches	6	Drainage and waste water gutters
6	Birds	7	Building in four facades
7	Birds	8	Fixed Handrails
8	Birds	9	Other accessories and features
9	Boards	10	Significant vegetation and plant installation
10	Boards	11	Significant trees or electric installation
11	Boards	12	Significant, events, high and valley lines
12	Boards	13	Significant secondary features
13	Boards	14	Significant utility supplies
14	Boards	15	Significant secondary features
15	Boards	16	Ground point elevations
16	Boards	17	Significant trees or changes in floor levels
17	Boards	18	Notations
18	Boards	19	Wall cover in plan view
19	Boards	20	Walls with stairs line
20	Boards	21	Observations






ACRONYMS

AW	Architectural Work	CL	Level Line	RT	Radius Point
CC	Center Line	CL	Level Line	RP	Radius Point
CD	Center Line	CL	Level Line	RP	Radius Point
CE	Center Line	CL	Level Line	RP	Radius Point
CF	Center Line	CL	Level Line	RP	Radius Point
CH	Center Line	CL	Level Line	RP	Radius Point
CI	Center Line	CL	Level Line	RP	Radius Point
CL	Level Line	CL	Level Line	RP	Radius Point
CM	Center Line	CL	Level Line	RP	Radius Point
CP	Center Line	CL	Level Line	RP	Radius Point
 Building Lines	Metal		Soffit	
Rooflines	Spotlevel		Beams	
Wall Lines	Windows		Skylights	 Skylight
Wall Hatching	Doors		Ceiling Slope	
Furniture	Radiator		Plinths / Platforms	
Kitchen Fixtures			Stairs	
Plant	Sanitary			
Gully				
Fence				
Steps				

 

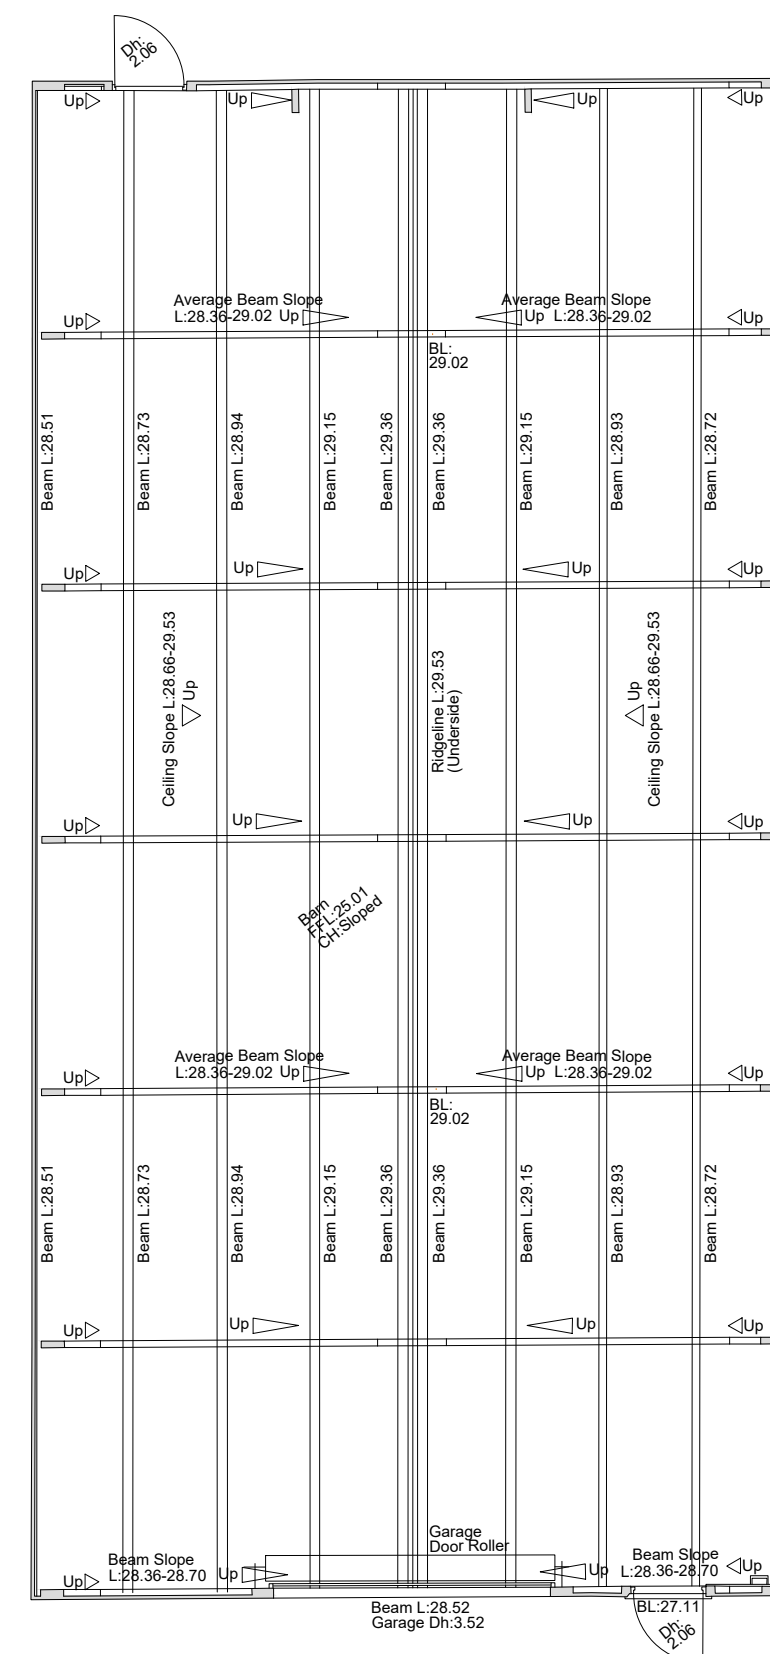    

Rev.	Amendments	Date	Drw.

PHILIPS SURVEYORS LLP, THE OLD COACH HOUSE, 78 LOWER STREET, PULBOROUGH, WEST SUSSEX, RH20 2AA
TEL 01798 873222 FAX 01798 873444
EMAIL INFO@PHILIPS-SURVEYORS.CO.UK
WWW.PHILIPSCHARTEREDSURVEYORS.CO.UK

CLIENT: Ellis Rodda, Property & Development
Manager.
Camelia Botnar Foundation,
Maplehurst Road, Cowfold, West Sussex.
RH13 8DB.

PROJECT:
Clock House Farm, Stonehouse Lane,
Cowfold, RH13 8DL

DRAWING TITLE:

Ground Floor, Elevation & Section B6
Building 6

DRAWN: GRM	JOB NO: 2684/25	SCALE: 1:100 @A1
CHECKED: PGA	DRAWING NO: EX-06	REV:
DATE: April 25		

NOTES
SURVEY IS BASED ON OS GRID SYSTEM
ORIGINATING FROM STATION 1
@ E 519740.360, N 122188.656, RL 25.598

Every effort has been made to survey the area as indicated. Where detail is inaccessible or obscured from view it has been deemed unable to survey.

[illegible]

Line types and Symbols

Item	Percentage
Building Lines	0.00
Rooflines	100.40
Wall Lines	0.00
Wall Hatching	0.00
Furniture	0.00
Kitchen Fixtures	0.00
Plant	0.00
Gully	0.00
Fence	0.00
Steps	0.00

Metal

Spotlevo

Window

Doors

Radiator

Sanitary

Def 3

Rad

—

Soffit

Beams

Skylights

Ceiling S

Plinths /

Stairs

—

.....

1000 900 800 700 600 500 400 300 200 100 0



light

Up

linth: 0.50


--	--	--	--

Orientation

 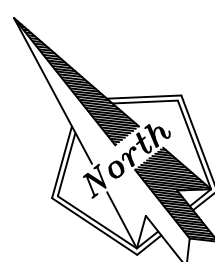


Notes


All details are indicative only. All dimensions to be checked on site by contractor prior to commencement of works. Any discrepancies in drawings to be reported to Philips Surveyors LLP.

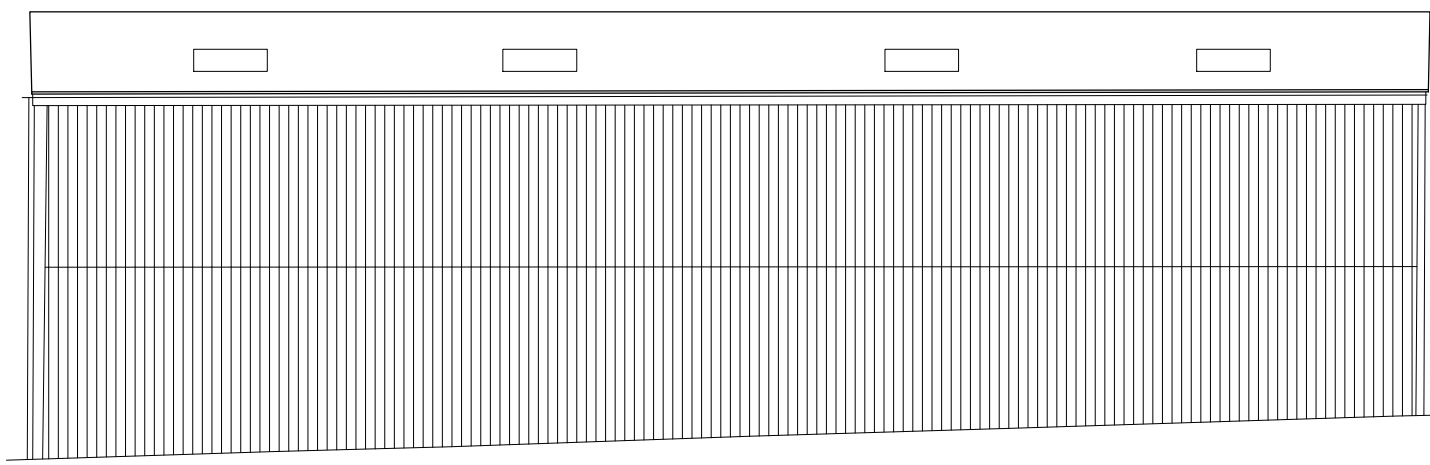


Building 7, Elevation 1

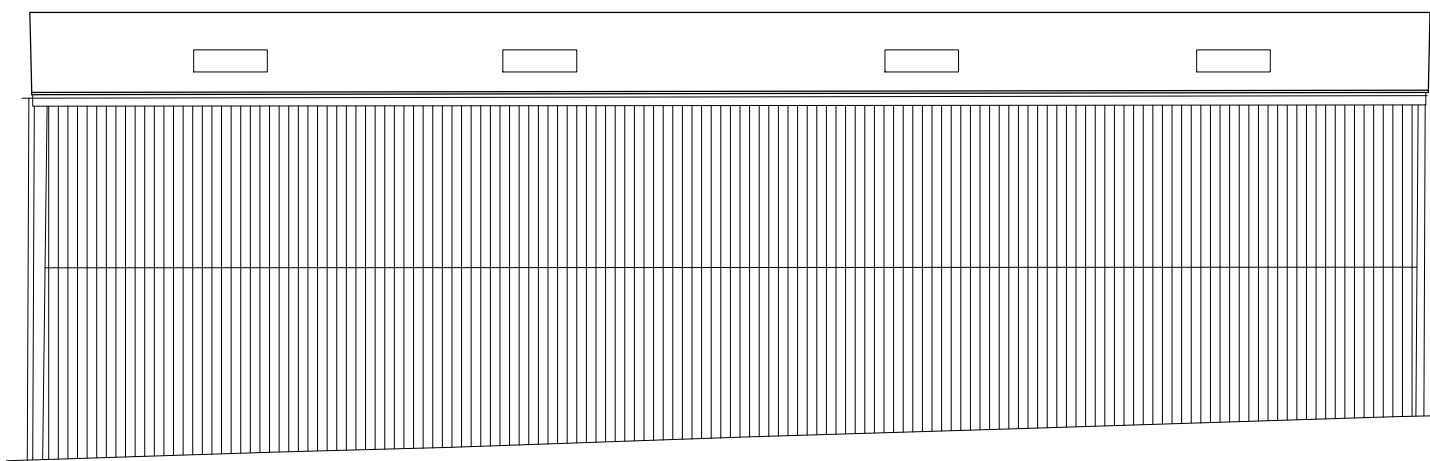


Building 7, Elevation 1

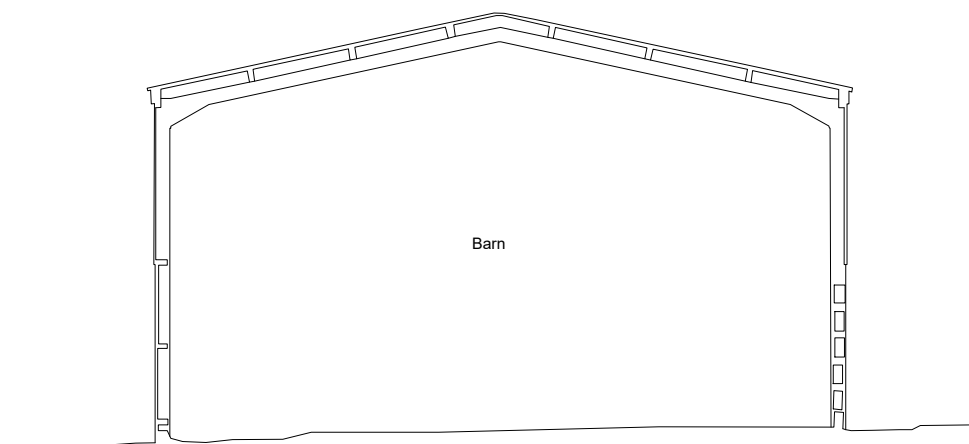


Section B7

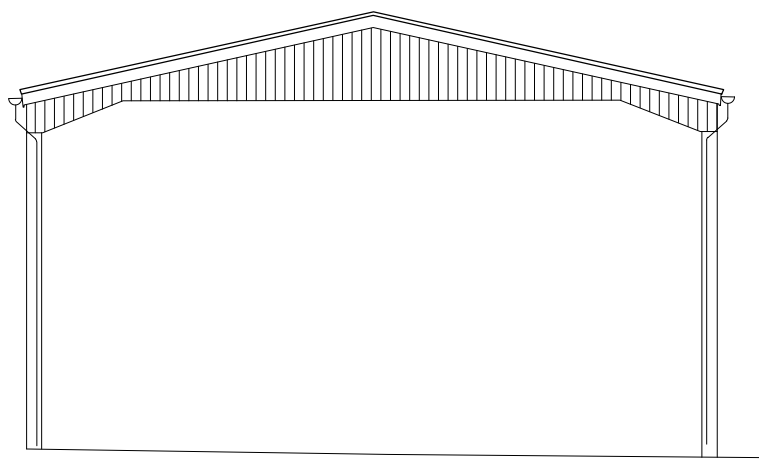

Building 7, Elevation 2

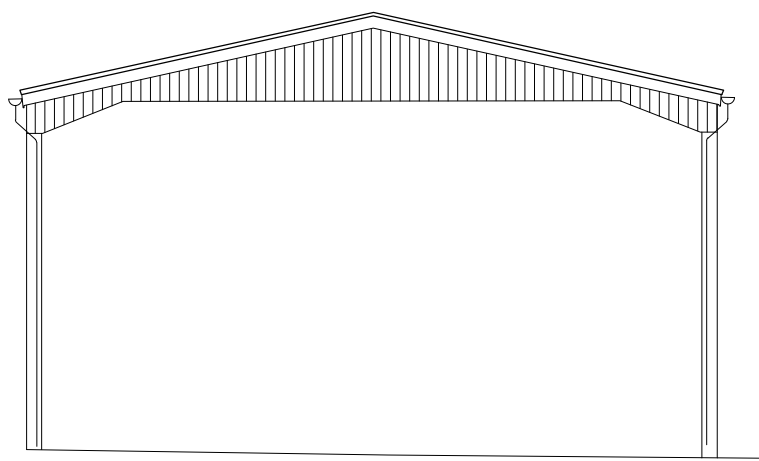

Building 7, Elevation 2

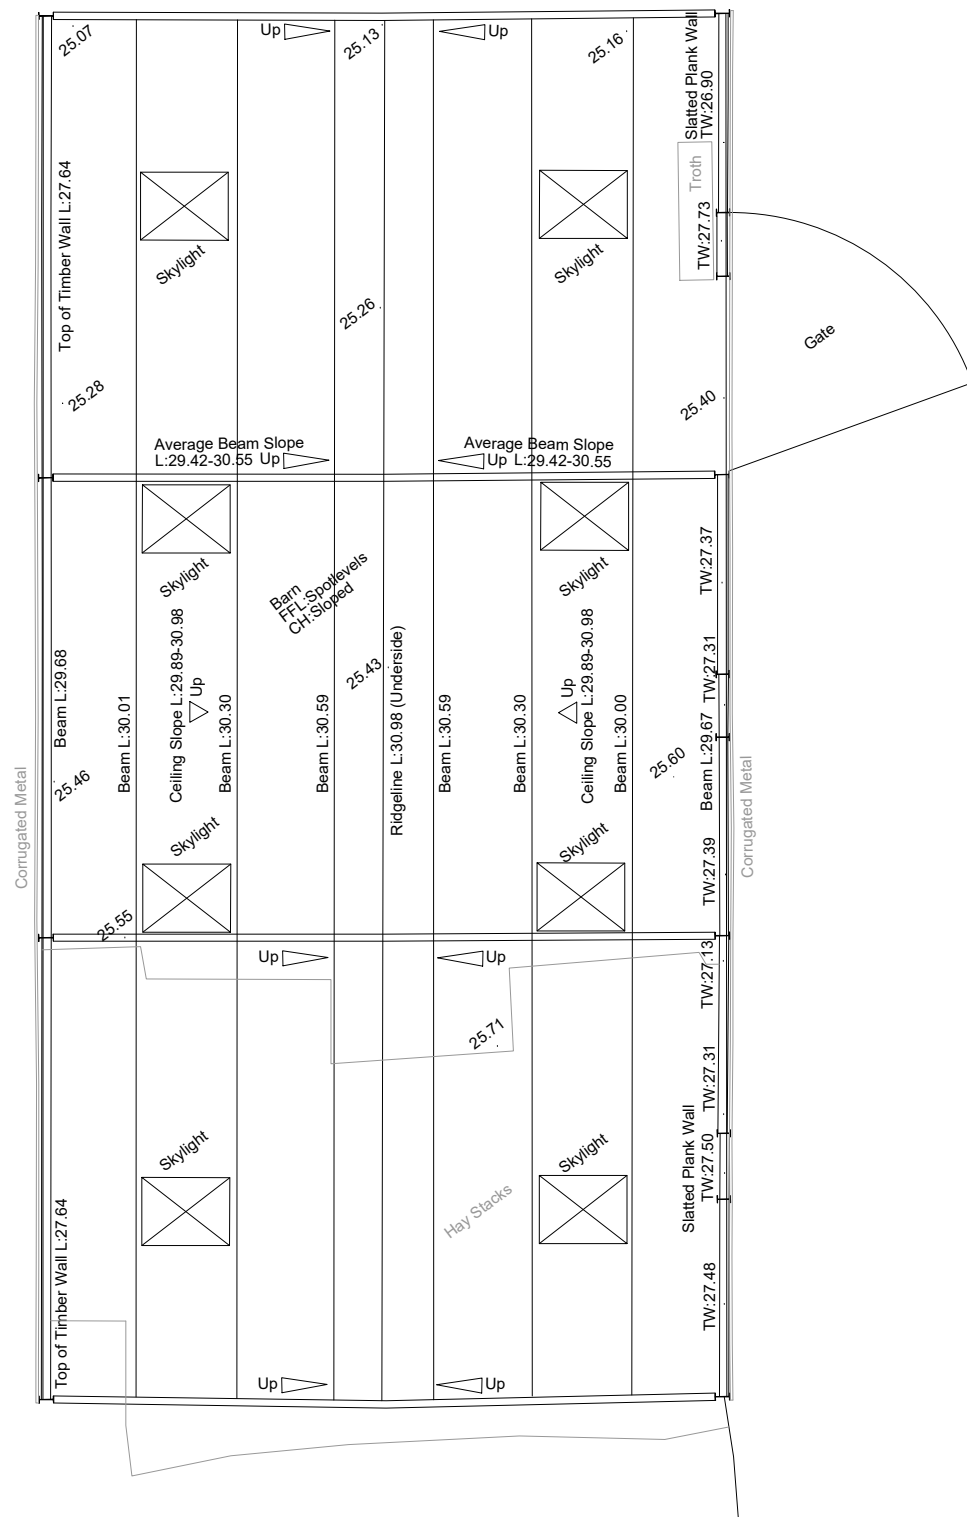

Rev.	Amendments	Date	Drw



PHILIPS SURVEYORS
BUILDING SURVEYORS, DESIGNERS & CONSULTANTS

PHILIPS SURVEYORS LLP, THE OLD COACH HOUSE, 78 LOWER STREET, PULBOROUGH, WEST SUSSEX, RH20 2AA
TEL 01798 873222 FAX 01798 873444
EMAIL INFO@PHILIPS-SURVEYORS.CO.UK
WWW.PHILIPSCHARTEREDSURVEYORS.CO.UK

CLIENT: Ellis Rodda, Property & Development
Manager.
Camelia Botnar Foundation,
Maplehurst Road, Cowfold, West Sussex
RH13 8DB.

PROJECT:
Clock House Farm, Stonehouse Lane,
Cowfold, RH13 8DL

DRAWING TITLE:

Ground Floor, Elevation & Section B7
Building 7

DRAWN: GRM	JOB NO: 2684/25	SCALE: 1:100 @A1
CHECKED: PGA	DRAWING NO: EX-07	REV:
DATE: April 25		



© Philips Surveyors LLP.


NOTES
SURVEY IS BASED ON OS GRID SYSTEM
ORIGINATING FROM STATION 1
@ E 519740.360, N 122188.656, RL 25.598

Every effort has been made to survey the area as indicated. Where detail is inaccessible or obscured from view it has been deemed unable to survey.

[illegible]


Line types and Symbols

  Building Lines	Metal		Soffit	
Rooflines	Spotlevel		Beams	
Wall Lines	Windows		Skylights	 Skylight
Wall Hatching	Doors		Ceiling Slope	 Up Slope: 1:90 - 2:10
Furniture	Radiator		Plinths / Platforms	 Plinth: 0.50
Kitchen Fixtures	Sanitary		Stairs	 Dn
Gully				
Fence				
Steps				

 


Notes



All details are indicative only. All dimensions to be checked on site by contractor prior to commencement of works. Any discrepancies in drawings to be reported to Philips Surveyors LLP.

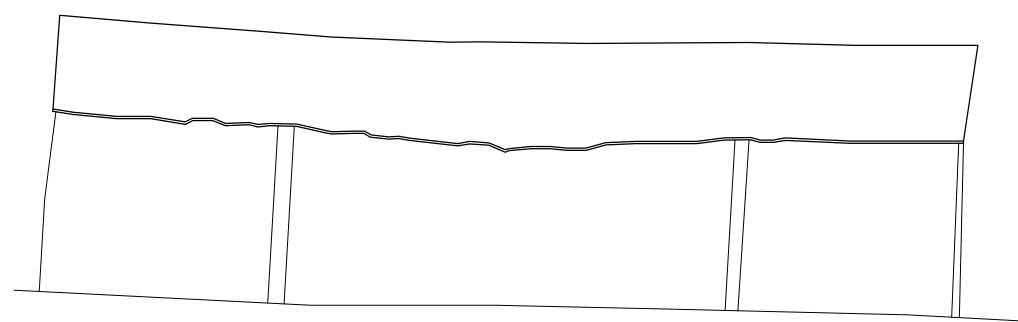


Building 8, Elevation 1

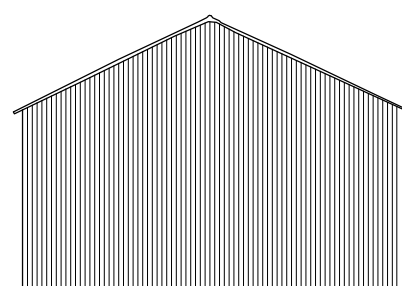


Building 8, Elevation 2

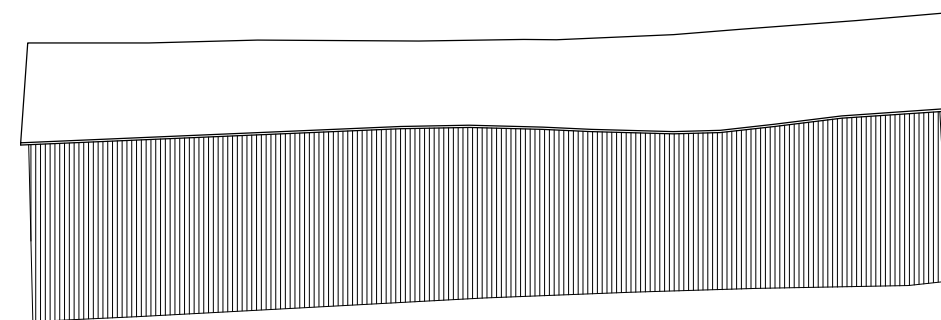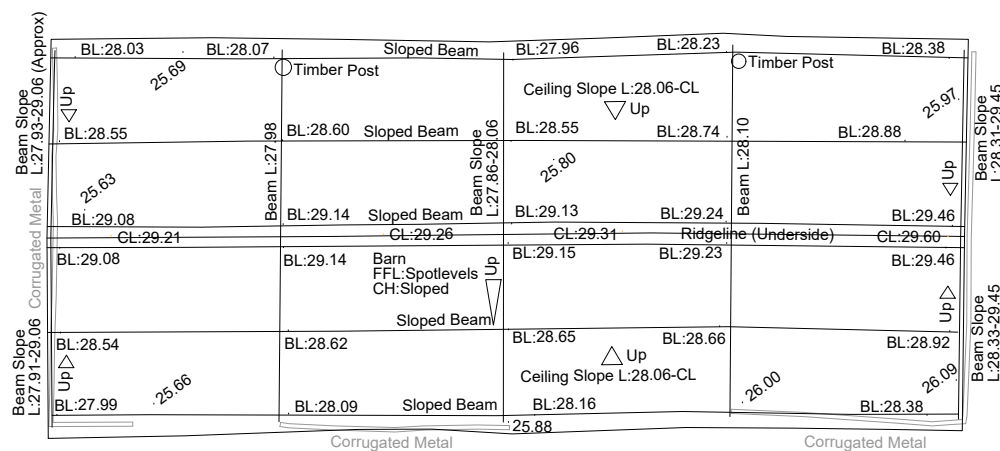

Building 8, Elevation 3

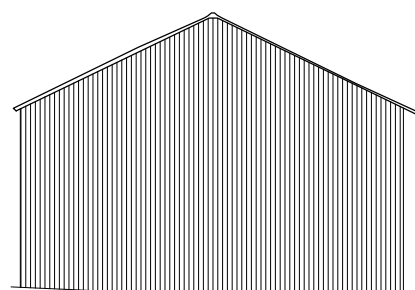

Building 8, Elevation 4

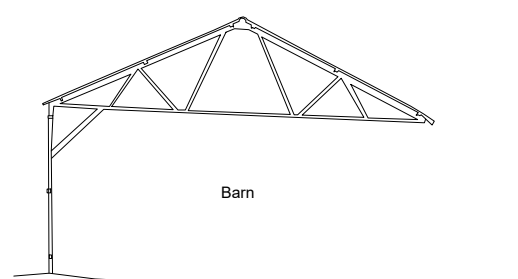

Section B8

Rev.	Amendments	Date	Drawn



PHILIPS SURVEYORS
BUILDING SURVEYORS, DESIGNERS & CONSULTANTS

PHILIPS SURVEYORS LLP, THE OLD COACH HOUSE, 78 LOWER STREET, PULBOROUGH, WEST SUSSEX, RH20 2AA
TEL 01798 873222 FAX 01798 873444
EMAIL INFO@PHILIPS-SURVEYORS.CO.UK
WWW.PHILIPSCHARTEREDSURVEYORS.CO.UK

CLIENT: Ellis Rodda, Property & Development
Manager.
Camelia Botnar Foundation,
Maplehurst Road, Cowfold, West Sussex
RH13 8DB.

PROJECT:
Clock House Farm, Stonehouse Lane,
Cowfold, RH13 8DL

DRAWING TITLE:

Ground Floor, Elevation & Section B8
Building 8

DRAWN: GRM	JOB NO: 2684/25	SCALE: 1:100 @A1
CHECKED: PGA	DRAWING NO: EX-08	REV:
DATE: April 25		



© Philips Surveyors LLP.

NOTES
SURVEY IS BASED ON OS GRID SYSTEM
ORIGINATING FROM STATION 1
@ E 519740.360, N 122188.656, RL 25.598

Every effort has been made to survey the area as indicated. Where detail is inaccessible or obscured from view it has been deemed unable to survey.

LAYER INFORMATION			
0	EMPTY		
0	Beam	Overhead beams, joists, rod elements etc.	
1	Columns	Columns and bracing columns	
2	Doors	Doors and windows	
3	Partitions	Partitions and boundary lines	
4	Windows	Windows	
5	Gully	Drainage and waste water gullies	
6	Roof	Roof and roof trusses	
7	Handrail	Floor handrails	
8	Handrailing	Handrailing nosings and balustrades	
9	Mezzanine	Mezzanine structures	
10	Roof	Roof, roof trusses, ventilation and plant installation	
11	Roofing	Roofing materials	
12	Roofing	Roofing materials	
  Building Lines	Metal		Soffit	
Rooflines	Spotlevel		Beams	
Wall Lines	Windows		Skylights	 Skylight
Wall Hatching	Doors		Ceiling Slope	
Furniture	Radiator		Plinths / Platforms	
Kitchen Fixtures	Sanitary		Stairs	
Plant				
Gully				
Fence				
Steps				

