


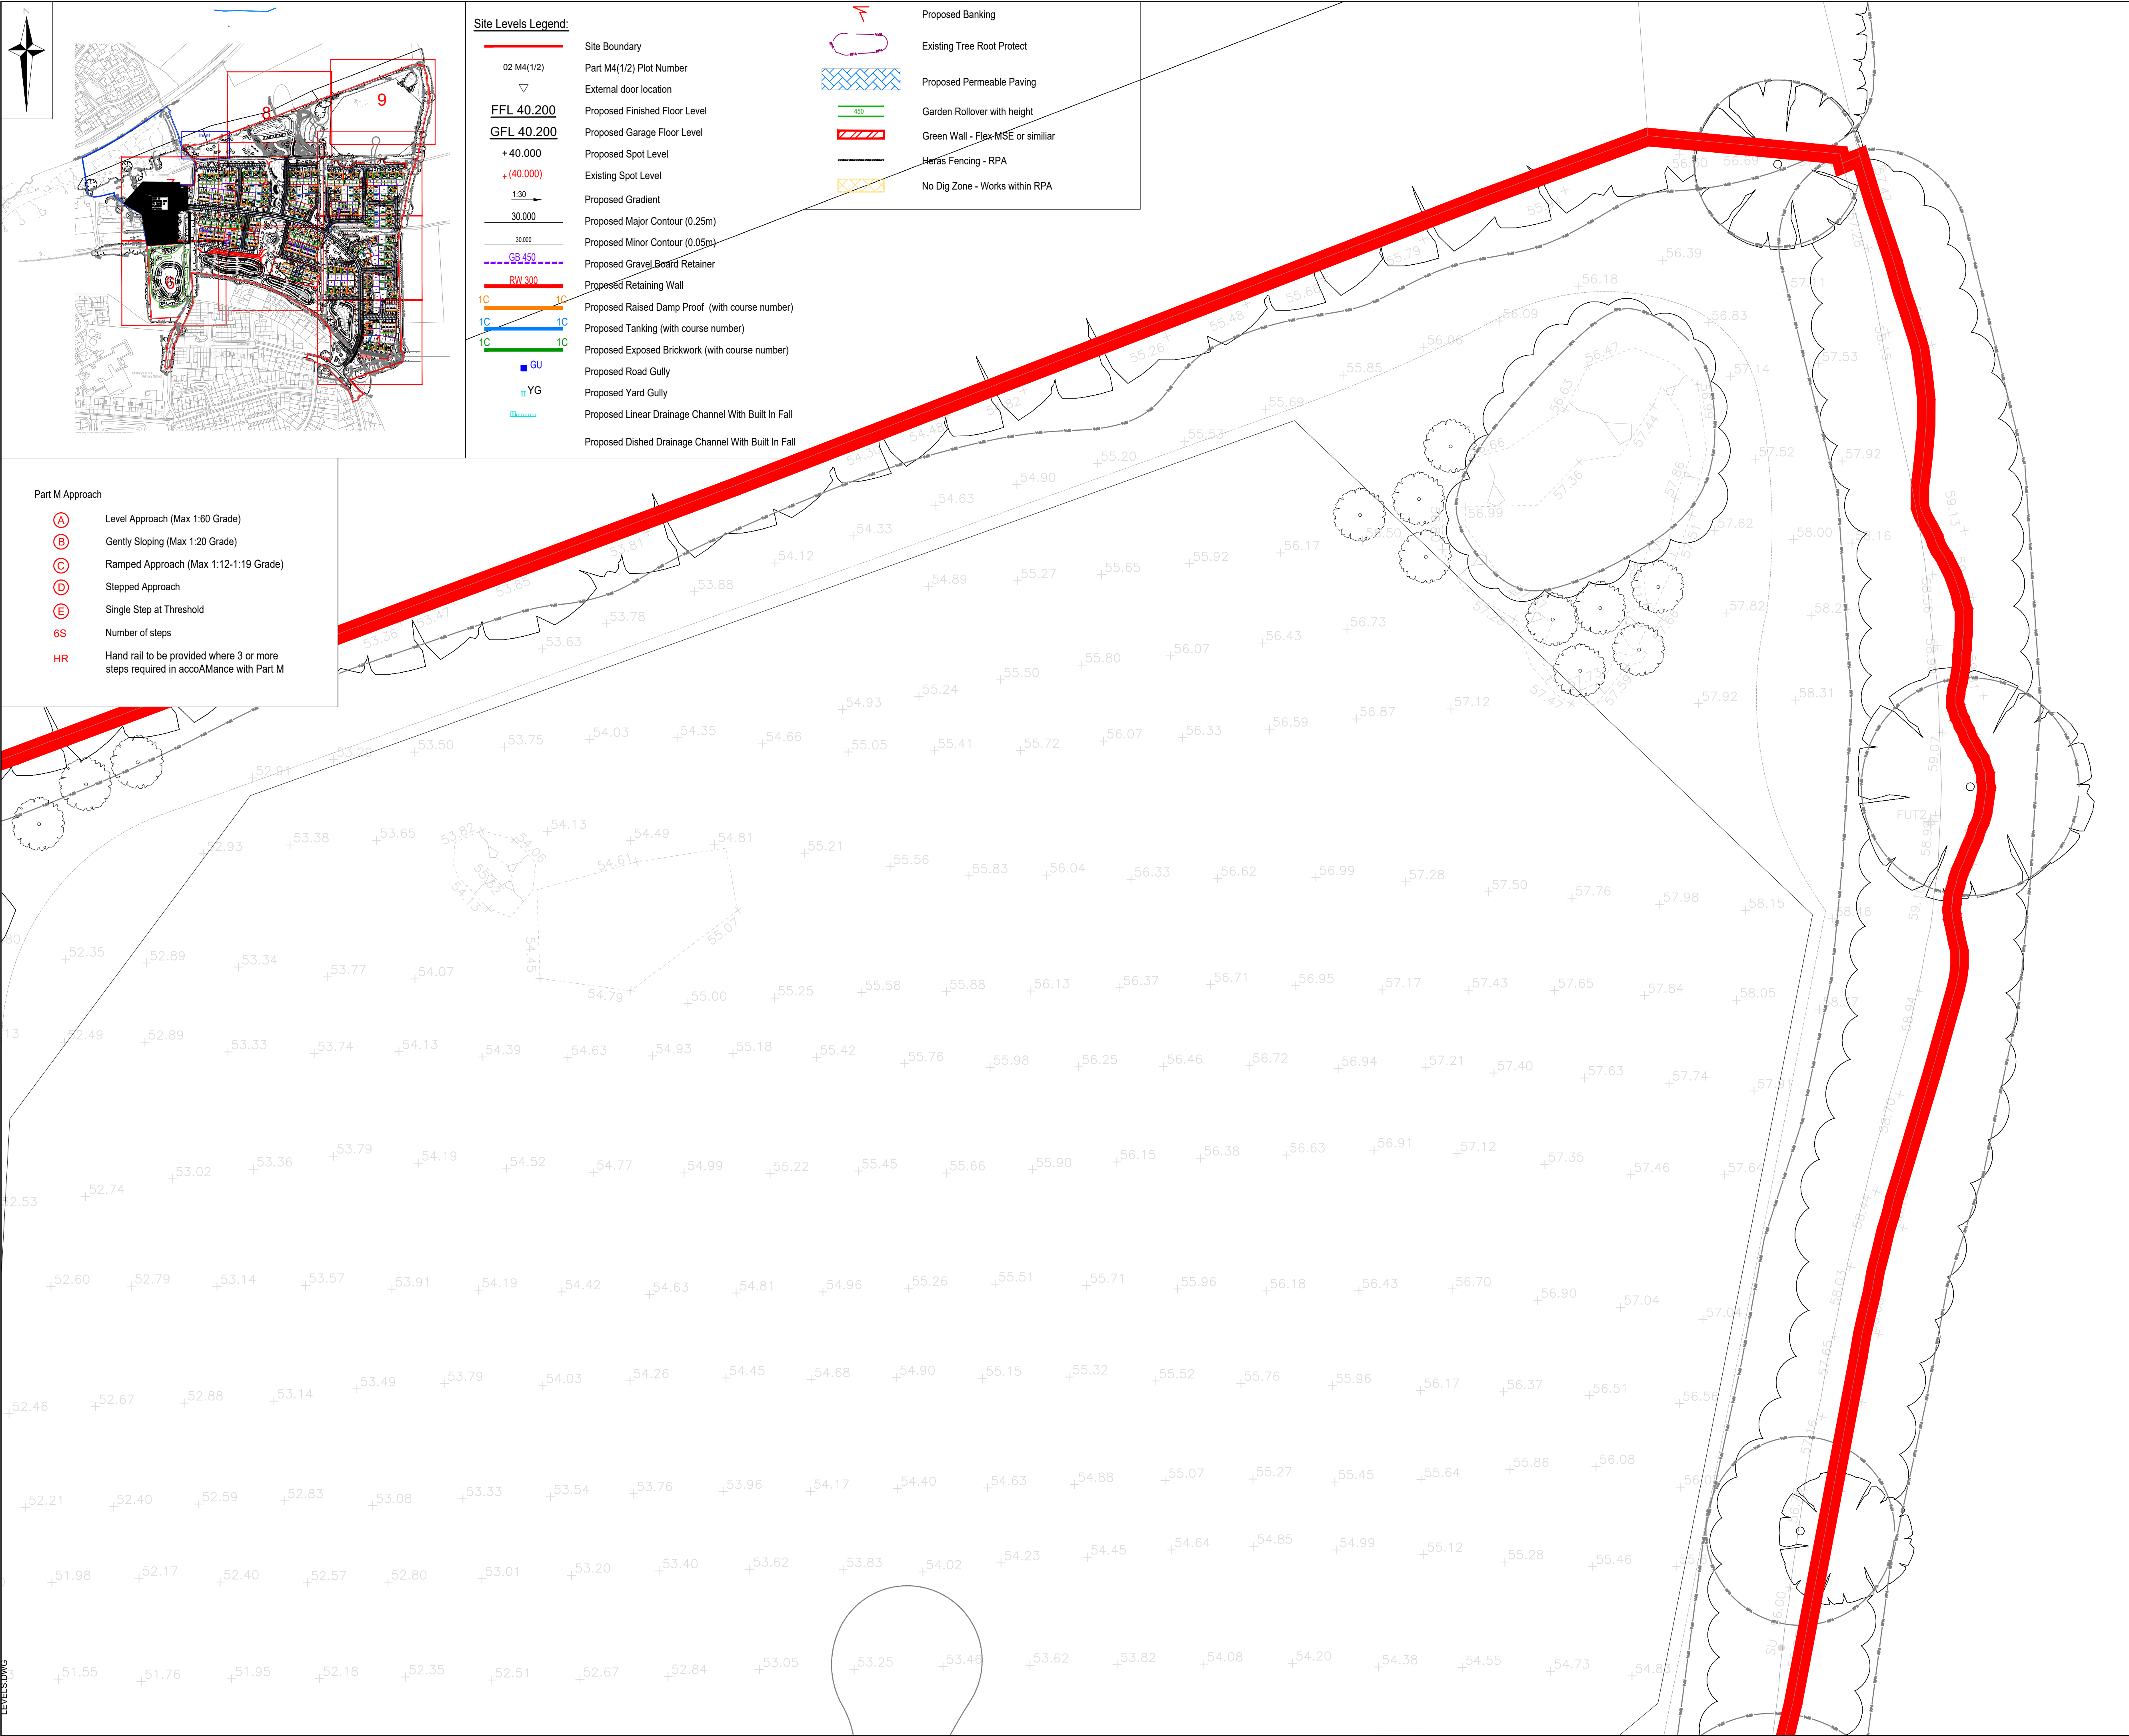

CIVIL / STRUCTURAL DESIGN RISK MANAGEMENT

Abnormal or unusual residual risks associated with the design outcomes shown on this drawing are:-

RSK LDE LTD has followed its Design Risk Management process for HazoAM Elimination and Risk reduction in developing the designs shown on this drawing. Abnormal or unusual residual risks may be shown above where it is considered that such risk may not normally be expected by competent persons engaged on work of this nature or type.

Notes:

- This drawing is to be read in conjunction with all relevant Architects and Engineers drawings and specifications.
- All levels quoted are in metres A.O.D.
- For Drainage Layout see Drawing No's. H9378_RSK_XX_XX_DR_CE_300110-300118.
- For External Works see Drawing No's. H9378_RSK_XX_XX_DR_CE_300090-300098.
- The Groundwork's contractor shall ensure that no flat spots remain after the installation of the final road wearing course.
- All road gullies shall be located away from proposed entrances to houses.
- For tree protection areas and trees to be removed refer to the Arborculturalist's drawings and/or report.
- Kerb upstands to tarmac carriageway to be typically 125mm and 6mm at dropped kerb locations.
- Kerb upstands to private parking and drives to be 25mm.
- Concrete gravel boaAMs to be provided between gaAMen boundary level differences, where indicated.
- All rear gaAMen patios to fall away from any dwelling.
- All private paths to crossfall at 1 in 40 away from any dwelling.
- Garage Structural Level (GFL). (Relates to the top of Concrete floor. Refer to Architect's standaAM details.
- All plot accesses are to be either level, stepped or ramped in accoAMance with The Building Regulations 2010 Part M and are indicated on this drawing.

P01	06.08.2026	Issued for Planning condition discharge.	YP	AM	-
Rev.	Date	Amendment	Drawn	Chkd.	Appd.

LDE

CIVILS | STRUCTURES | HYDROLOGY

an RSK company

Abbey Park
Humber Road
Coventry
CV3 4AQ
United Kingdom

Tel: +44 (0) 24 7650 5600
Fax: +44 (0) 24 7650 1417
Email: info@rsk.co.uk
Web: www.rsk.co.uk

Client

Project Title

NEW PLACE FARM
PULBOROUGH
WEST SUSSEX

Status

PRELIMINARY

Drawing Title

SITE LEVELS
SHEET 9

Drawn	Date	Checked	Date	Approved	Date
YP	06.08.26	AM	06.08.26	-	-
Scale	1:250	Orig Size	A1	Dimensions	m

Project No.
H9376 (890815)

Drawing File
H9376_RSK_ZZ_XX_DR_CE_300100-300108_P
Condition Site Levels.dwg

Drawing No.			Rev.		
H9376	RSK	ZZ	XX	DR	C
Project	Orig.	Vol./Sys.	Lev./Loc.	Type	Role
					Draw. No.

Scale 1:250
0 2.5 5 7.5 10 12.5m