

SITE LOCATION




1:50k

SITE LOCATION
(Scale 1:50000)




SITE PHOTOGRAPH

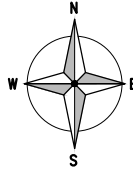


WHAT3WORDS:
trip.rhino.bends

WHAT3WORDS:
resold.juicy.troubled

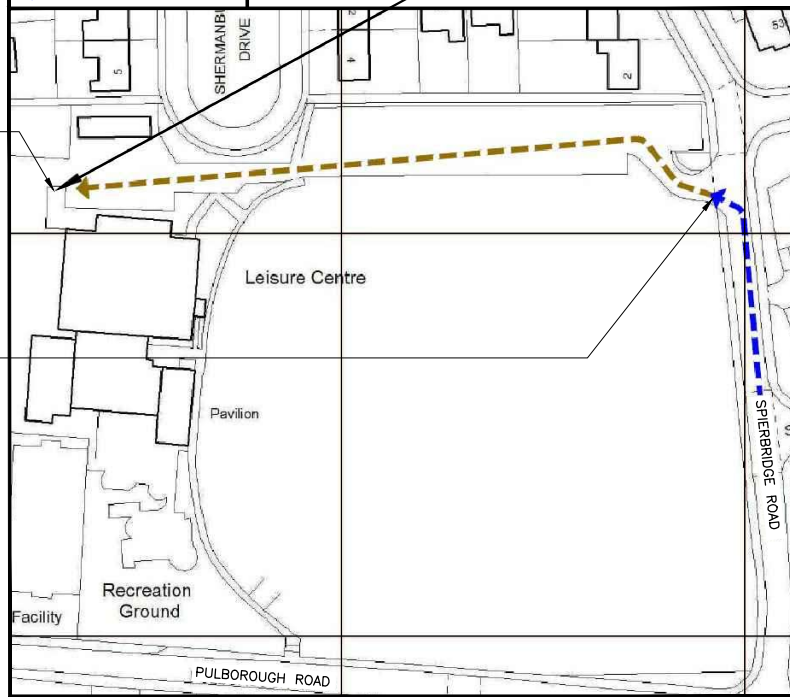


DETAILED SITE LOCATION (Scale 1:1250)


Based upon Ordnance Survey map extract
with the permission of the Controller of
His Majesty's Stationary Office.
Crown copyright.
Licence No. 100022432

 

ALL DIMENSIONS ARE IN mm UNLESS NOTED OTHERWISE			
N.G.R E: 508131		N: 114608	
DIRECTIONS TO SITE: HEADING SOUTH ON THE A24 TAKE THE 3RD EXIT ON THE BIRCHWOOD ROUNDABOUT ONTO THE A283 STORRINGTON ROAD. CONTINUE ON THE A283 INTO STORRINGTON TOWN. TURN RIGHT ONTO SPIERBRIDGE ROAD. THE SITE IS LOCATED ADJACENT THE IMPULSE LEISURE CENTRE BUILDING.			
NOTES:			
1A	CONSTRUCTION ISSUE	MP	NDS 07.04.26
REV	MODIFICATION	BY	CH DATE
			
			
Cell Name		Opt.	
IMPULSE LEISURE CENTRE		-	
Cell ID No			
CSID	TEF	VF	
234680 25	079182	N/A	
E NUMBER	SUEZ	N/A	
E337165	CST0034	-	
Site Address / Contact Details			
LAND AT CAR PARK AT RECREATION GROUND SPIERBRIDGE ROAD STORRINGTON WEST SUSSEX RH20 4PG			
Drawing Title: SITE LOCATION MAPS			
Purpose of issue: CONSTRUCTION			Dwg Rev:
Drawing Number: 100			1A
Surveyed By: NDS		Original Sheet Size: A3	
Drawn:	Date:	Checked:	Date:
MP	07.04.26	NDS	07.04.26
Pack Issue:			1A

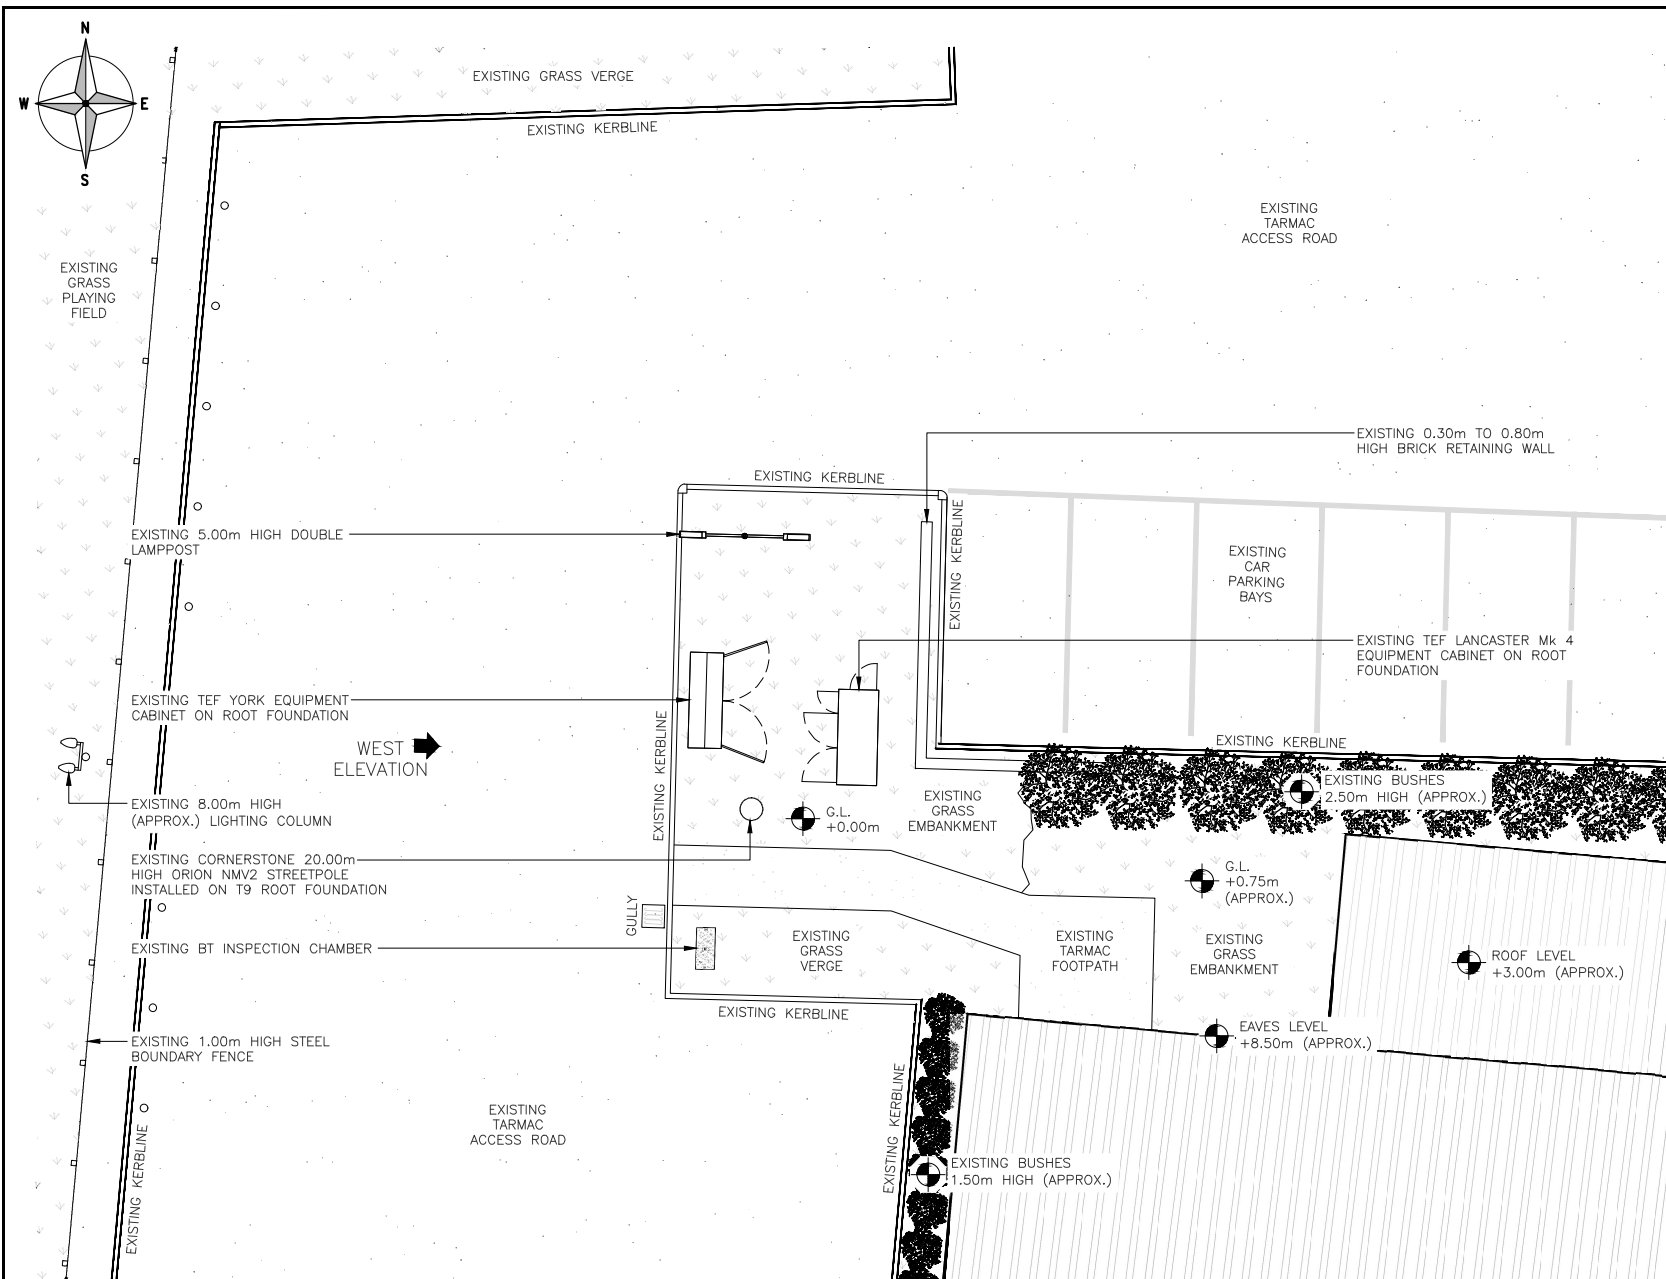

EXISTING SITE PLAN
(1:100)

 

ALL DIMENSIONS ARE IN mm UNLESS NOTED OTHERWISE

N.G.R	E: 508131	N: 114608
-------	-----------	-----------

NOTES:

1A	CONSTRUCTION ISSUE	MP	NDS	07.04.26
REV	MODIFICATION	BY	CH	DATE




Cell Name				Opt
IMPULSE LEISURE CENTRE				-
Cell ID No				
CSID	-	TEF	-	VF
234680 25		079182		N/A
E NUMBER	✓	SUEZ	-	N/A
E337165		CST0034		-

Site Address / Contact Details

LAND AT CAR PARK AT RECREATION GROUND
SPIERBRIDGE ROAD
STARRINGTON
WEST SUSSEX
RH20 4PG

Drawing Title: EXISTING SITE PLAN

Purpose of Issue:		CONSTRUCTION		Dwg Rev:
Drawing Number:		200		1A
Surveyed By:		Original Sheet Size:		Pack Issue:
NDS		A3		
Drawn:	Date:	Checked:	Date:	1A
MP	07.04.26	NDS	07.04.26	

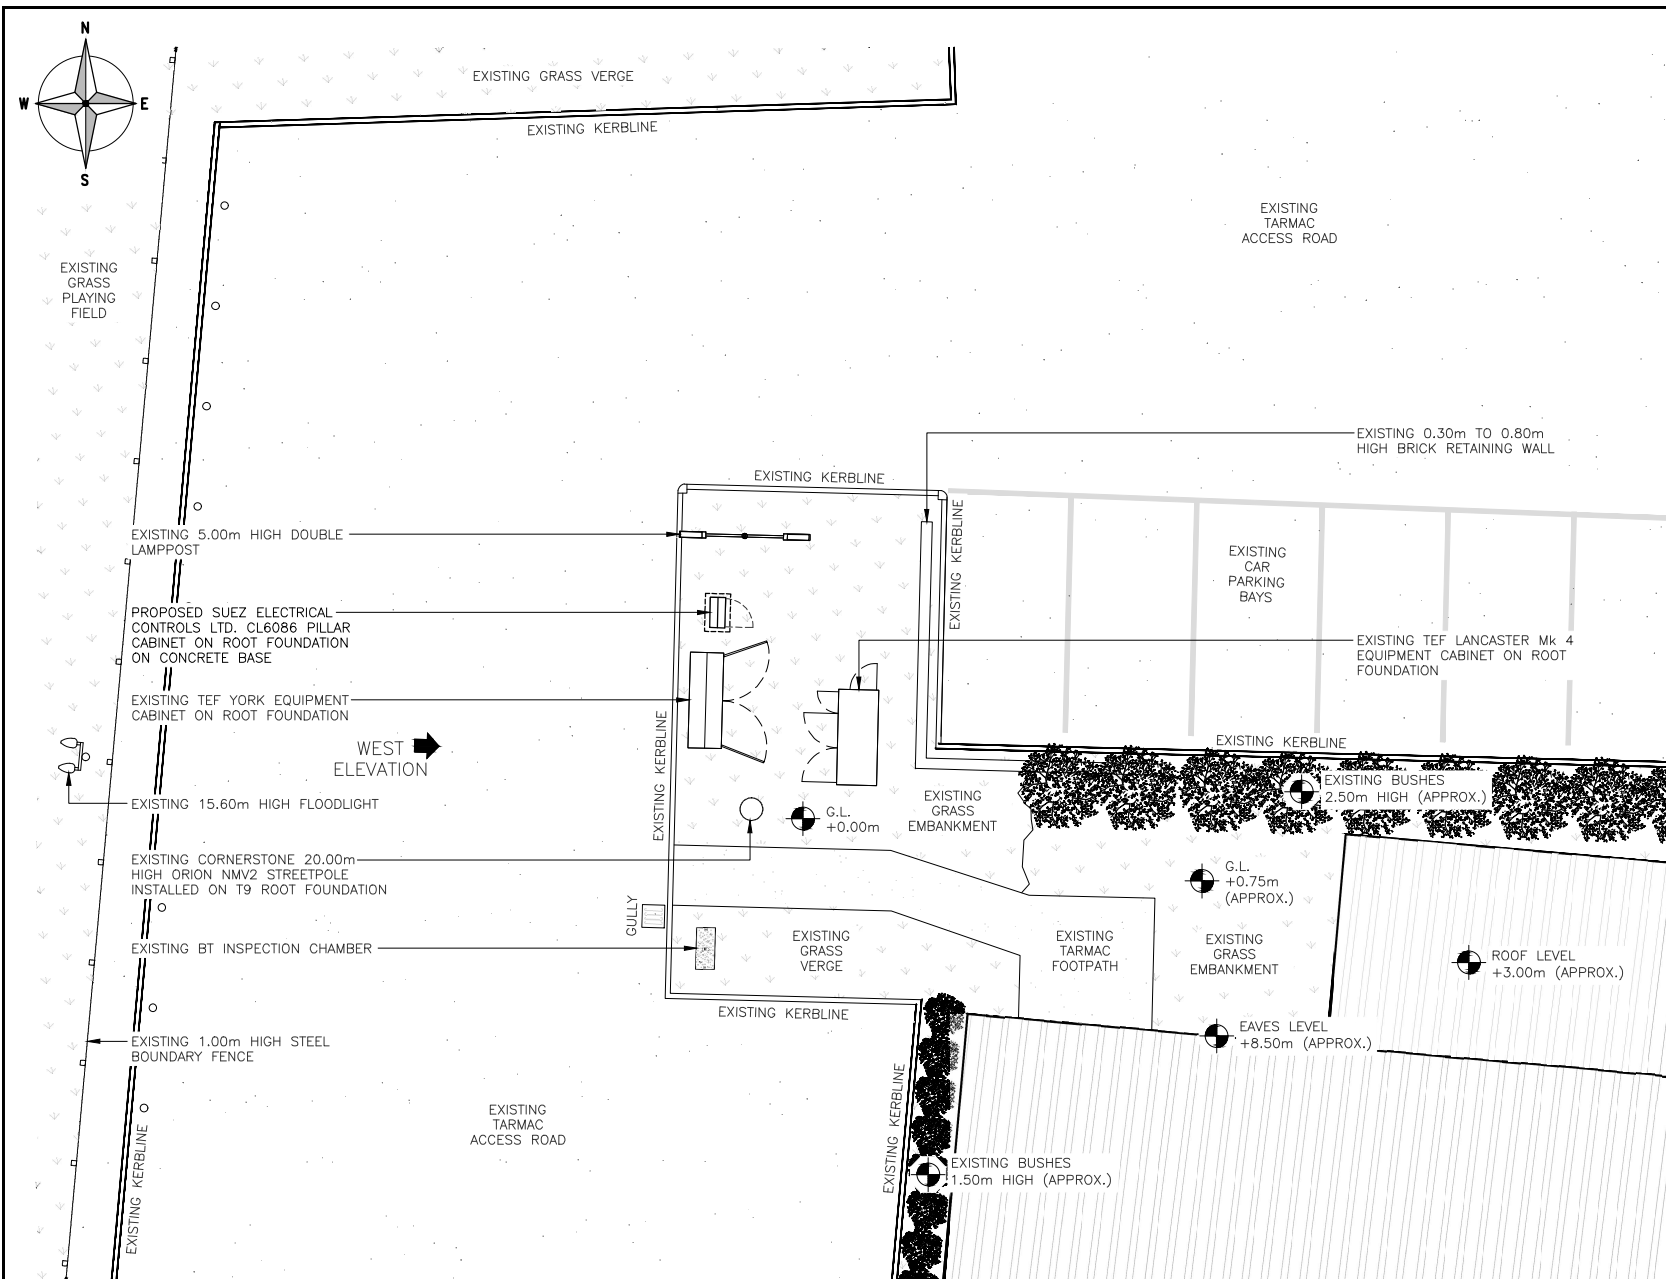

PROPOSED SITE PLAN
(1:100)



ALL DIMENSIONS ARE IN mm UNLESS NOTED OTHERWISE

N.G.R	E: 508131	N: 114608
-------	-----------	-----------

NOTES:

1A	CONSTRUCTION ISSUE	MP	NDS	07.04.26
REV	MODIFICATION	BY	CH	DATE



Cell Name	Opt
IMPULSE LEISURE CENTRE	-

Cell ID No				
CSID	-	TEF	-	VF
234680 25		079182		N/A
E NUMBER	✓	SUEZ	-	N/A
E337165		CST0034		-

Site Address / Contact Details


LAND AT CAR PARK AT RECREATION GROUND
SPIERBRIDGE ROAD
STARRINGTON
WEST SUSSEX
RH20 4PG

Drawing Title: PROPOSED SITE PLAN


Purpose of issue:	CONSTRUCTION	Dwg Rev:
-------------------	--------------	-------------

Drawing Number:	201	1A
-----------------	-----	----

Surveyed By: NDS		Original Sheet Size: A3		Pack Issue:
Drawn: MP	Date: 07.04.26	Checked: NDS	Date: 07.04.26	1A

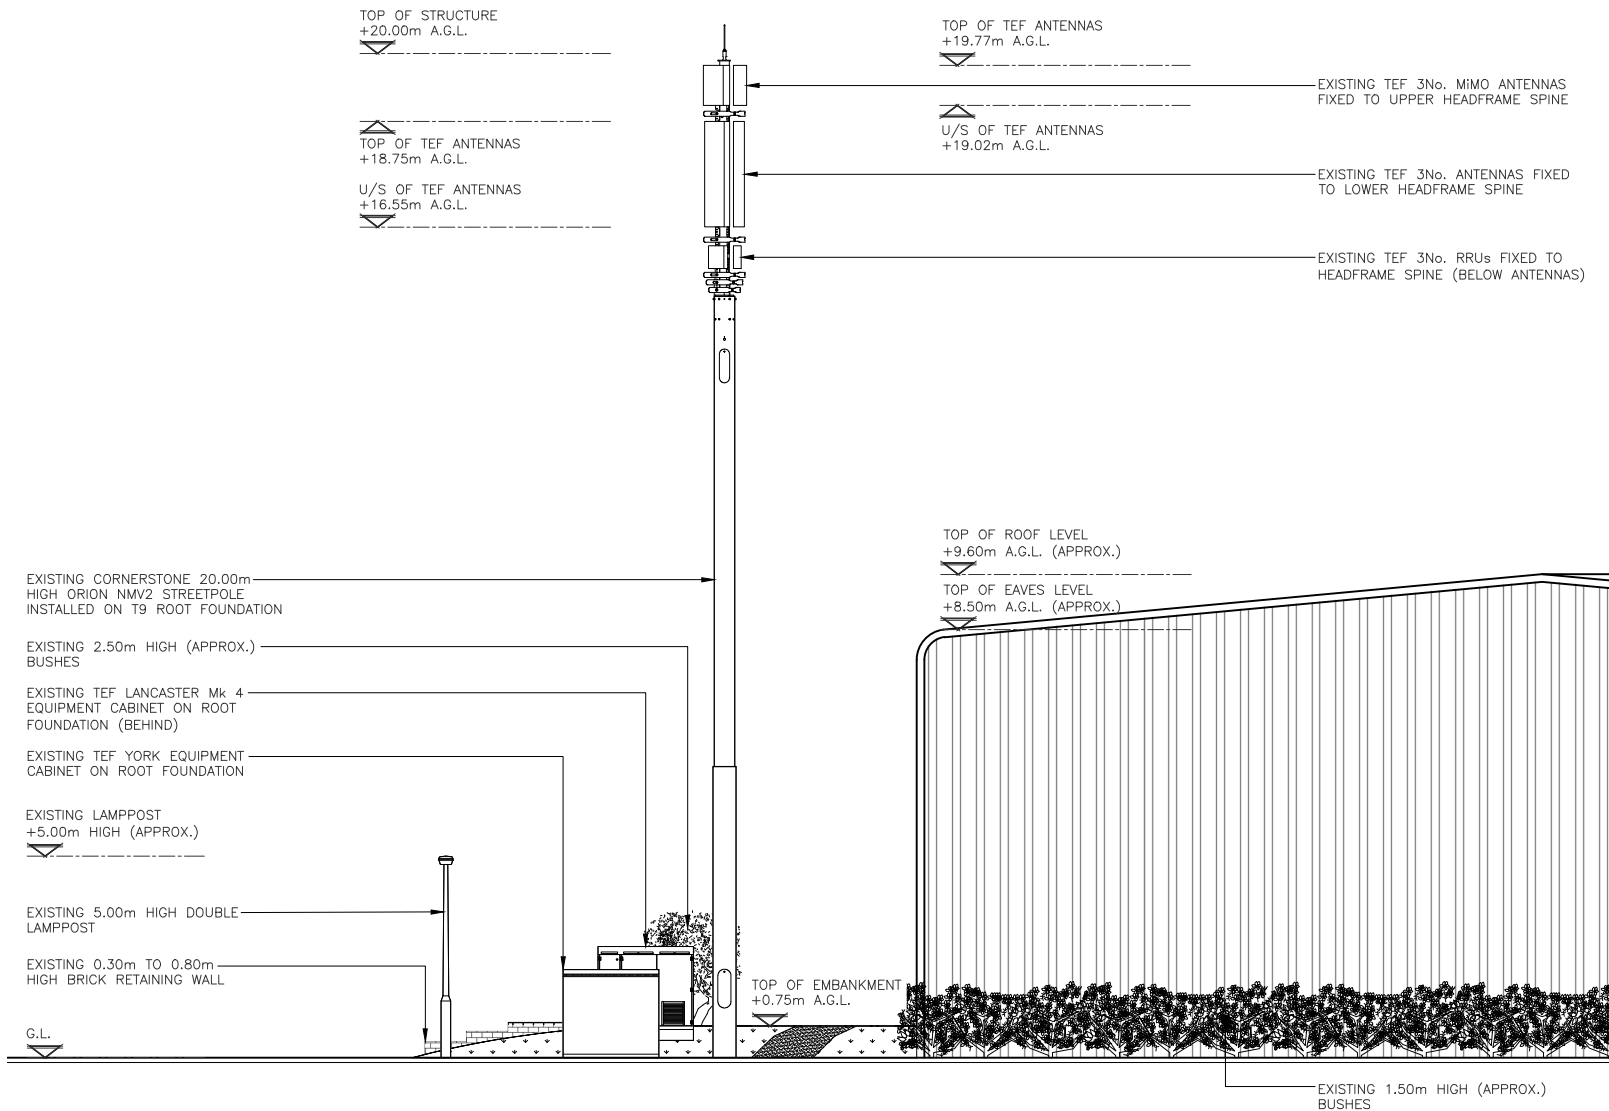

EXISTING WEST ELEVATION
(1:100)

 

ALL DIMENSIONS ARE IN mm UNLESS NOTED OTHERWISE

N.G.R E: 508131 N: 114608

NOTES:

1A	CONSTRUCTION ISSUE	MP	NDS	07.04.26
REV	MODIFICATION	BY	CH	DATE



Cell Name		Opt.
IMPULSE LEISURE CENTRE		-
Cell ID No		
CSID	TEF	VF
234680 25	079182	N/A
E NUMBER	SUEZ	N/A
E337165	CST0034	-

Site Address / Contact Details

LAND AT CAR PARK AT RECREATION GROUND
SPIERBRIDGE ROAD
STARRINGTON
WEST SUSSEX
RH20 4PG

Drawing Title: EXISTING SITE ELEVATION

Purpose of issue: CONSTRUCTION

Drawing Number: 300

Surveyed By: NDS


Original Sheet Size: A3

Drawn: MP Date: 07.04.26


Checked: NDS Date: 07.04.26

Pack Issue: 1A

SDN12005 Version 3.4

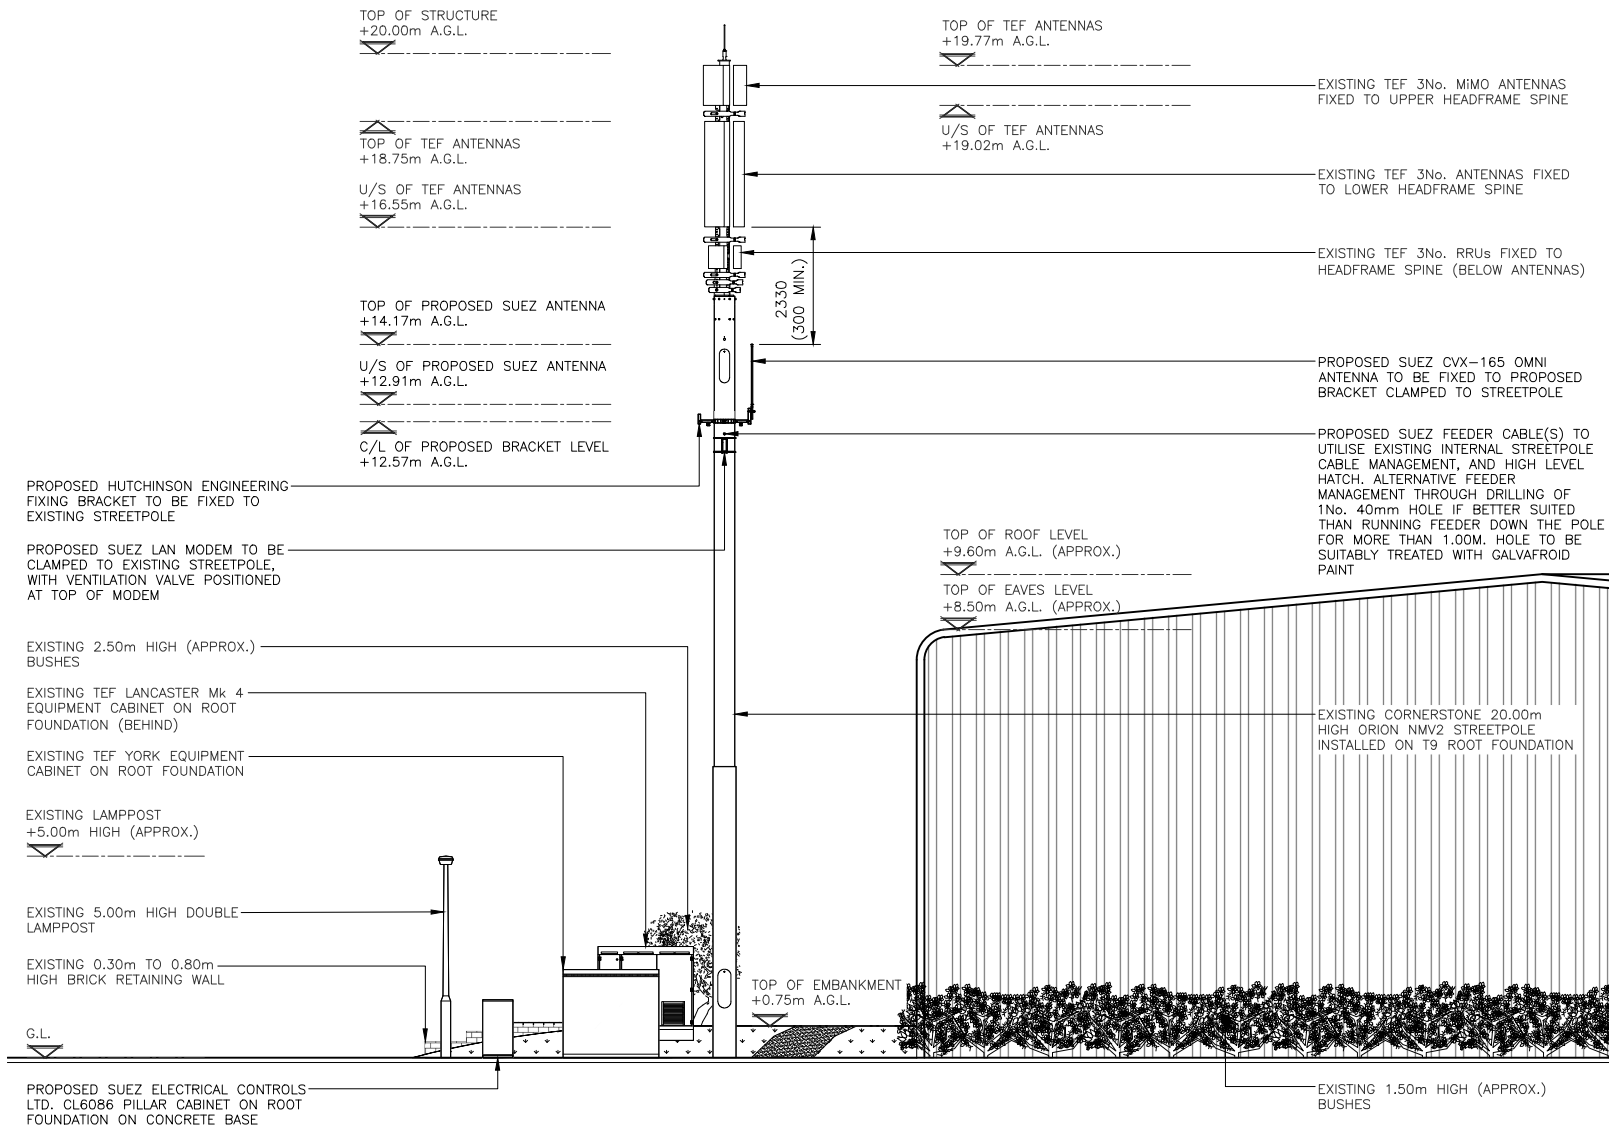

PROPOSED SOUTH-WEST ELEVATION
(1:100)

 

ALL DIMENSIONS ARE IN mm UNLESS NOTED OTHERWISE					
N.G.R		E: 508131		N: 114608	
NOTES:					