


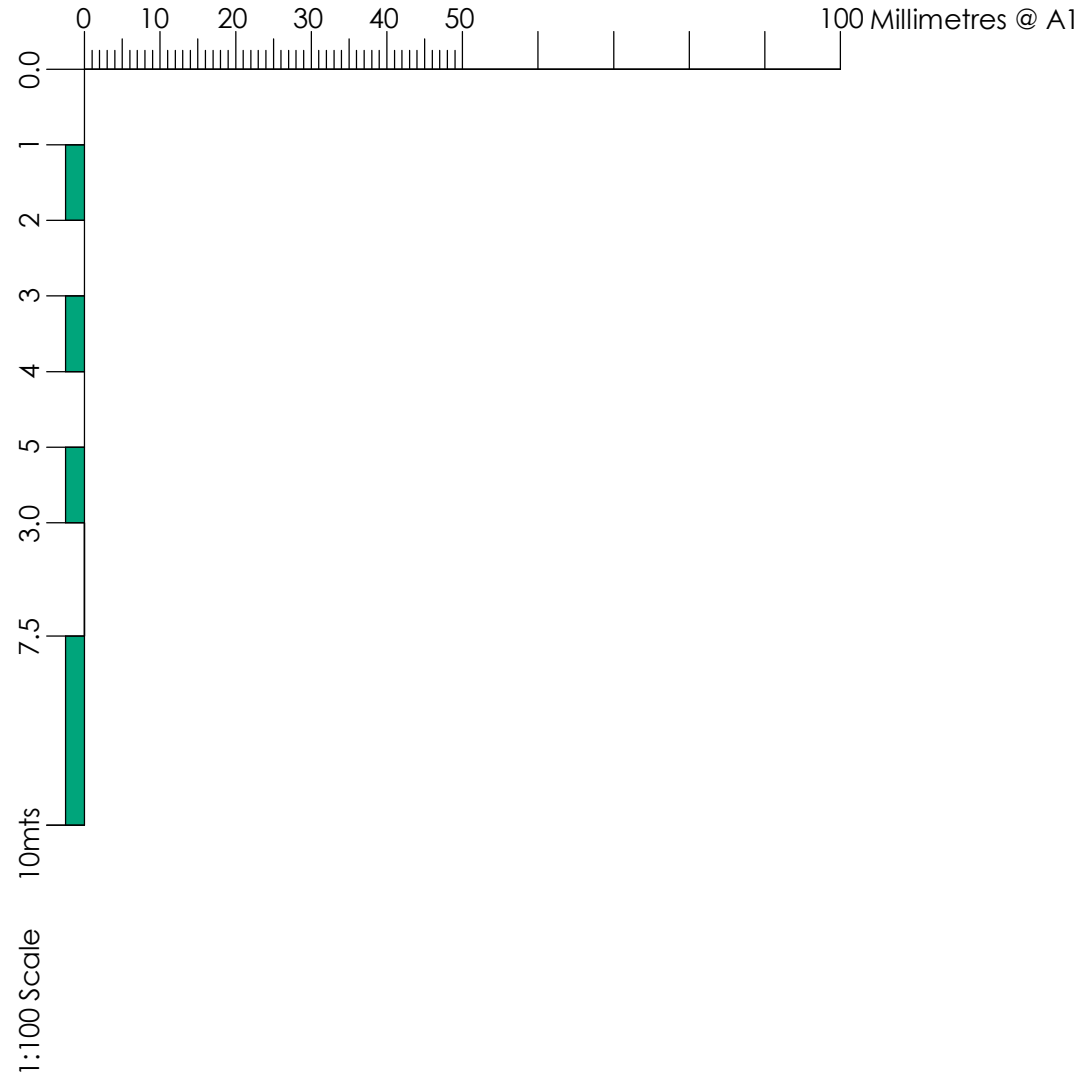

Notes

Do not scale, use figured dimensions only.


All dimensions to be verified on site prior to the commencement of any work or the production of any shop drawing. All discrepancies to be reported to the Architect.

This drawing is to be read in conjunction with all related Architect's and Engineer's drawings and any other relevant information.

This drawing is copyright © of TDC Architects Ltd.

Revision numbering:
P= RIBA Stage 0-3, T= RIBA Stage 4, C= RIBA Stage 5,
R= RIBA Stage 6

REV	DATE	REVISION	INITIALS	CHECK
-----	------	----------	----------	-------

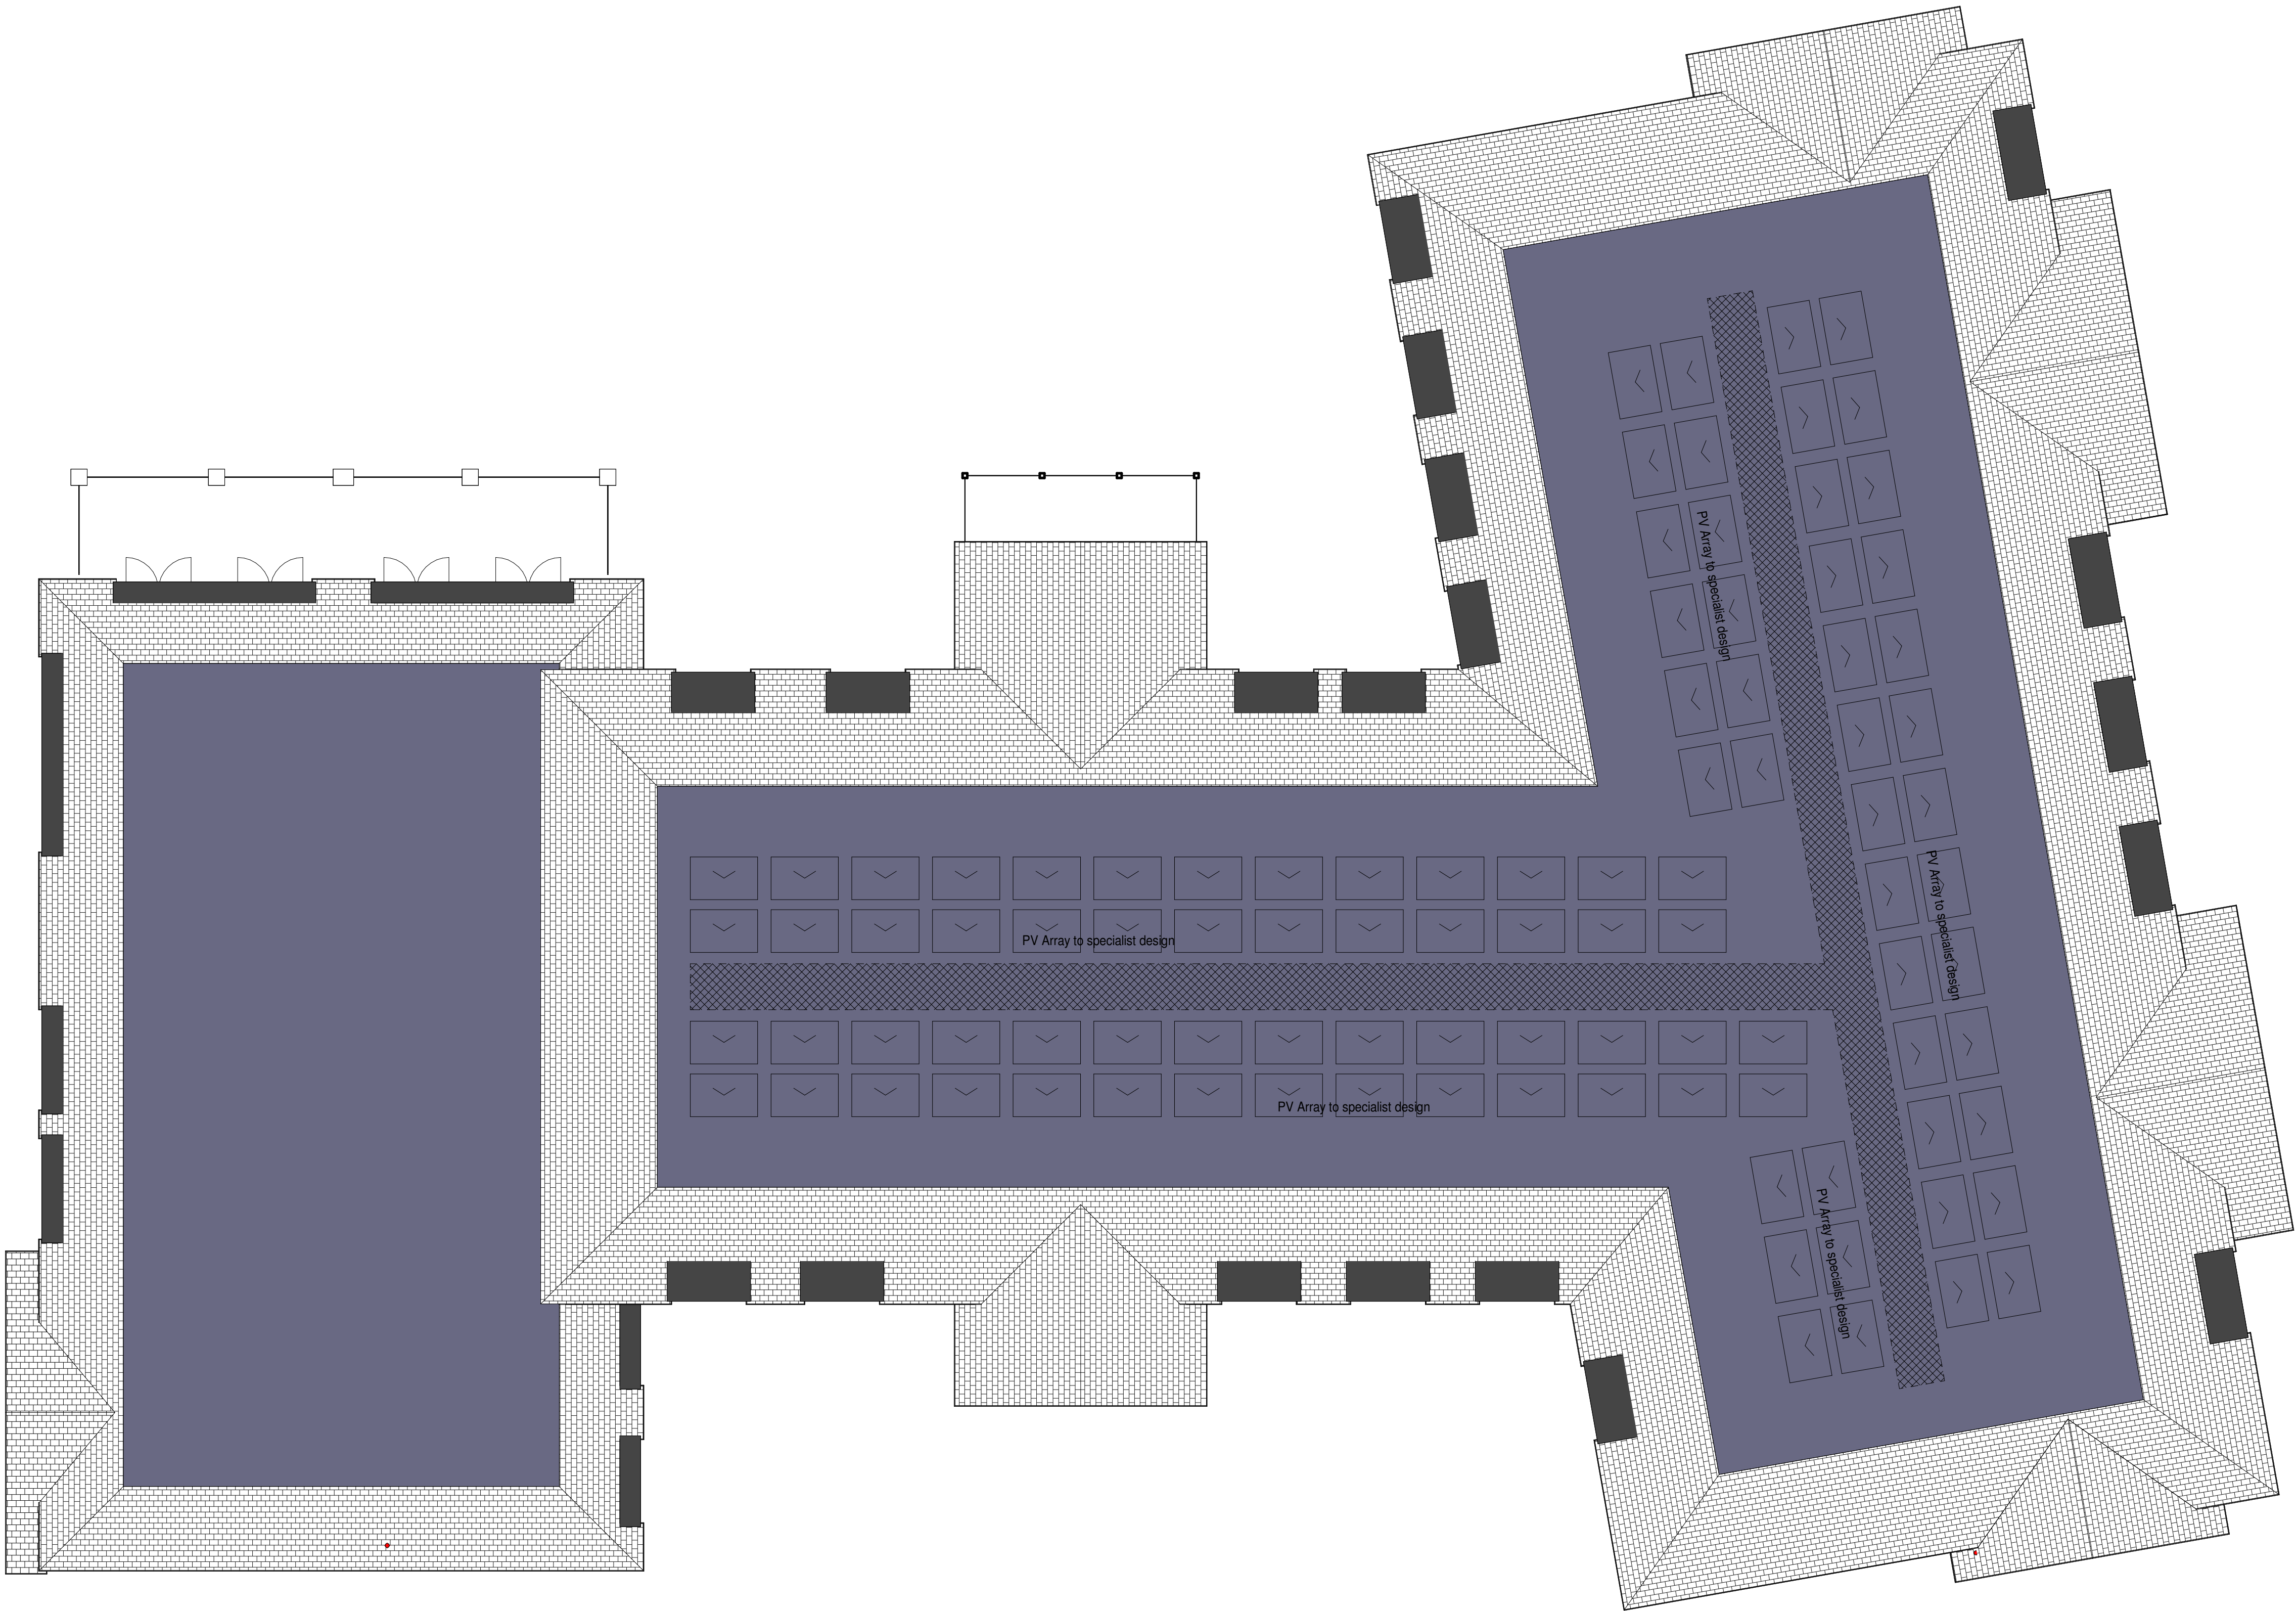

Roof Plan
1 : 100

DRAWING STATUS

FOR DISCUSSION (RIBA STAGE 0-2) ☐

FOR PLANNING (RIBA STAGE 3) ☒

FOR TENDER (RIBA STAGE 4) ☐

FOR CONSTRUCTION (RIBA STAGE 5) ☐

AS-BUILT (RIBA STAGE 6) ☐

AS-RECORDED (RIBA STAGE 6) ☐



2nd Fl. | 13 Museum St.
York | YO1 7DT
info@tdc-arch.design
www.tdc-arch.design



Client
Worthing Road, Horsham

Drawing Title
Roof Plan

Scale	Date
	March 2026
Drawn by id	Checked by SEL
Job No. B252128	Drawing No. AL(1)104
	Rev.