

Proposed Site Plan

This document and its design content is copyright © and is the property of Ross Aylward Architecture & Conservation Ltd. It may not be reproduced without their expressed permission. It shall be read in conjunction with all other associated project information including models, specifications, schedules and related consultants drawings and documentation.



Do not scale from this drawing unless for Planning purposes. Figured dimensions only are to be used.

All dimensions must be checked on site by the Contractor prior to the commencement of any fabrication or building works. Immediately report any discrepancies, errors or omissions to Ross Aylward Architecture & Conservation prior to the commencement of any fabrication or building works. If in doubt please ASK.

Current Revision Description

B - 14/10/2025
Blue lines added.

B	14/10/2025	
A	13/10/2025	
Rev	Date	Drawn By

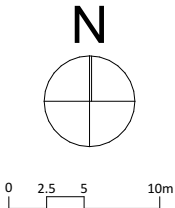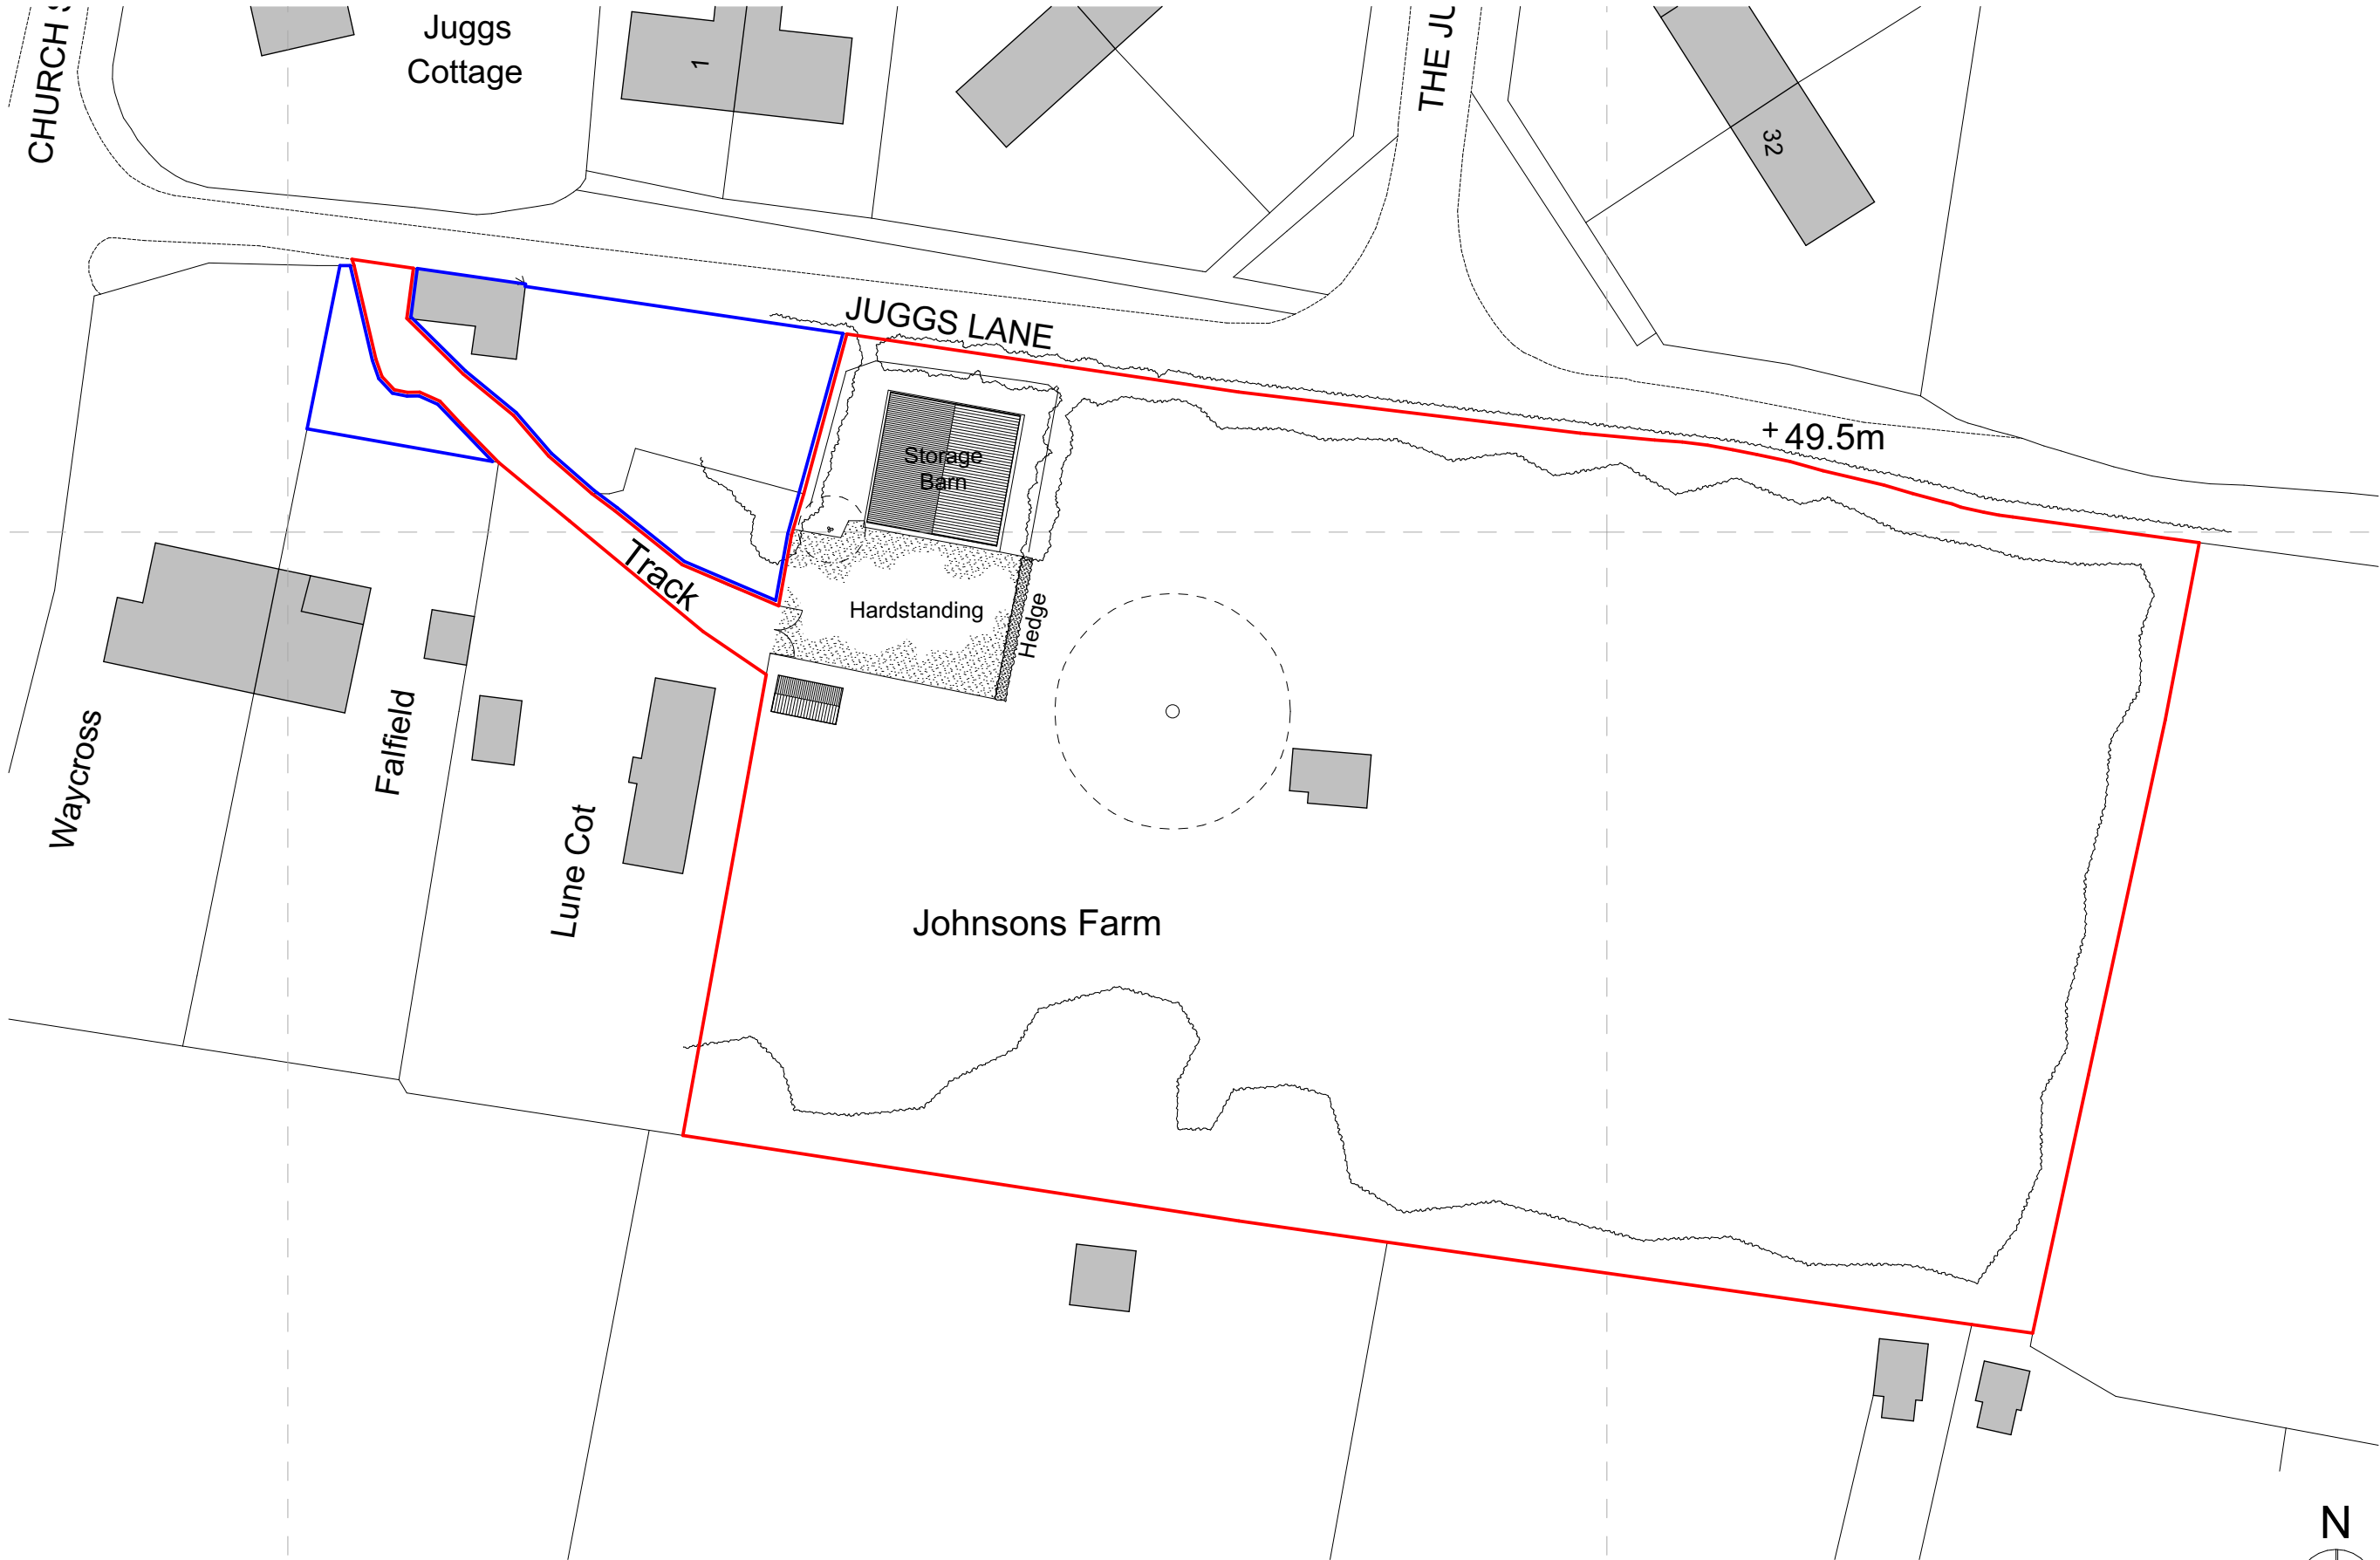

ROSS AYLWARD
ARCHITECTURE & CONSERVATION
T 07816 168849
E ROSS@ROSSAYLWARD.CO.UK

project
**Johnsons Farm,
Juggs Lane,
West Chiltington,
RH20 2JS**

client
Mr W. Green

drawing
Proposed Site Plan

stage	date	
Detailed Design	14/10/2025	
scale	sheet size	
1:500	A3	
job no._dwg typ._dwg no.	revision	
2518_PR_010_B		