



NOTES RELATING TO THIS DRAWING

DIMENSIONS ARE NOT TO BE SCALED FROM THIS DRAWING
ALL DIMENSIONS ARE TO BE CHECKED ON SITE PRIOR TO COMMENCEMENT OF ANY WORKS, AND ANY DISCREPANCIES REPORTED IMMEDIATELY TO THE ENGINEER.
THIS DRAWING IS TO BE READ IN CONJUNCTION WITH ALL OTHER DESIGN TEAM DETAILS AND SPECIFICATIONS.


DO NOT USE THIS DRAWING TO BUILD FROM WITHOUT IT BEING NOTED AS ISSUED FOR "CONSTRUCTION" IN THE TITLE PANEL BELOW.

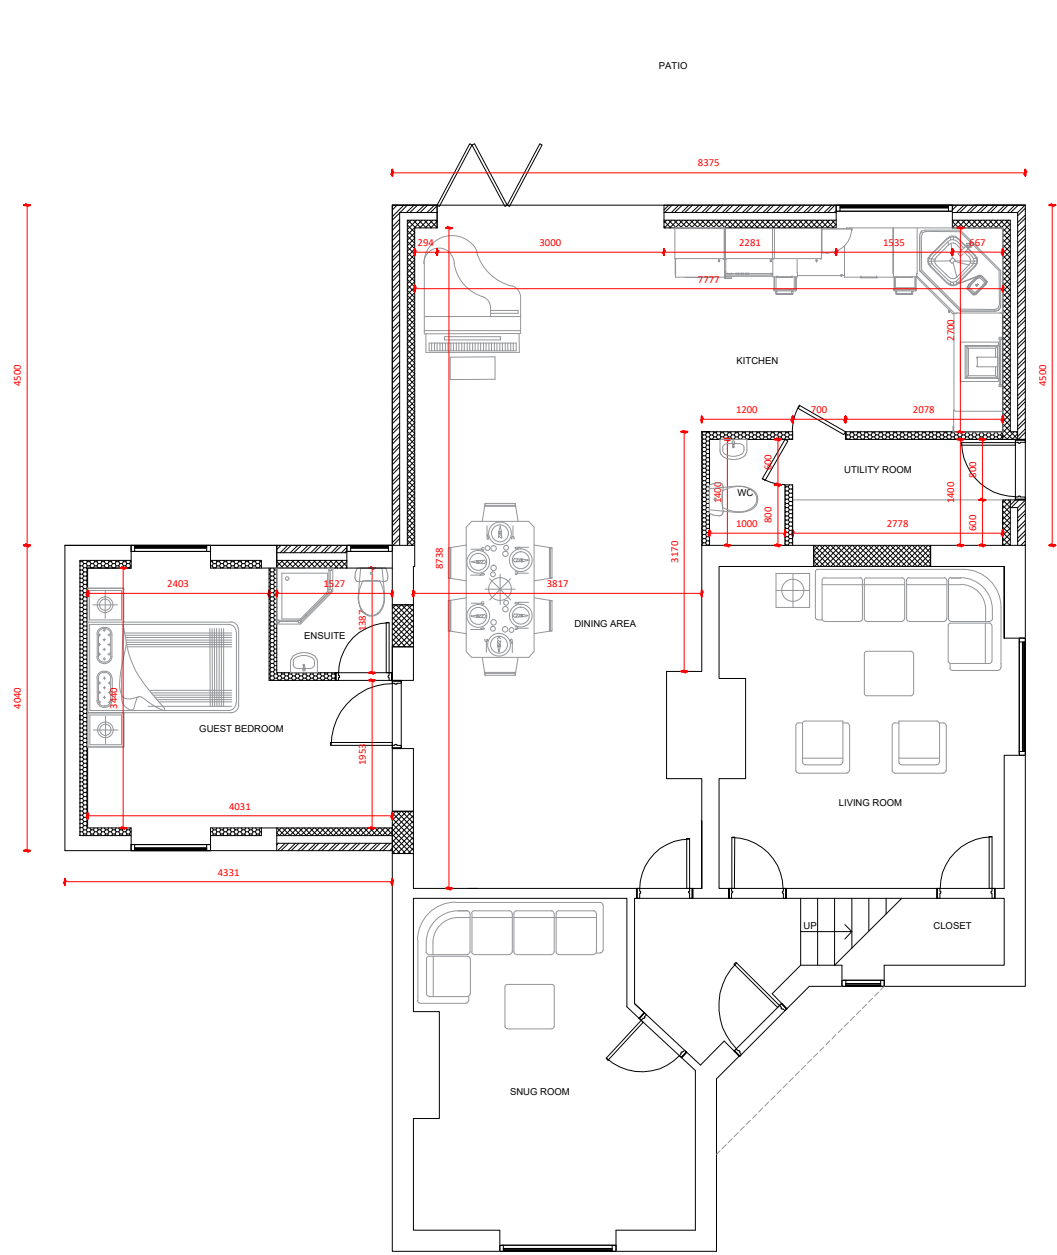

GROUND FLOOR (proposed)
Scale 1:100

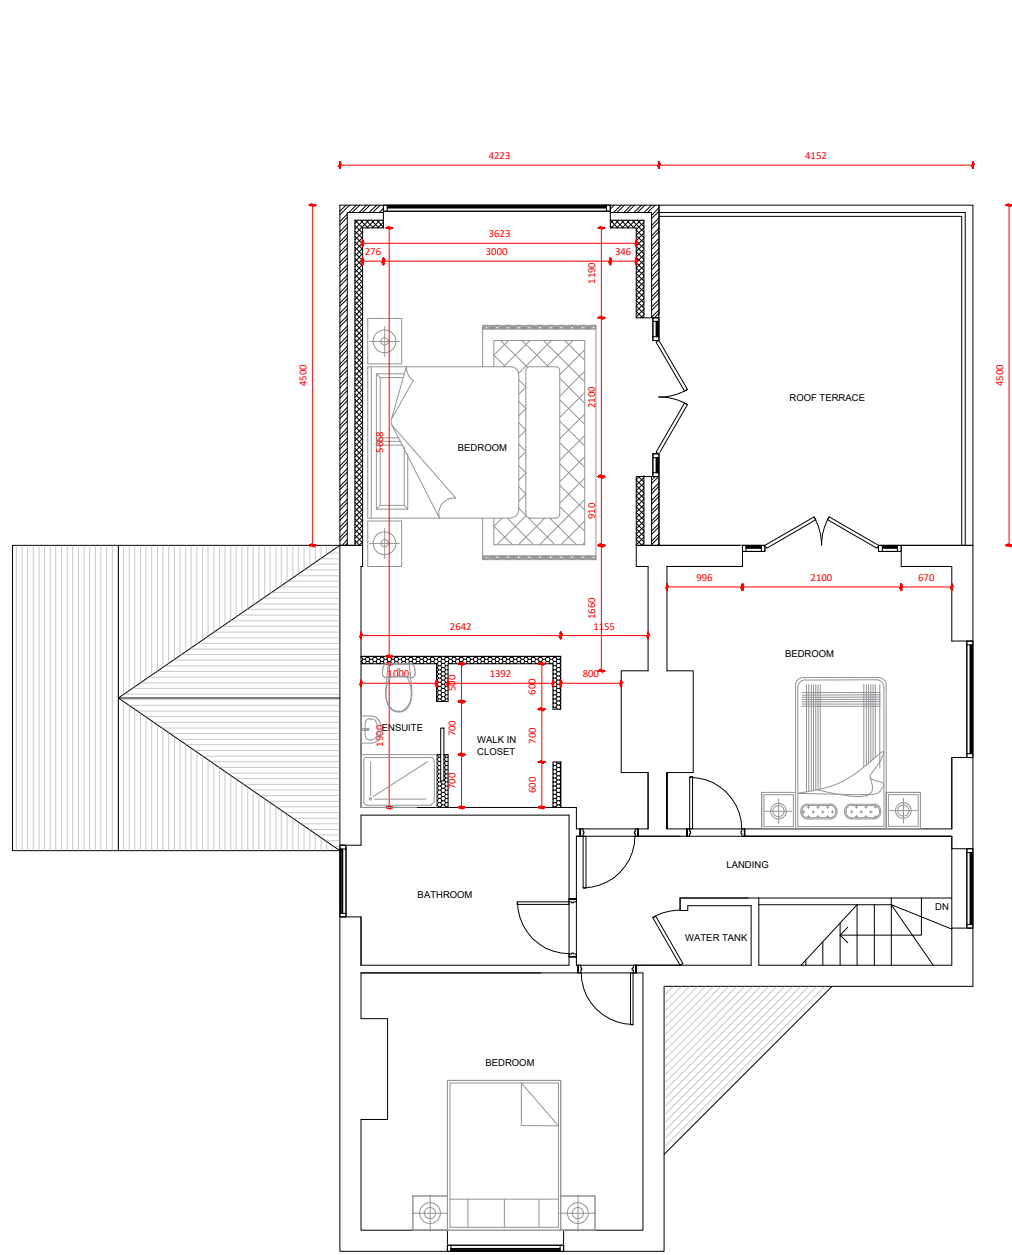

FIRST FLOOR (proposed)
Scale 1:100

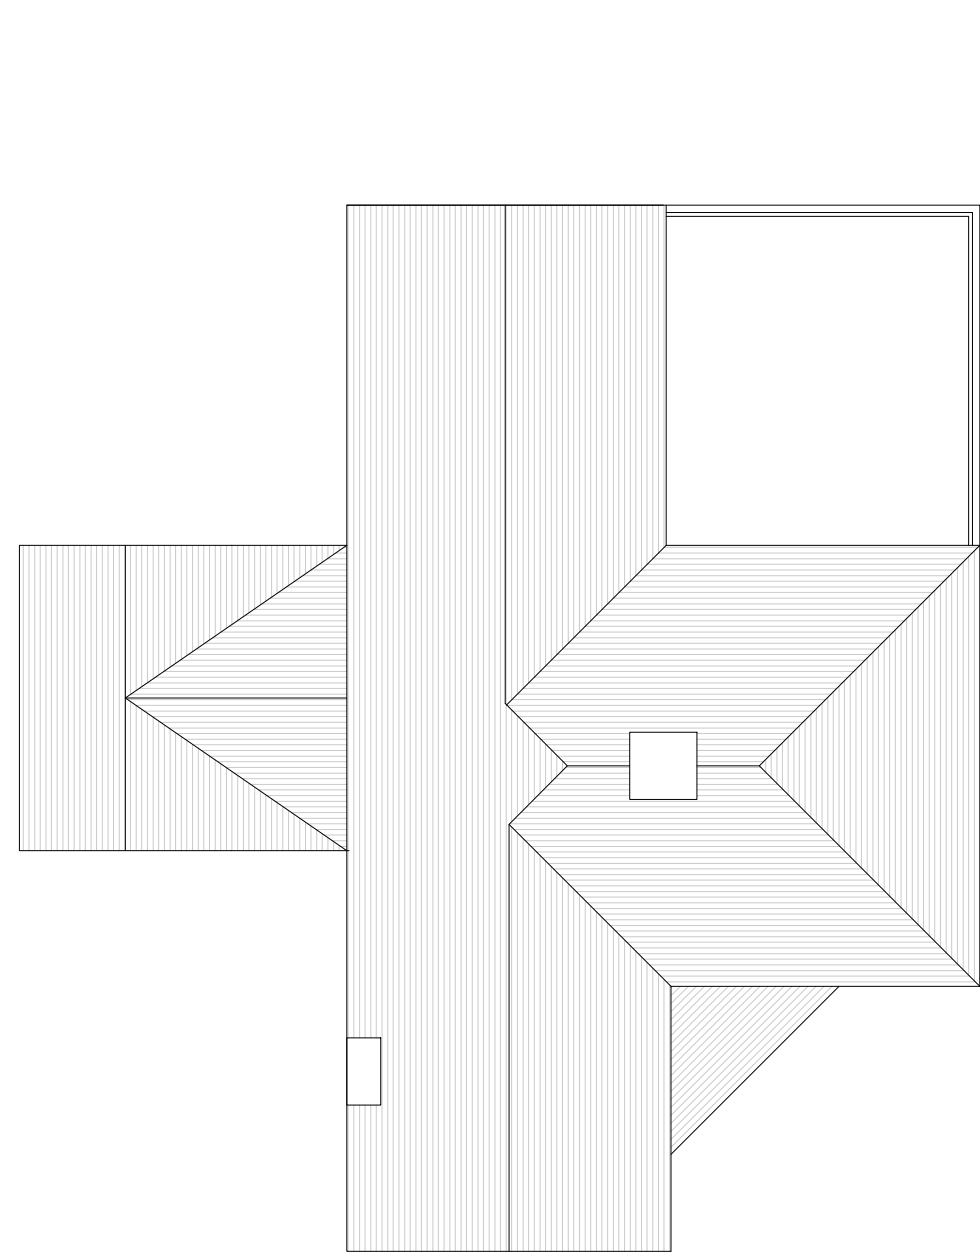

ROOF PLAN (proposed)
Scale 1:100

NOTES:
- BRICKWORK TO MATCH EXISTING
- NEW DOORS AND WINDOWS TO MATCH EXISTING
- TILED FINISH TO MATCH EXISTING




FRONT ELEVATION (proposed)
Scale 1:100



REAR ELEVATION (proposed)
Scale 1:100




SIDE ELEVATION 1 (proposed)
Scale 1:100

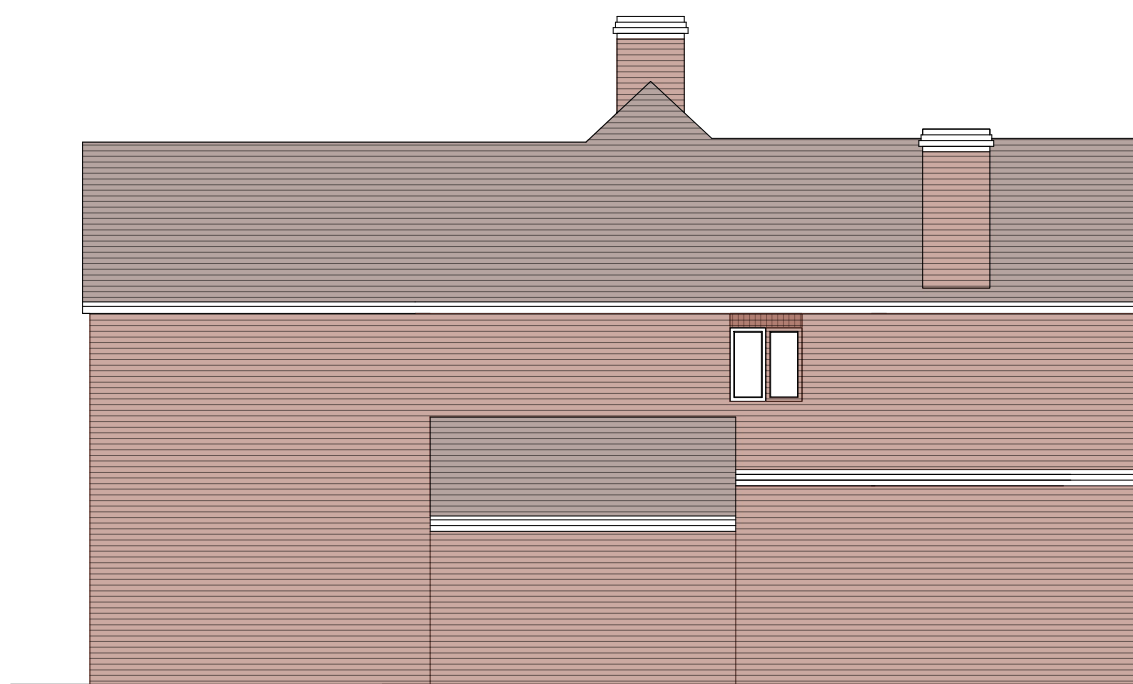

SIDE ELEVATION 2 (proposed)
Scale 1:100

LEGEND:

- RETAINED STRUCTURE
NEW CAVITY WALL
NEW STUD WALL
NEW BLOCKWORK WALL

 

Rev.	Description	By	Chkd	Date
P1	ISSUE FOR INFORMATION	SS	SS	JUN 26

Title:	ISSUE FOR INFORMATION		
Client:			
Project:	ARUN WAY, LORDINGS ROAD, BILLINGSHURST, RH14 9JA		
Drawing:	PROPOSED PLANS AND ELEVATIONS		
Drawn:	SS	Chkd:	SS
Drawing Status:	PLANNING ISSUE	Rev:	P1
Scale:	Noted @ A1	Date:	JUN 26
Job No.	PSD/2026/828	Drawing No.	A02