
 


The Coach House Site Plan.

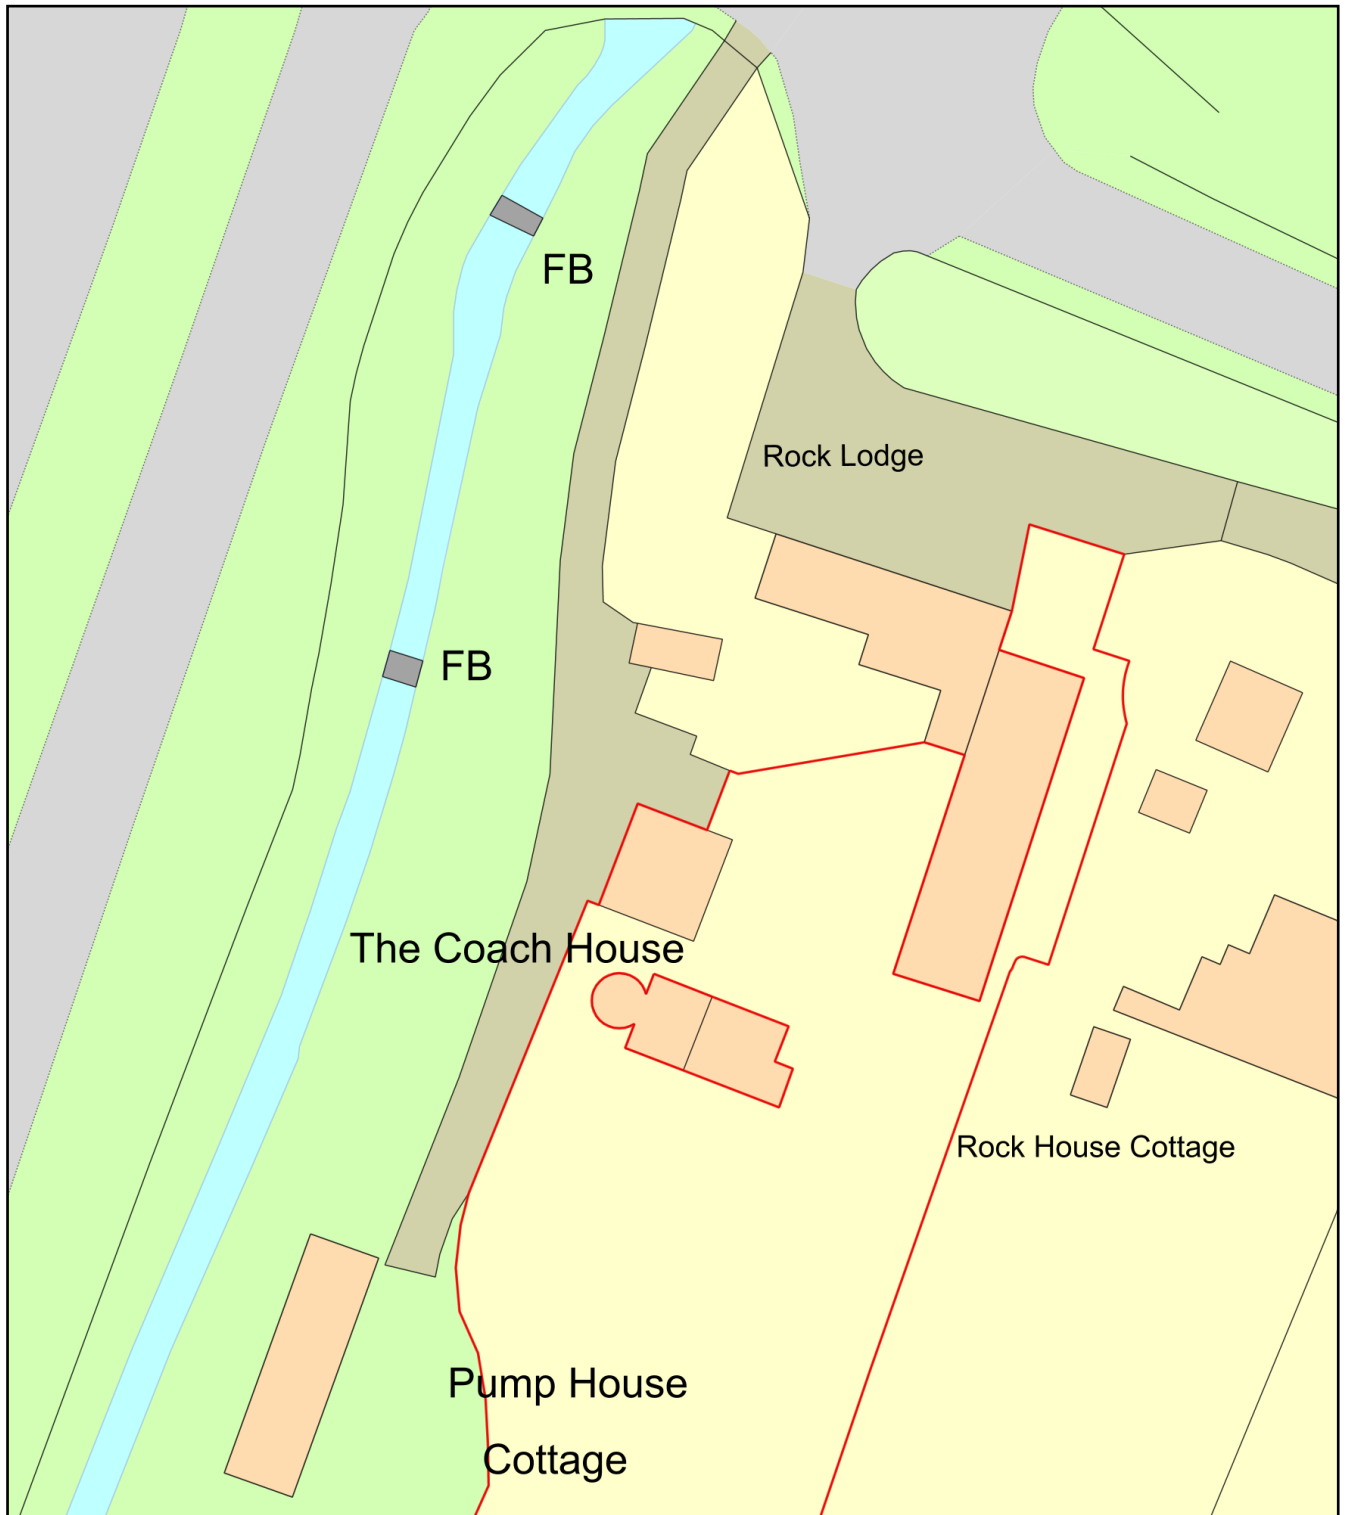

Plan Produced for: John Davis

Date Produced: 29 Nov 2025

Plan Reference Number: TQRQM25333122026942

Scale: 1:500 @ A4