
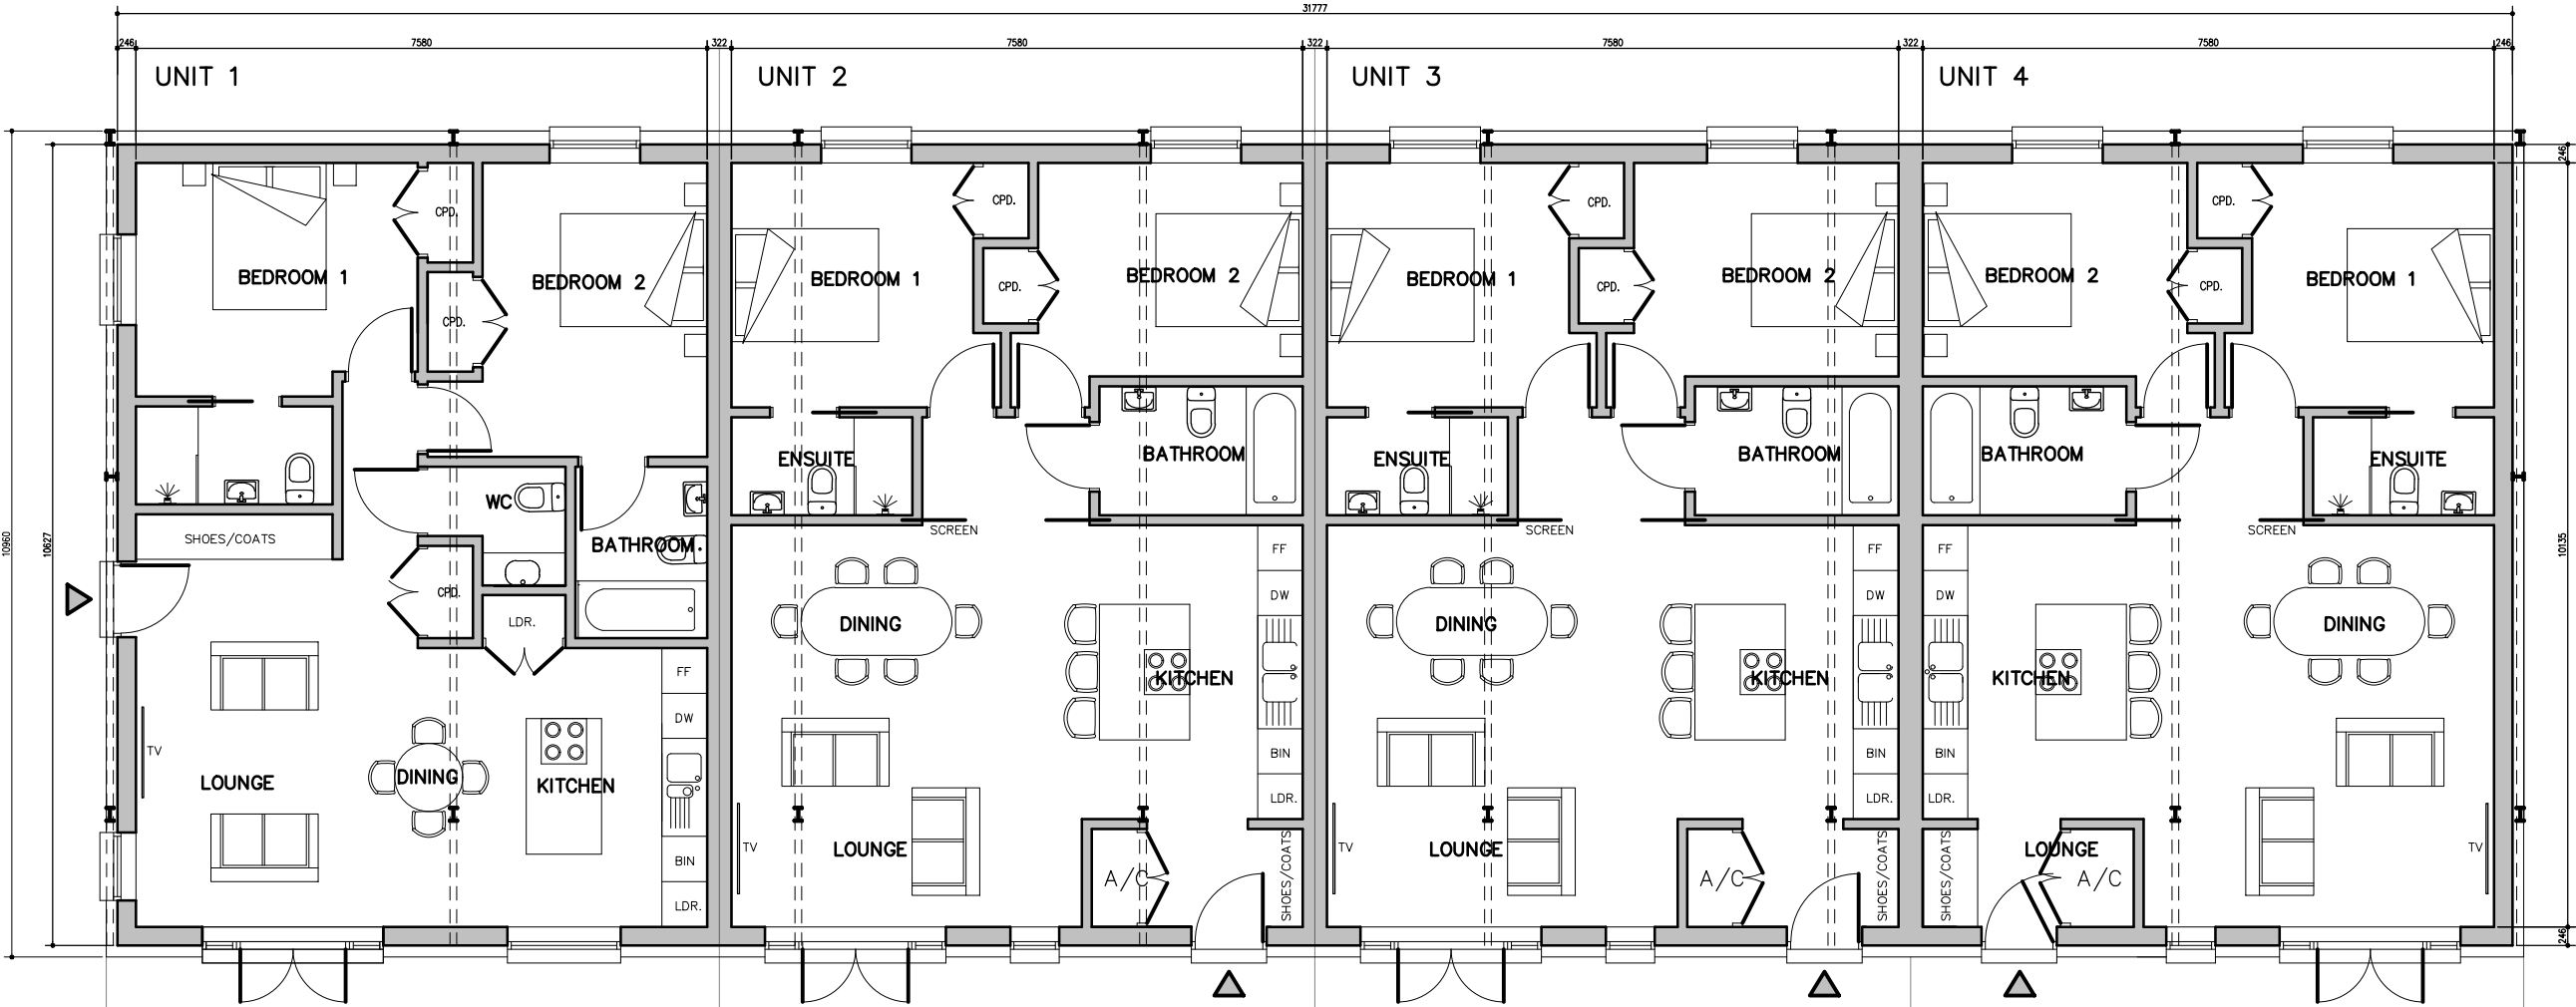


INTERNAL AREA OF ALL UNITS=76.82m.sq.

 

FLOOR PLANS

REV.B--UNIT 4 MIRRORED 08/10/2025
REV.A--MINOR MODS 01/10/2025

FOR BENJAMIN ALLEN		
SITE WOODHOUSE FARM, WHEATSHEAF ROAD, ALBOURNE. BN5 9BA		
TITLE BARN 2 PROPOSED FLOOR PLANS		
SCALE 1:100 @ A3	DRAWN AH 03/25	DRAWING NO. 02 REV B