

SCALE 1:100 @ A3


CATNIC RIBBED INSULATED
STEEL ROOF

BLACK VERTICAL
TIMBER BOARDING


YORK OLD CLAMP HAND
MADE BRICKS

SOUTH ELEVATION

NORTH ELEVATION

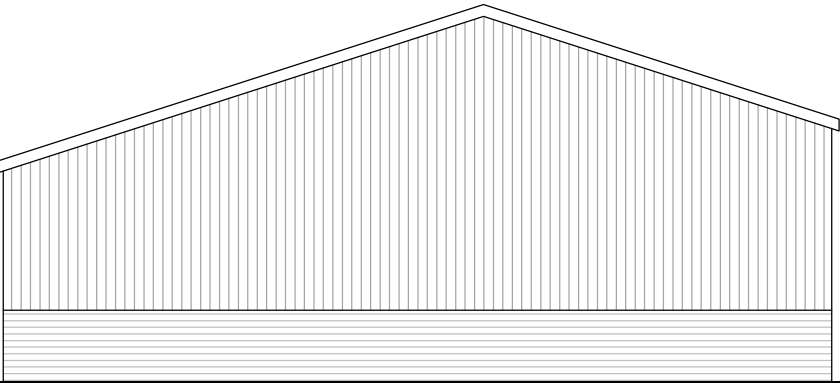

WEST ELEVATION

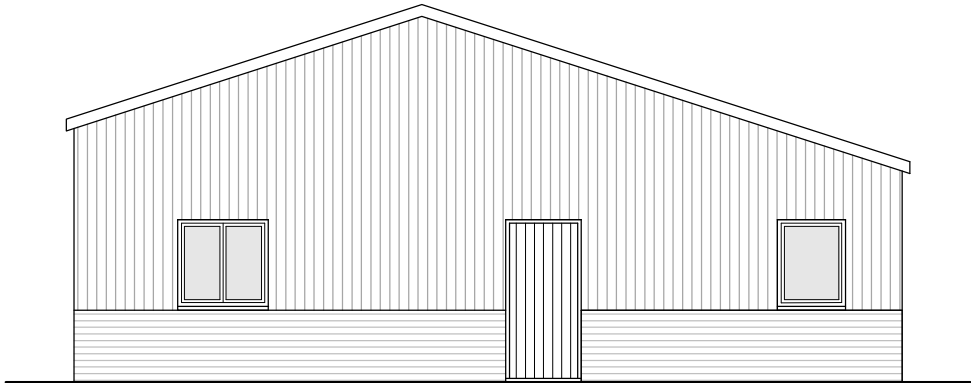

EAST ELEVATION

REV.A—UNIT 4 MIRRORED 08/10/2025

FOR	BENJAMIN ALLEN	
SITE	WOODHOUSE FARM, WHEATSHEAF ROAD, ALBOURNE. BN5 9BA	
TITLE	BARN 2 ELEVATIONS	
SCALE	DRAWN	DRAWING NO.
1:100 @ A3	AH 09/25	03 REV A