




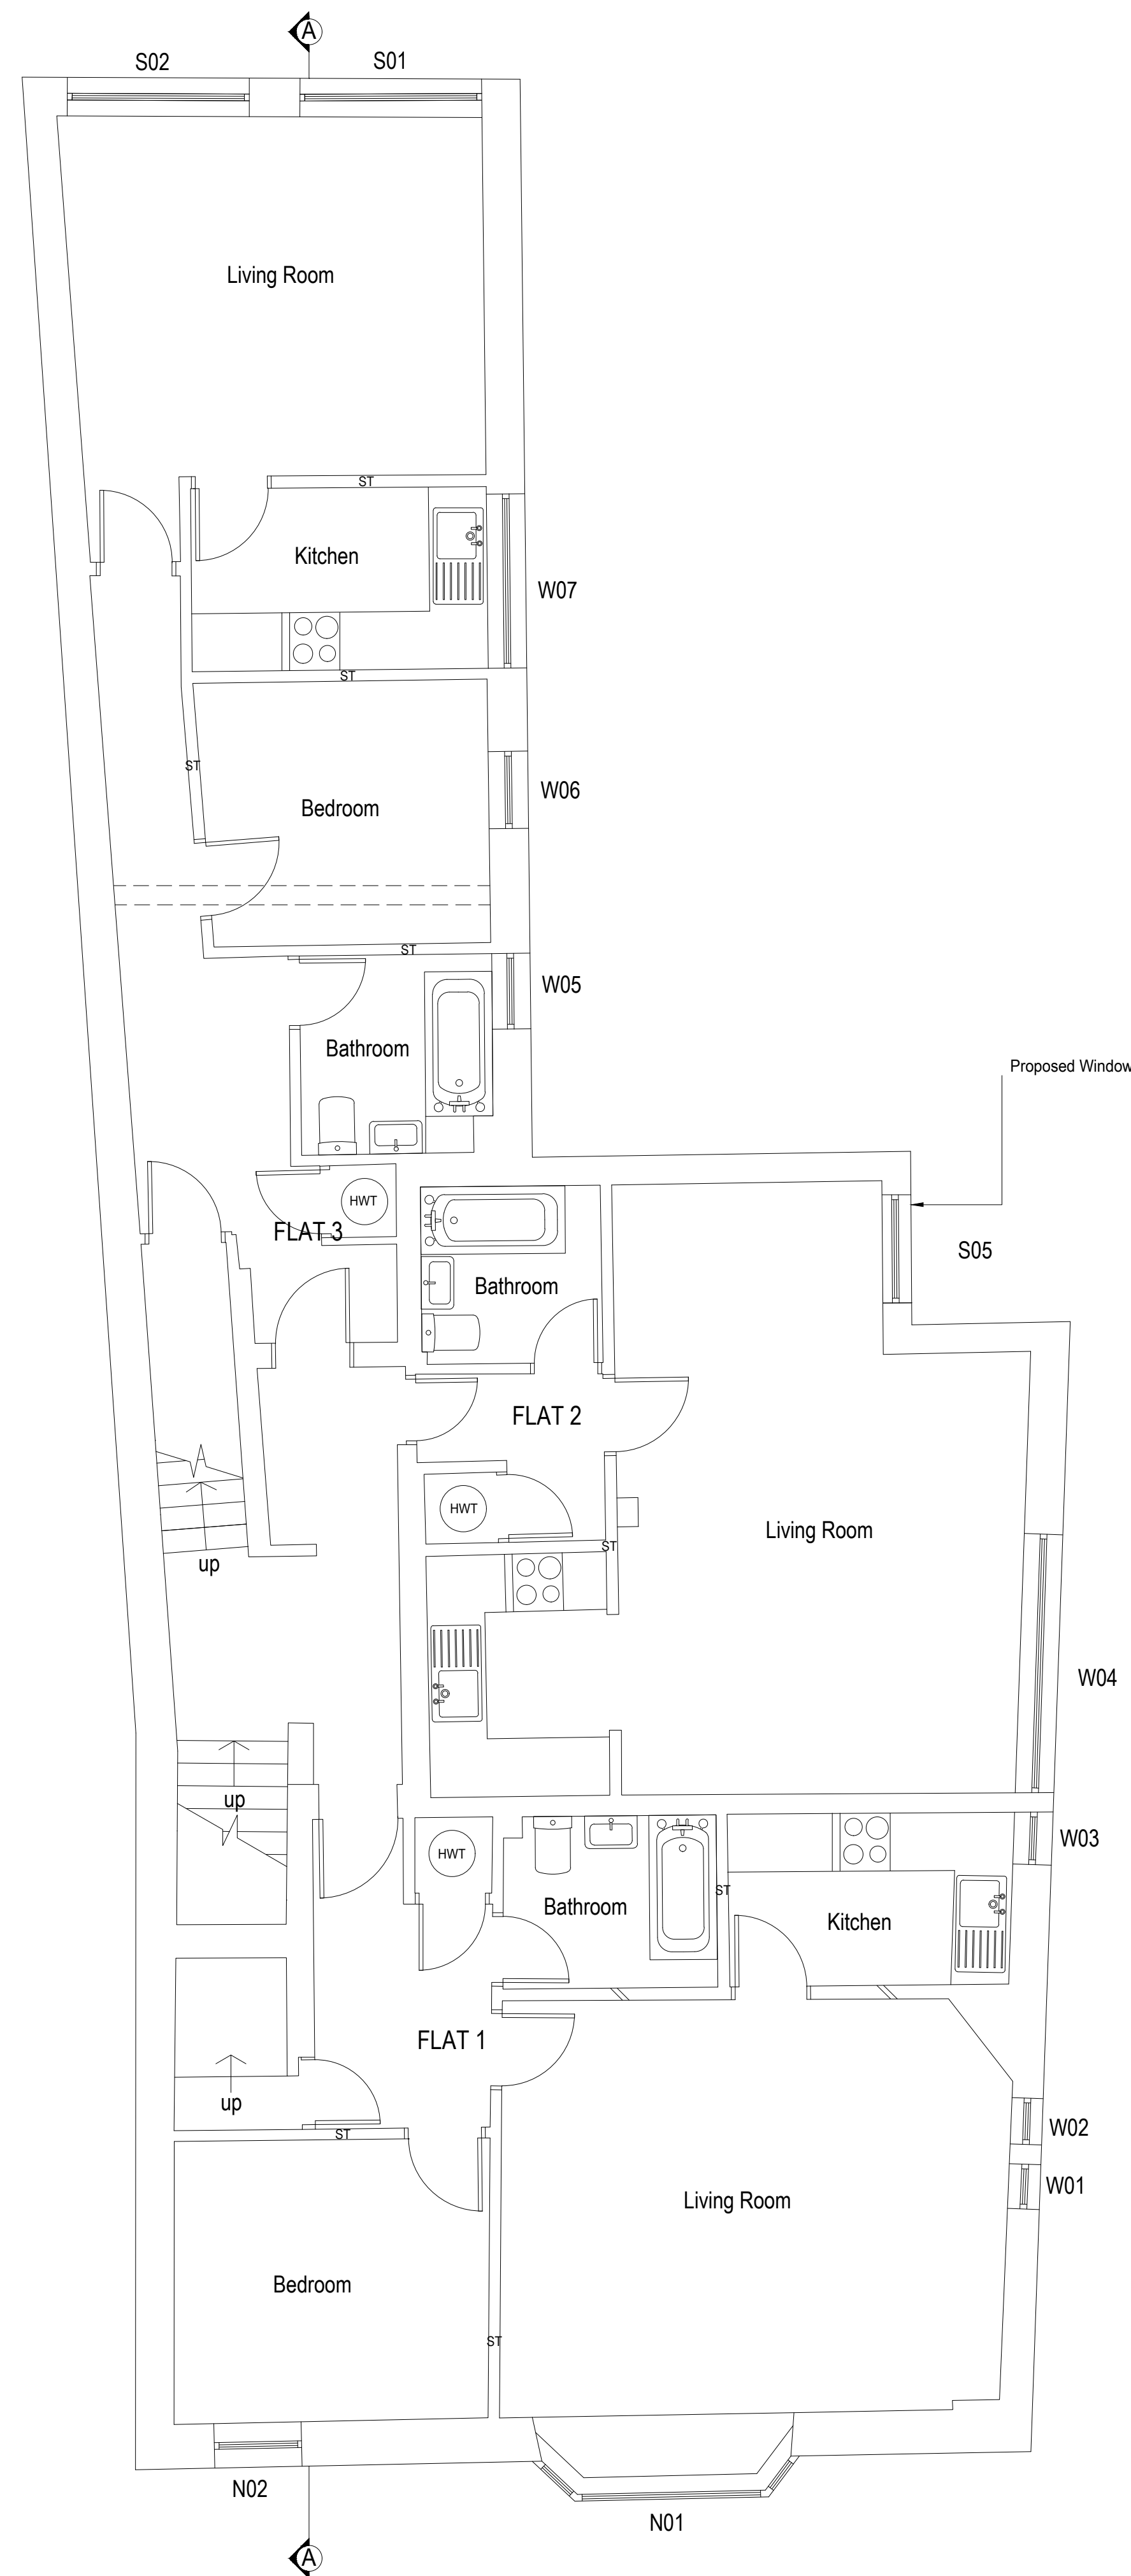

Proposed First Floor Plan 1:50

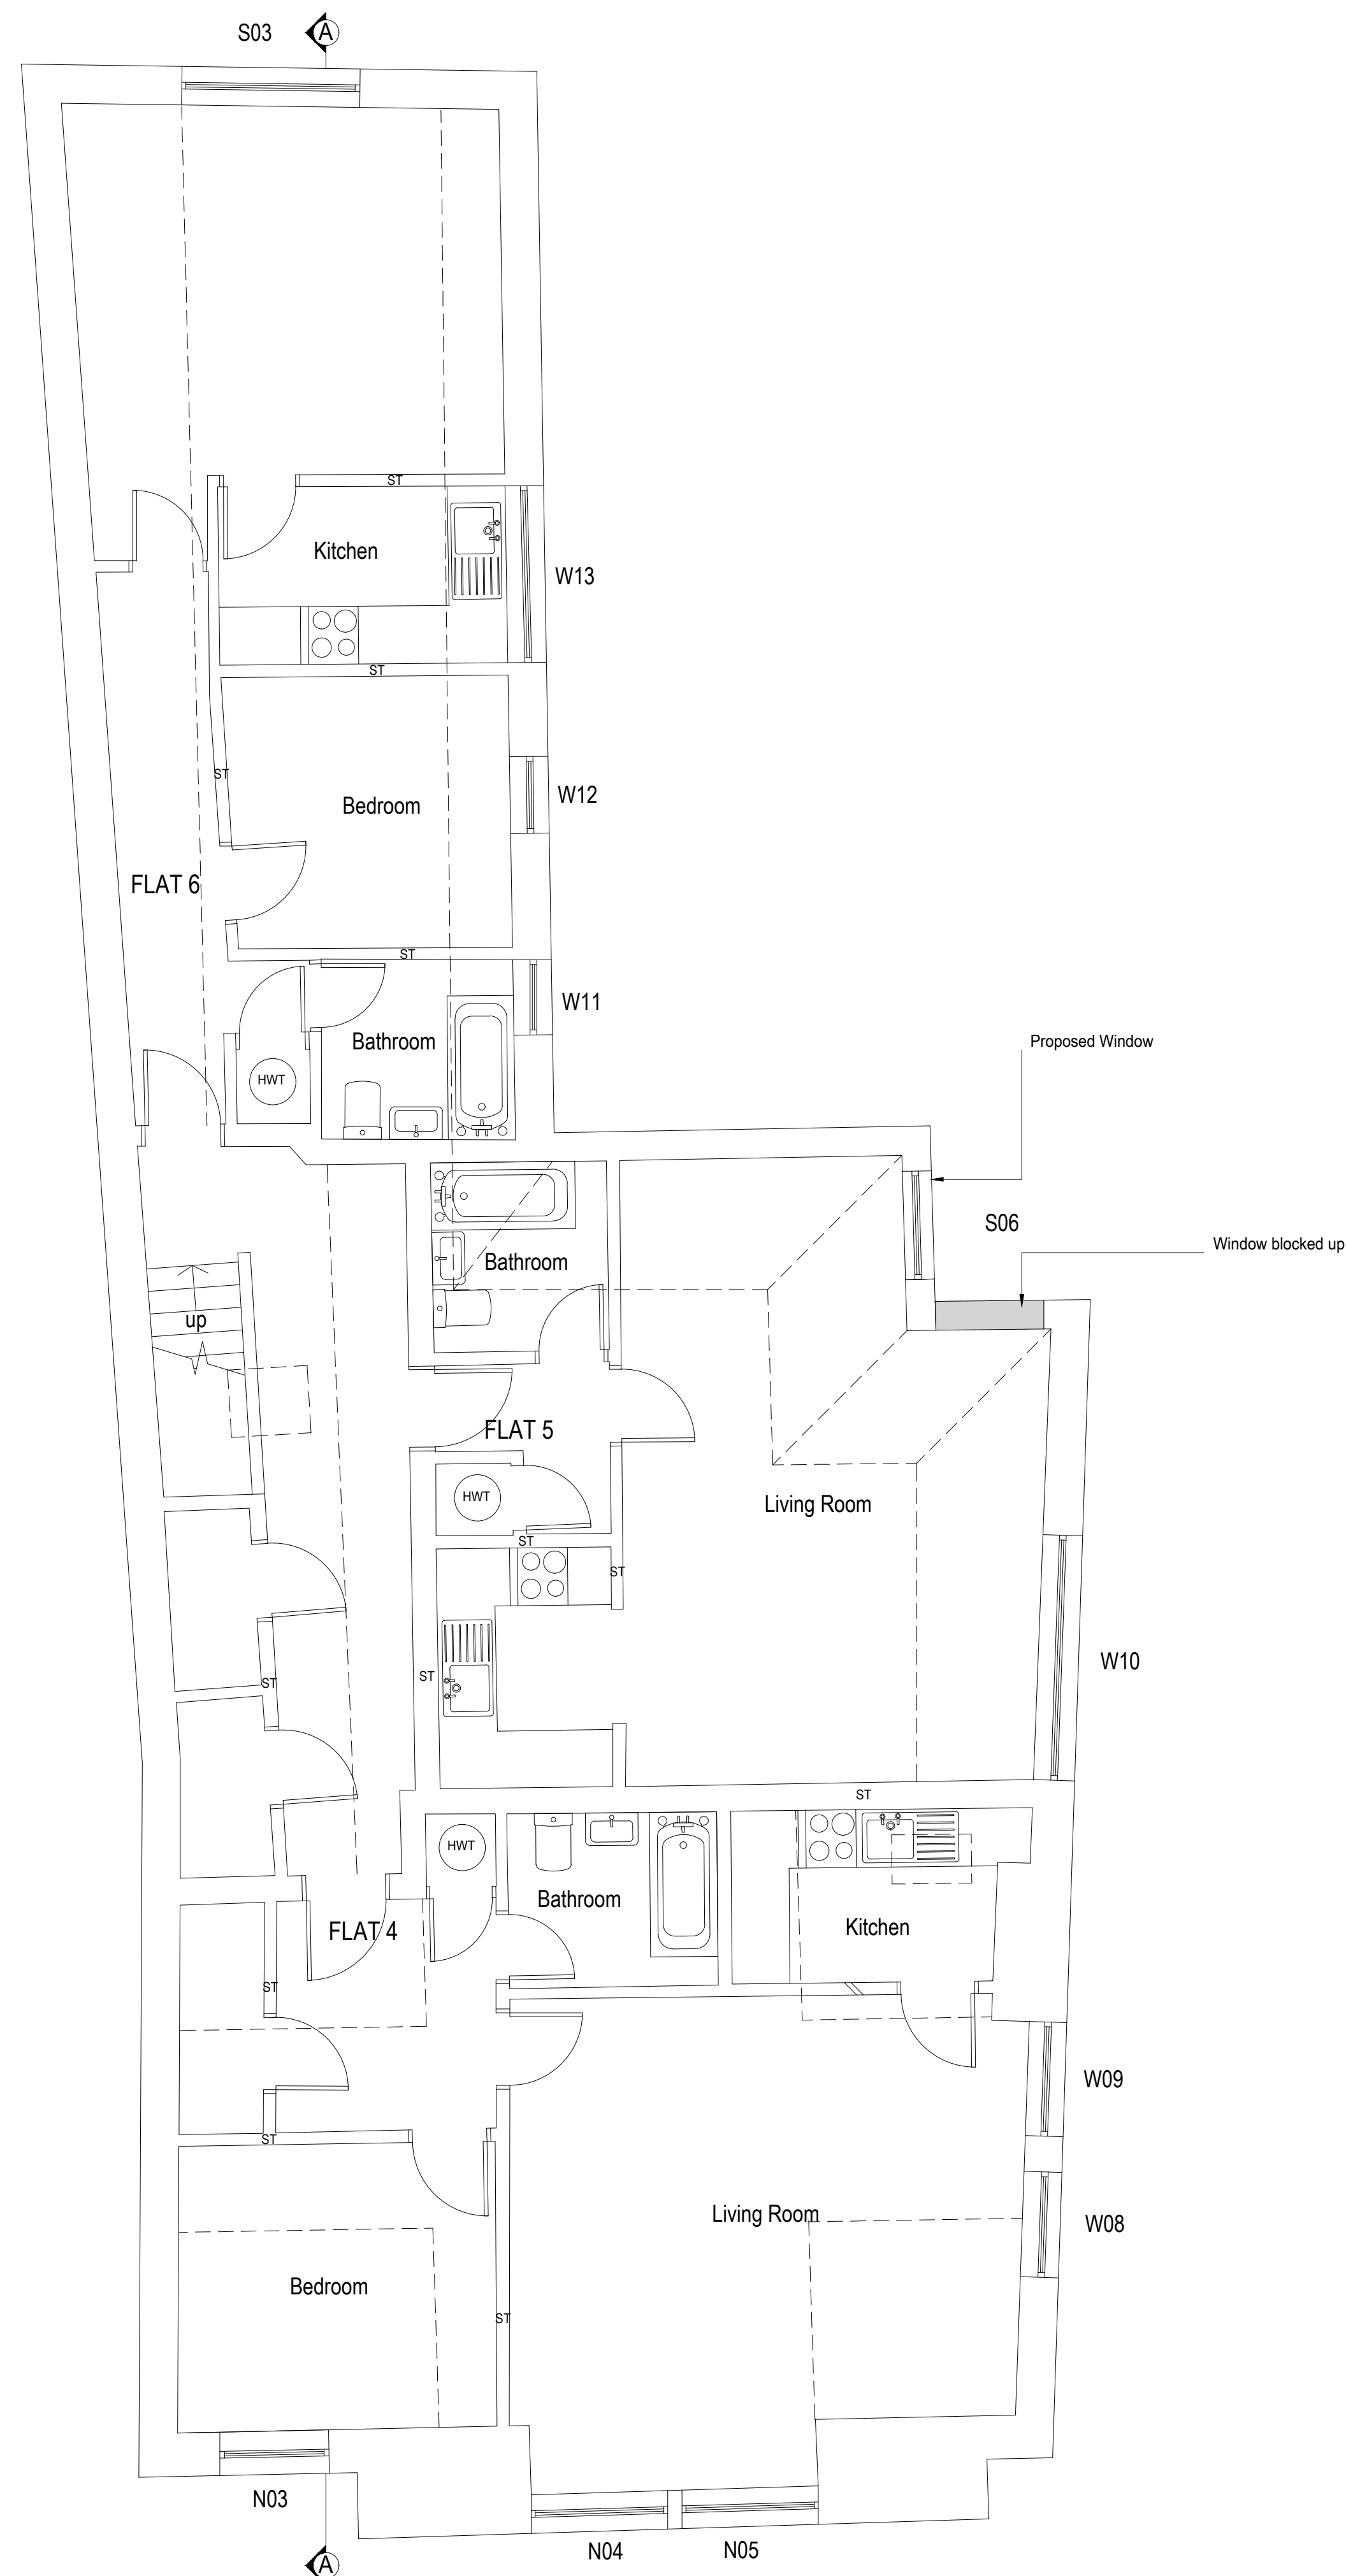

Proposed Second Floor Plan 1:50

 

REV A 08/12/2025 Window blocked up + Proposed window
amendments
REV B 16/12/25 Window style amended

bpm Architectural
Services Ltd.

client	Apostolos Sfakianakis		
project	18 East Street Horsham West Sussex RH12 1HL		
project ref.	3143	Drawing No.	03B
drawing title	Proposed plans		
drawn by	KL		
date	Dec 25	scale	1:50@ A1
www.bpmnet.co.uk info@bpmnet.co.uk			

Do not scale off drawing, check all dimensions on site before all work is commenced. All goods materials workmanship to conform with current building regs BSS and COPs