
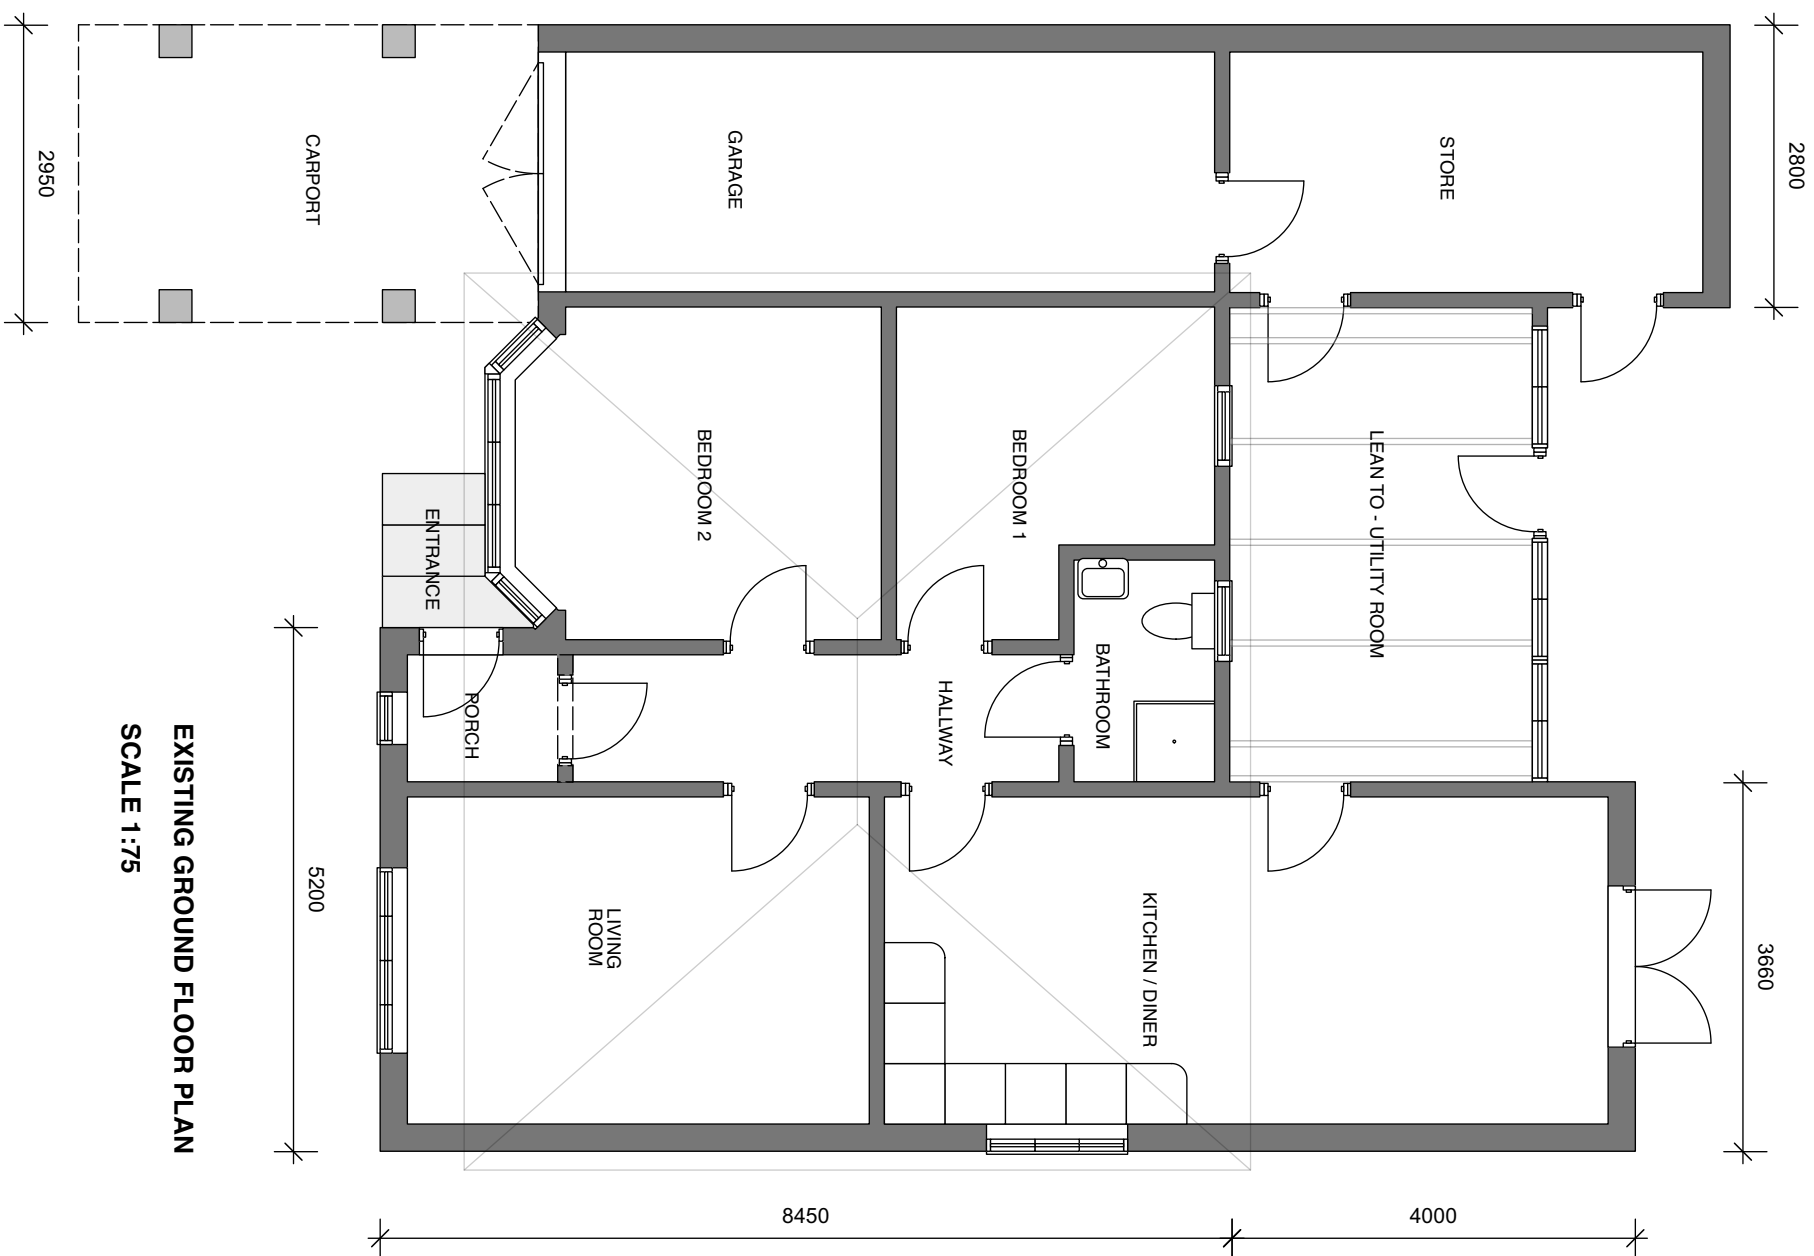


[illegible]

EXISTING GROUND FLOOR PLAN
SCALE 1:75

 

CLIENT:	COLIN FRENCH
PROJECT:	LEITH VIEW MORNING ROAD, HORSHAM RH13 9HA.
DATE:	11-24
DRAWING NO.:	DD01 B EXISTING GROUND FLOOR PLAN
PROJECT DATE:	TBA
SCALE:	1:75
NOTES:	

This drawing is the property of _____, may not be reproduced or disclosed to any third party for any purpose except as authorized in writing by _____, and it is not to be used in this drawing. Any dimension shown only on a drawing in preference to small scale drawings, all dimensions are to be verified on the before any work commences. Any error or omission is to be reported to the designer. The contractor is to provide full sized taking and drawing board on the information contained within this drawing for the design engineer prior to commencement of work thereon. This drawing is to be read in conjunction with the relevant conditions and / or specified drawing documents and any discrepancies or variations are to be notified to the designer before the affected work commences.