




Revision	Notes

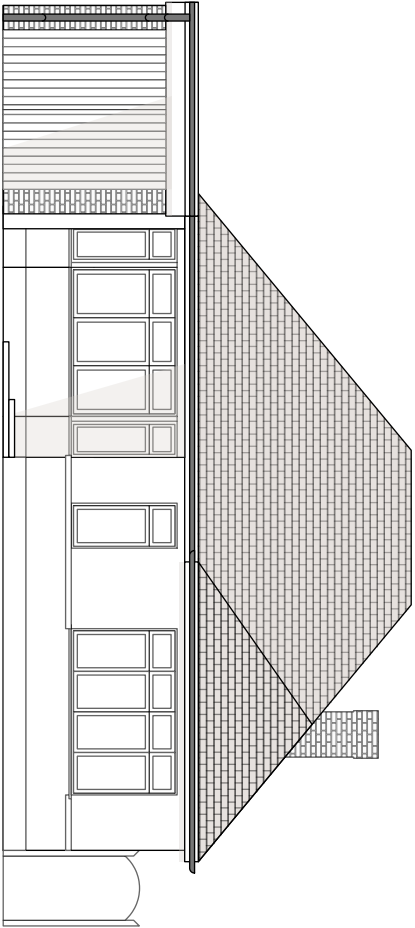


EXISTING FRONT ELEVATION
SCALE 1:100

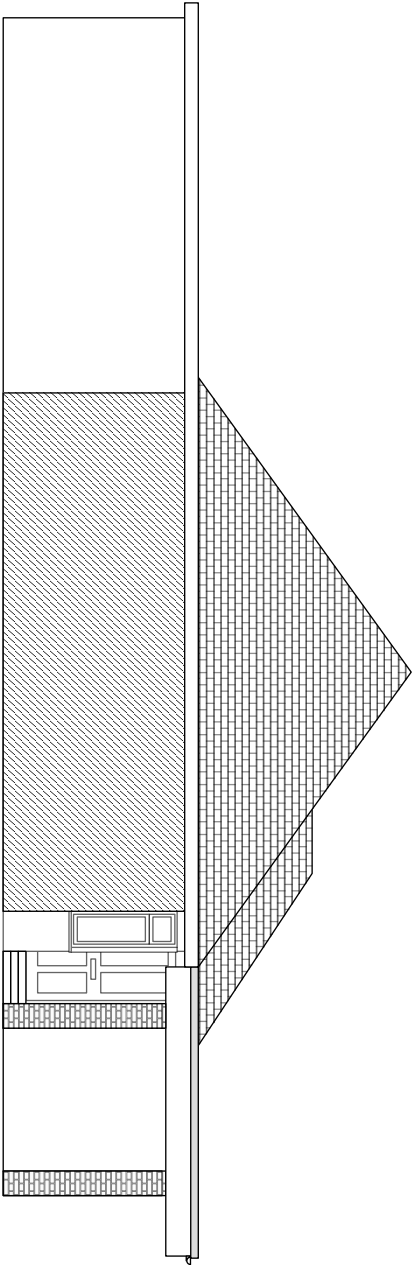

EXISTING SIDE ELEVATION - A

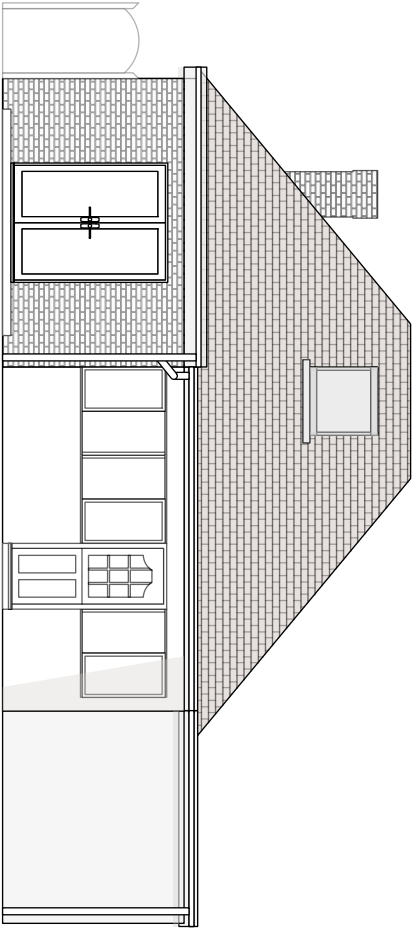

EXISTING REAR ELEVATION

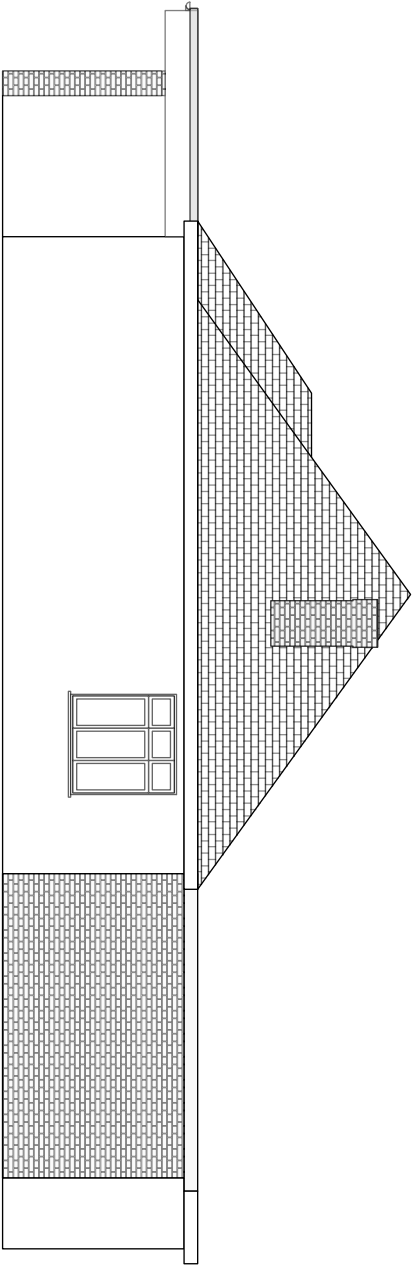

EXISTING SIDE ELEVATION - B

CLIENT:	COLIN FRENCH
PROJECT:	LEITH VIEW, WORTHING ROAD, HORSHAM RH13 9HA.
DATE:	11.24
DRAWING NO.:	DD08 B EXISTING ELEVATIONS
PROJECT DATE:	TBA
SCALE:	1:100
NOTES:	

This drawing is the property of It may not be duplicated or disclosed to any third party for any purpose without an authorisation in writing by
do not scale this drawing. Figured dimensions only are to be used in preference to small scale drawings. All dimensions are to be verified on site before any work commences. Any errors or omissions to be reported to the designer. The contractor is to provide all fixed setting out drawings based on the information contained within this drawing for the designers approval prior to commencement of construction. This drawing is to be used in conjunction with the relevant conditions and / or particular drawings/documents and any discrepancies or variations are to be notified to the designer before any official work commences.

