



Revision	Notes

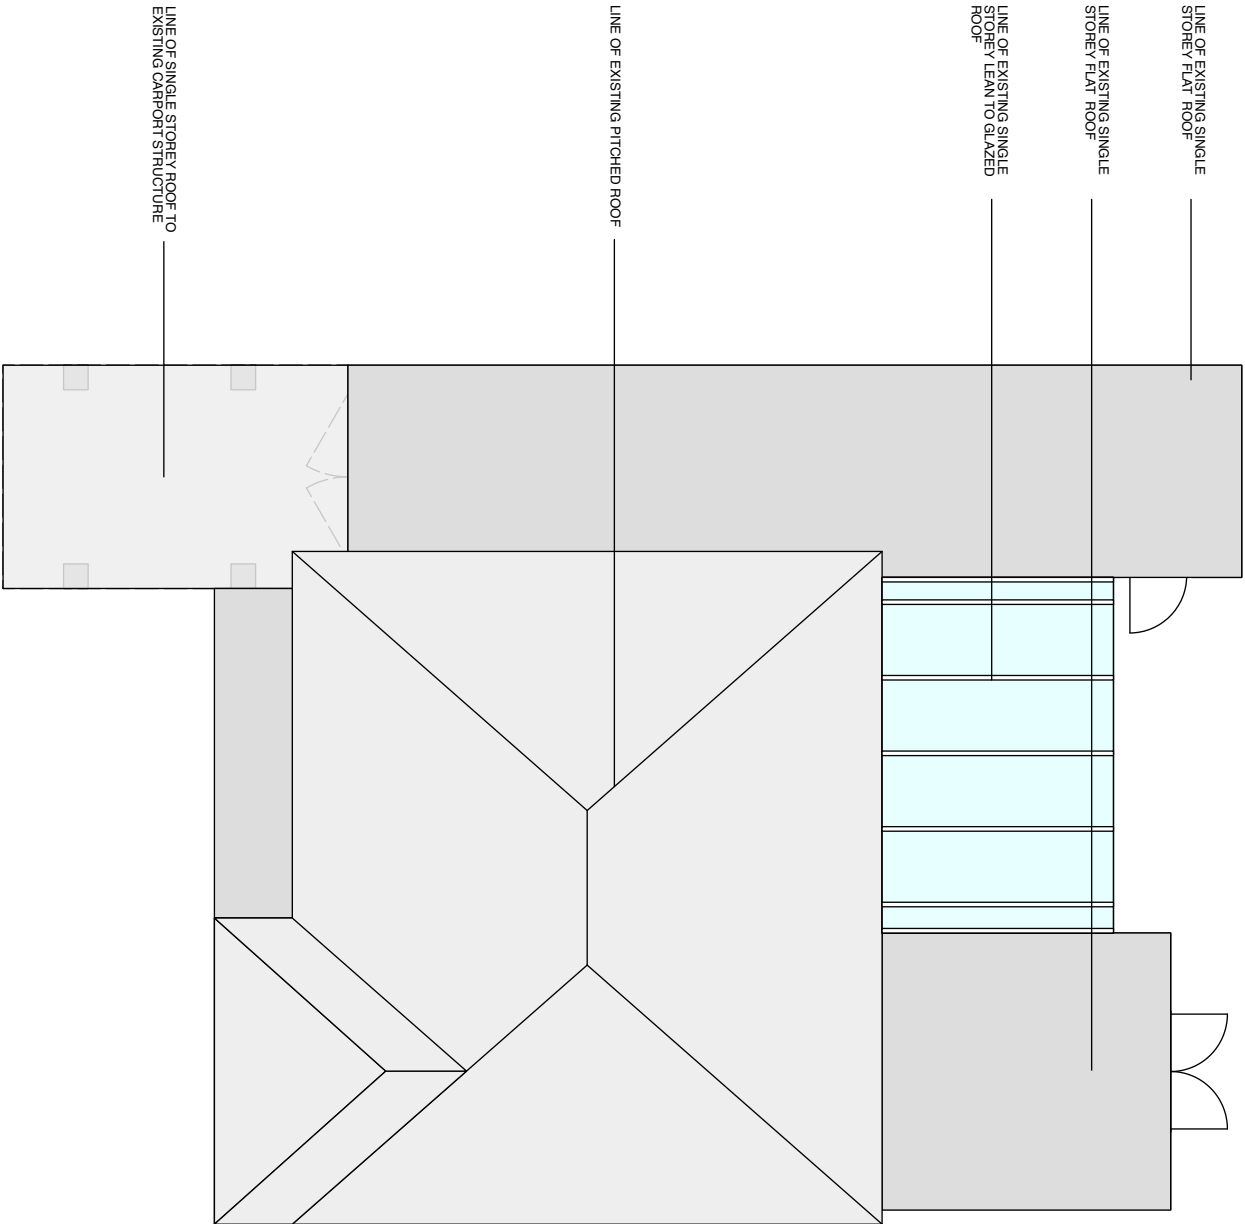

EXISTING ROOF PLAN

SCALE 1:100

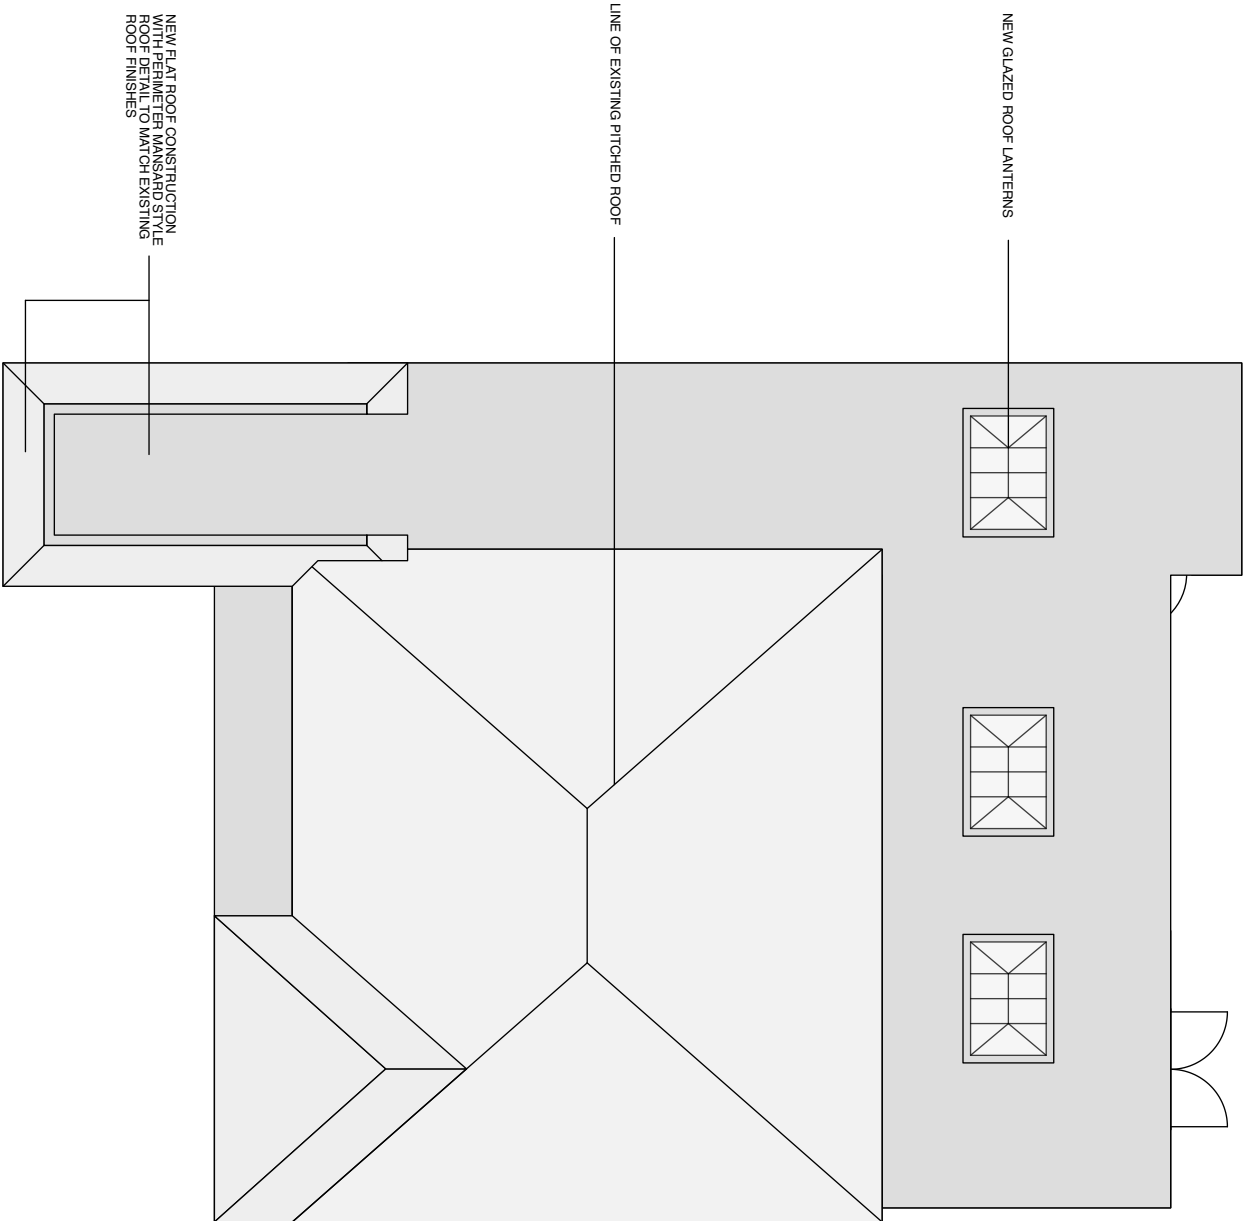

PROPOSED ROOF PLAN

CLIENT:	COLIN FRENCH
PROJECT:	LEITH VIEW, WORTHING ROAD, HORSHAM RH13 9HA.
DATE:	11.24
DRAWING NO.:	D005.D EXISTING AND PROPOSED PROPOSED ROOF PLANS
PROJECT DATE:	TBA
SCALE:	1:100
NOTES:	

This drawing is the property of [redacted] and may not be duplicated or disclosed to any third party for any purpose except as indicated in writing by [redacted].

do not scale this drawing. Figured dimensions only are to be used in preference to small scale drawings. All dimensions are to be verified on the ground before any work commences. Any errors or omissions to be reported to the designer. The contractor is to provide all fixed setting out drawings based on the information contained within this drawing for the design's approval prior to commencement of construction. This drawing is to be used in conjunction with the relevant conditions and / or specialist drawings/documents and any discrepancies or variations are to be notified to the designer before the affected work commences.

