




Revision	Notes

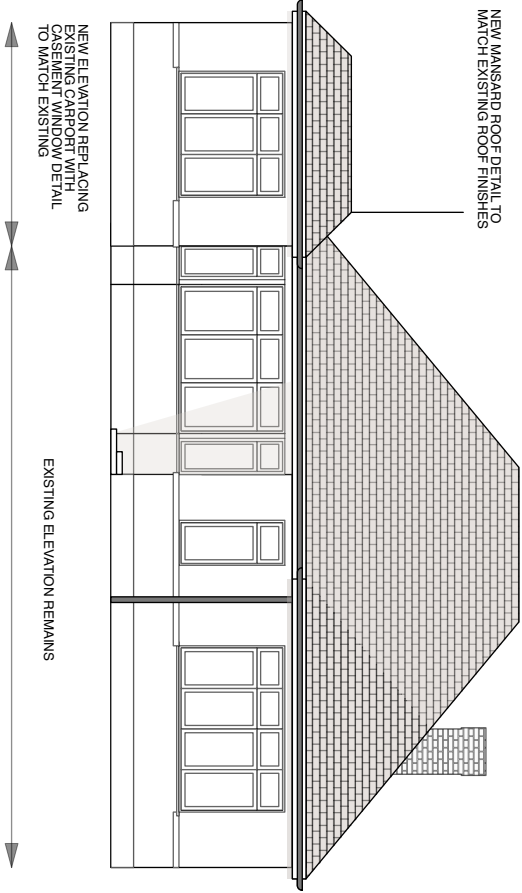


PROPOSED FRONT ELEVATION
SCALE 1:100

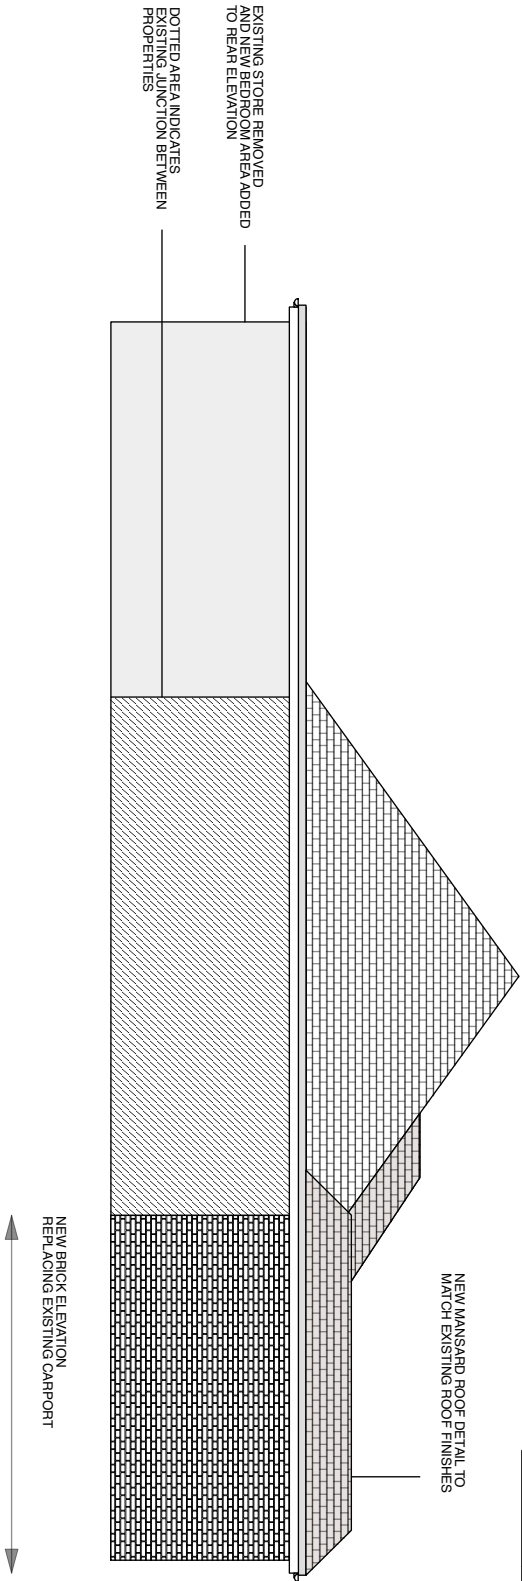

PROPOSED SIDE ELEVATION - A

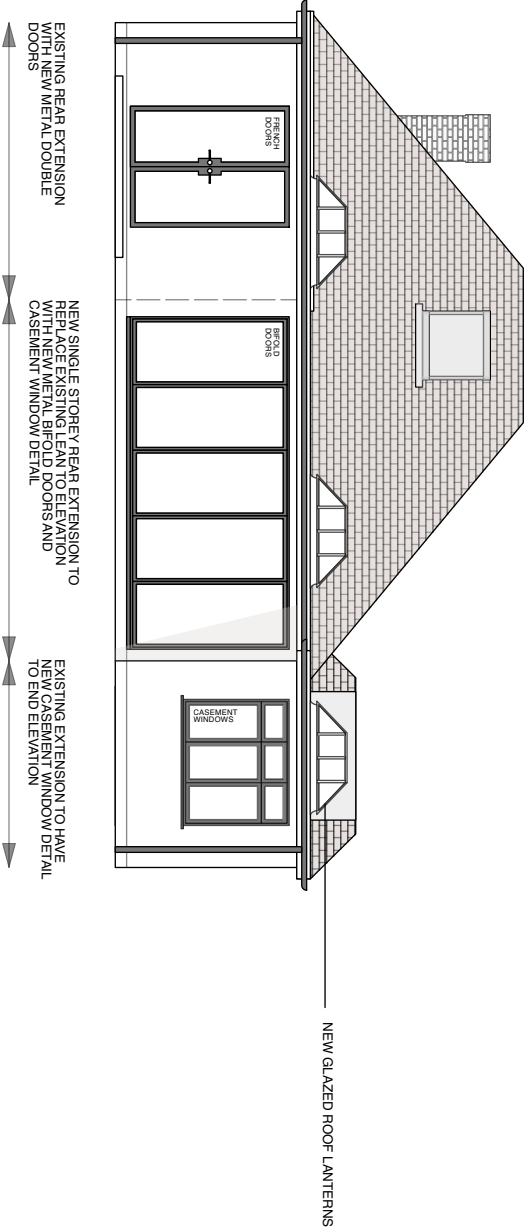

PROPOSED REAR ELEVATION

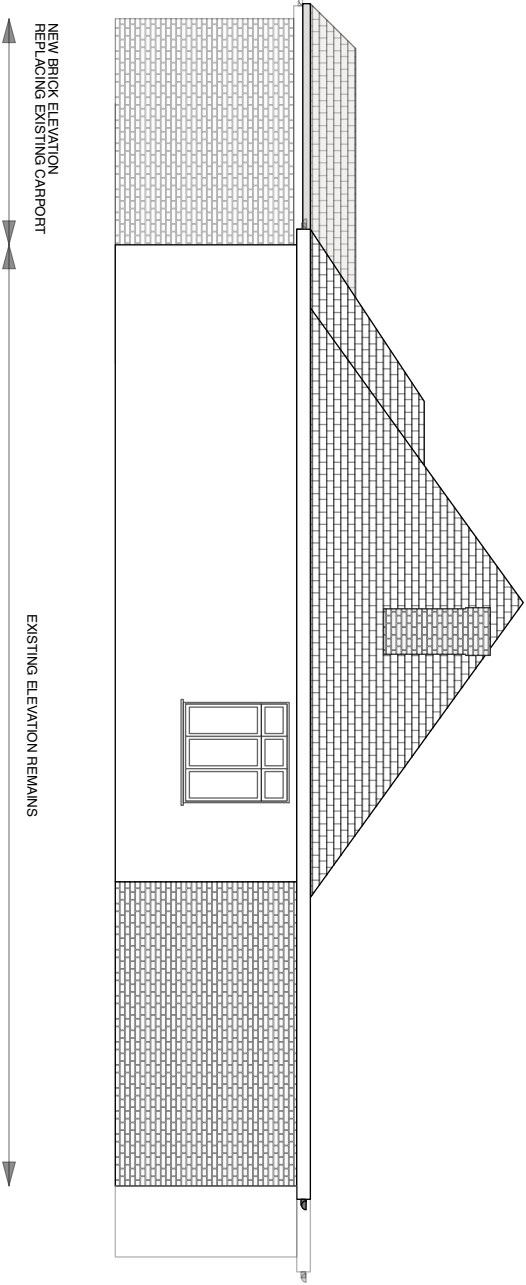

PROPOSED SIDE ELEVATION - B



SCALE

CLIENT:	COLIN FRENCH
PROJECT:	LEITH VIEW, WORTHING ROAD, HORSHAM RH13 9HA.
DATE:	11.24
DRAWING NO.:	0004 C PROPOSED ELEVATIONS
PROJECT DATE:	TBA
SCALE:	1:100
NOTES:	

This drawing is the property of [redacted] and may not be duplicated or disclosed to any third party for any purpose without an authorisation in writing by [redacted]. It is to be used solely for the purpose for which it was created and is not to be used in preference to any other drawing. All dimensions are to be verified on the drawing. The contractor is to provide all steel setting out drawings based on the information contained within this drawing. This drawing is to be used in conjunction with the relevant contract and / or specific drawing documents and any discrepancies or variations are to be resolved to the design before the official work commences.