






FLOOR PLAN

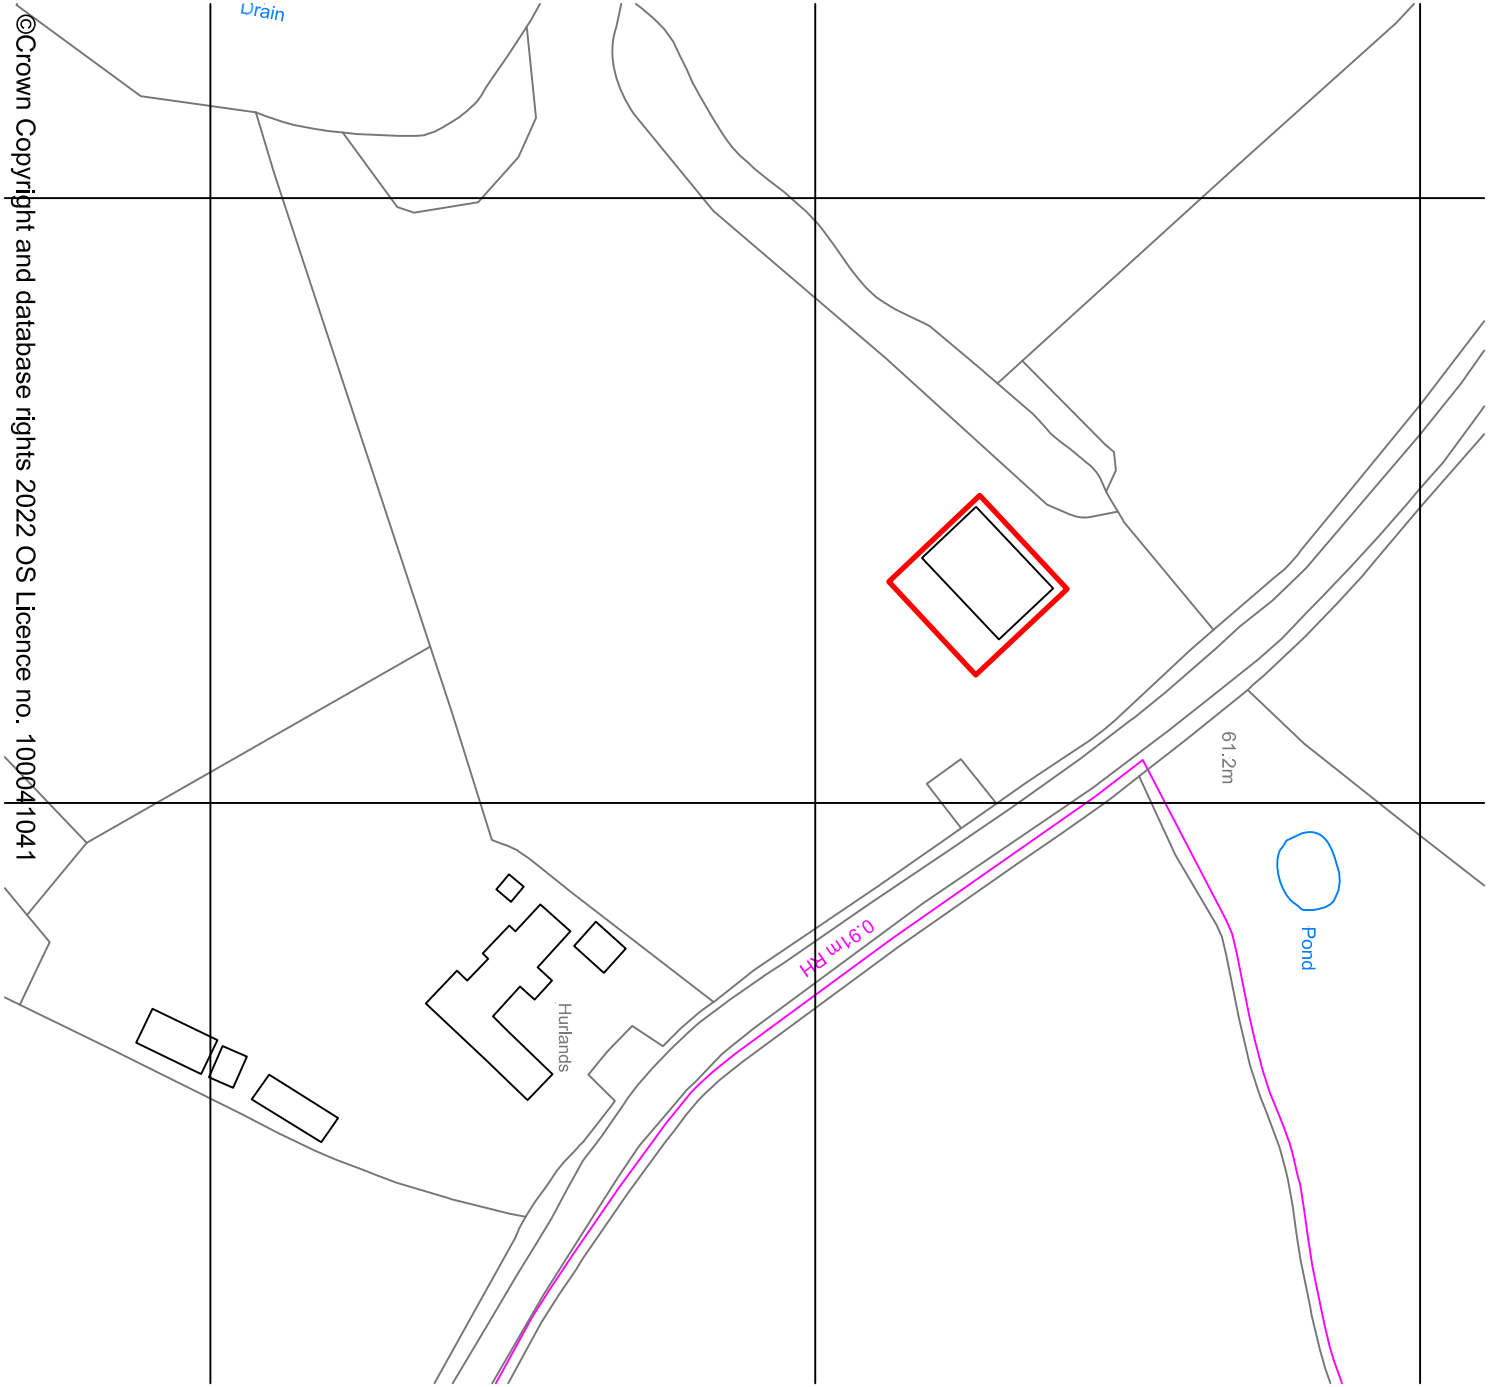


LOCATION PLAN

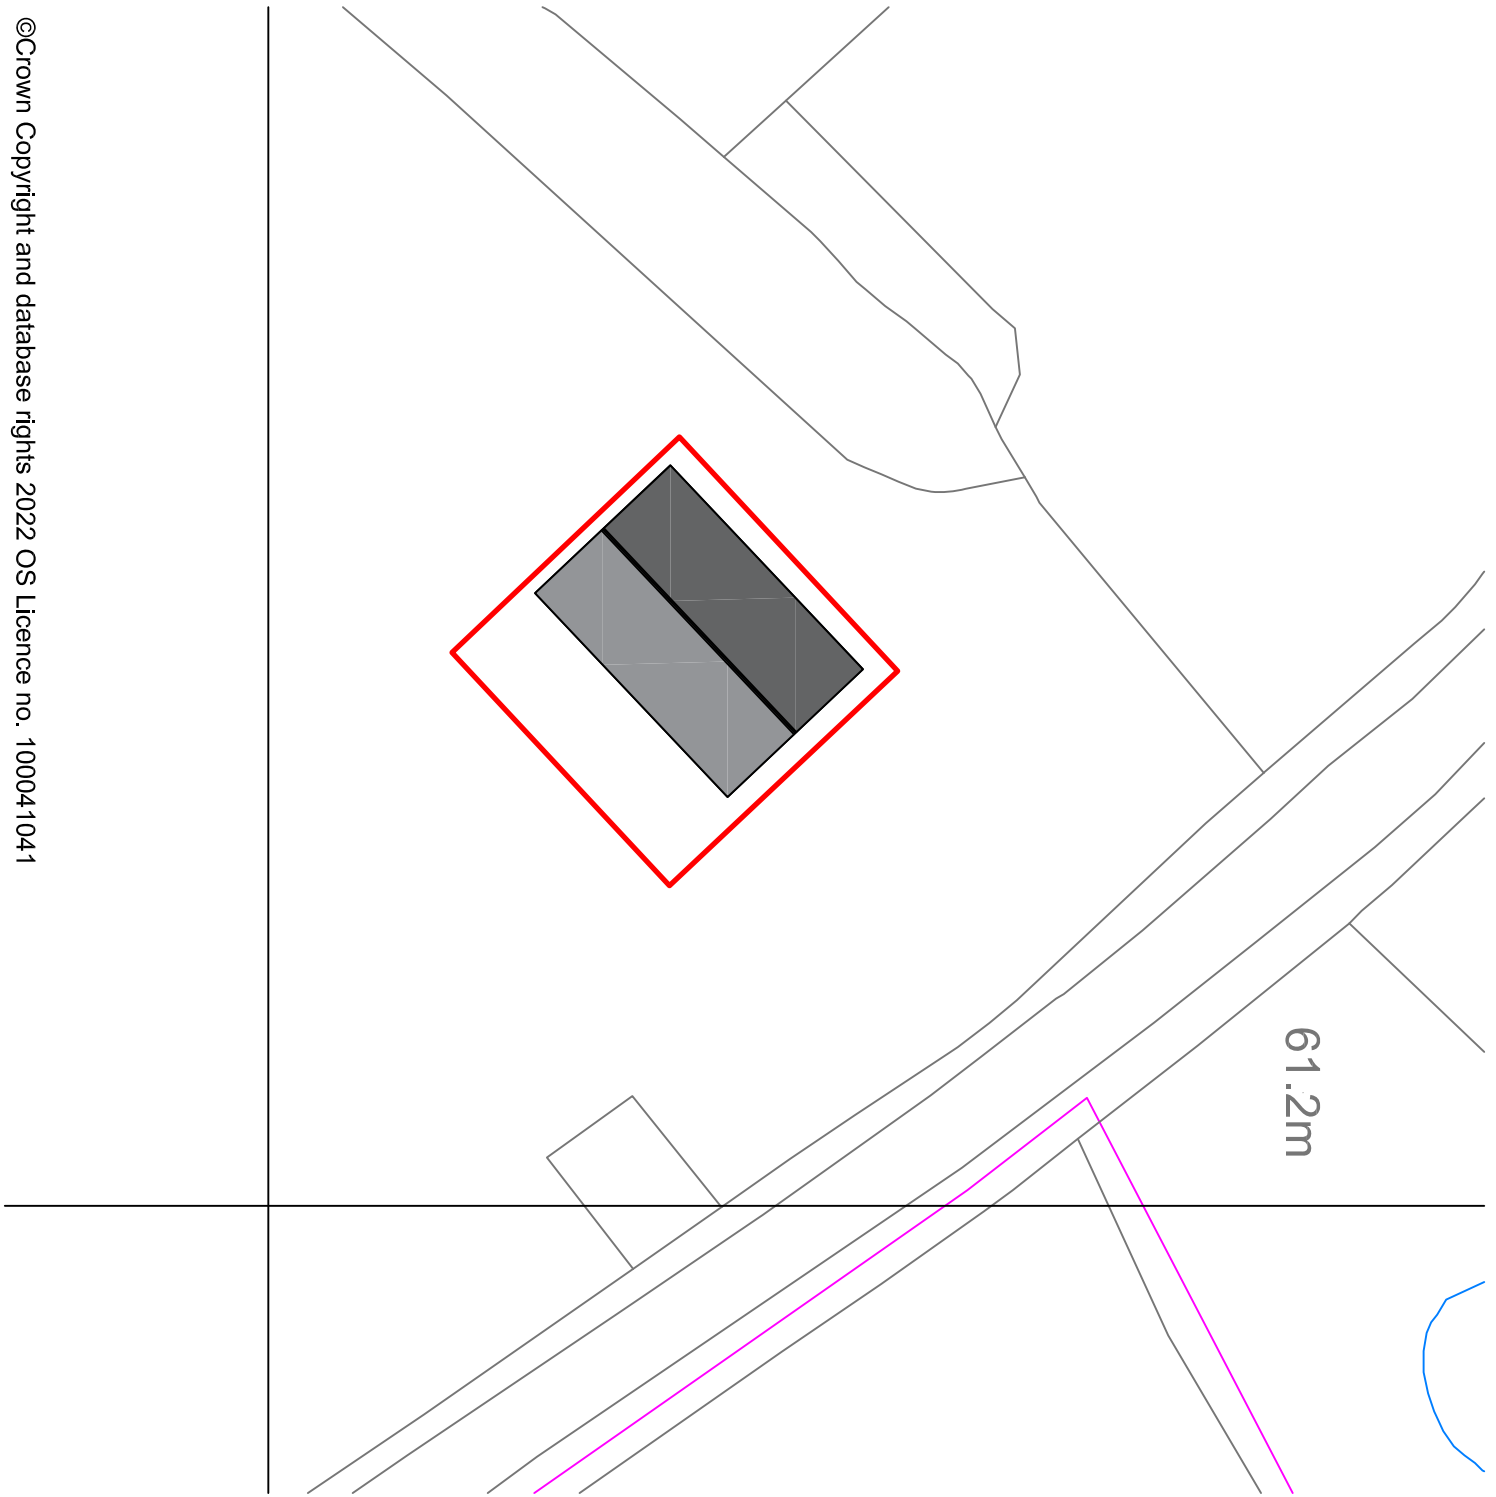


BLOCK PLAN

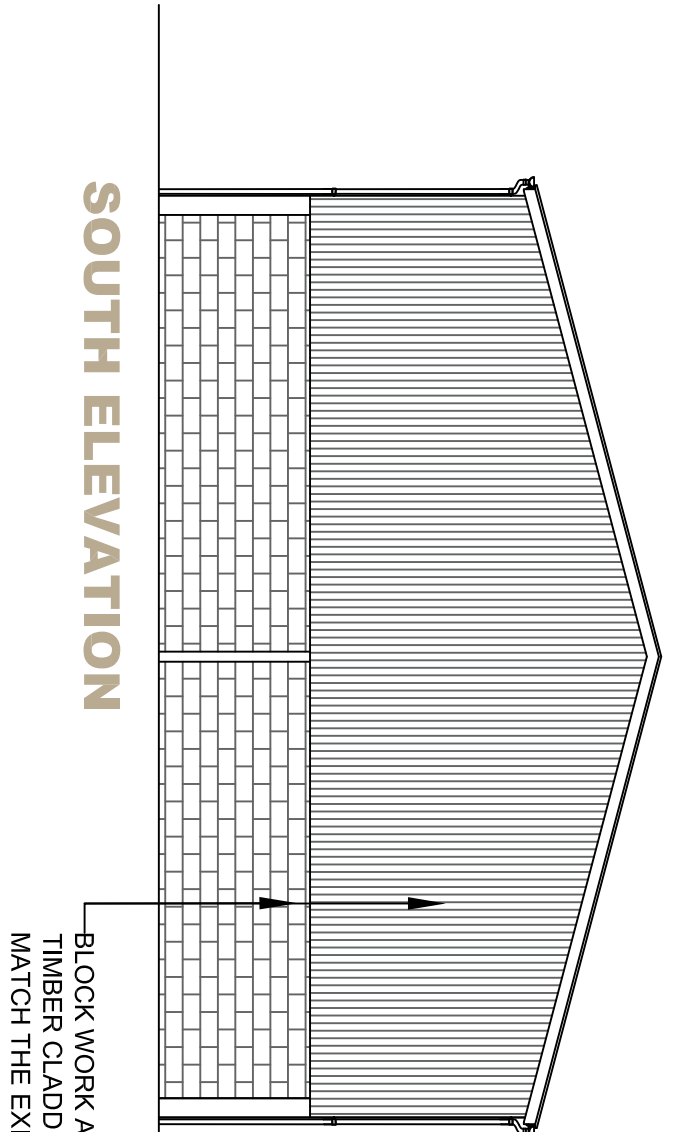


SOUTH ELEVATION

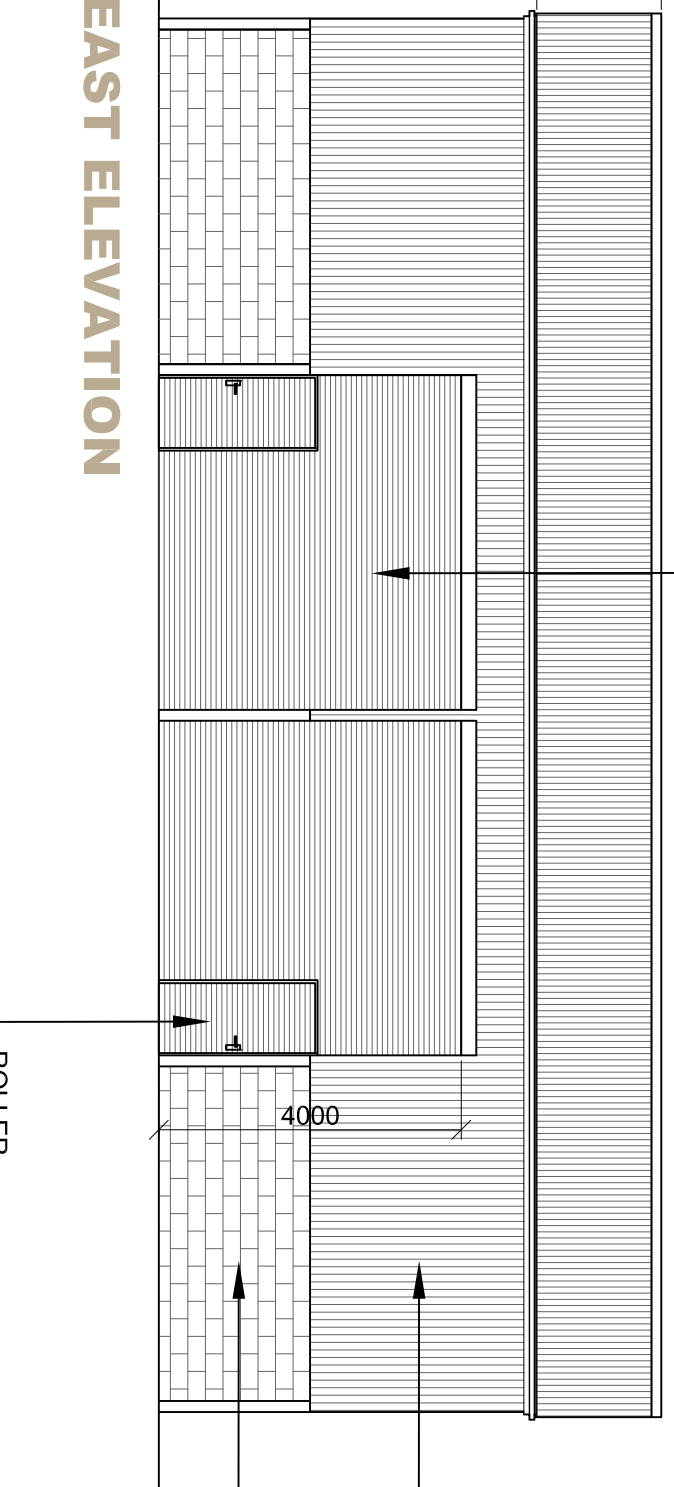

EAST ELEVATION

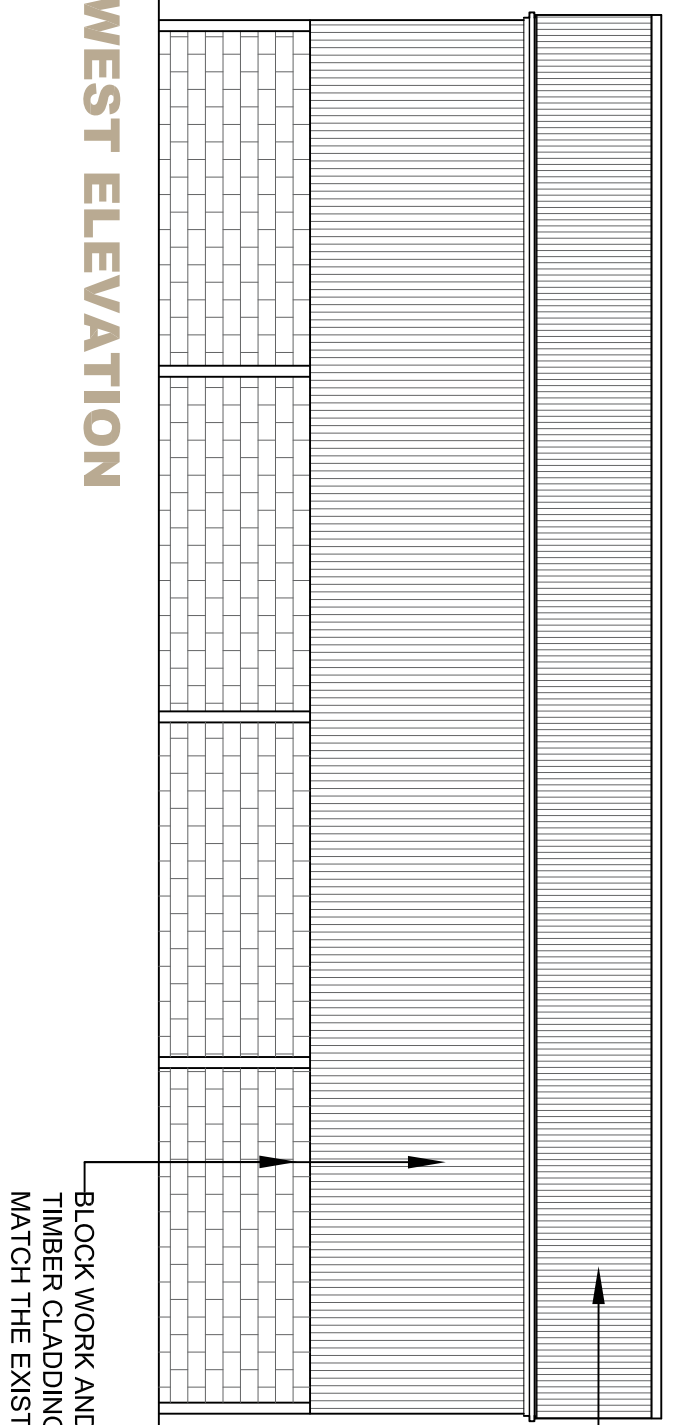

WEST ELEVATION

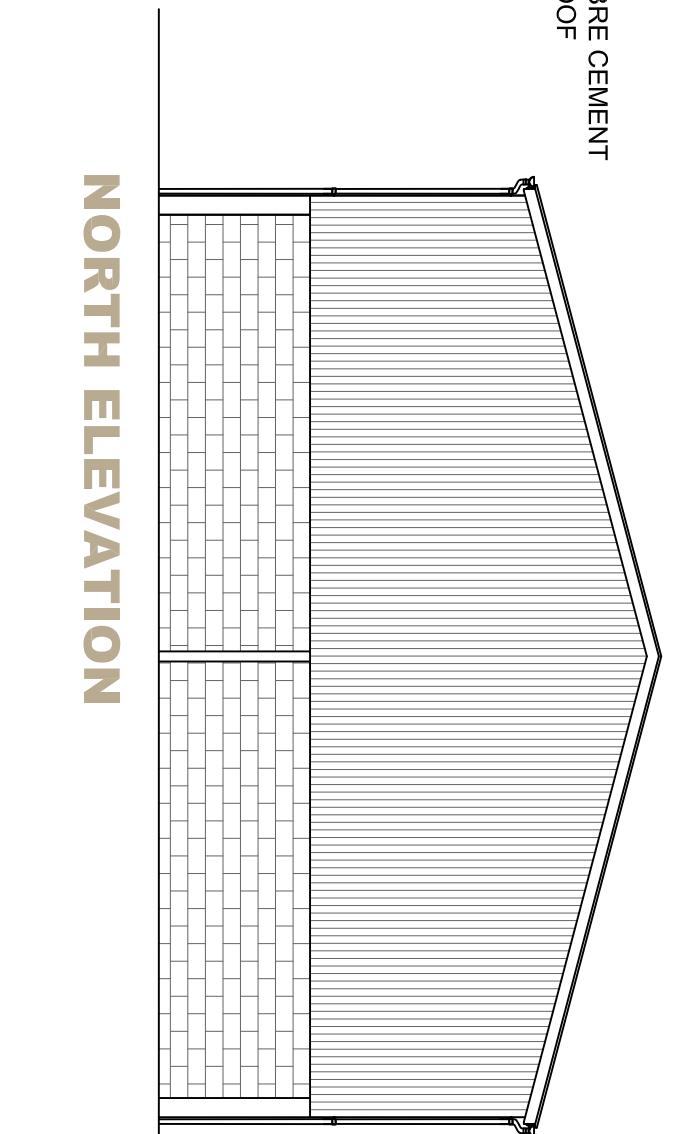

NORTH ELEVATION

FLOOR PLAN & ELEVATIONS

Scale 1:100



NOTES:

1. This drawing is to the scale indicated when printed at A1. Use written dimensions only for construction, refer any discrepancies to ACORUS immediately, if in doubt ask.
2. Where relevant, significant hazards have been identified on the drawing. Hazards which should be obvious to a competent contractor or unforeseeable have not been identified.
3. This drawing is confidential and remains the exclusive property of ACORUS.

© ACORUS Rural Property Services Ltd.



Regulated by RICS

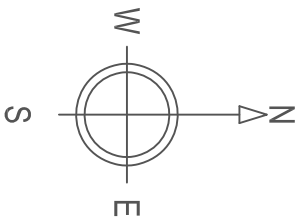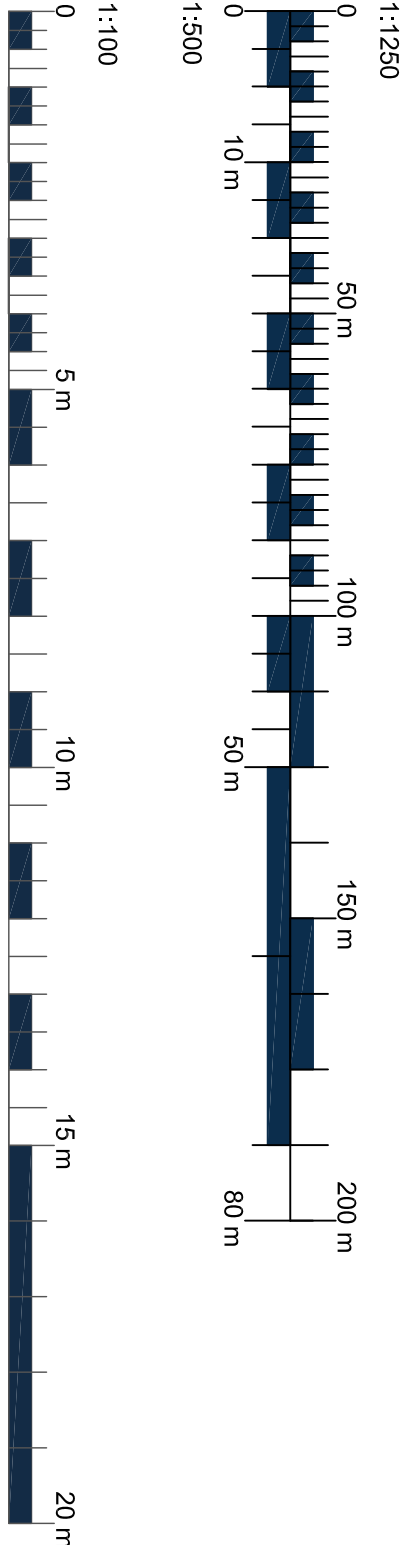

PROPOSED

Rev	Date	Description	Drawn	Check
Rev	Date	Description	Drawn	Check

PROJECT

BELLINGER
LAND OFF HURLANDS ALTERATIONS

RHT9 9BE

TITLE

PROPOSED BUILDING
PLAN & ELEVATIONS & SITE

SCALE

AS SHOWN @A1 08/26 EB LG

JOB & DRAWING NO. LG-26-032 - 200_02



acorus
planning & design