

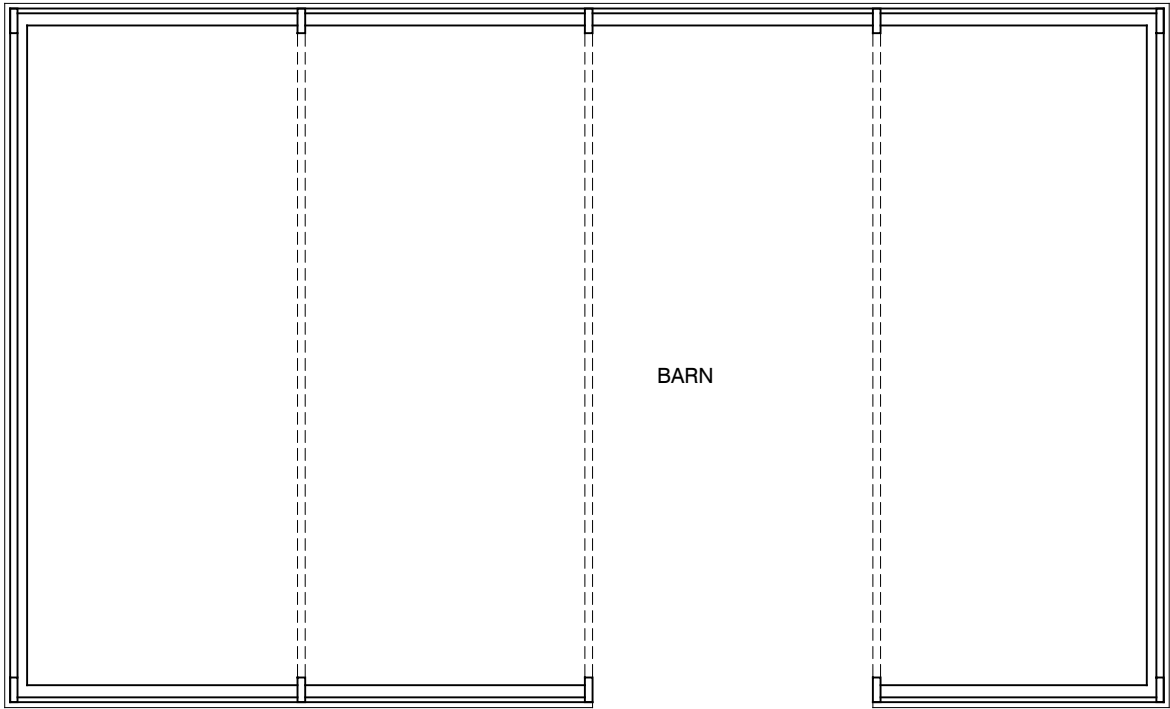



NOTES:
Dimensions to be checked on site before commencing work. any discrepancies shall be reported to Curtis Leeves Technical Ltd. immediately.
Do not scale from these drawings except for planning purposes. Use figured dimensions only.
Where applicable this drawing is to be read in conjunction with other consultants' drawings.
This drawing is the copyright of Curtis Leeves Technical Ltd. and may not be copied, altered or reproduced in any way, or passed to a third party, without written authority.

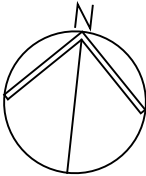

Existing Floor Plan - Scale 1:100

 

Existing Roof Plan - Scale 1:100

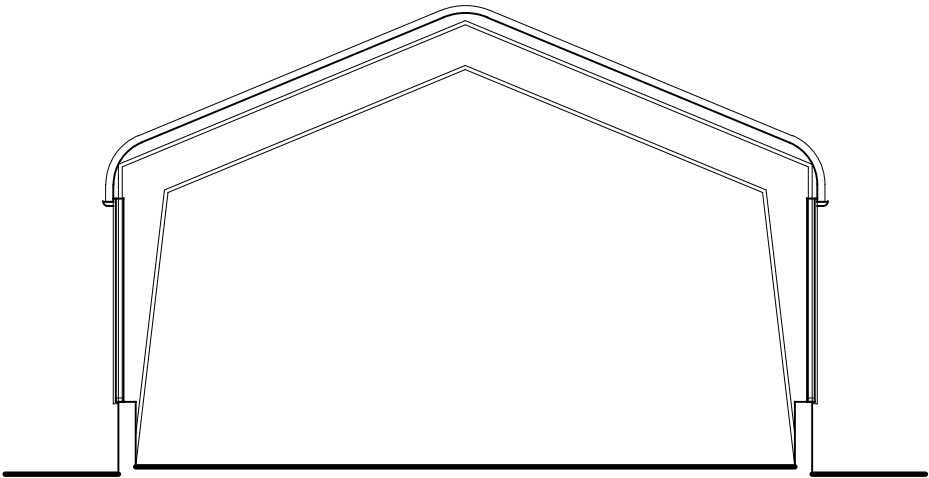

Existing GA Section - Scale 1:100

rev	description	date
status		
PLANNING		



CURTIS LEEVES TECHNICAL LTD
01243 378070 | mail@cltechnical.co.uk

client			
Mr Kevin Byrne OBE			
project			
Batts Barn School Lane Ashurst			
title			
Existing Floor Plan, Roof Plan and Section			
date	scale @ A3	drawn	chkd
April 2026	as shown	MRL	-
project no.	drawing no.	rev	
2502	101	P1	