



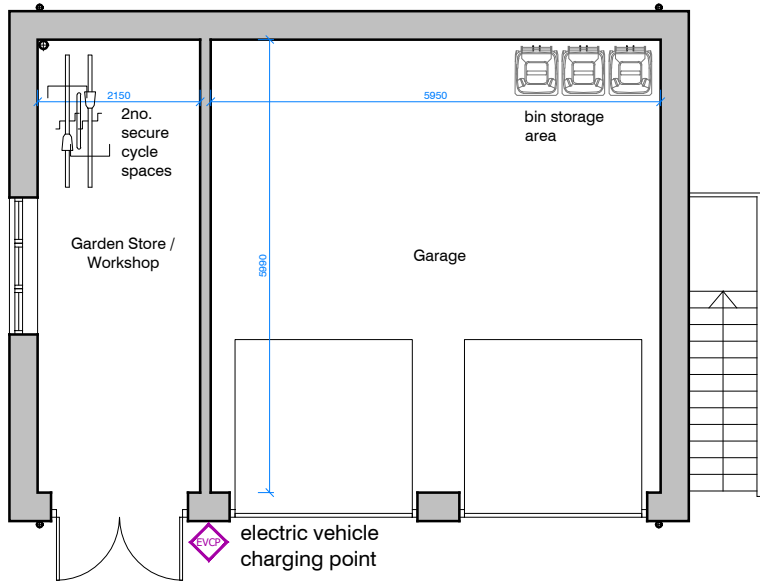


Proposed Ground Floor Plan - Scale 1:100

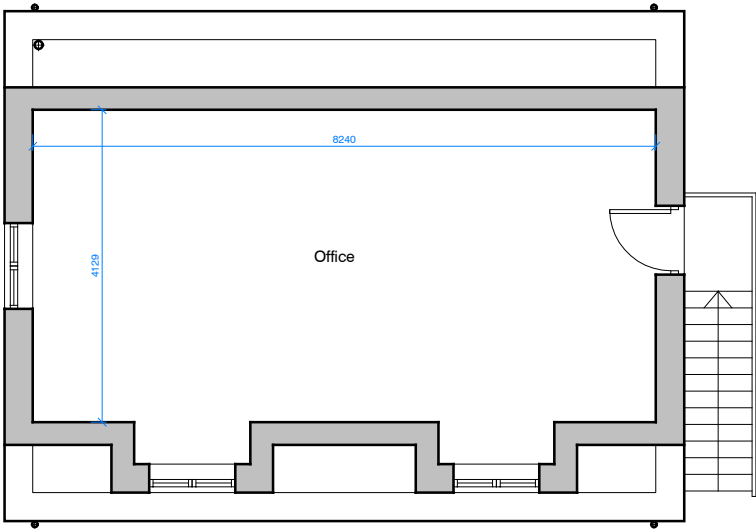

Proposed First Floor Plan - Scale 1:100



Proposed Side (South) Elevation - Scale 1:100

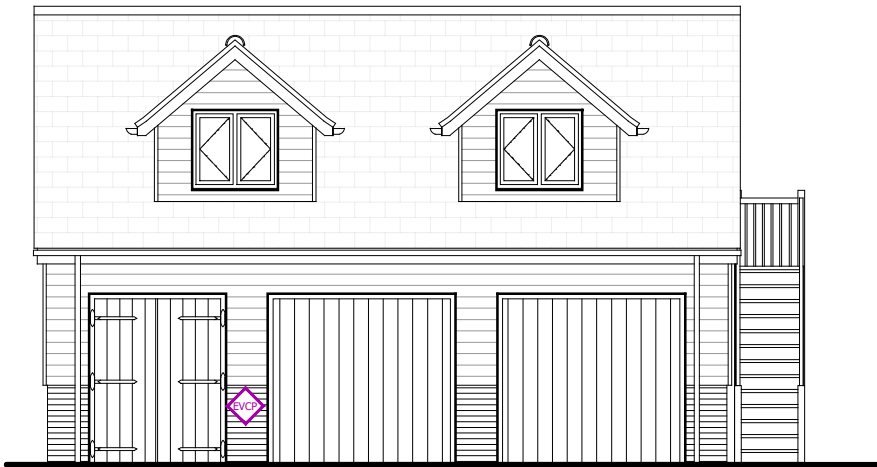

Proposed Front (West) Elevation - Scale 1:100



Proposed Side (North) Elevation - Scale 1:100



Proposed Rear (East) Elevation - Scale 1:100




Proposed Materials

Roof
Natural slates.

Walls
Timber cladding, stained black.
Low-level red stock brickwork.

Windows & Doors
New timber frame windows and doors
painted black.

NOTES:
Dimensions to be checked on site before commencing work. any discrepancies shall be reported to Curtis Leeves Technical Ltd. immediately.
Do not scale from these drawings except for planning purposes. Use figured dimensions only.
Where applicable this drawing is to be read in conjunction with other consultants' drawings.
This drawing is the copyright of Curtis Leeves Technical Ltd. and may not be copied, altered or reproduced in any way, or passed to a third party, without written authority.

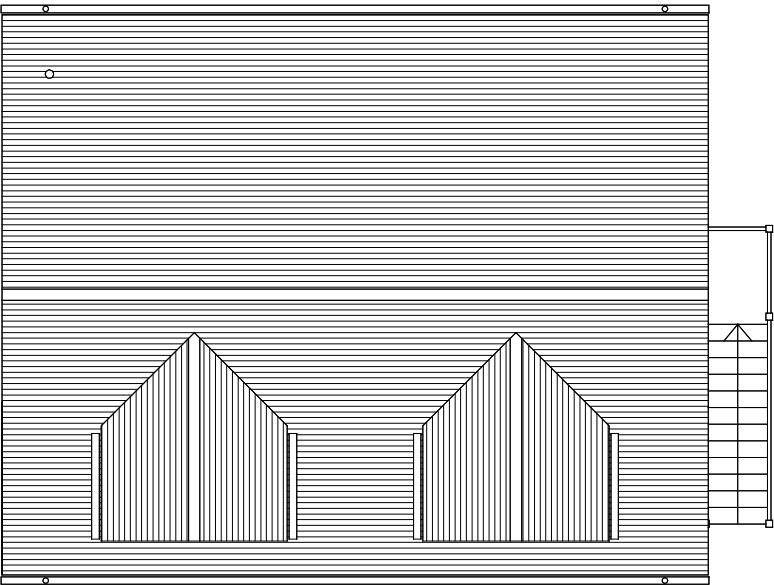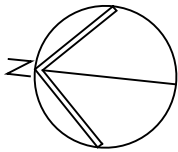 

Proposed Roof Plan - Scale 1:100

rev	description	date
status		
PLANNING		



CURTIS LEEVES TECHNICAL LTD
01243 378070 | mail@cltechnical.co.uk

client Mr Kevin Byrne OBE			
project Batts Barn School Lane Ashurst			
title Proposed Garage Ground, First Floor Plans, Roof Plan and Elevations			
date April 2026	scale @ A3 as shown	drawn MRL	chkd -
project no. 2502	drawing no. 105	rev P2	