
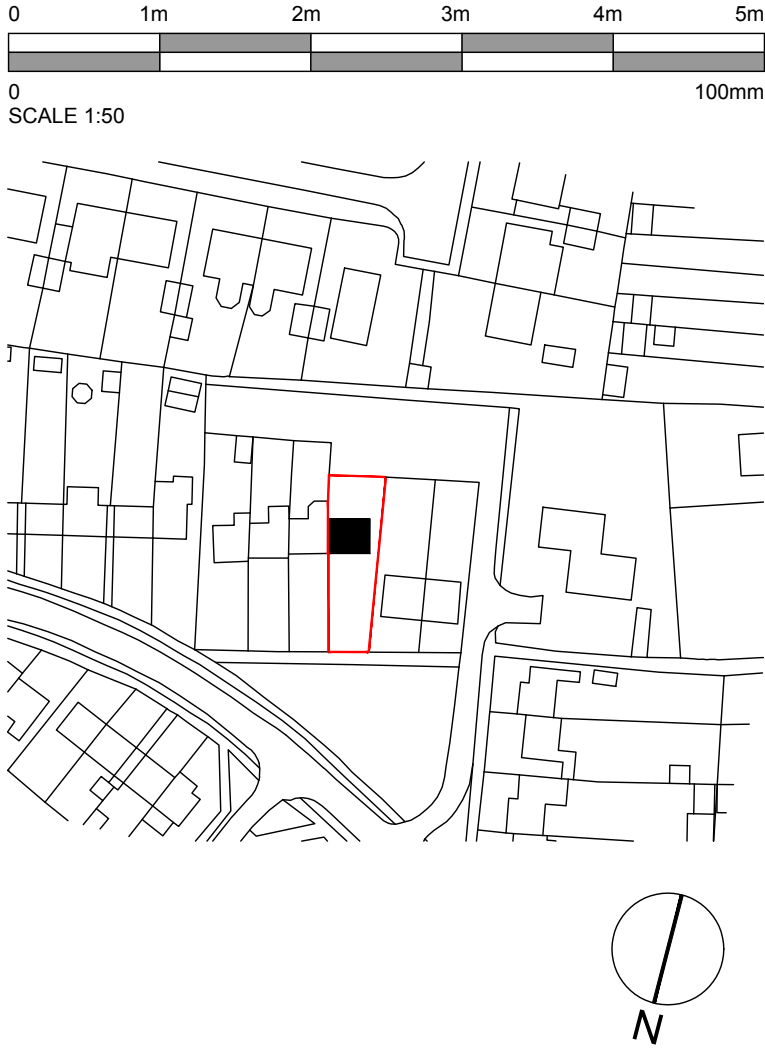


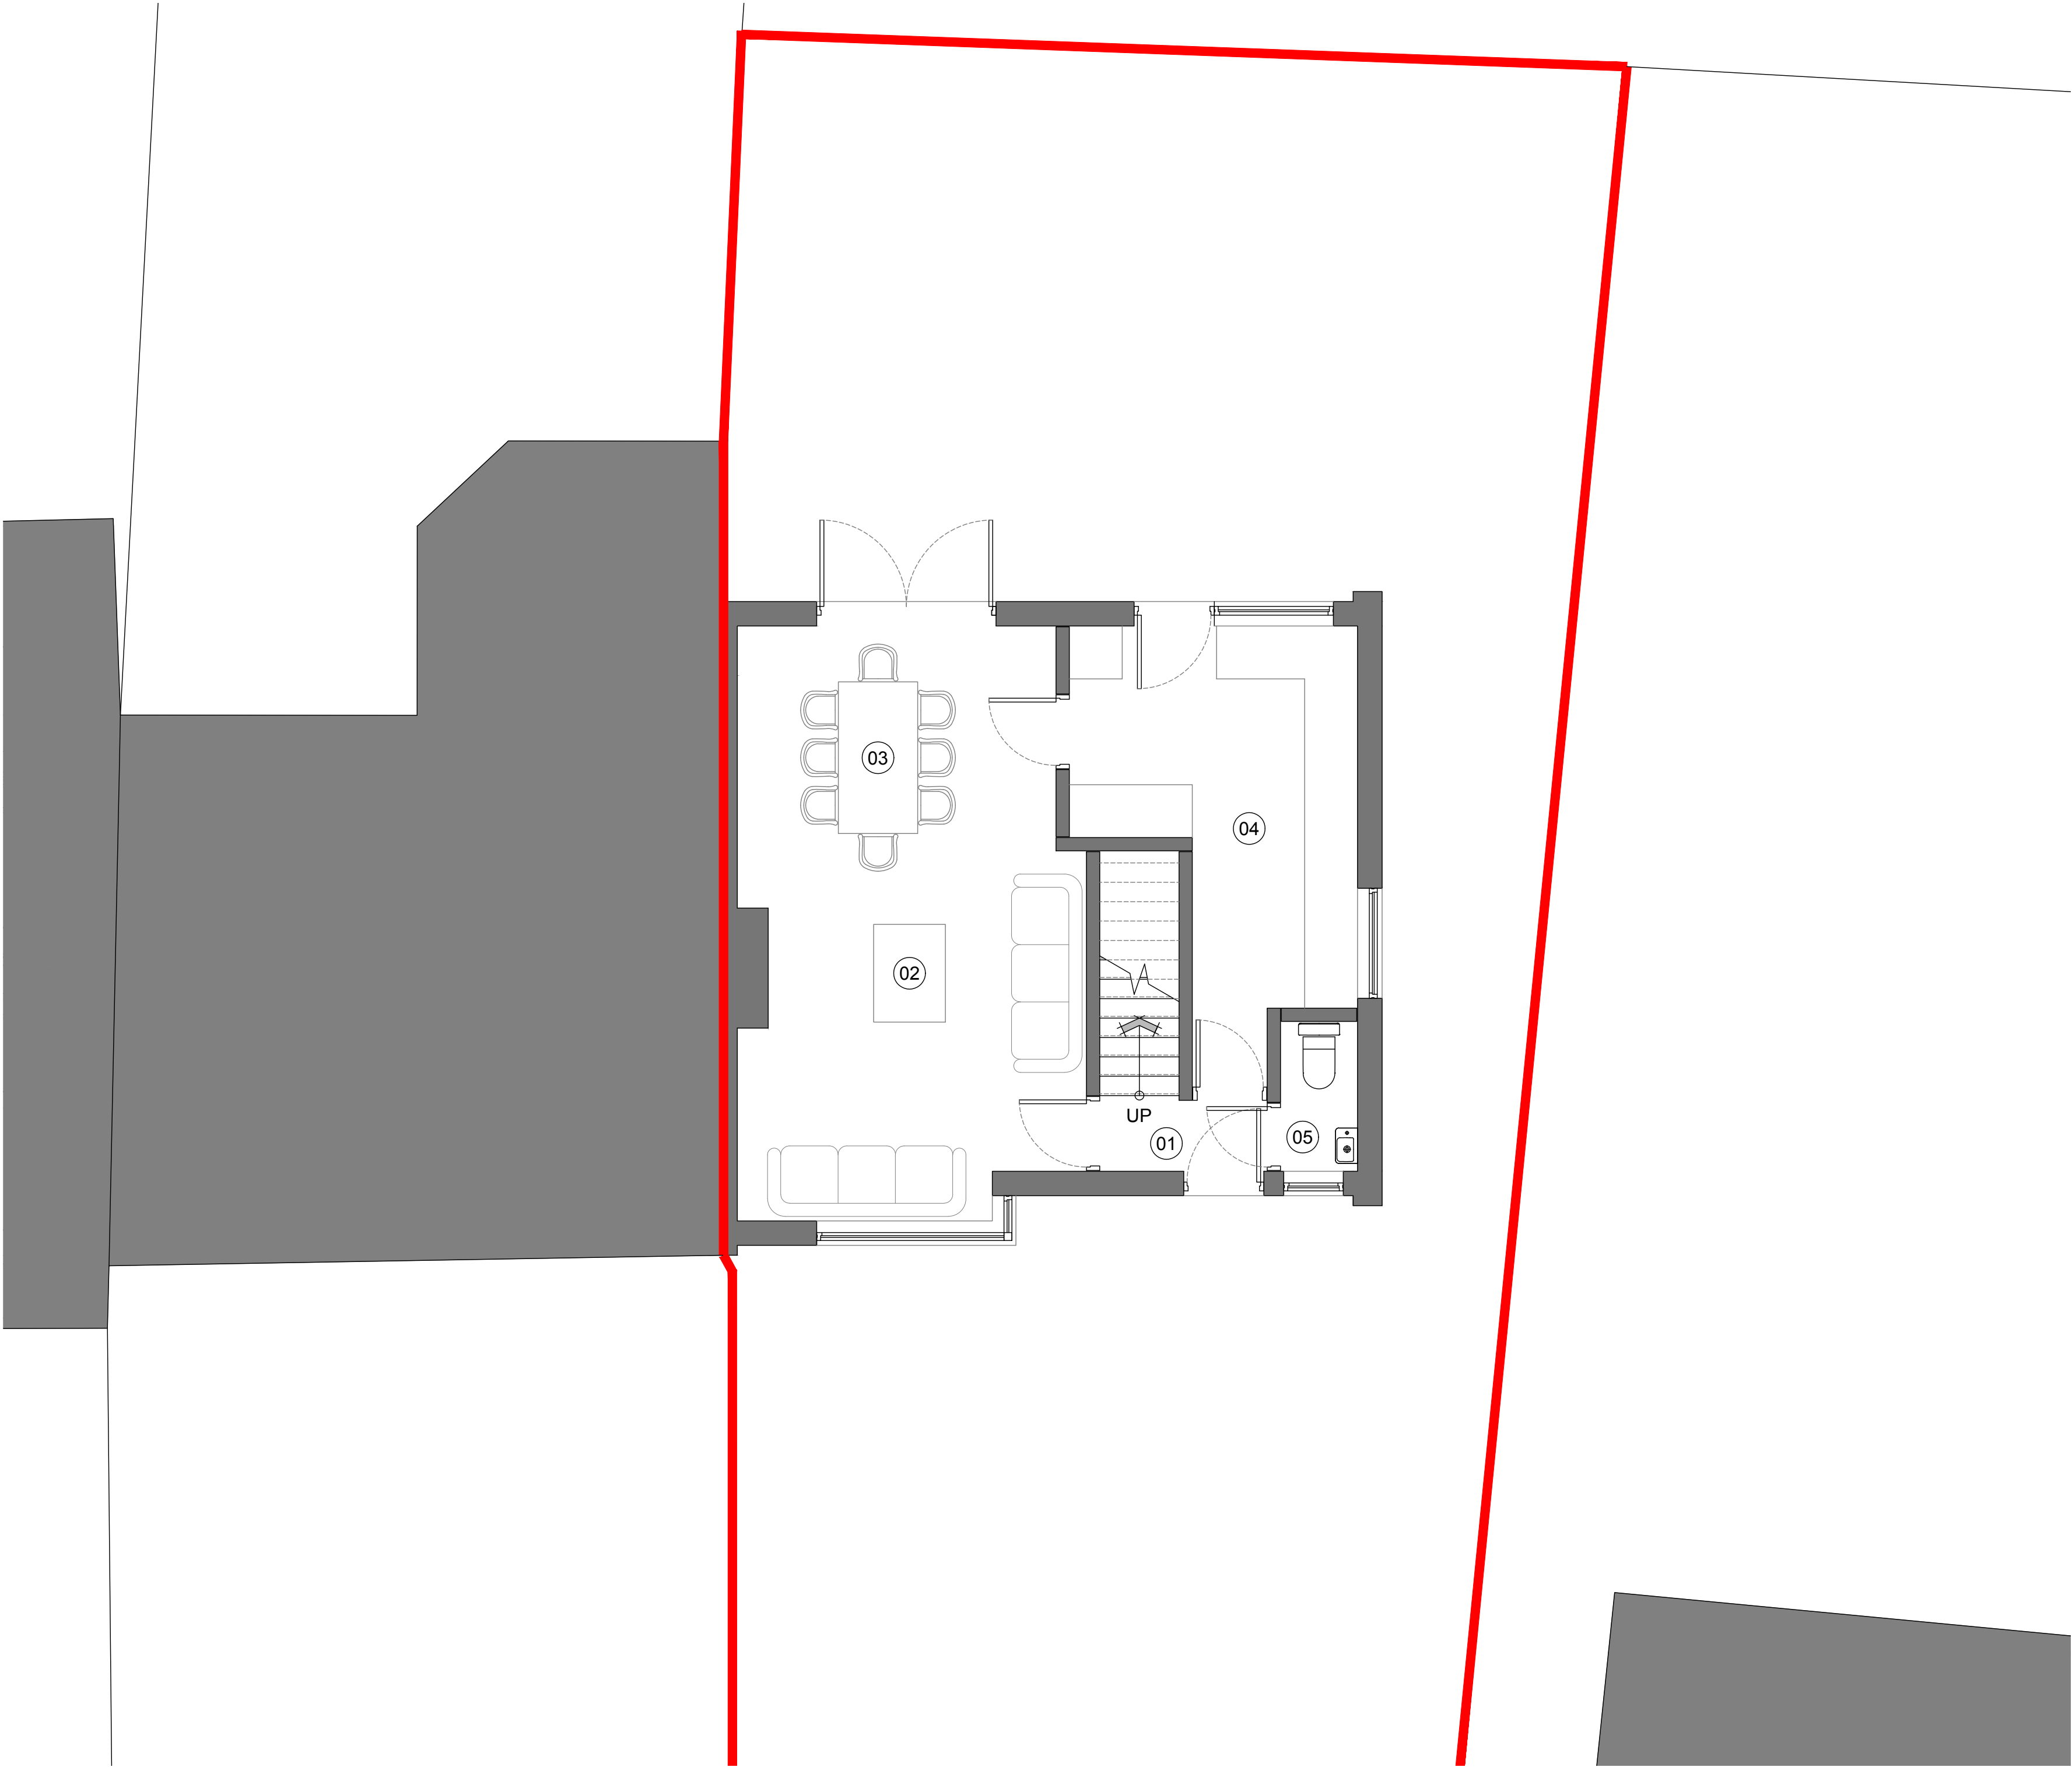

Existing Notes:

- 01. Entrance Hall
- 02. Living
- 03. Dining
- 04. Kitchen
- 05. W/C

Existing Materials:

- 06. Concrete Interlocking Tiles
- 07. Red / Brown Multi Stock Brick
- 08. Plain Clay Tile Hanging
- 09. Grey Composite Timber Cladding
- 10. White UPVC Windows & Doors

Rev.	Date	Detail
-	-	-

Status
PLANNING



Tel: 01403 458915 mail: info@atelierTB.co.uk www.atelierTB.co.uk

Client
MR & MRS WAYMARK

Project Title
34 STAPLES BARN, HENFIELD, WEST SUSSEX, BN5 9PN

Drawing Title
EXISTING GROUND FLOOR PLAN

Scale.	1:50 A2	Date	Aug 2026	Drawn	TMA
--------	---------	------	----------	-------	-----

Drawing No.	AT - 098 - P03	Rev.	-
-------------	----------------	------	---

The copyright in this document and design is confidential to and the property of Atelier T&B Limited