




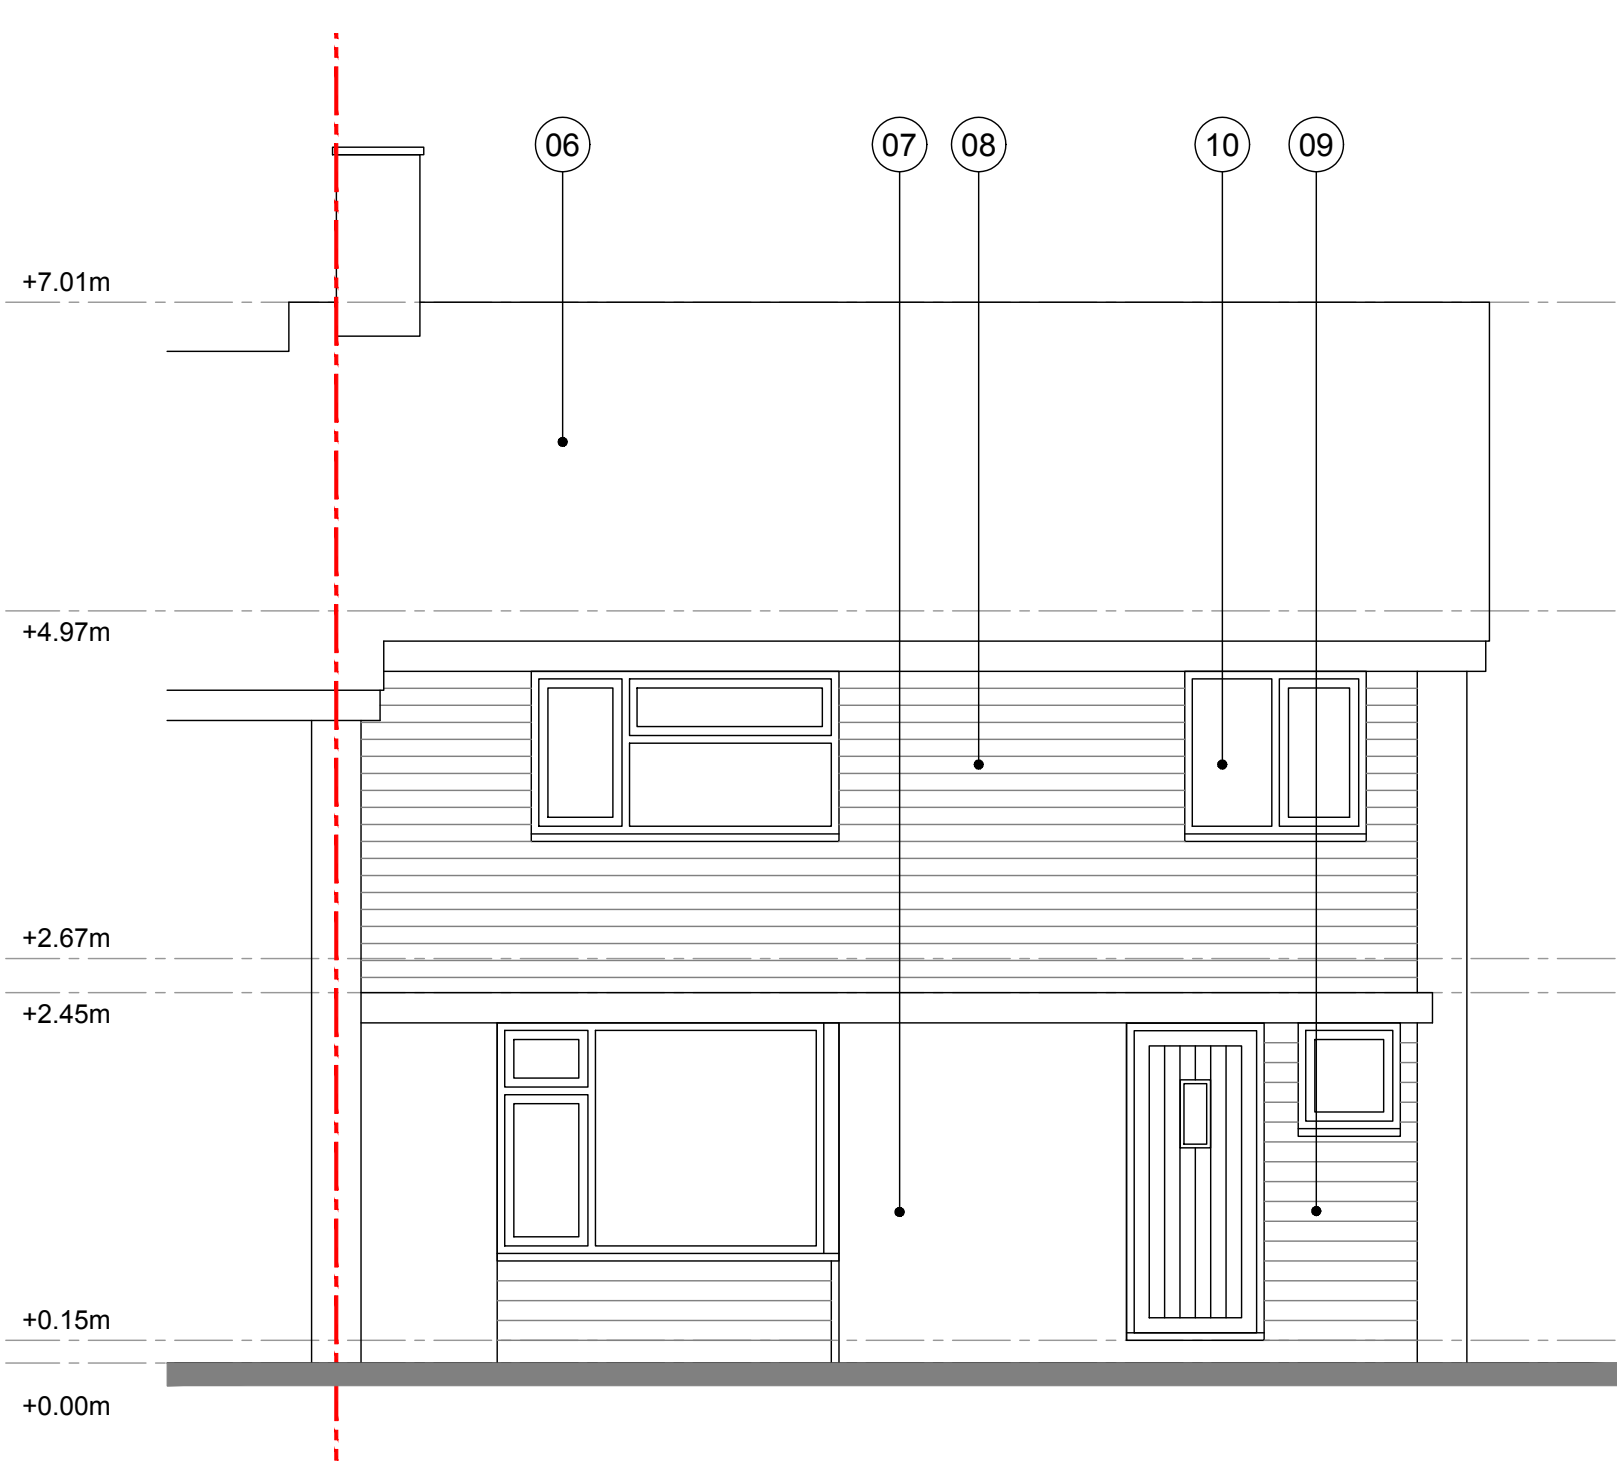


FRONT ELEVATION (NORTH)

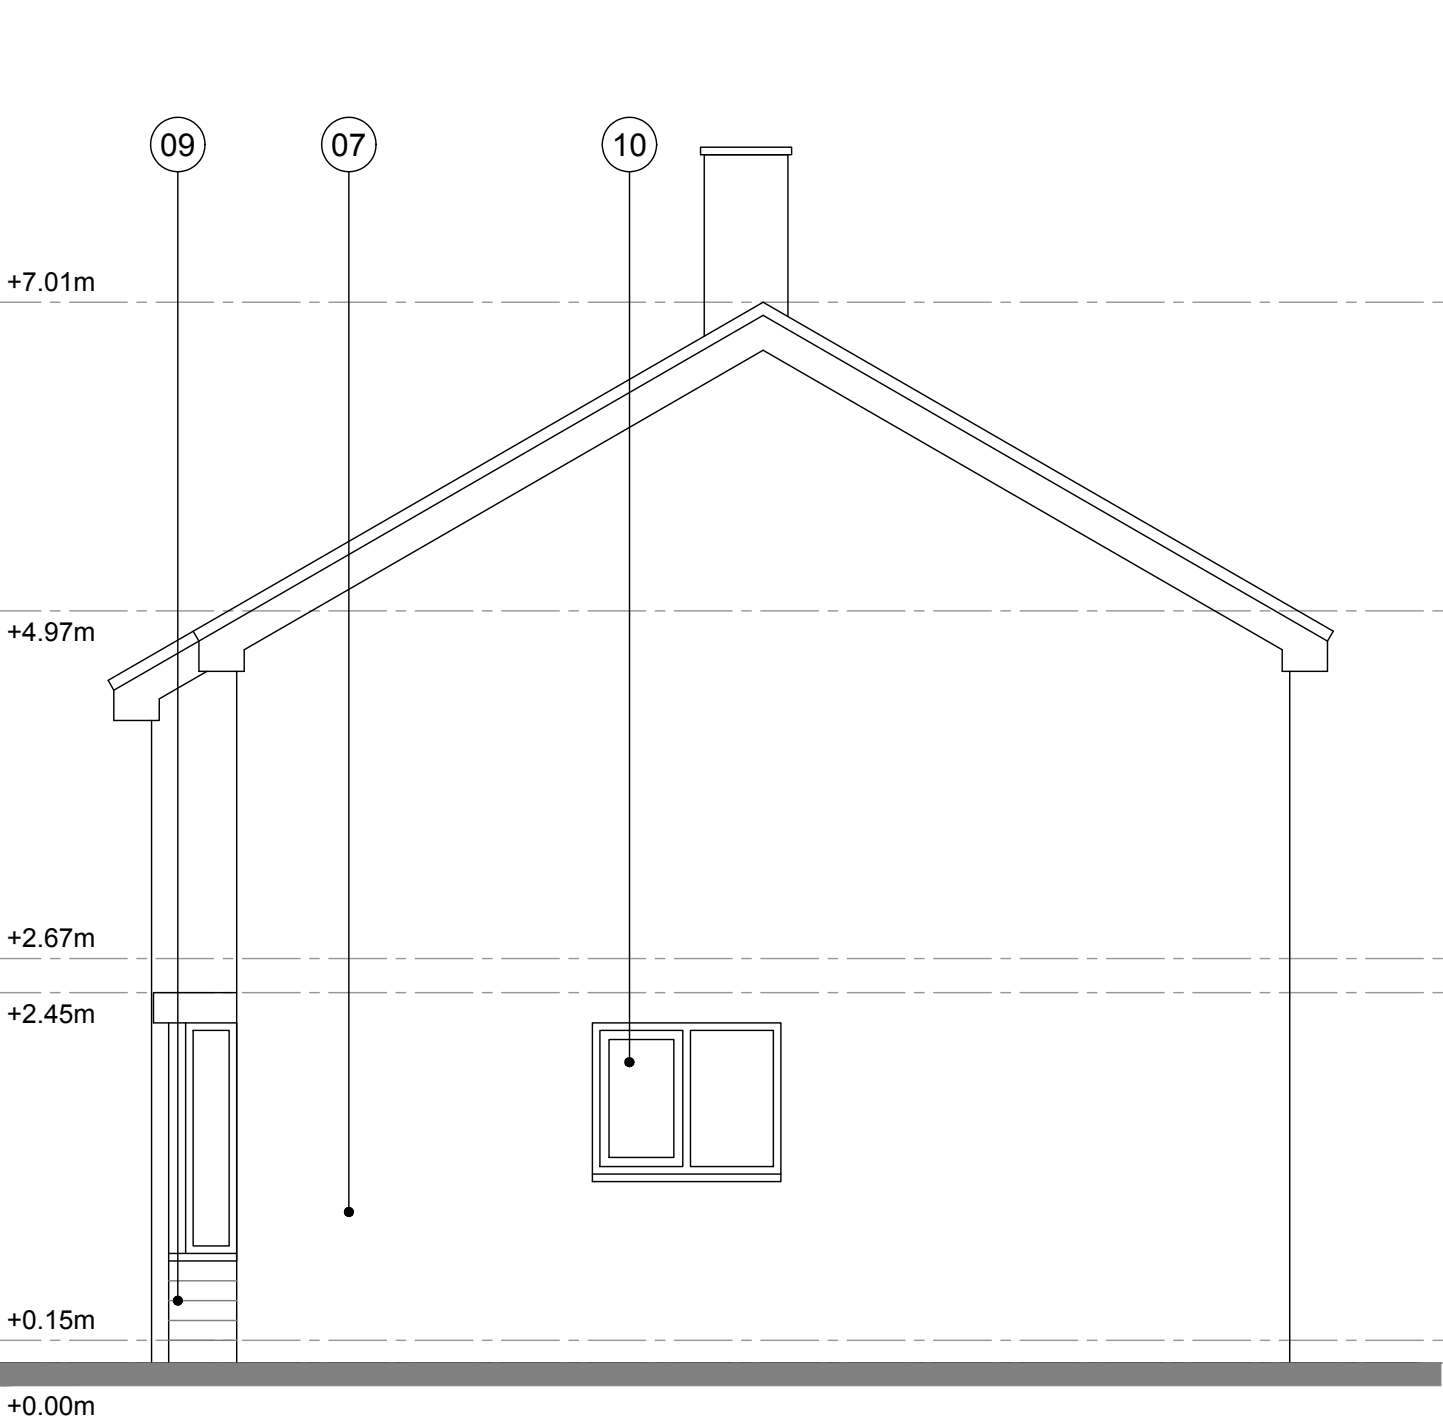

SIDE ELEVATION (WEST)

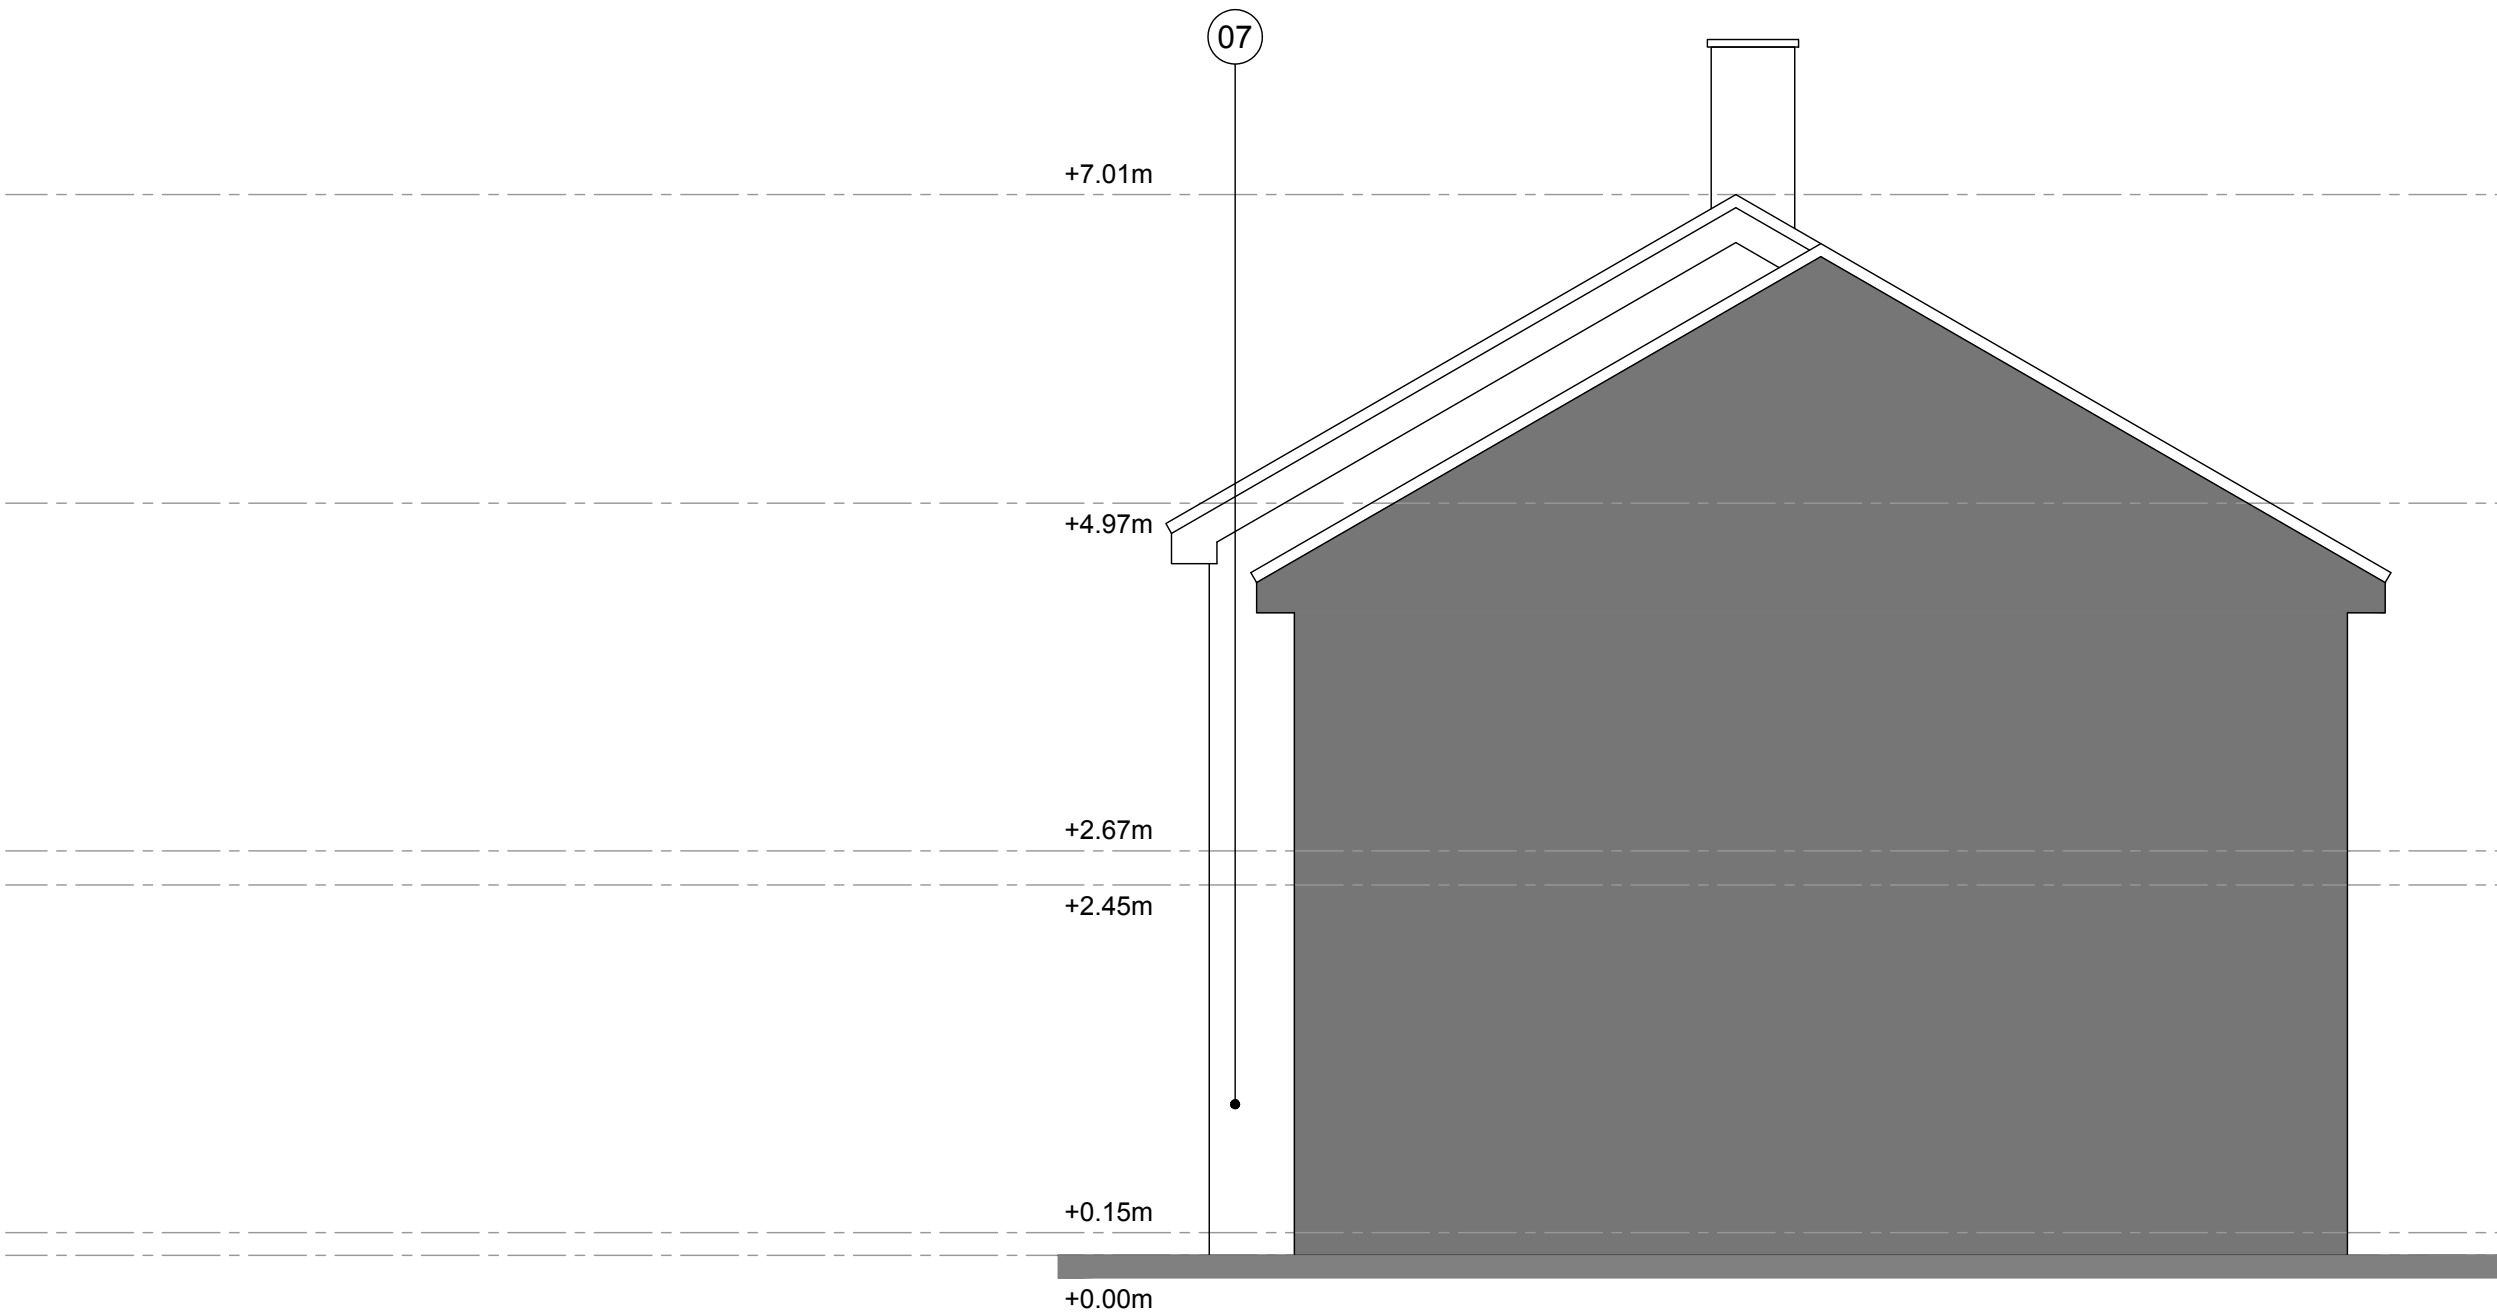

REAR ELEVATION (EAST)

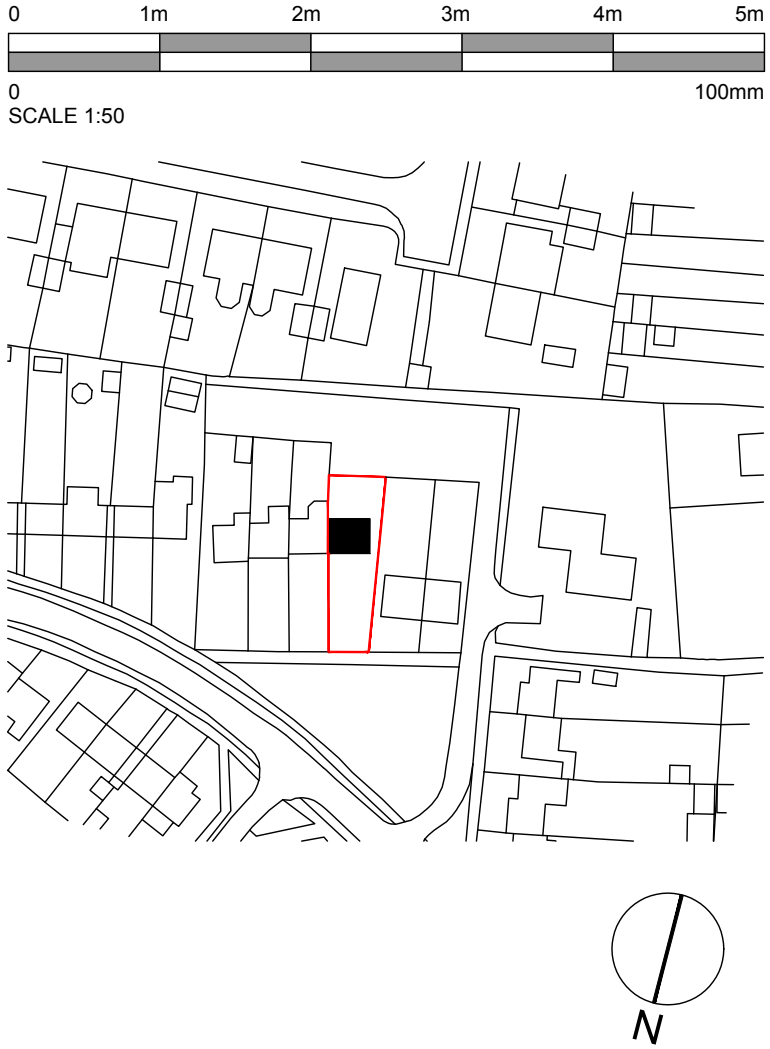

Existing Notes:

- 01. Entrance Hall
- 02. Living
- 03. Dining
- 04. Kitchen
- 05. W/C

Existing Materials:

- 06. Concrete Interlocking Tiles
- 07. Red / Brown Multi Stock Brick
- 08. Plain Clay Tile Hanging
- 09. Grey Composite Timber Cladding
- 10. White UPVC Windows & Doors

Rev.	Date	Detail
-	-	-

Status: **PLANNING**



Tel: 01403 458915 mail: info@atelierb.co.uk
www.atelierb.co.uk

Client: **MR & MRS WAYMARK**

Project Title: **34 STAPLES BARN,
HENFIELD,
WEST SUSSEX, BN5 9PN**

Drawing Title: **EXISTING ELEVATIONS**

Scale:	1:50 A2	Date	Aug 2026	Drawn	TMA
--------	---------	------	----------	-------	-----

Drawing No.	AT - 098 - P05	Rev.	-
-------------	----------------	------	---

The copyright in this document and design is confidential to and the property of Atelier T&B Limited