
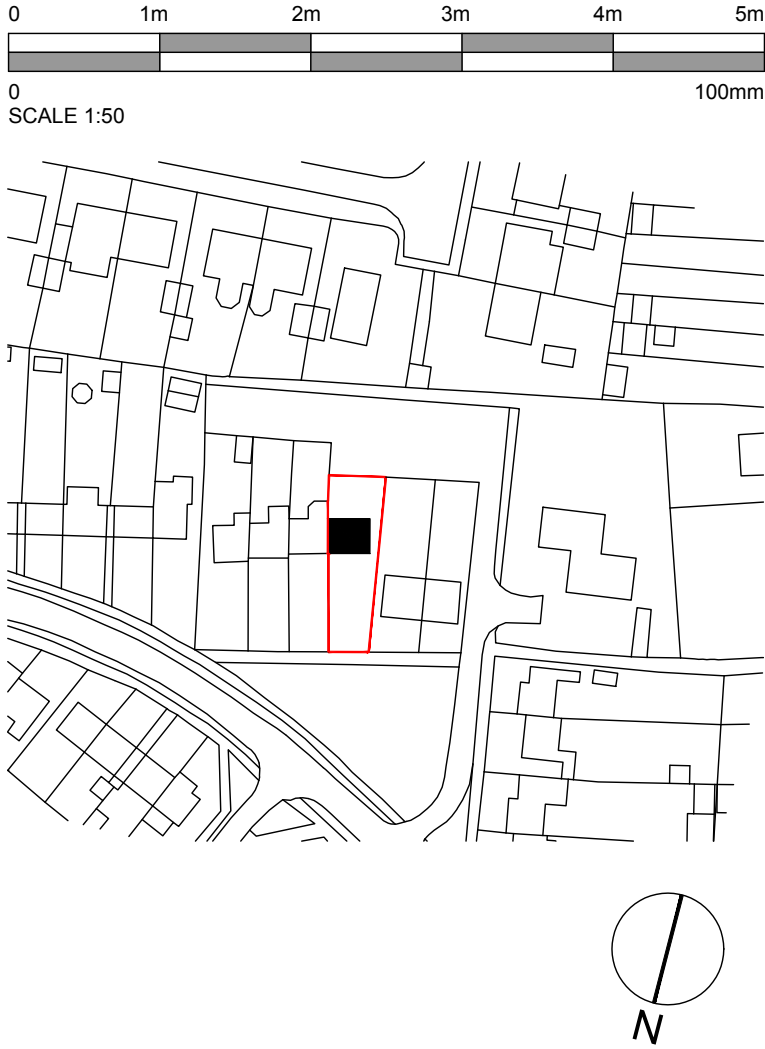


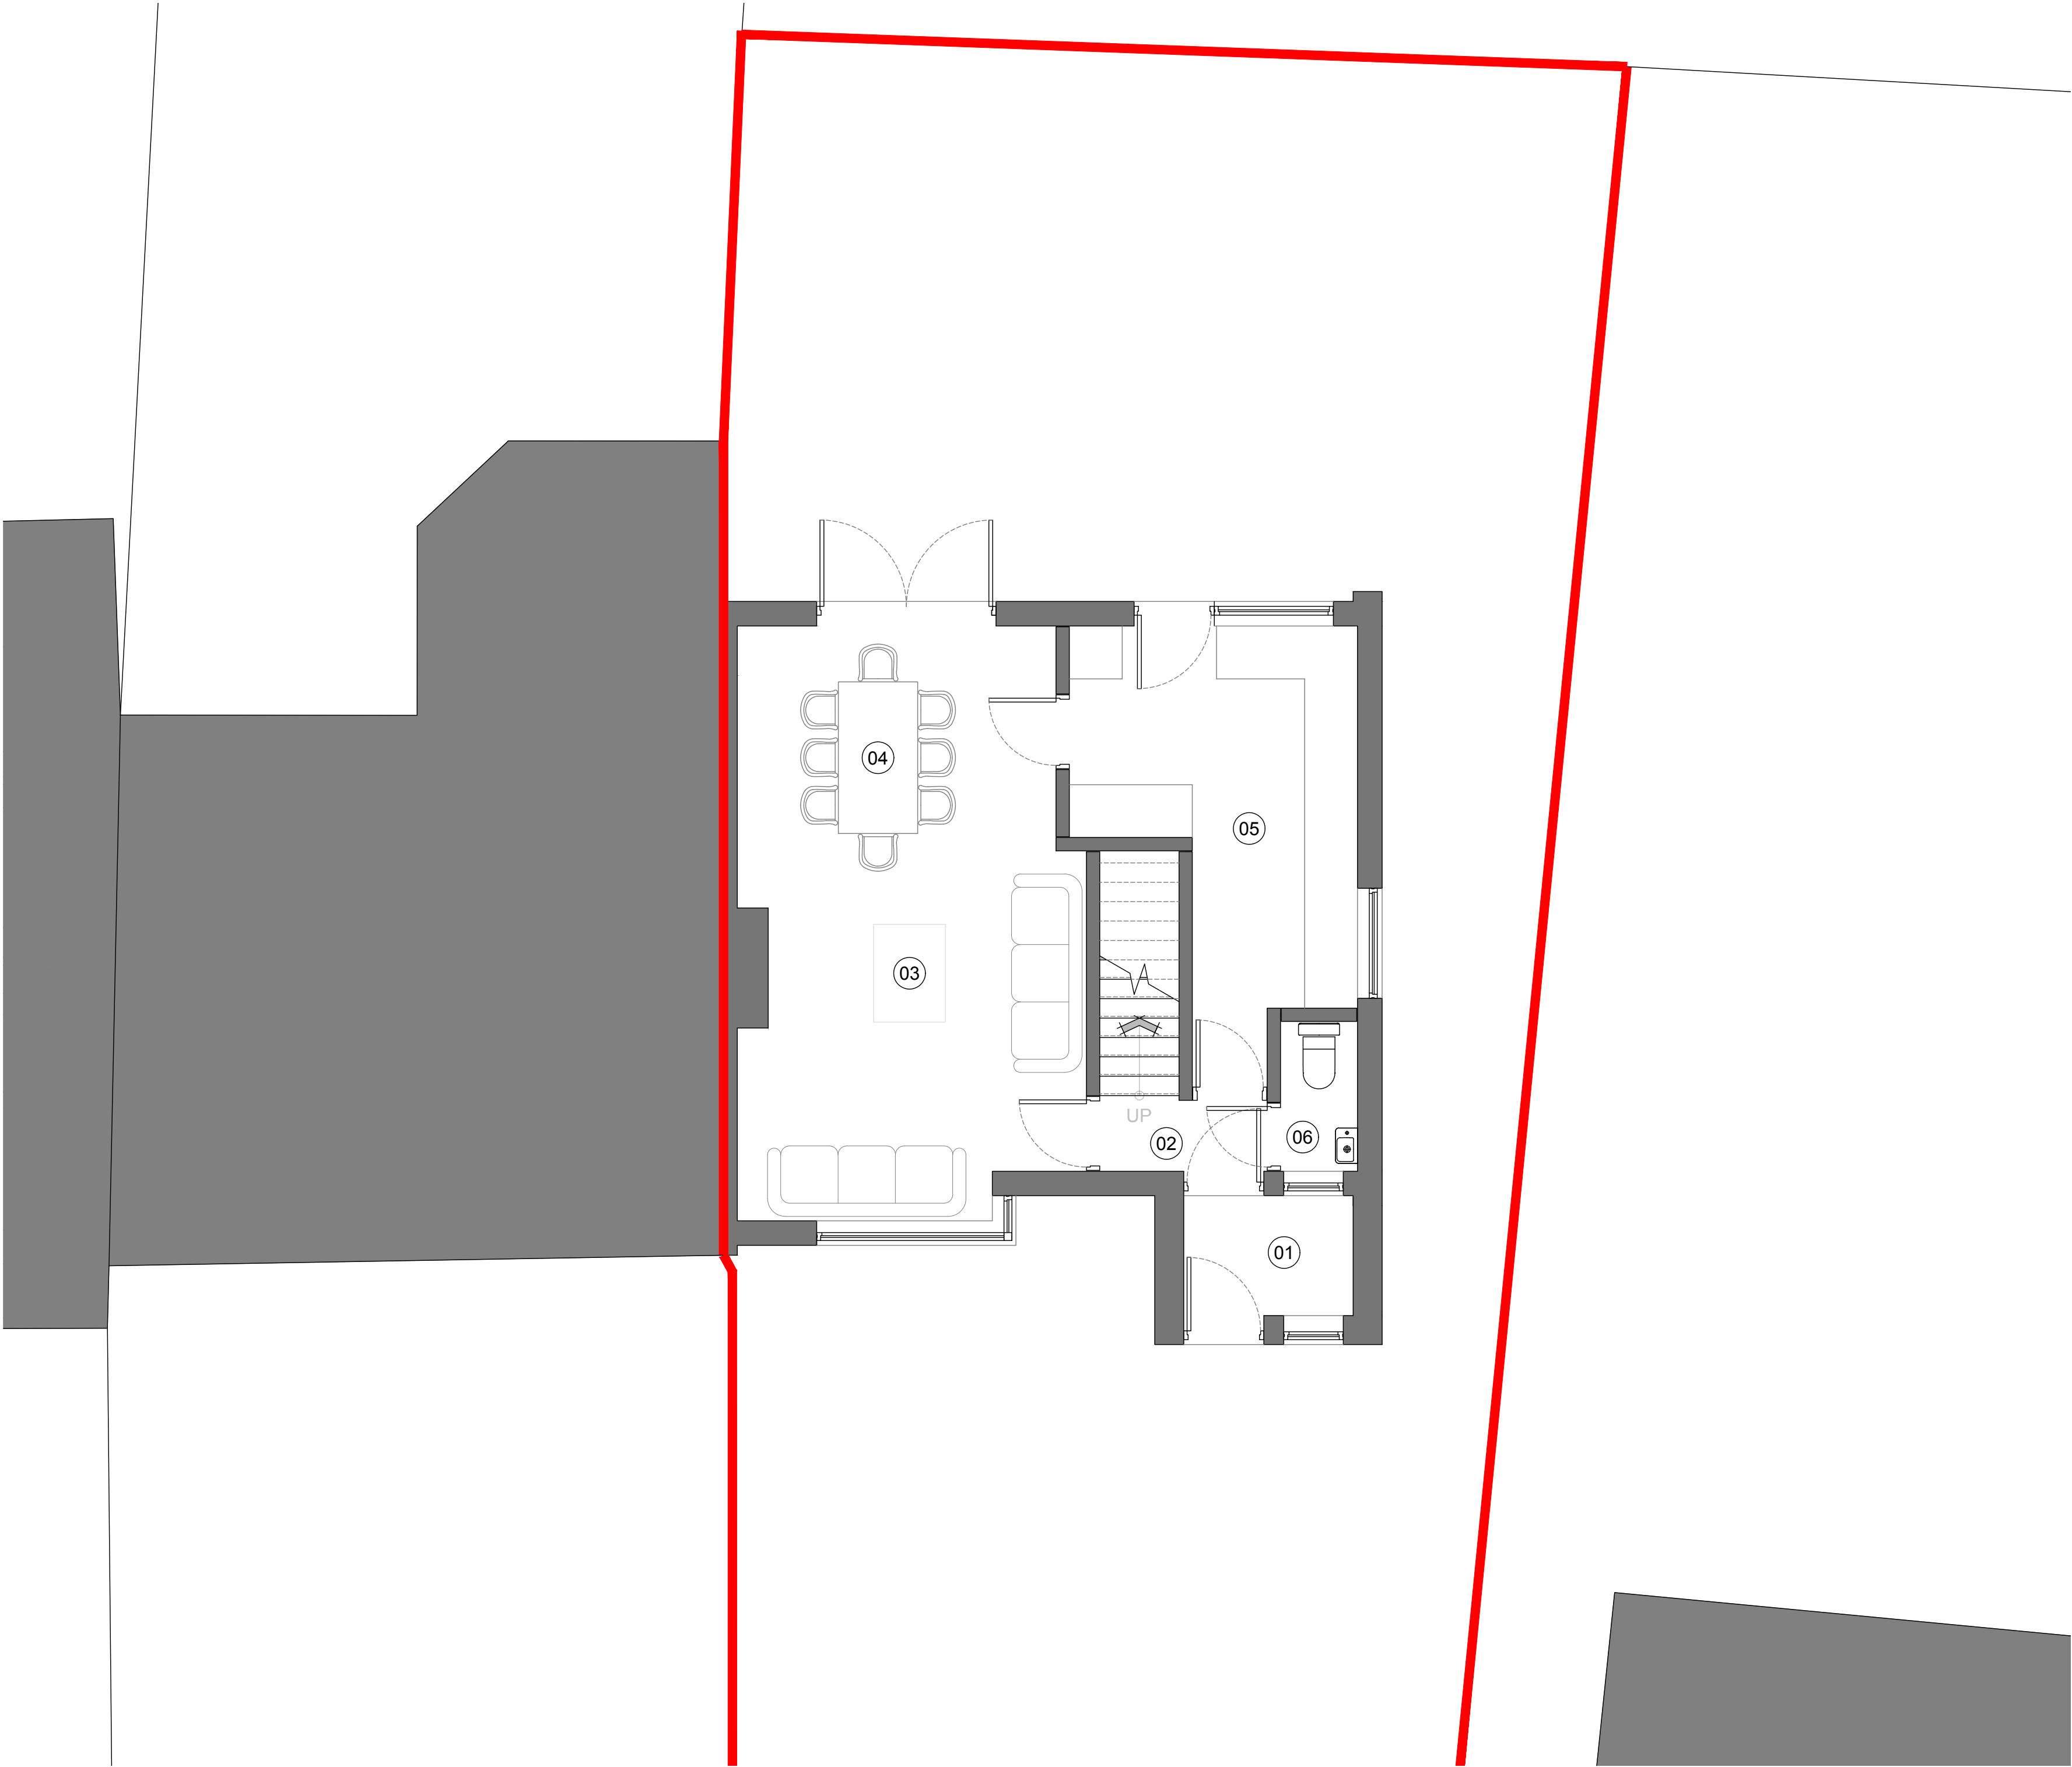

Proposed Notes:

- 01. Porch
- 02. Entrance Hall
- 03. Living
- 04. Dining
- 05. Kitchen
- 06. W/C

Proposed Materials:

- 07. Concrete Interlocking Tiles
- 08. Grey / Blue Slate Tile
- 09. Red / Brown Multi Stock Brick
- 10. Smooth White Render Finish
- 11. White UPVC Windows & Doors

Rev.	Date	Detail
-	-	-

Status: **PLANNING**



Tel: 01403 458915 mail: info@ateliertb.co.uk
www.ateliertb.co.uk

Client: **MR & MRS WAYMARK**

Project Title: **34 STAPLES BARN,
HENFIELD,
WEST SUSSEX, BN5 9PN**

Drawing Title: **PROPOSED GROUND FLOOR PLAN**

Scale: 1:50 A2	Date: Aug 2026	Drawn: TMA
-----------------------	-----------------------	-------------------

Drawing No.: AT - 098 - P07	Rev.: -
------------------------------------	----------------

The copyright in this document and design is confidential to and the property of Atelier T&B Limited